
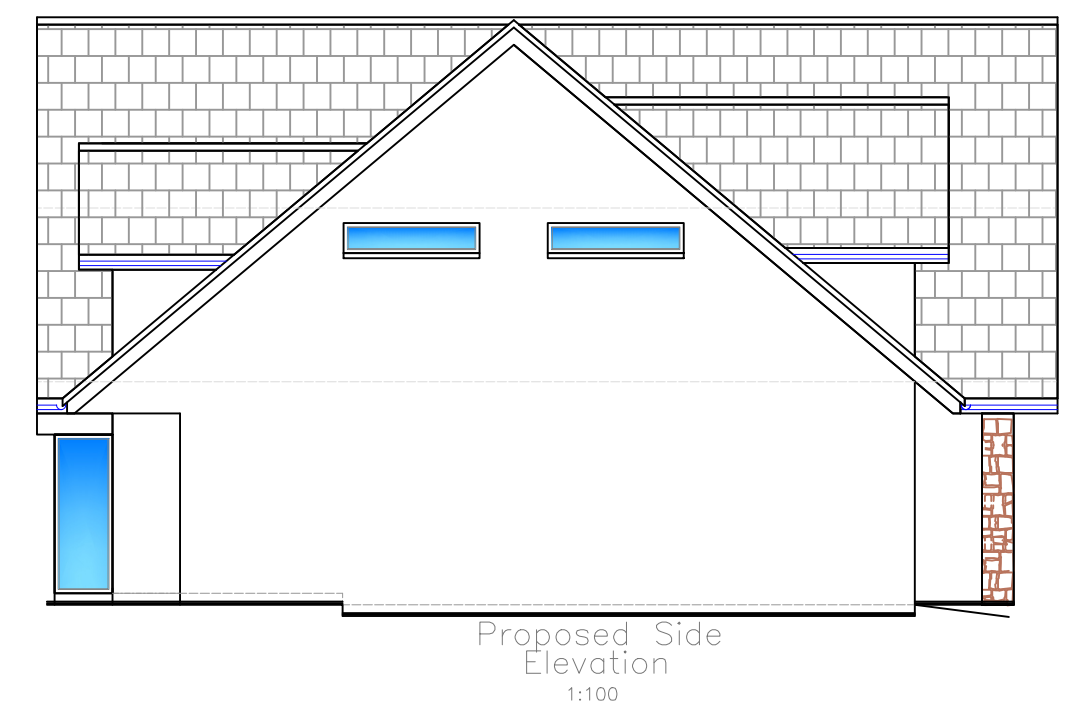
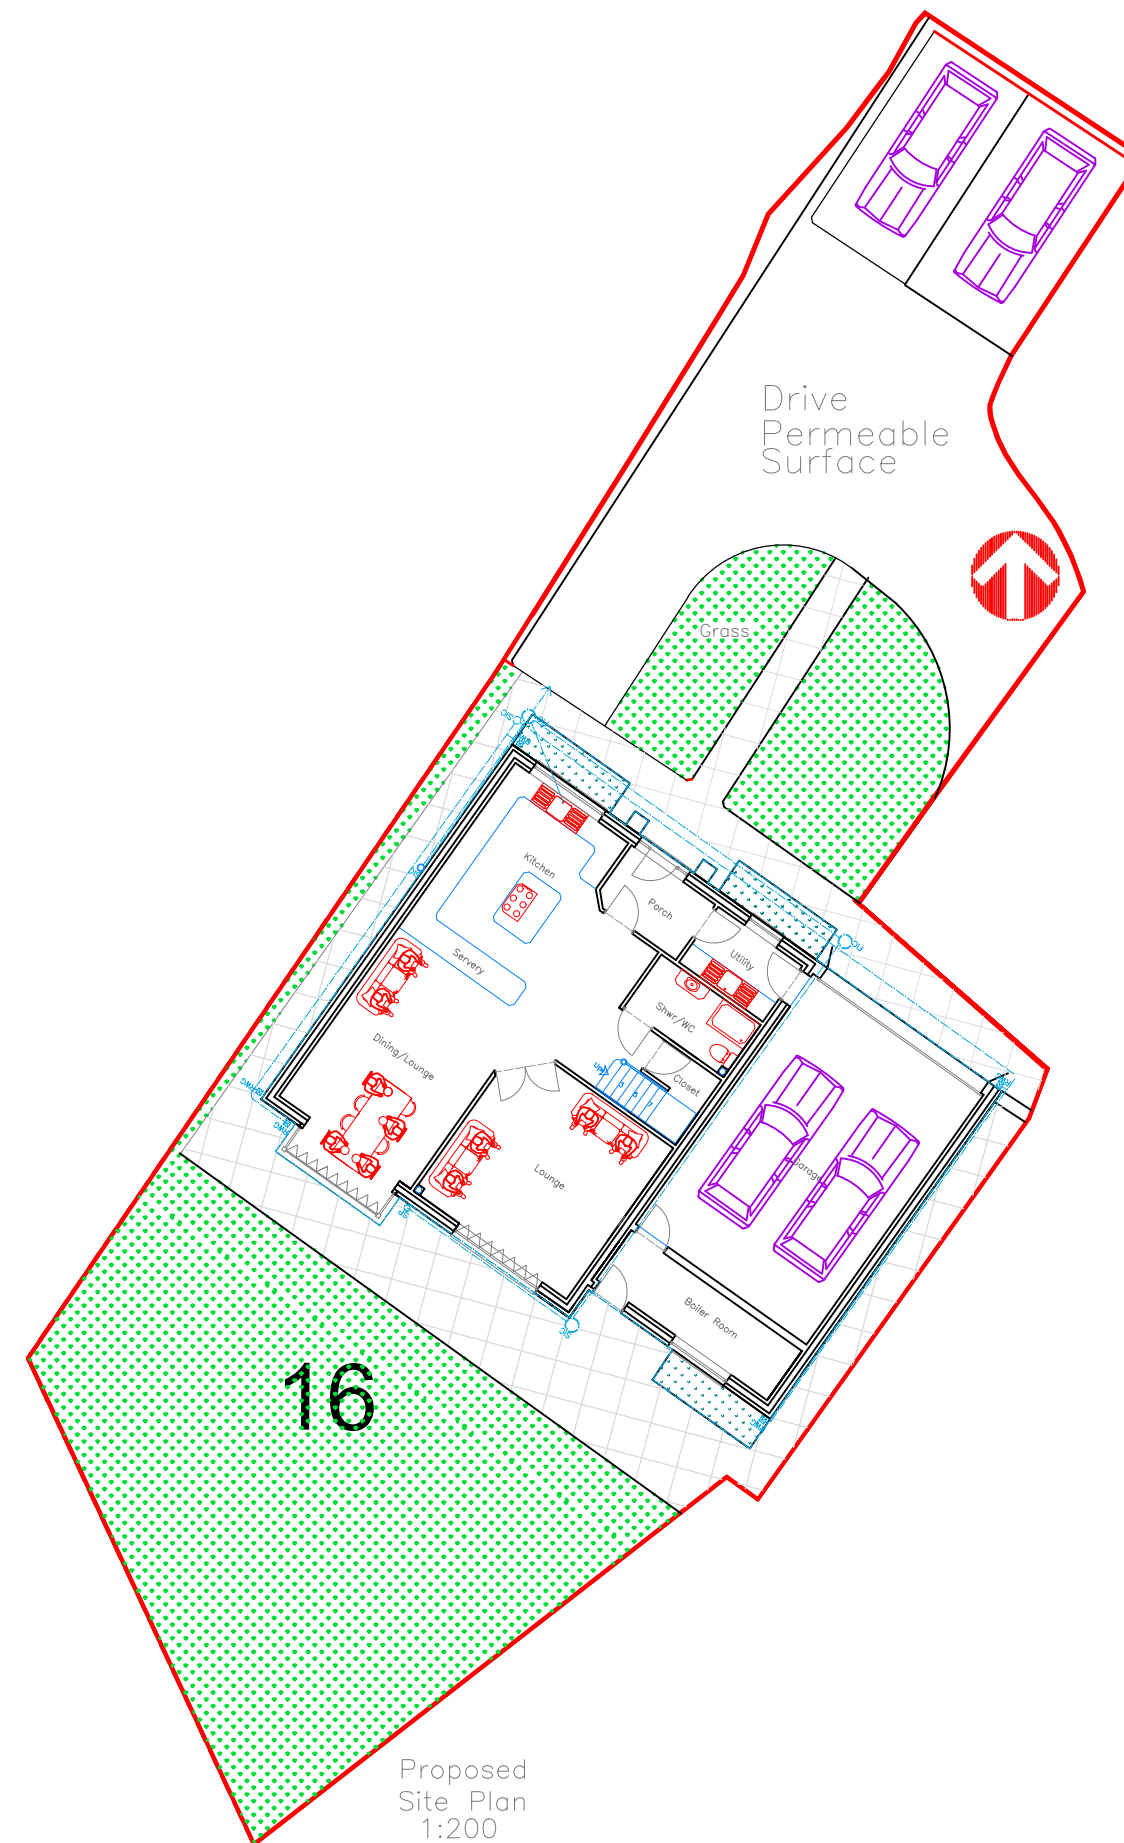
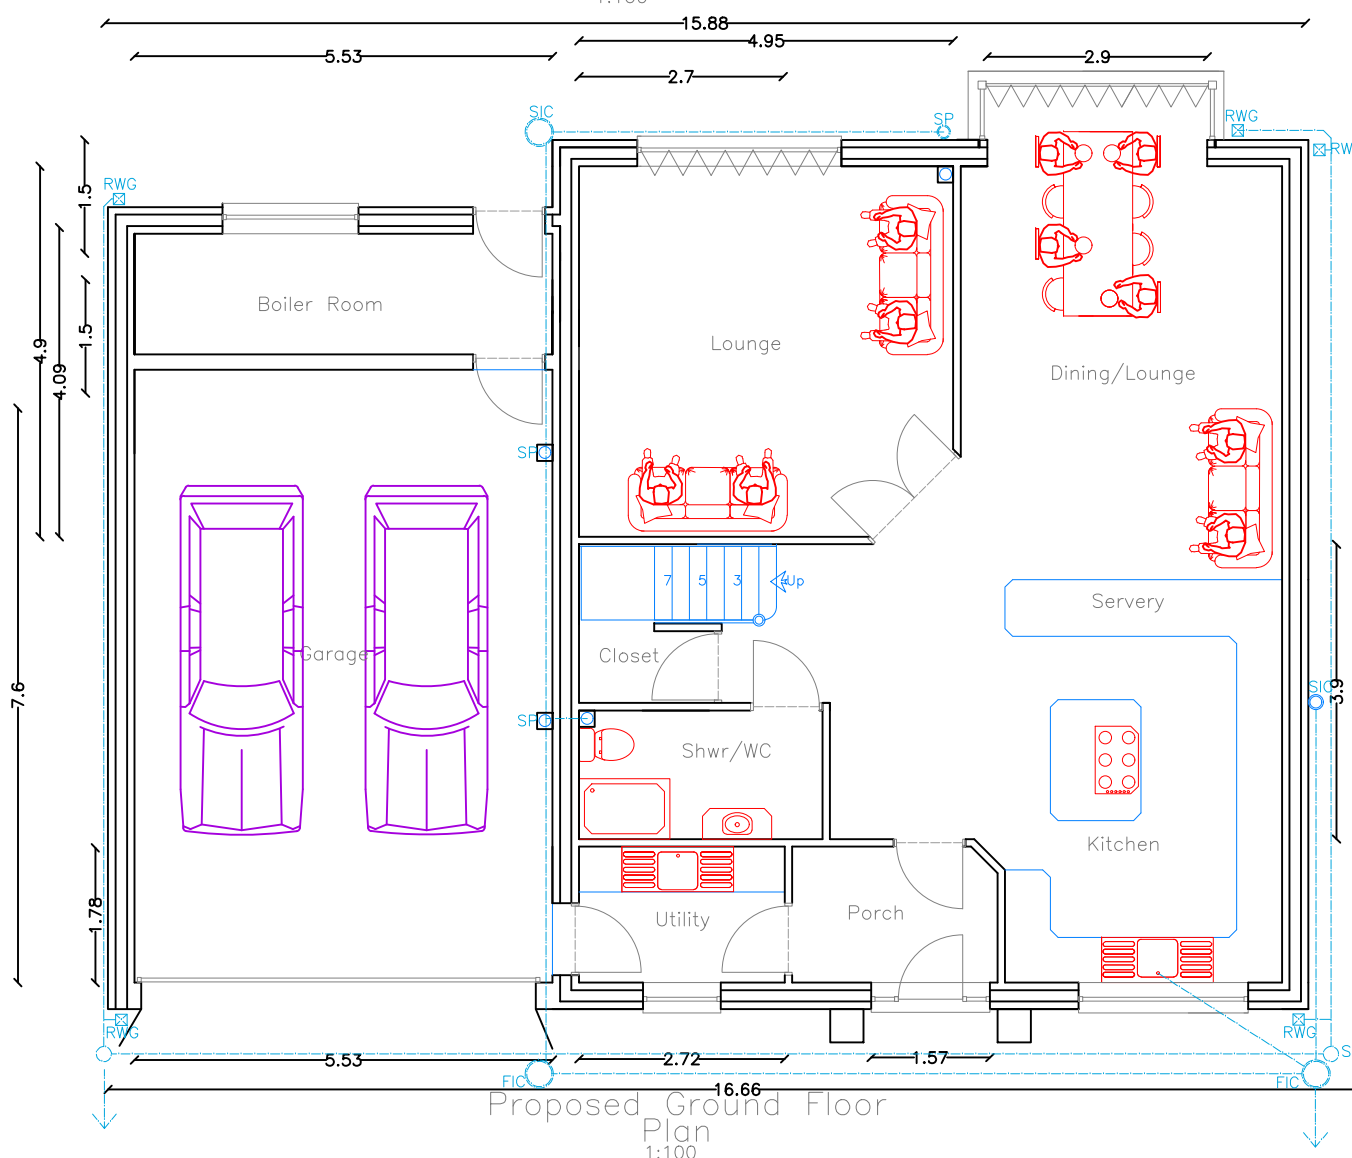
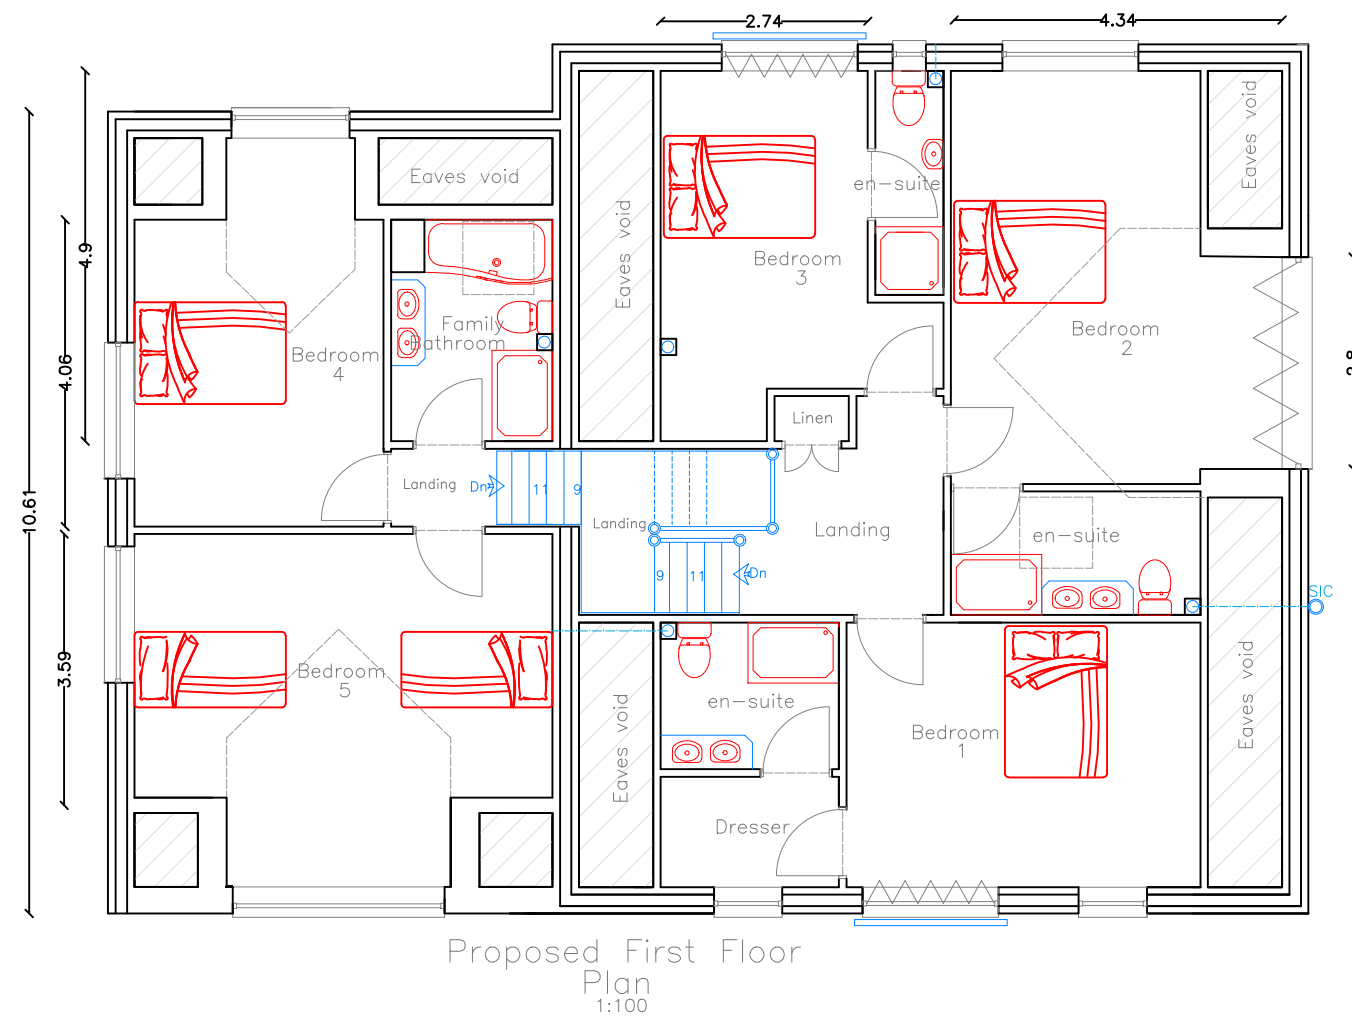
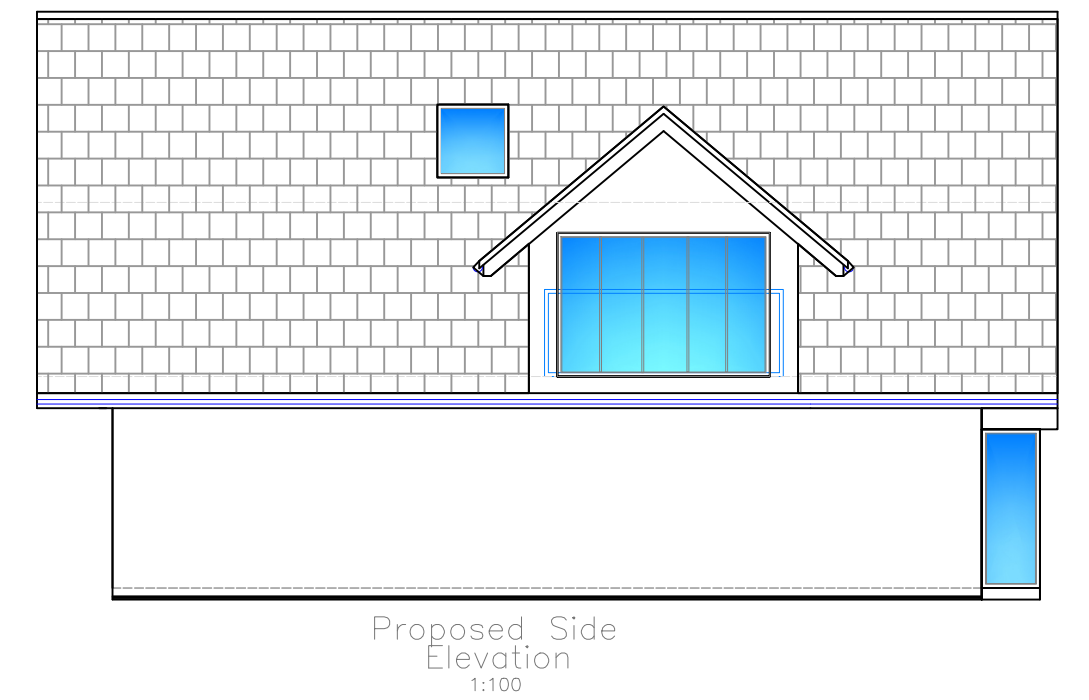
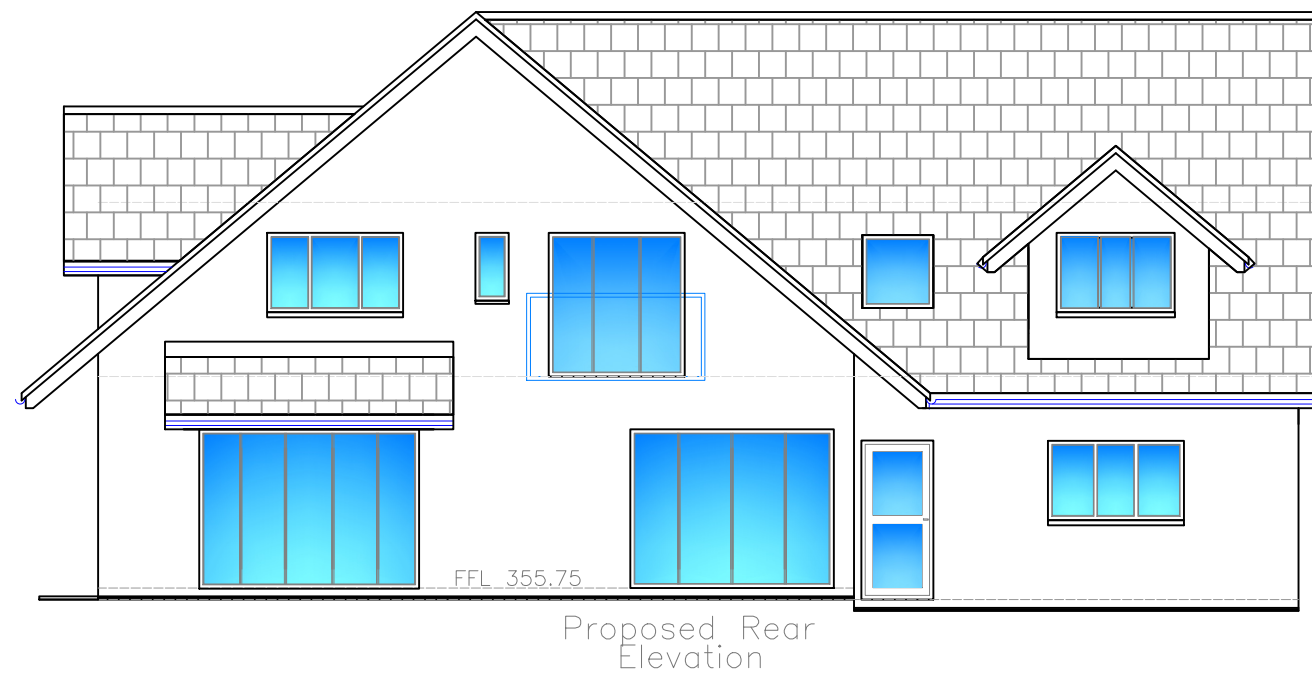


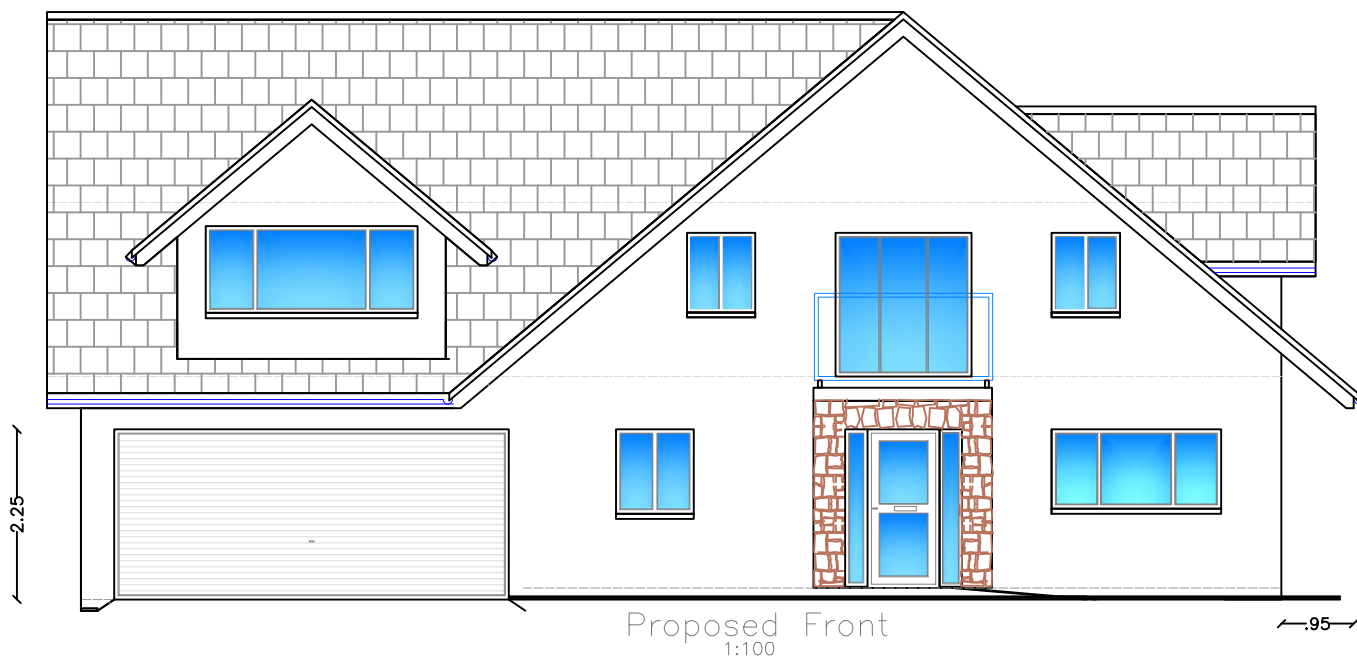

					
Utopia Design Architectural Services					
Building Planning Application Support					
Paul Thomas: BSc (Hons)					
Tel: 01685 559230. Mob: 07908 725065					
Issued Only for Purpose Indicated					
Drawing Status: FOR PLANNING PURPOSES ONLY					
Address		Plots 16 & 18 Site C Pontsill Merthyr Tydfil CF48 2UN			
Project					
		Proposed New Dwelling			
Drawn by	Date	Paper		A2	
PT	MAR 26	Scale		1:100	
Title		Drwg No			
Proposed Plans, Elevations & Section		PONT FP PLOT 16 PW 02A			