


Responsibility is not accepted for errors made by others scaling from this drawing.

All construction information should be taken from figured dimensions only. Dimensions are in millimetres unless otherwise stated.

All dimensions and conditions are to be checked on site prior to preparing drawings or commencing any work.

Any variations or supplementary drawings are to be approved by The Architect.

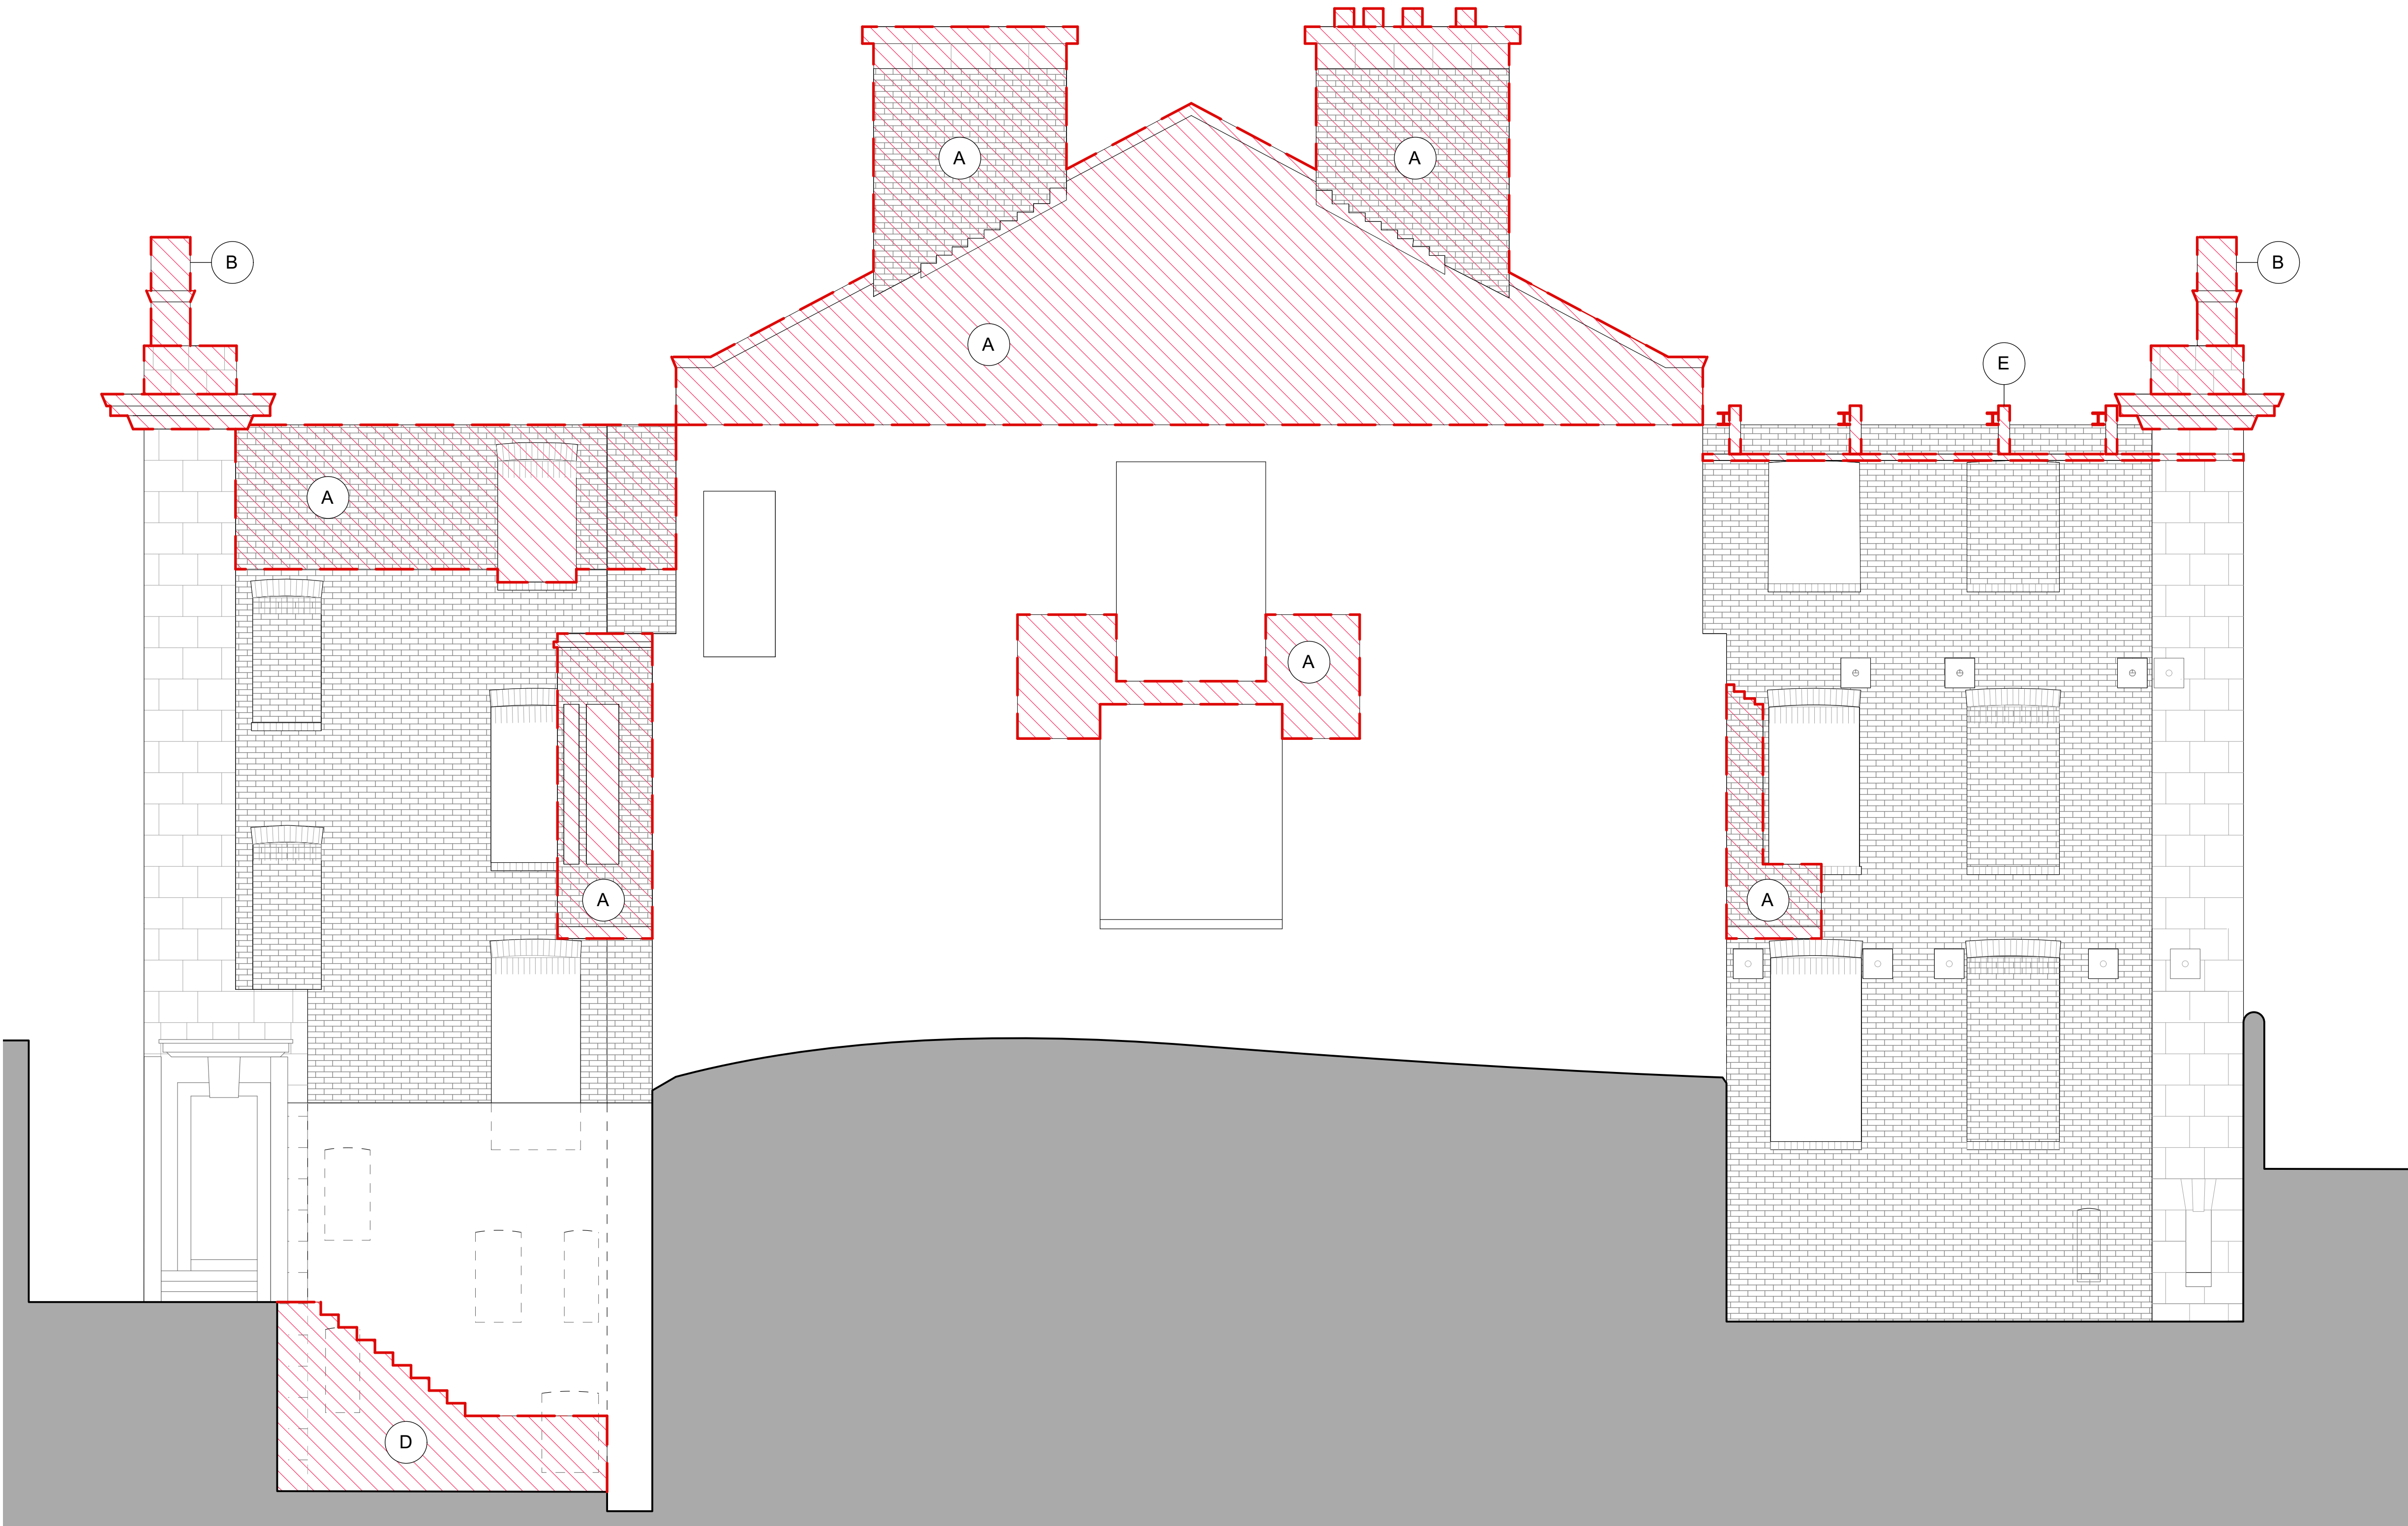

1 North Demolition Elevation
Scale: 1:50

KEY - Demolition			
	Area of demolition		
A	Demolition and storage of bricks	E	Removal of steel bracing
B	Deconstruction, labelling and storage of terracotta blocks	F	Removal of timber door
C	Deconstruction, labelling and storage of terracotta columns	G	Demolition of windows
D	Demolition of steps and ground	H	Removal of cast-iron vent

CLIENT				
Merthyr Tydfil CBC				
PROJECT				
YMCA, Merthyr, Temporary Roof		Penrhed Studios • Penrhed Street Grangefield • Cardiff • CF11 7LJ Tel: 029 2066 4455 • Fax: 029 2066 4411 E-mail: office@davies-sutton.co.uk Web: www.davies-sutton.co.uk		
DRAWING TITLE				
North Demolition Elevation				
DRAWN/CHECKED	SCALE	DATE	DRAWING NO.	REV.
AA / KS	1:50 @ A1, 1:100 @ A3	28/04/2023	3510	R 140 B
DO NOT SCALE FOR CONSTRUCTION PURPOSES • ALL DIMENSIONS TO BE CHECKED ON SITE • NOTIFY ARCHITECT OF ALL DISCREPANCIES • THIS DRAWING IS COPYRIGHT				