


- Notes:
1. Drawings must not be scaled and any discrepancies must be reported immediately.
 2. The drawing is to be read in conjunction with all other relevant project drawings and schedules.
 3. Dimensions indicated are structural.
 4. Drawing must be printed in colour to ensure all elements are clearly identified.

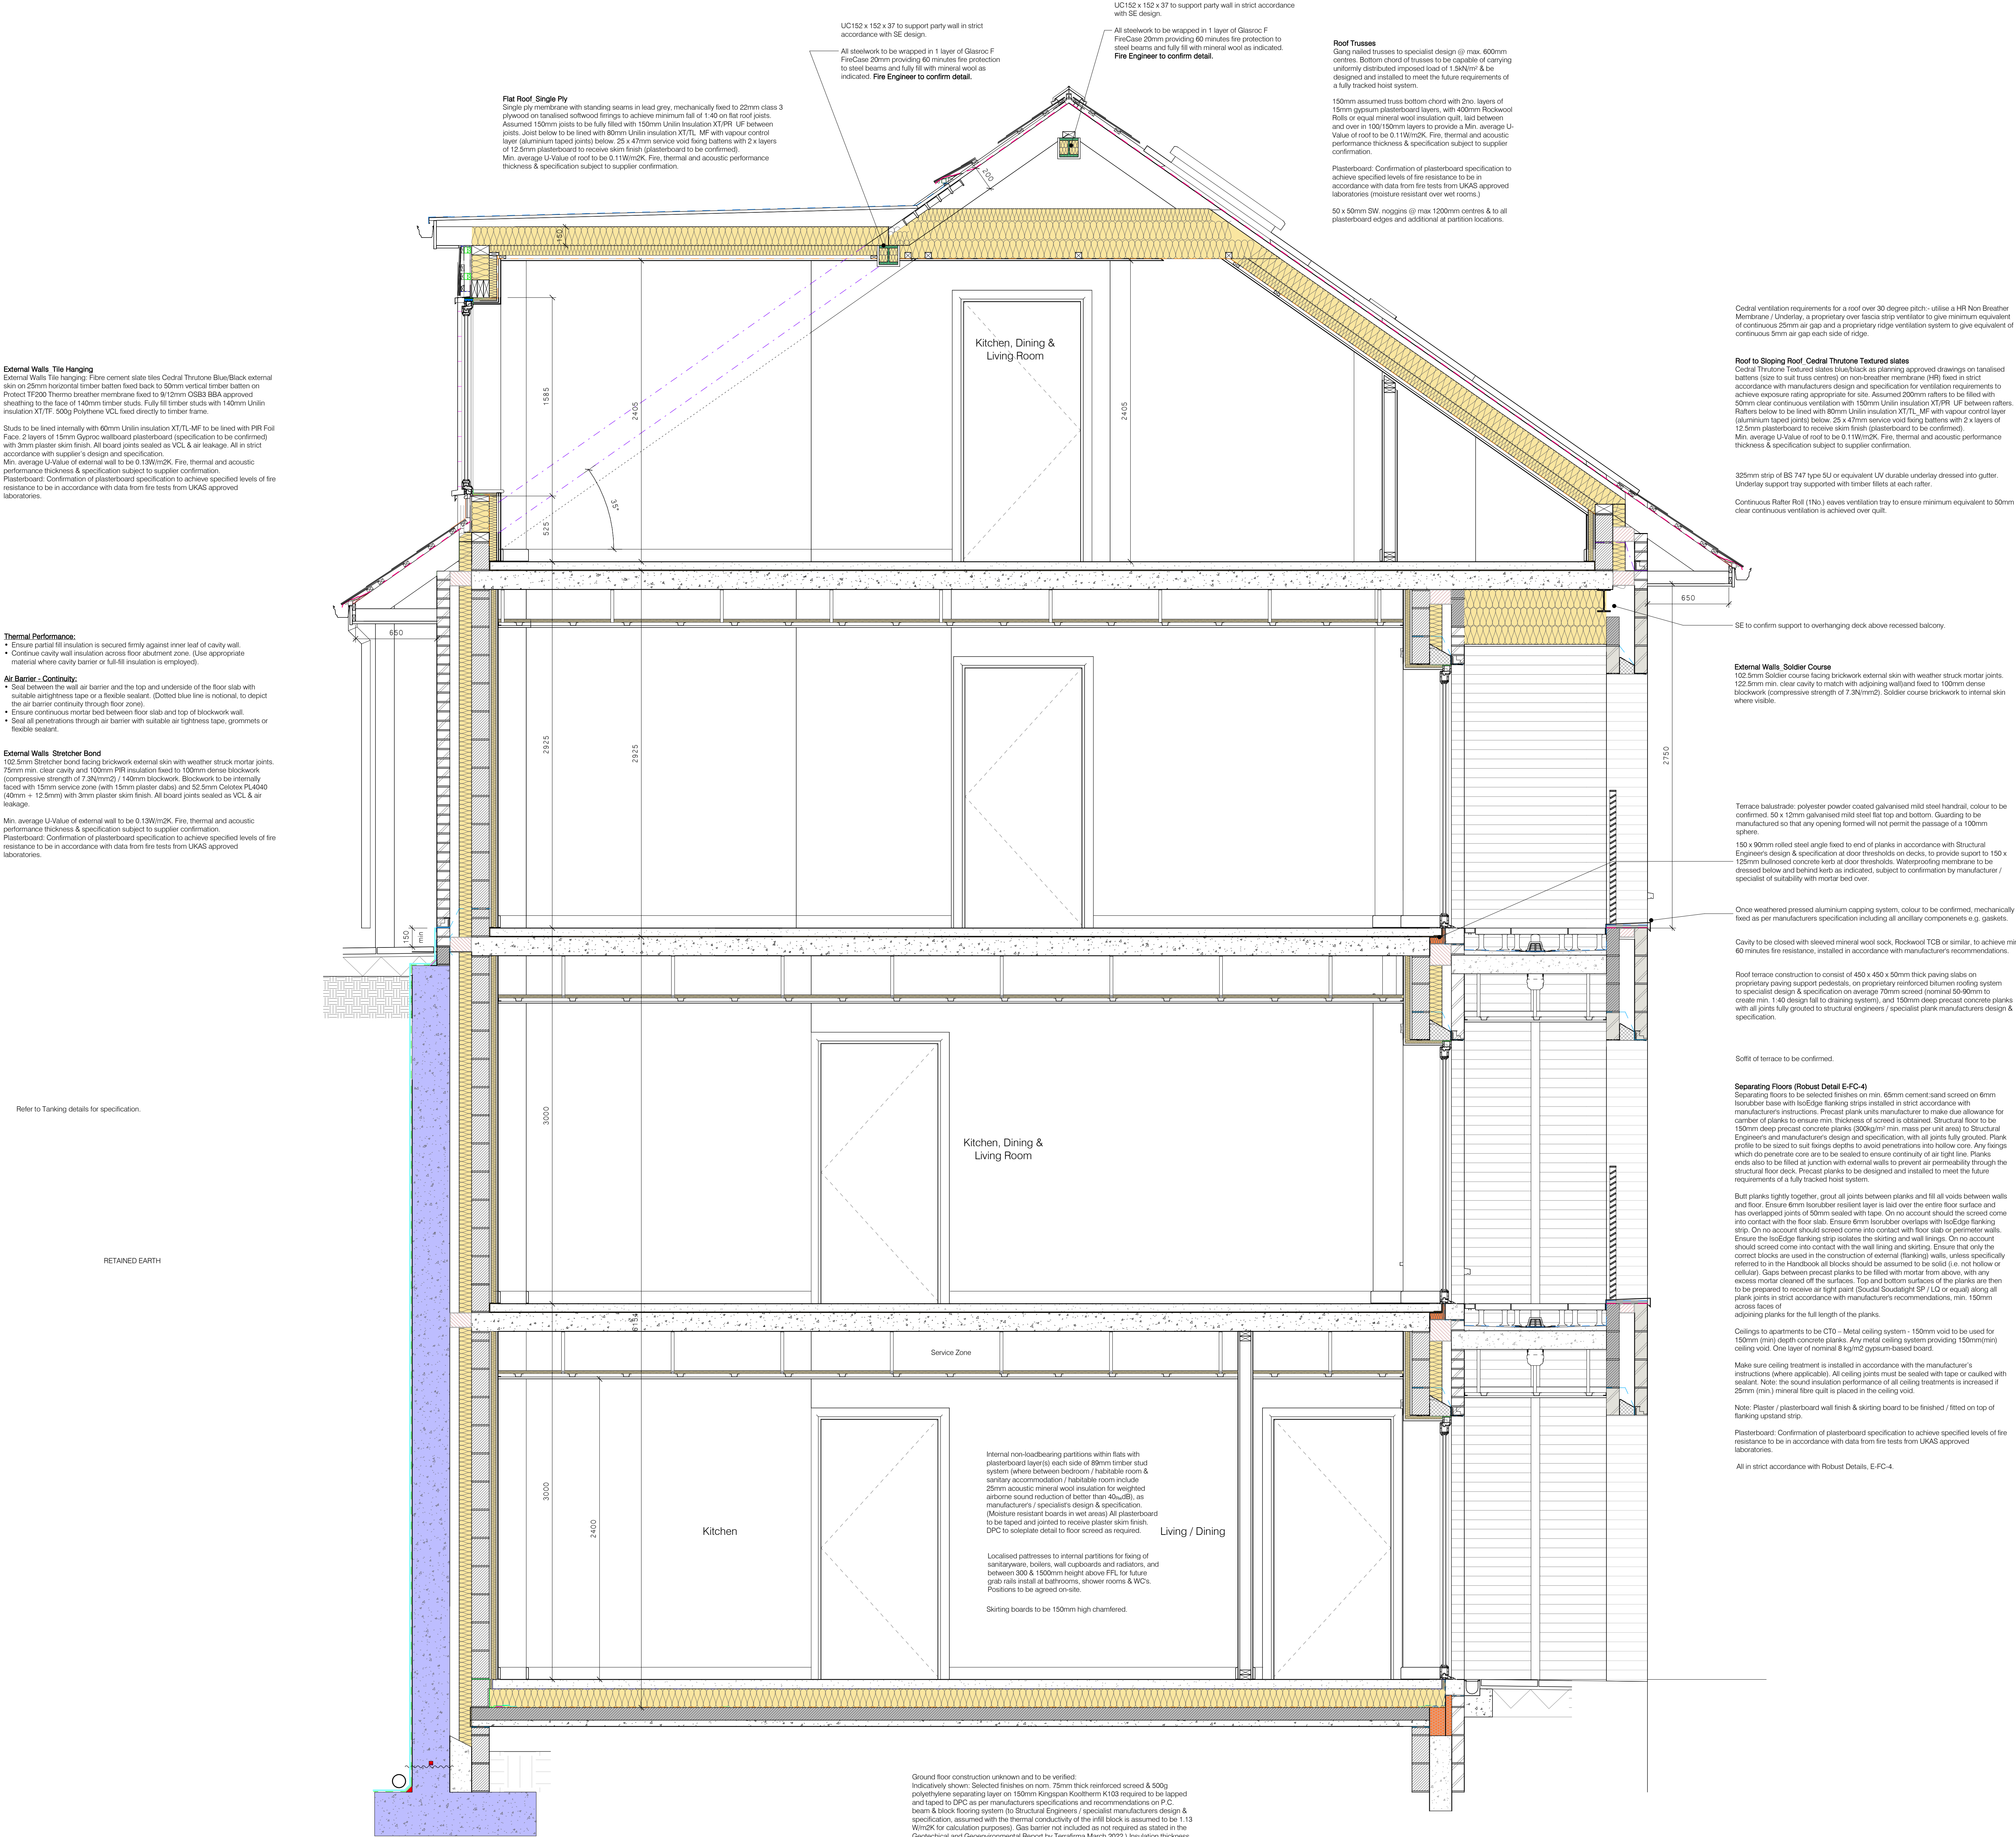

C2	Issued For Construction.	MR	KL	18.07.25
C1	Issued For Comment.	MR	KL	27.06.25
Rev.	Description	Drawn	Check	Date

CONSTRUCTION

pentan
architects
22 Cathedral Road
Canterbury CT1 1JL
t. 029 2030 9010
info@pentan.co.uk

Project
Springfield Rise, Treharris

Client
Pendragon Contractors

Drawing No.
Block A & B Flats
Section C-C

Job No. Dwg. Zone Level Type Role Status Rev.
4159 - PEN - ZZ - ZZ - DR - A - 2417 B1 C2

Scale
1 : 20 @ A0 Jun 25

Notes: Do not scale. All dimensions are in millimetres unless stated otherwise.