


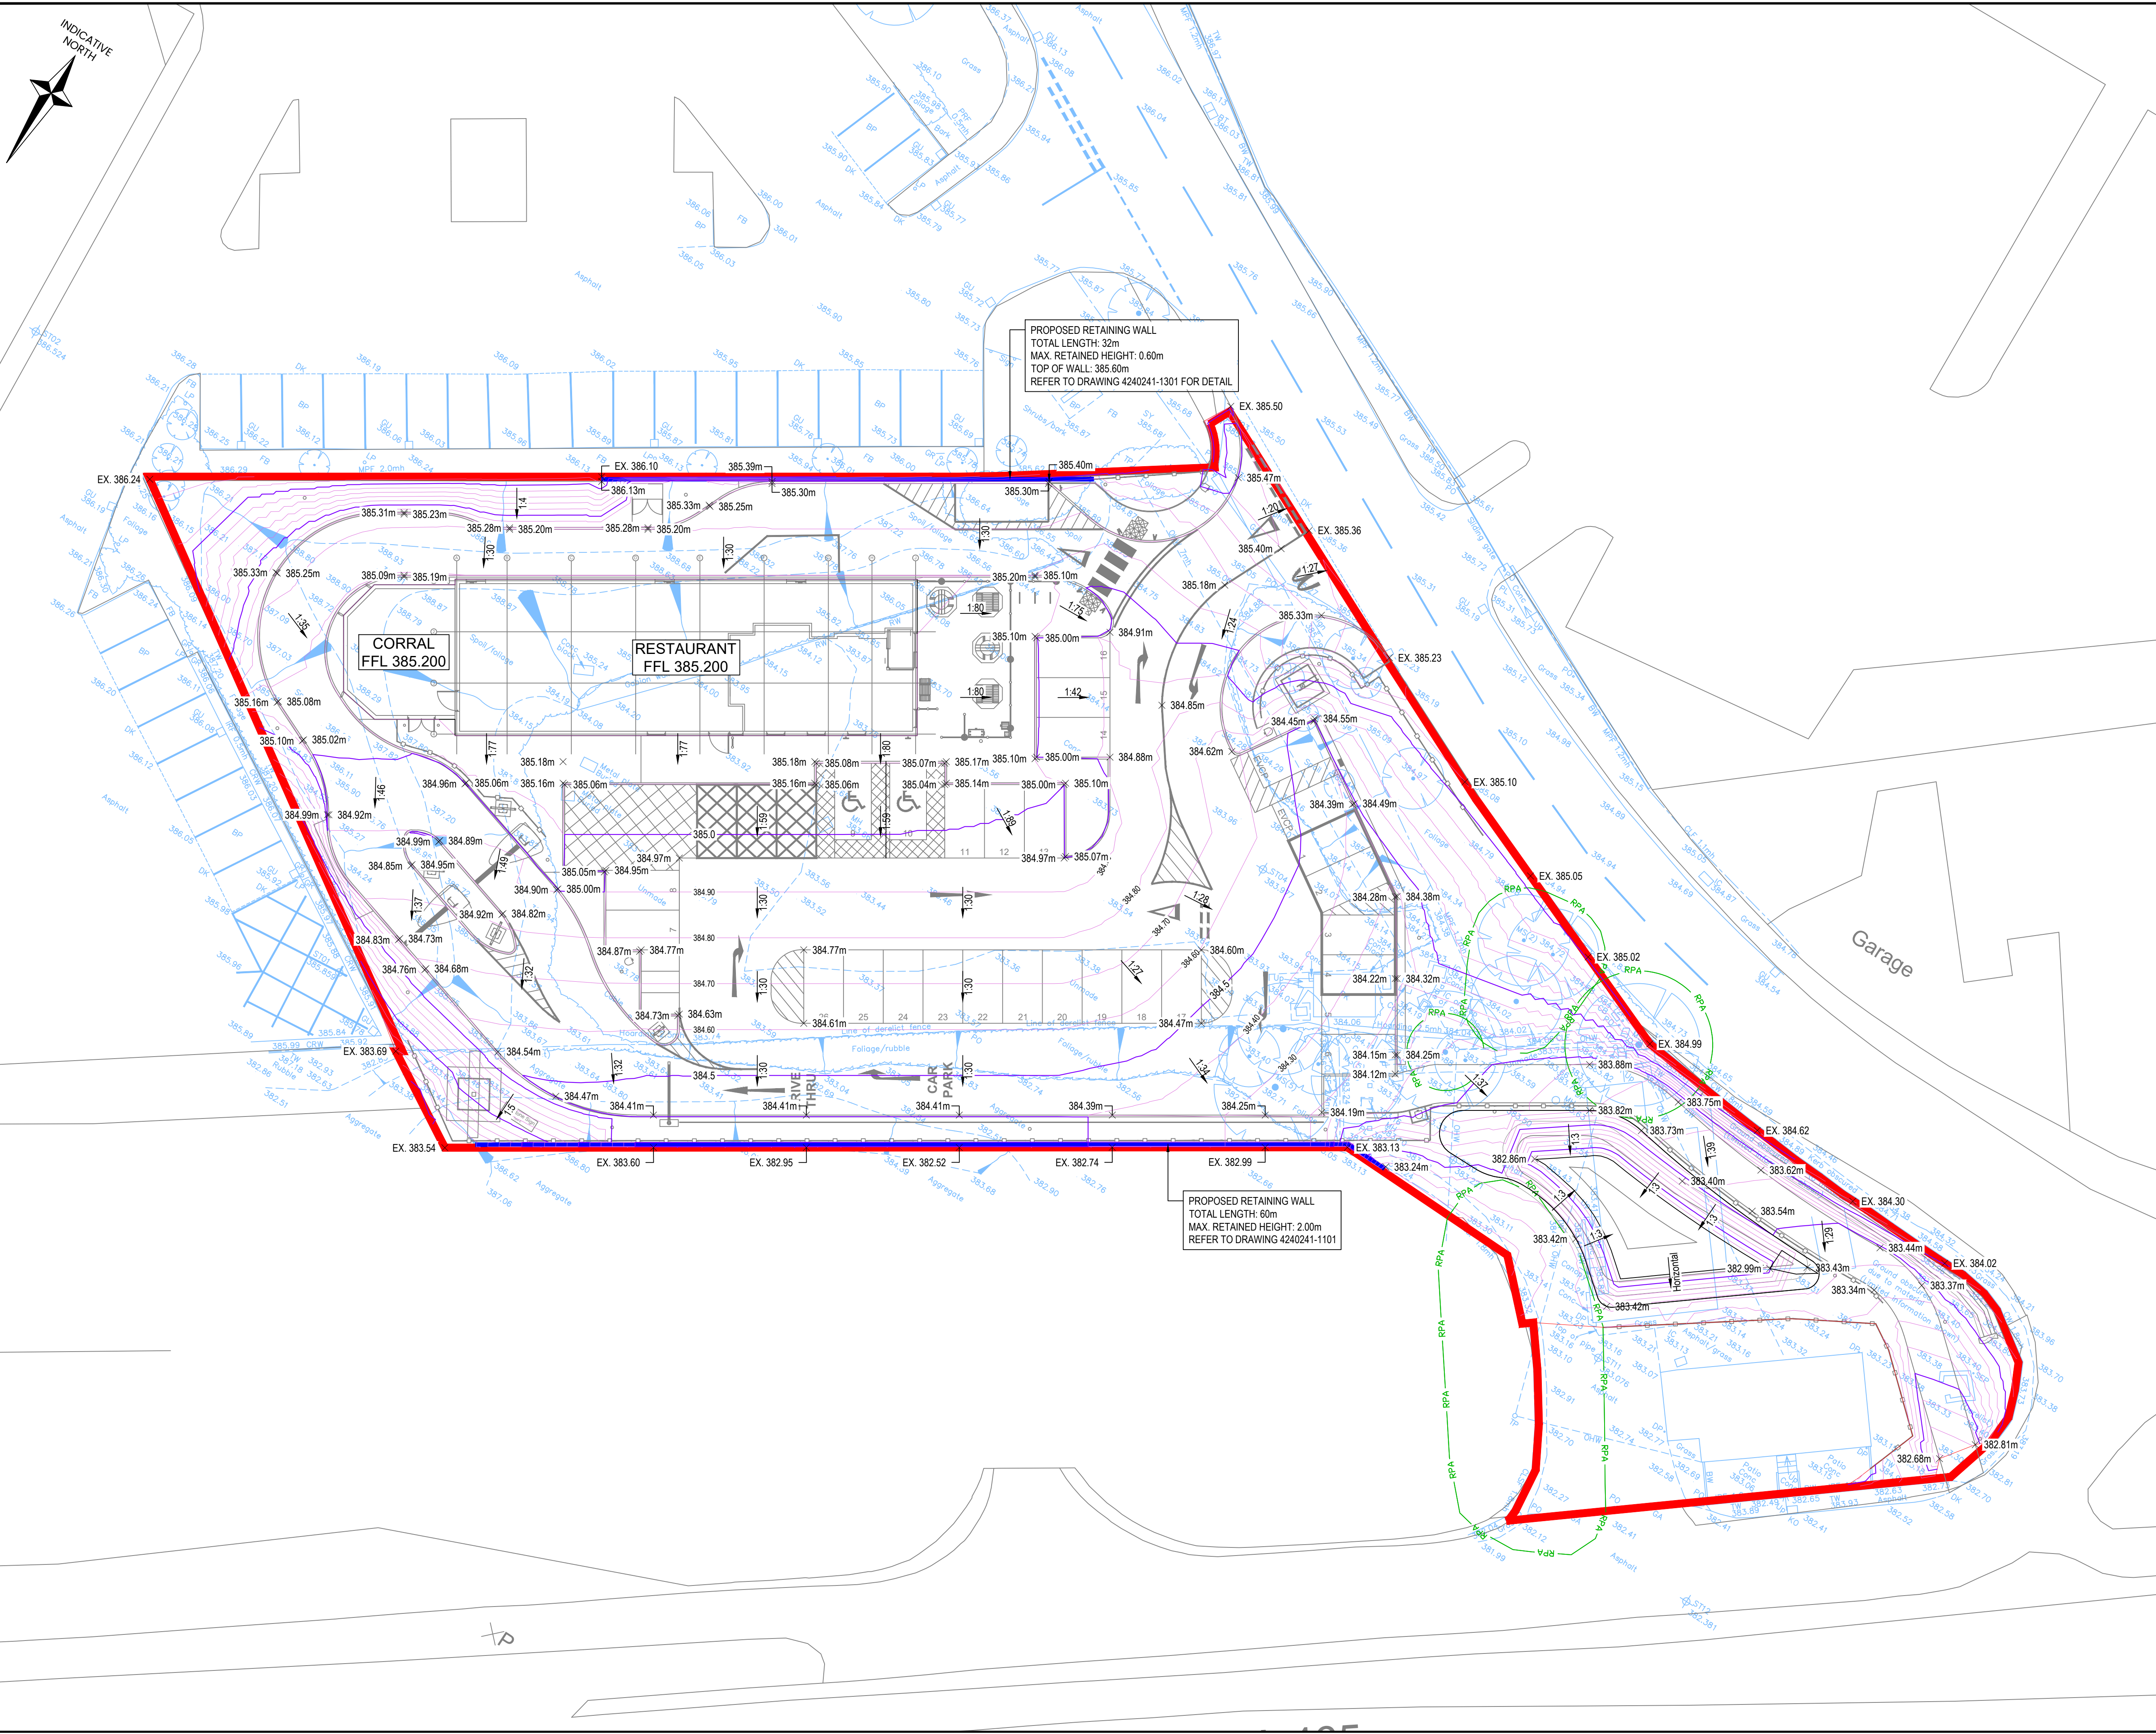

NOTES

- THIS DRAWING IS TO BE READ IN CONJUNCTION WITH ALL RELEVANT DRAWINGS, DOCUMENTS AND SPECIFICATIONS. ANY DISCREPANCIES BETWEEN INFORMATION SHOWN ON THIS AND ANY OTHER DRAWING SHALL BE REPORTED TO THE ENGINEER IMMEDIATELY.
- DO NOT SCALE FROM THIS DRAWING. WORK TO FIGURED DIMENSIONS ONLY.
- THIS DRAWING SHALL NOT BE USED FOR CONSTRUCTION PURPOSES UNLESS SPECIFICALLY STATED AS 'FOR CONSTRUCTION' IN THE DRAWING STATUS.
- ALL DRAWING INFORMATION MUST BE READ FROM HARD COPY / PDF FILES ONLY, MARKED CHECKED. BEFORE PROCEEDING PLEASE ENSURE THE ISSUE STATUS IS APPROPRIATE FOR THE INTENDED USE. ALL INFORMATION EXTRACTED DIRECTLY FROM DRAWING FILES (E.G. DWG'S) IS DONE SO ENTIRELY AT THE USERS RISK.

KEY:

- SITE BOUNDARY
- PROPOSED SITE LAYOUT
- TOPOGRAPHICAL SURVEY
- OS MAP
- TREE ROOT PROTECTION ZONE
- PROPOSED MAJOR CONTOUR WITH LABELS (0.5m INTERVALS)
- PROPOSED MINOR CONTOUR WITH LABELS (0.1m INTERVALS)
- PROPOSED SLOPE ARROW AND GRADIENT
- PROPOSED SPOT LEVEL
- PROPOSED RETAINING STRUCTURE

CI	CONSTRUCTION ISSUE	12.06.26	CDR	JC
TI	TENDER ISSUE	27.05.26	CDR	JC
Rev	Description	Date	By	Chkd

Glanville
Survey > Plan > Engineer

Civil Engineering

Structural Engineering

Transport Planning

Highways Engineering

Building Surveying

Geomatics

Hertfordshire | Oxfordshire | Cambridgeshire | Bristol

Client: **McDonald's**
RESTAURANT

Project: **MCDONALD'S RESTAURANT
HEADS OF VALLEY ROAD, MERTHYR TYDFIL
CF48 2YG (ST2685)**

Title: **PROPOSED LEVELS LAYOUT**

Engineer: CDR	Date: MAY 2026
Director: JC	Scale: 1:200 @ A1
Status:	FOR CONSTRUCTION

Drawing No.	4240241-1100	Rev	C1
-------------	--------------	-----	----