
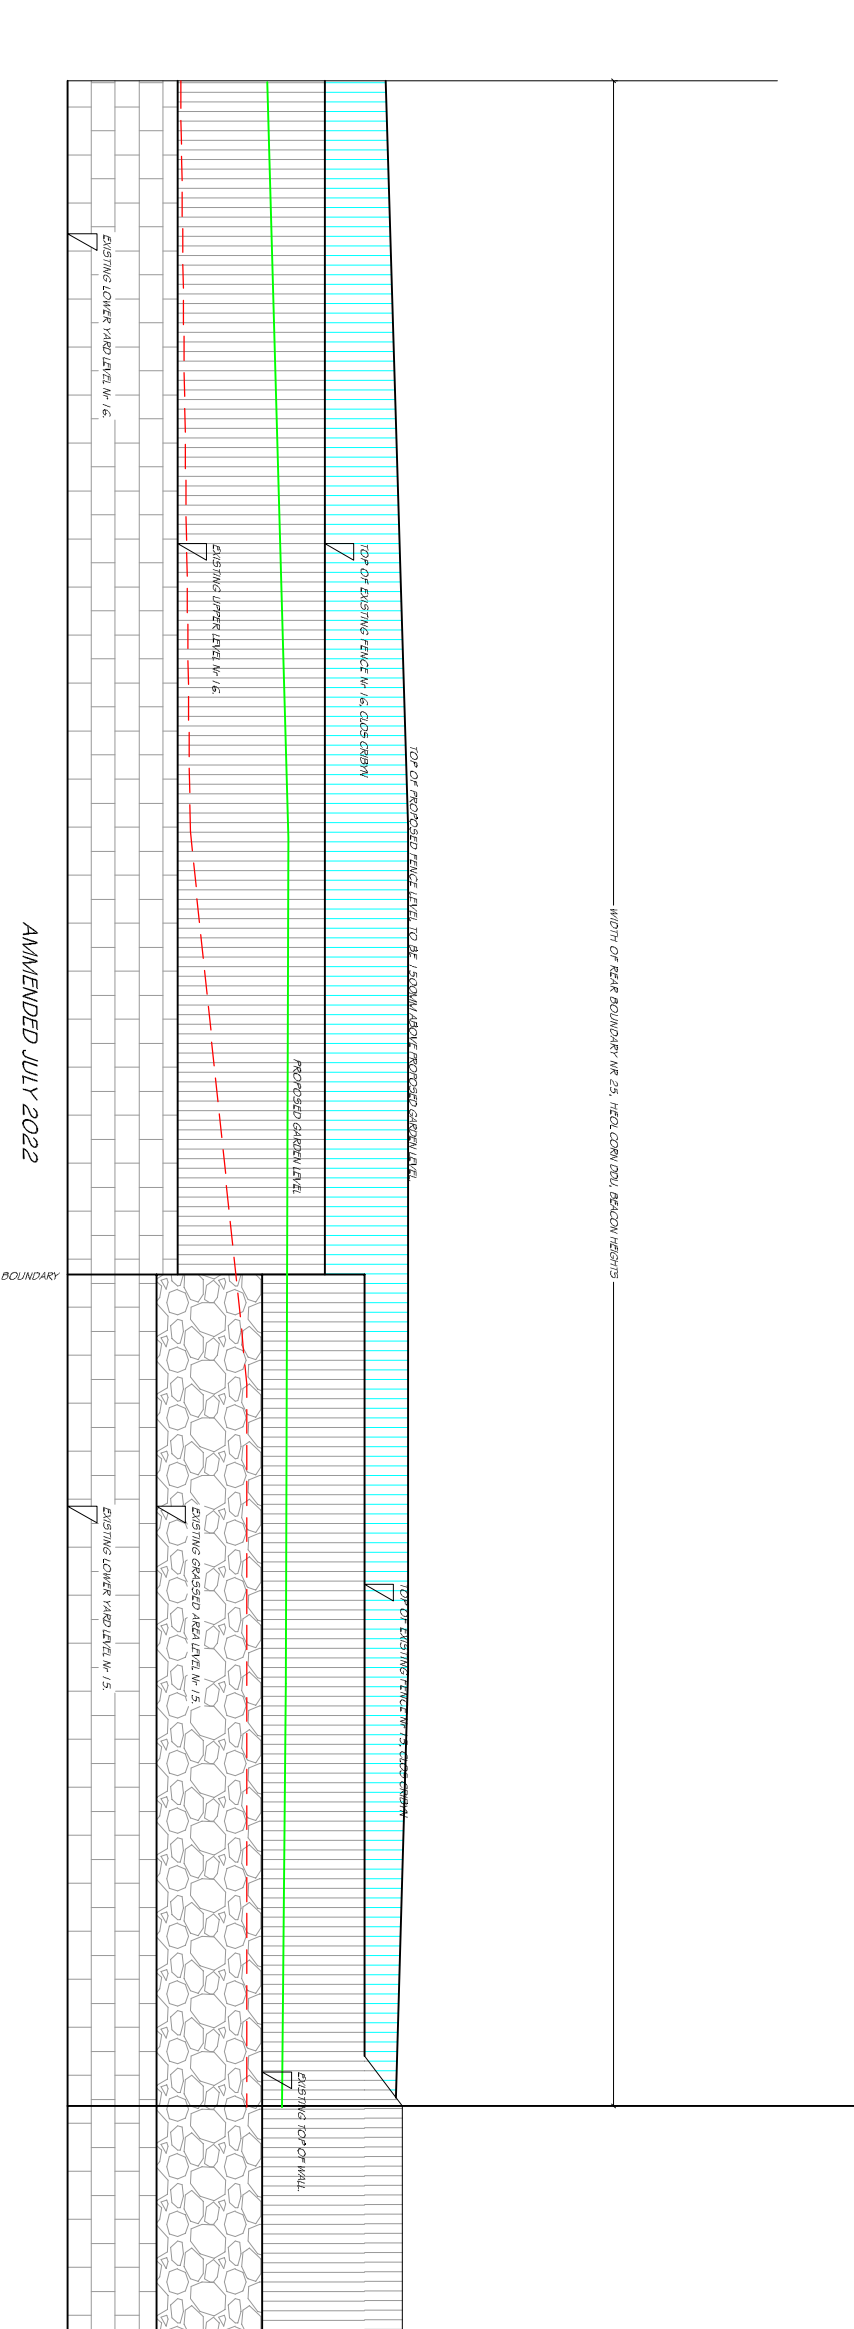
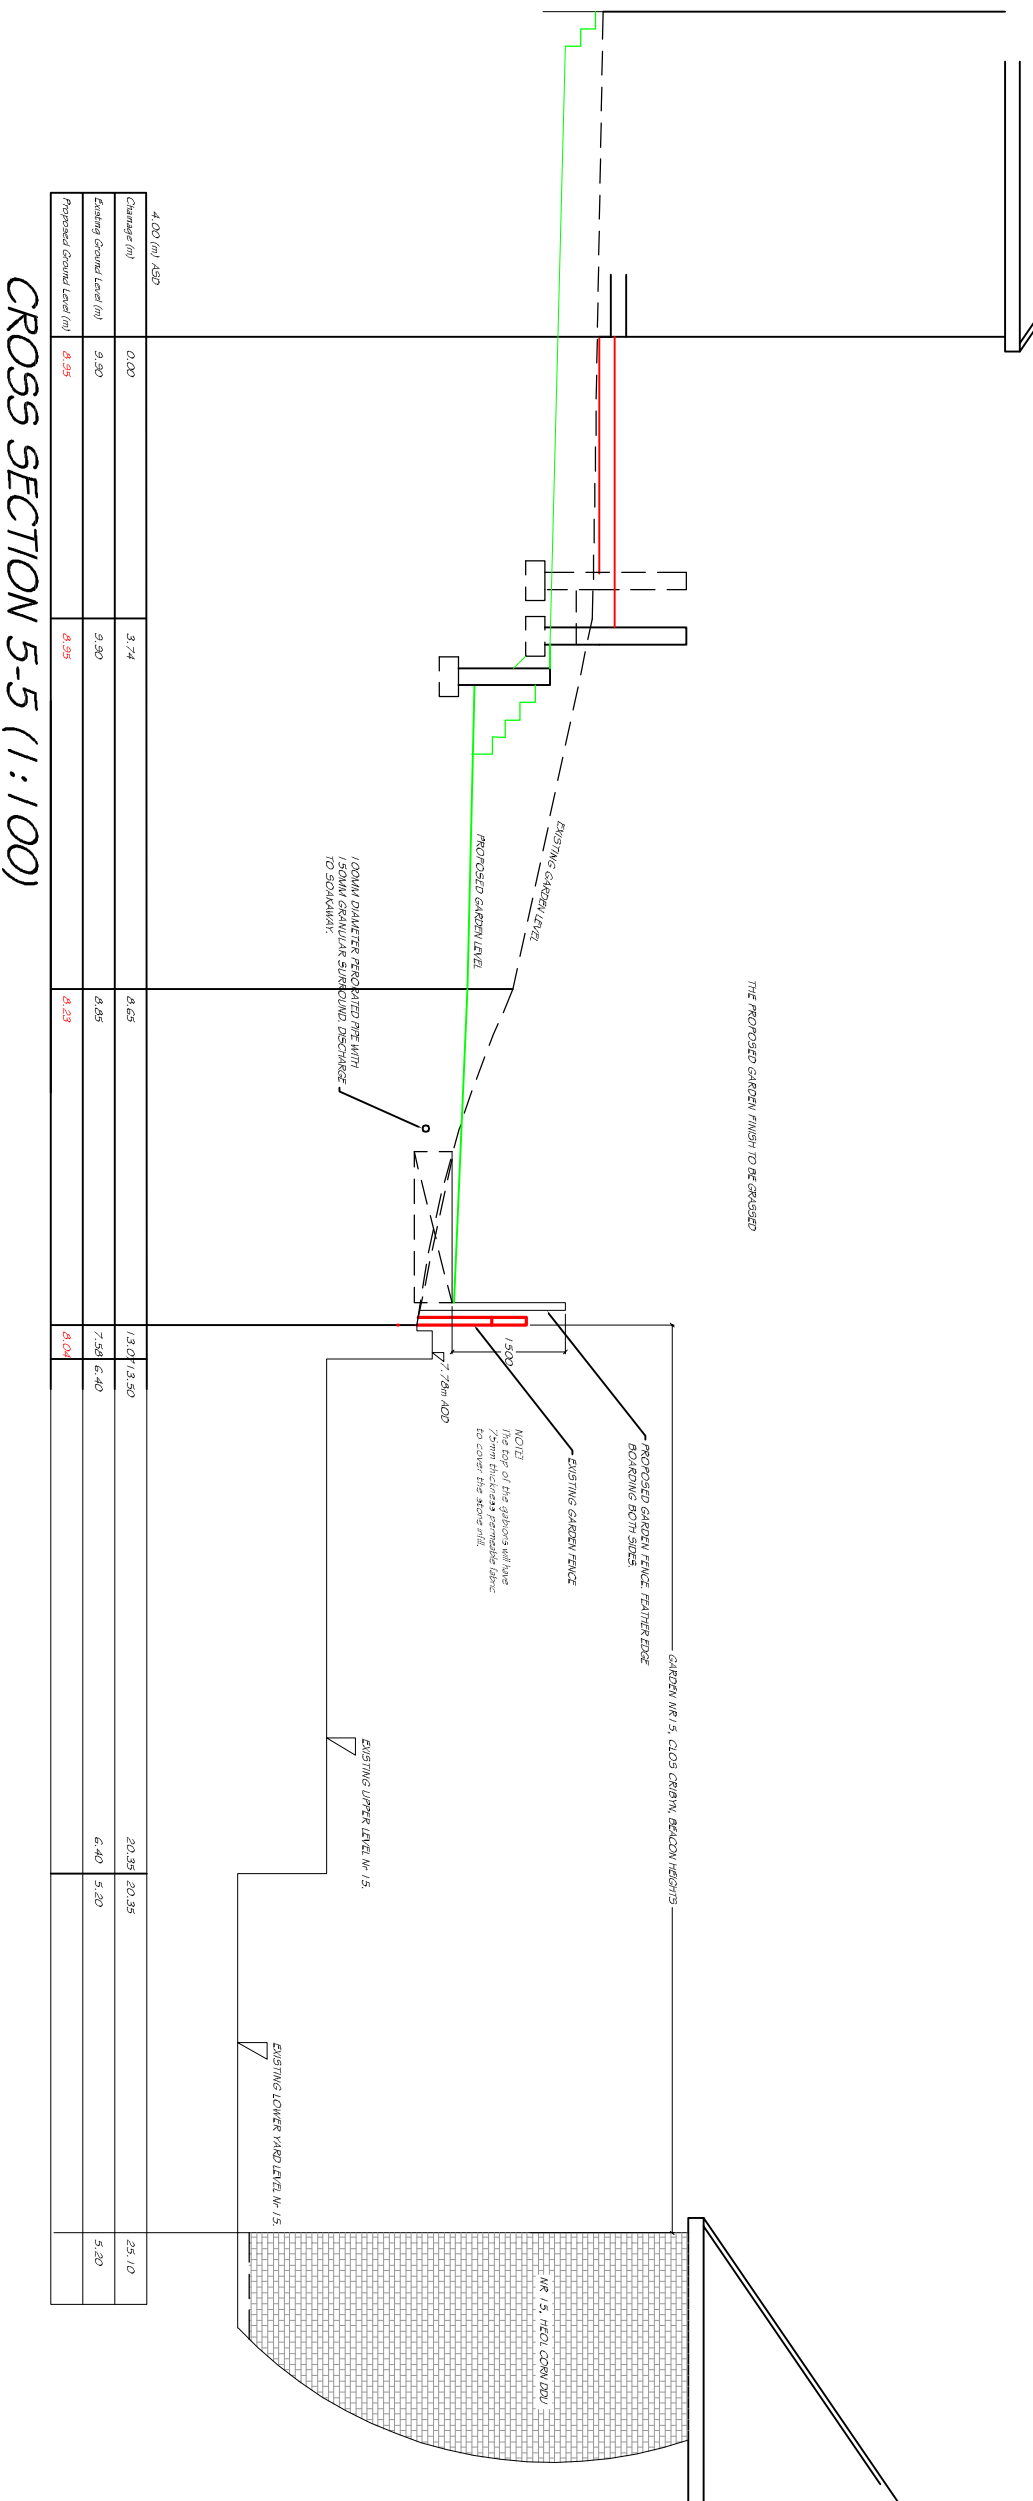
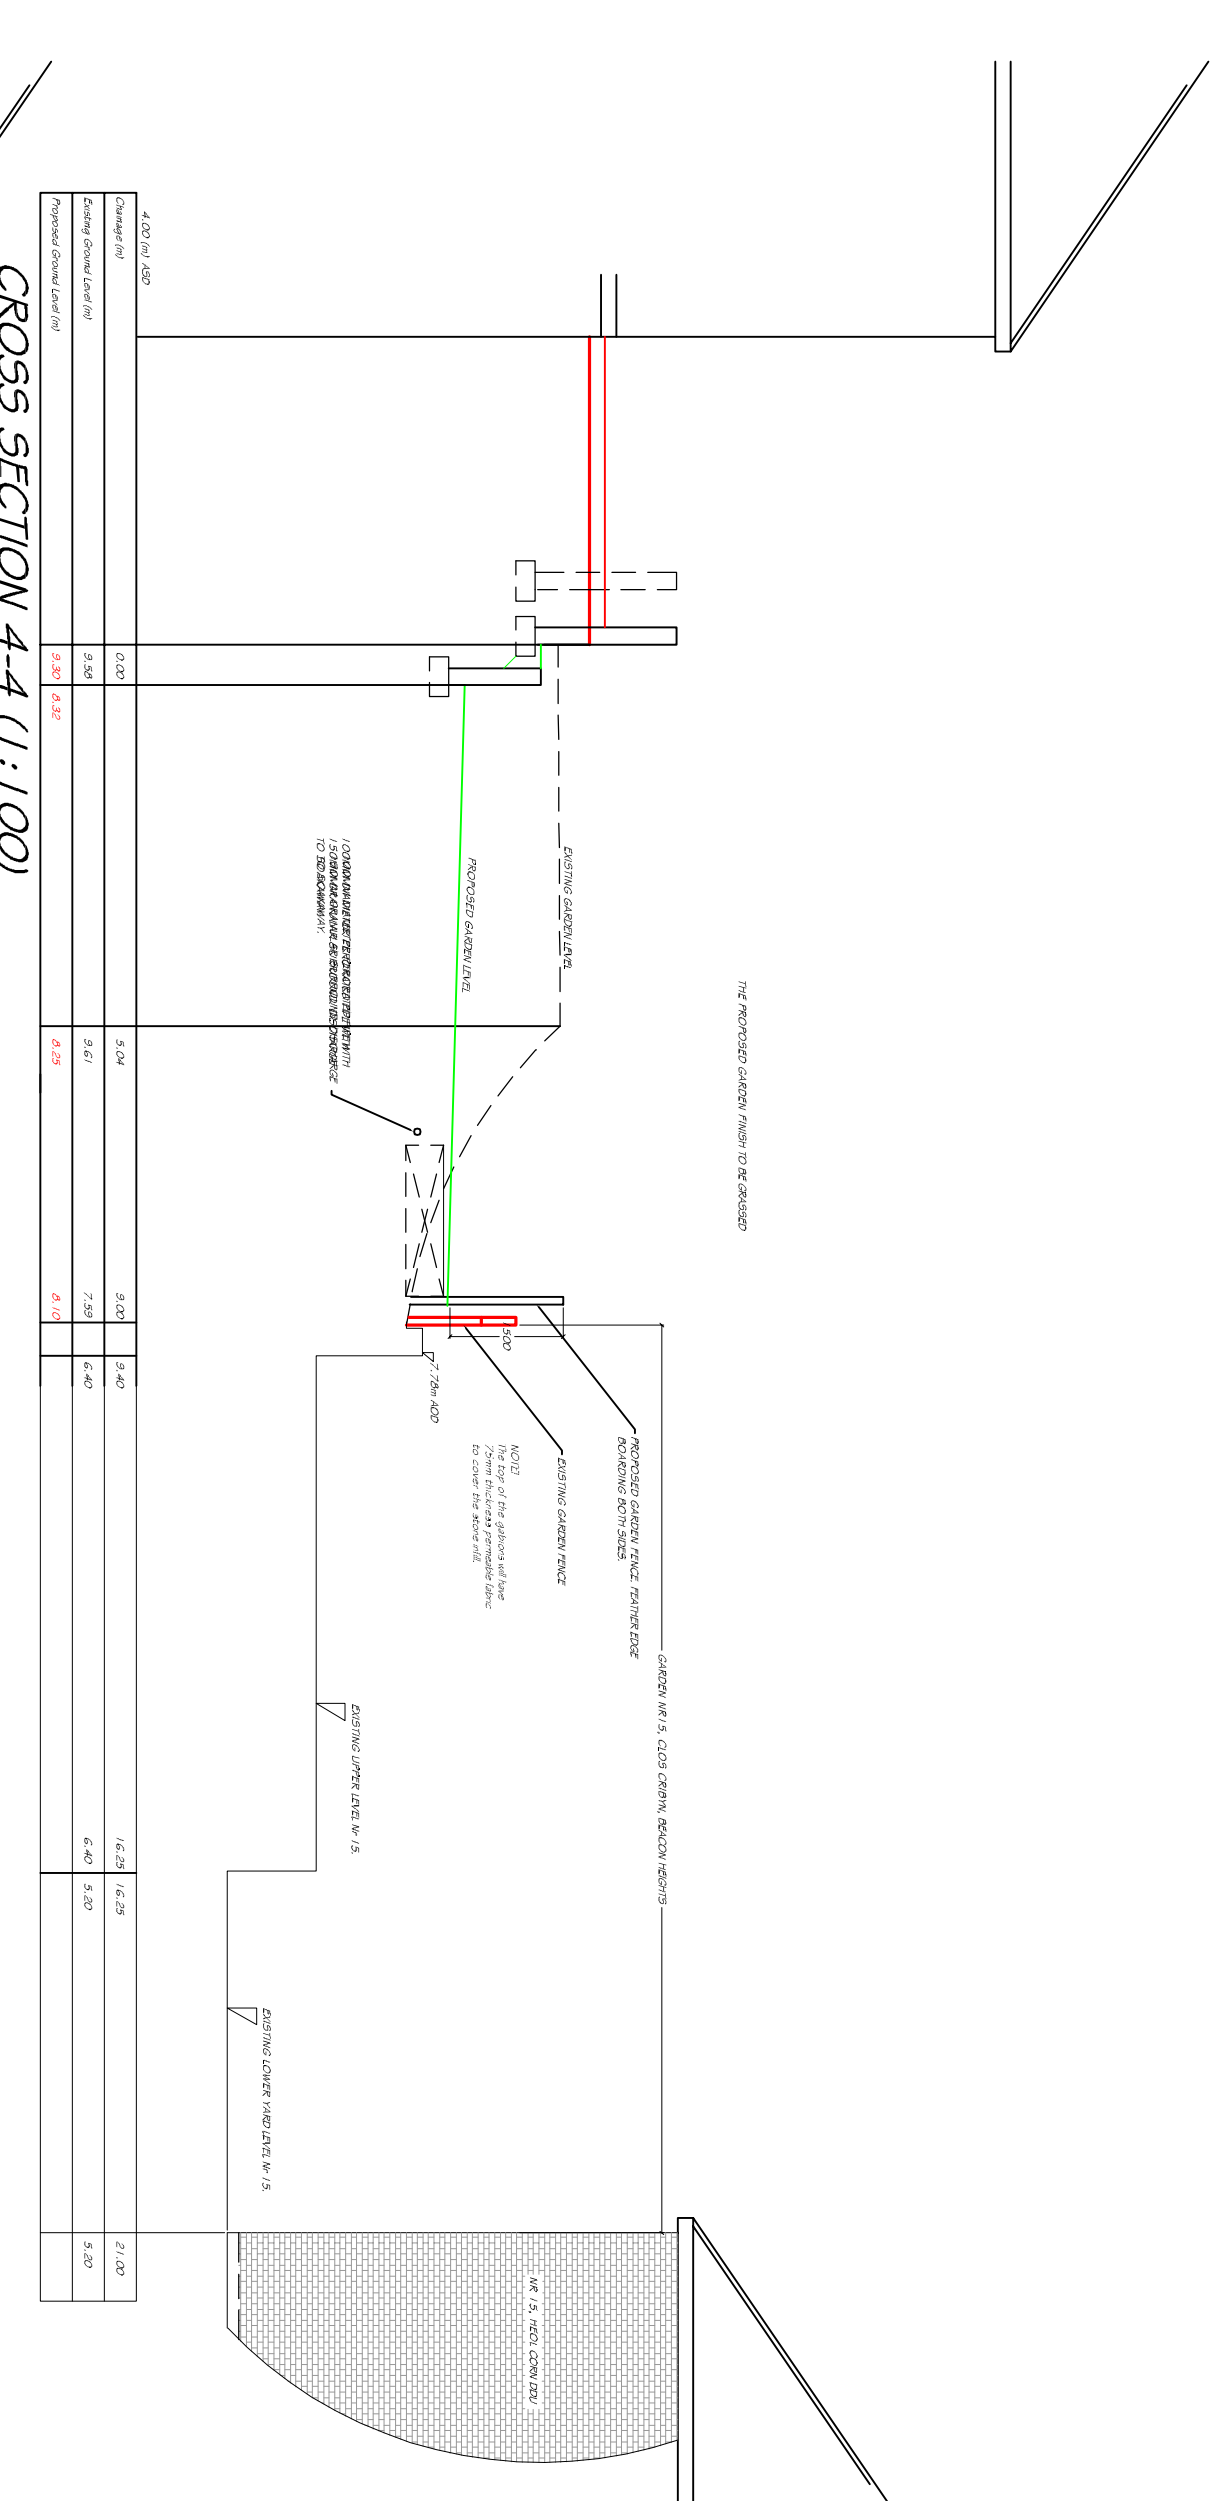
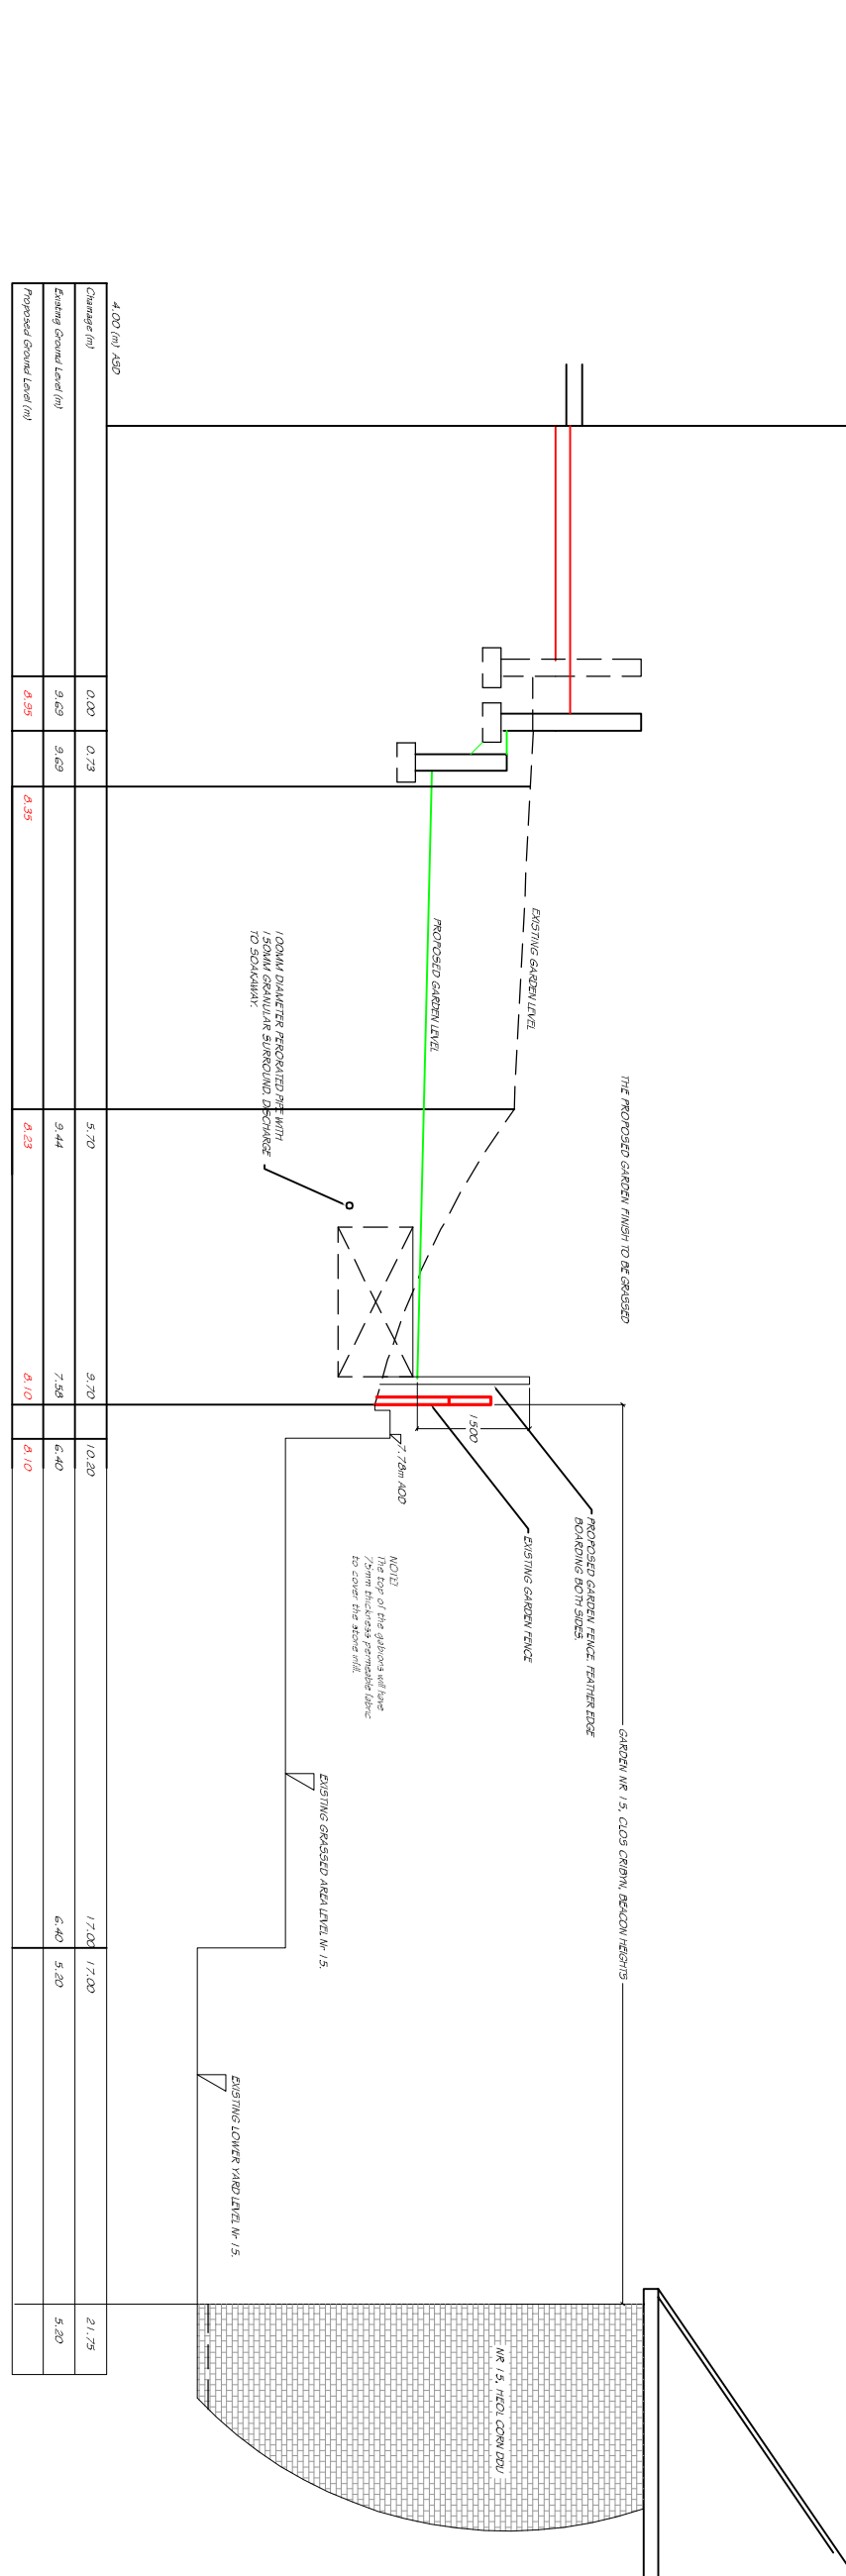
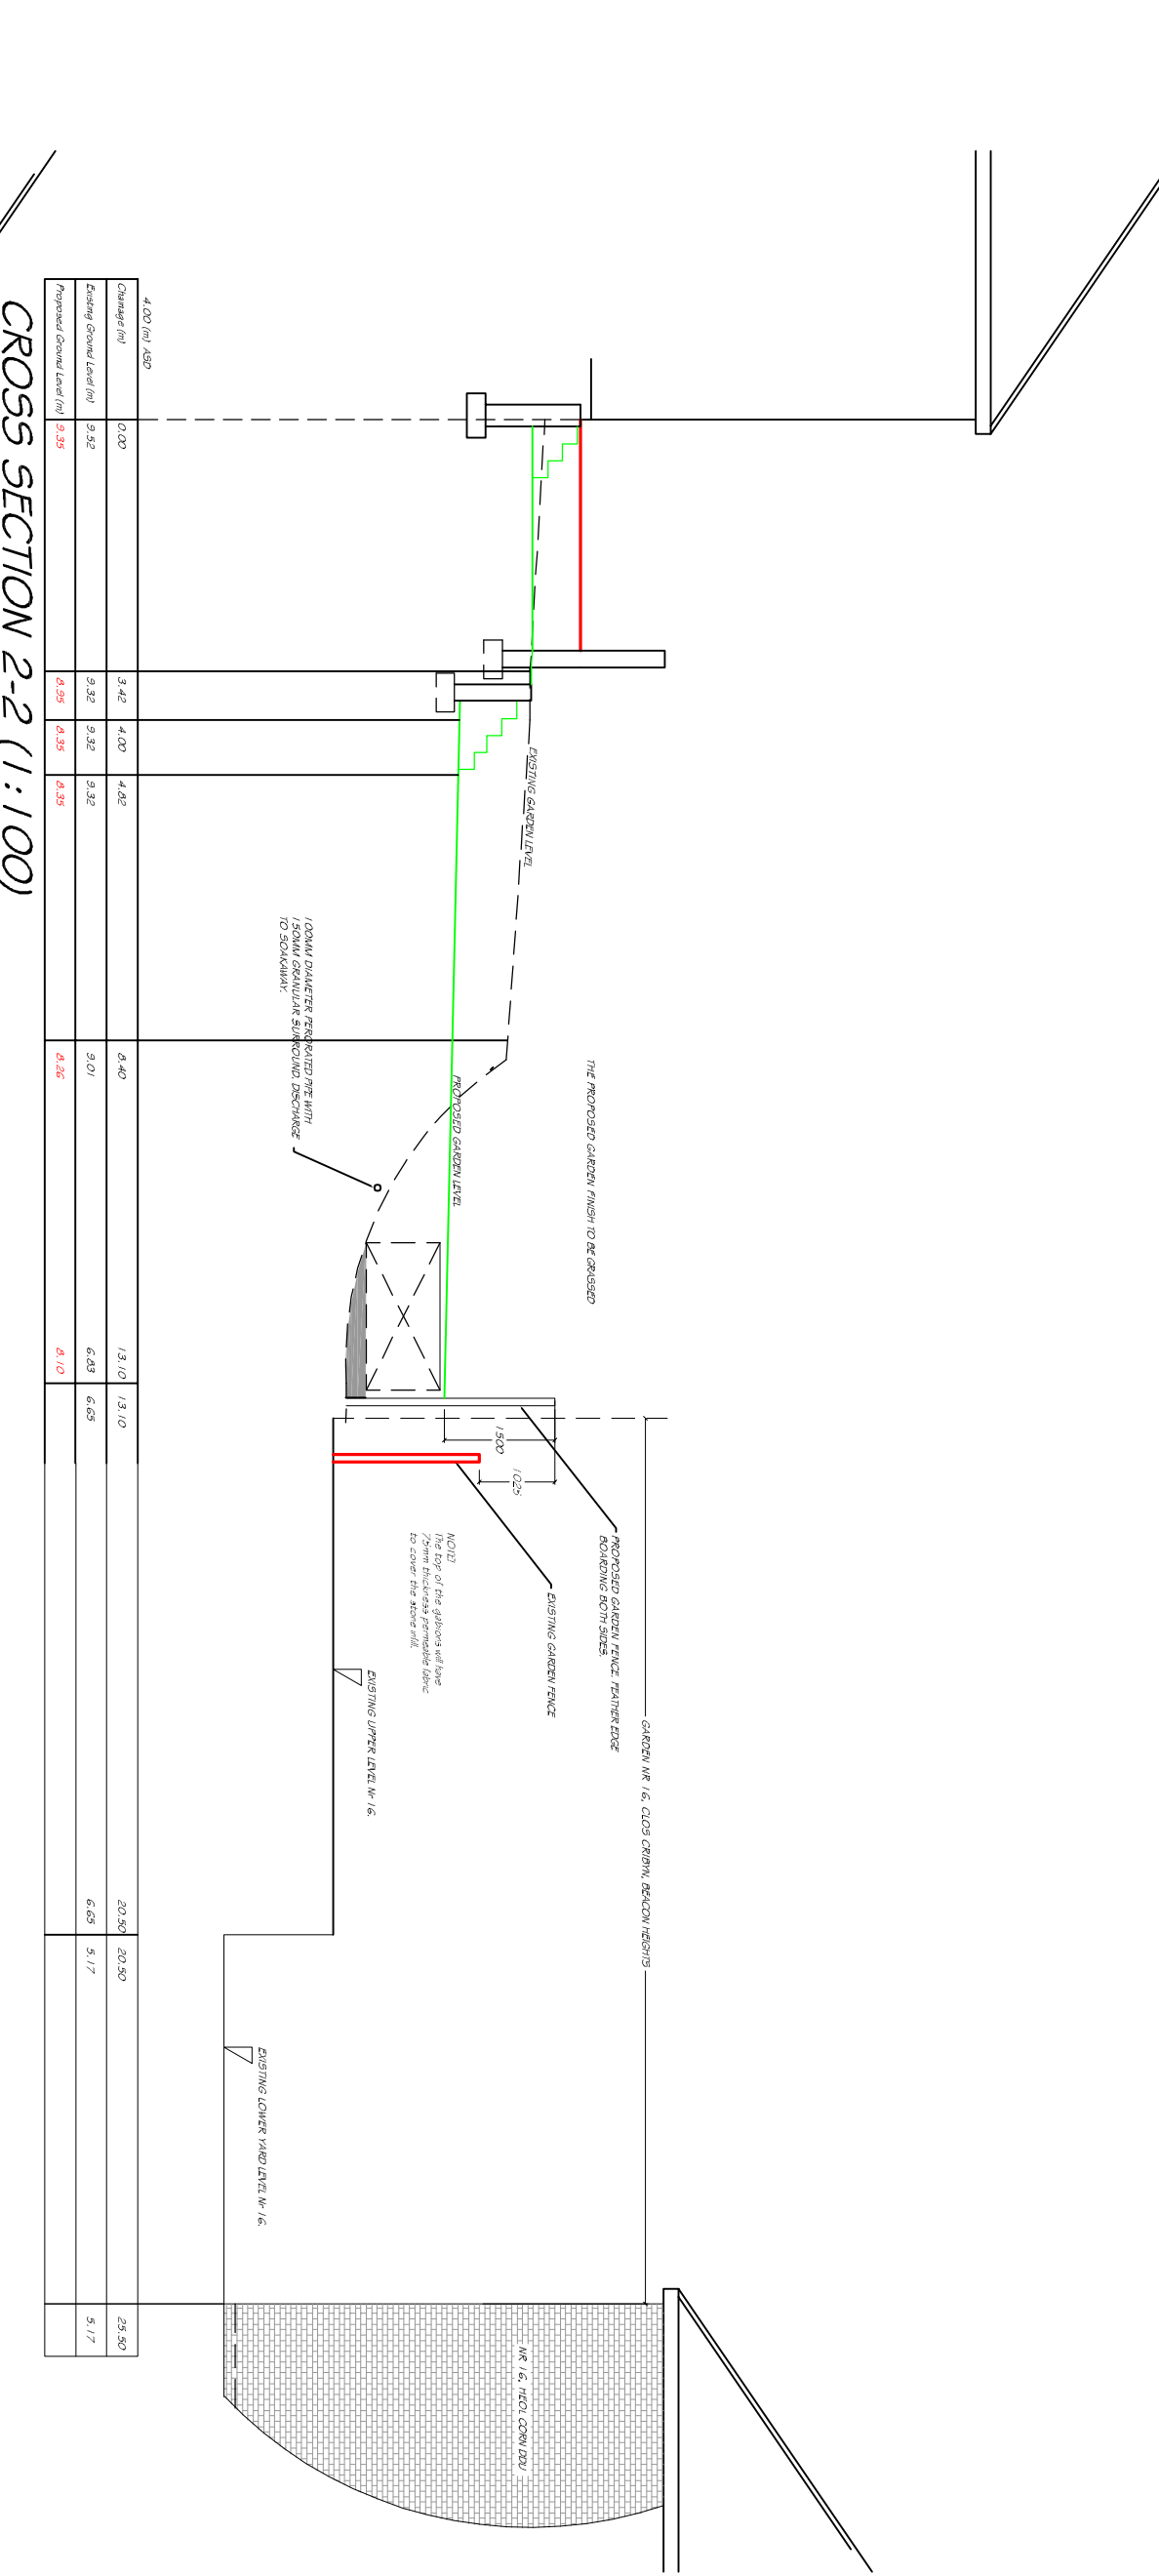


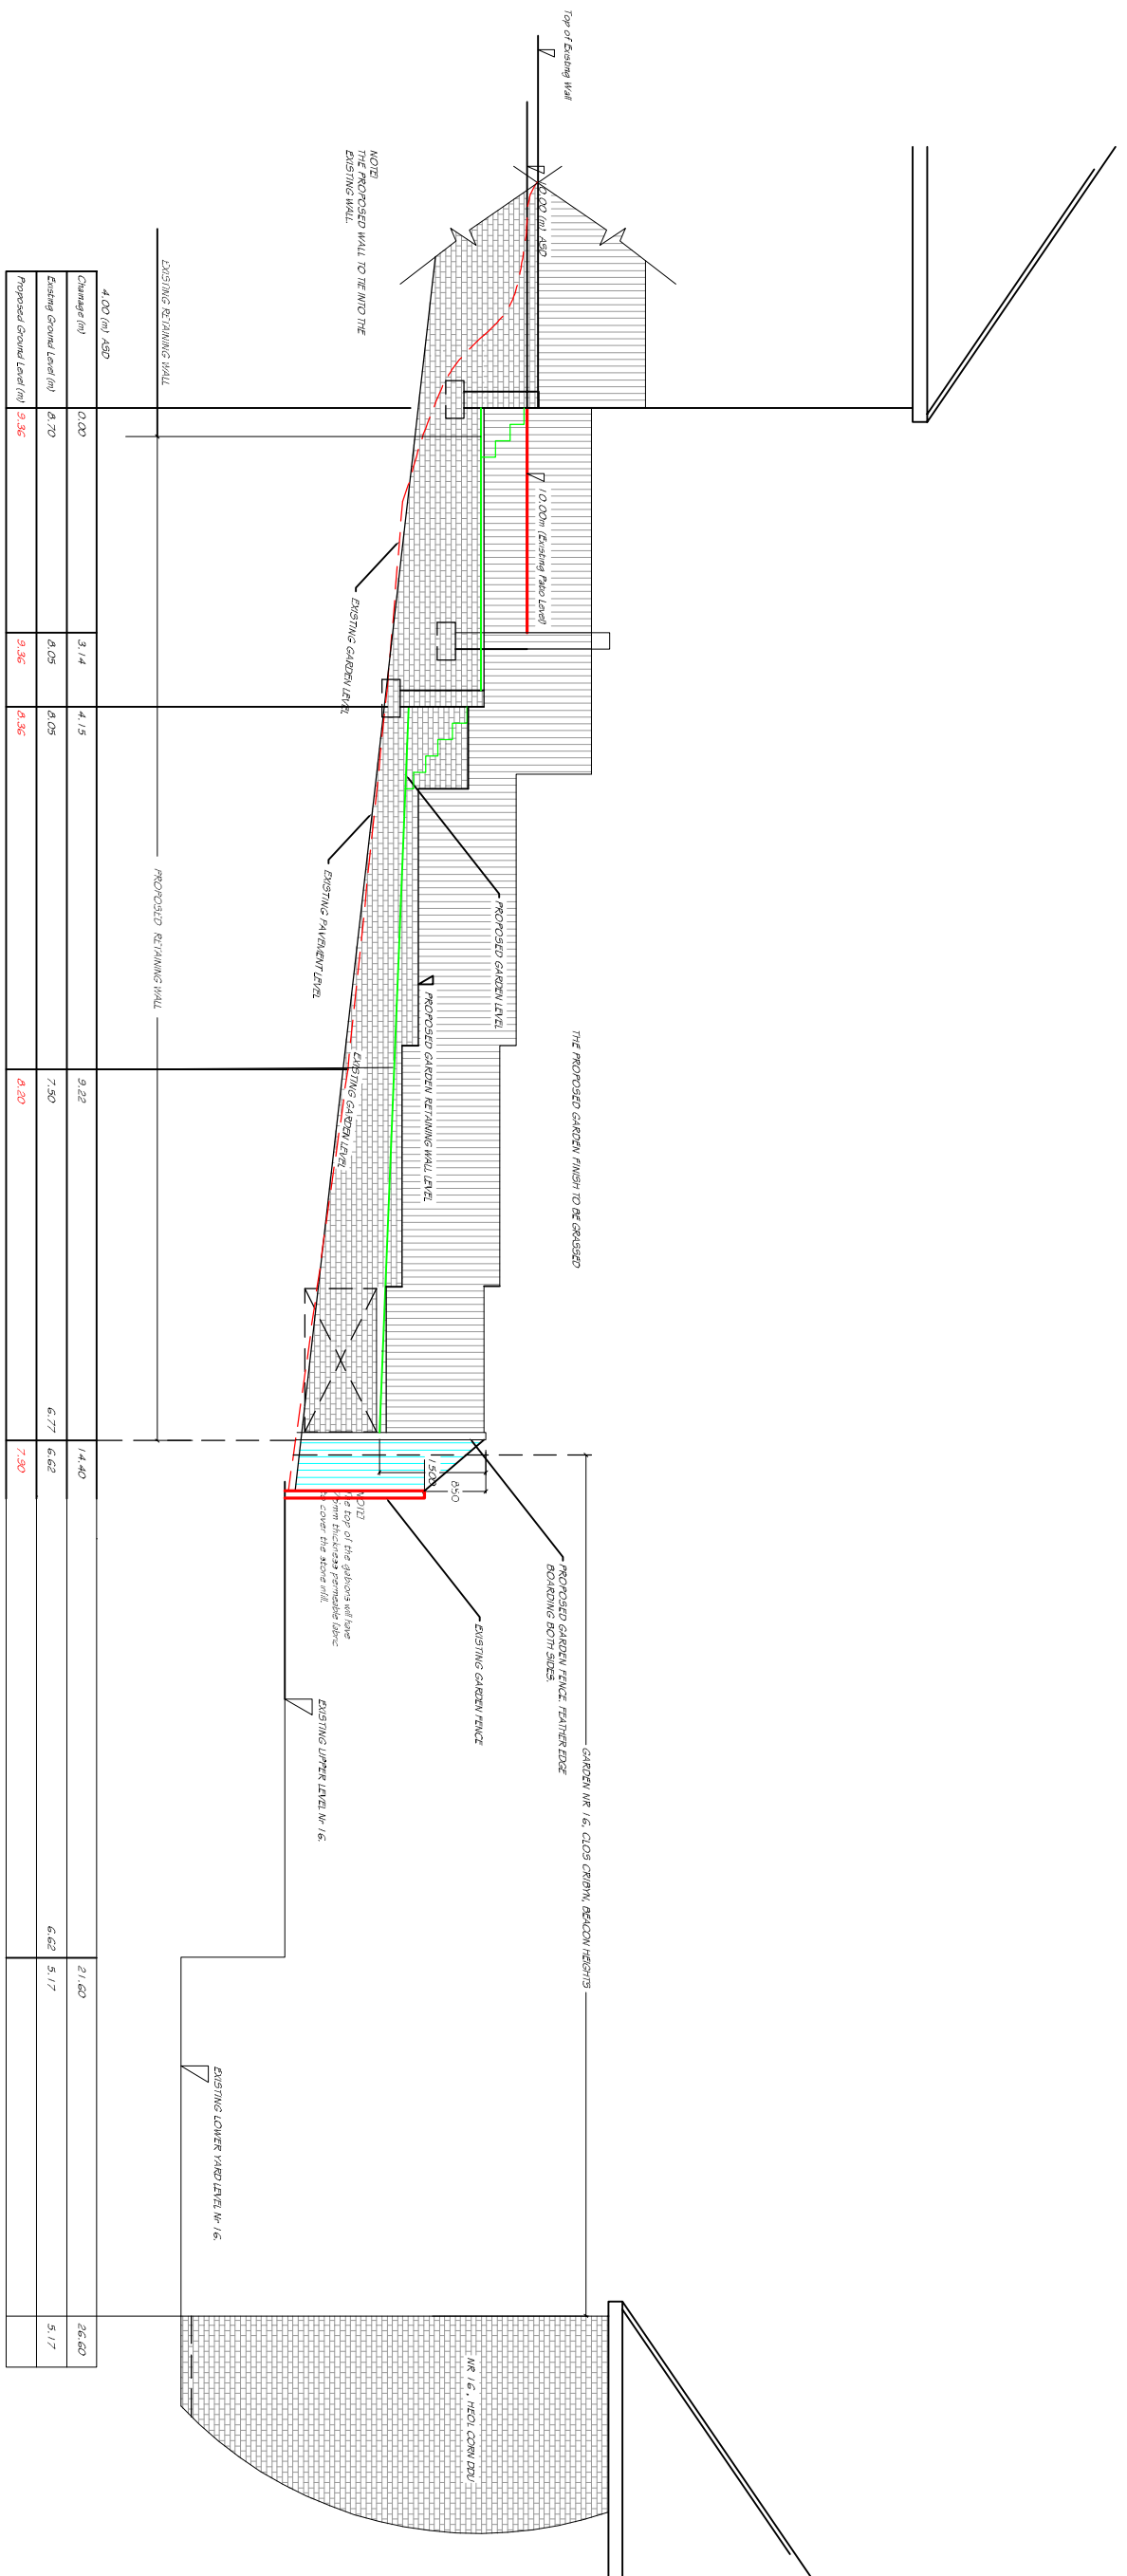

AMENDED JULY 2022
VISUAL ELEVATION ALONG REAR BOUNDARY (1:100)
THIS FOR THE LENGTH OF THE REAR BOUNDARY OF
NR 25, HEOL CORN DDU, BEACON HEIGHTS

CROSS SECTIONAL PLANS OF REAR GARDEN
AT:
25, HEOL CORN DDU,
BEACON HEIGHTS,
MERTHYR TYDFIL, CF48 1BW
30TH SEPTEMBER 2022
28TH NOVEMBER 2022
30TH MARCH 2023