


SITE POSTCODE: CF48 8ET
SITE GRID REFERENCE: ST099970
EASTING: 309943 / NORTHING: 197024

SITE AS SURVEYED BY LANDMARK SURVEYS, OCTOBER 2022

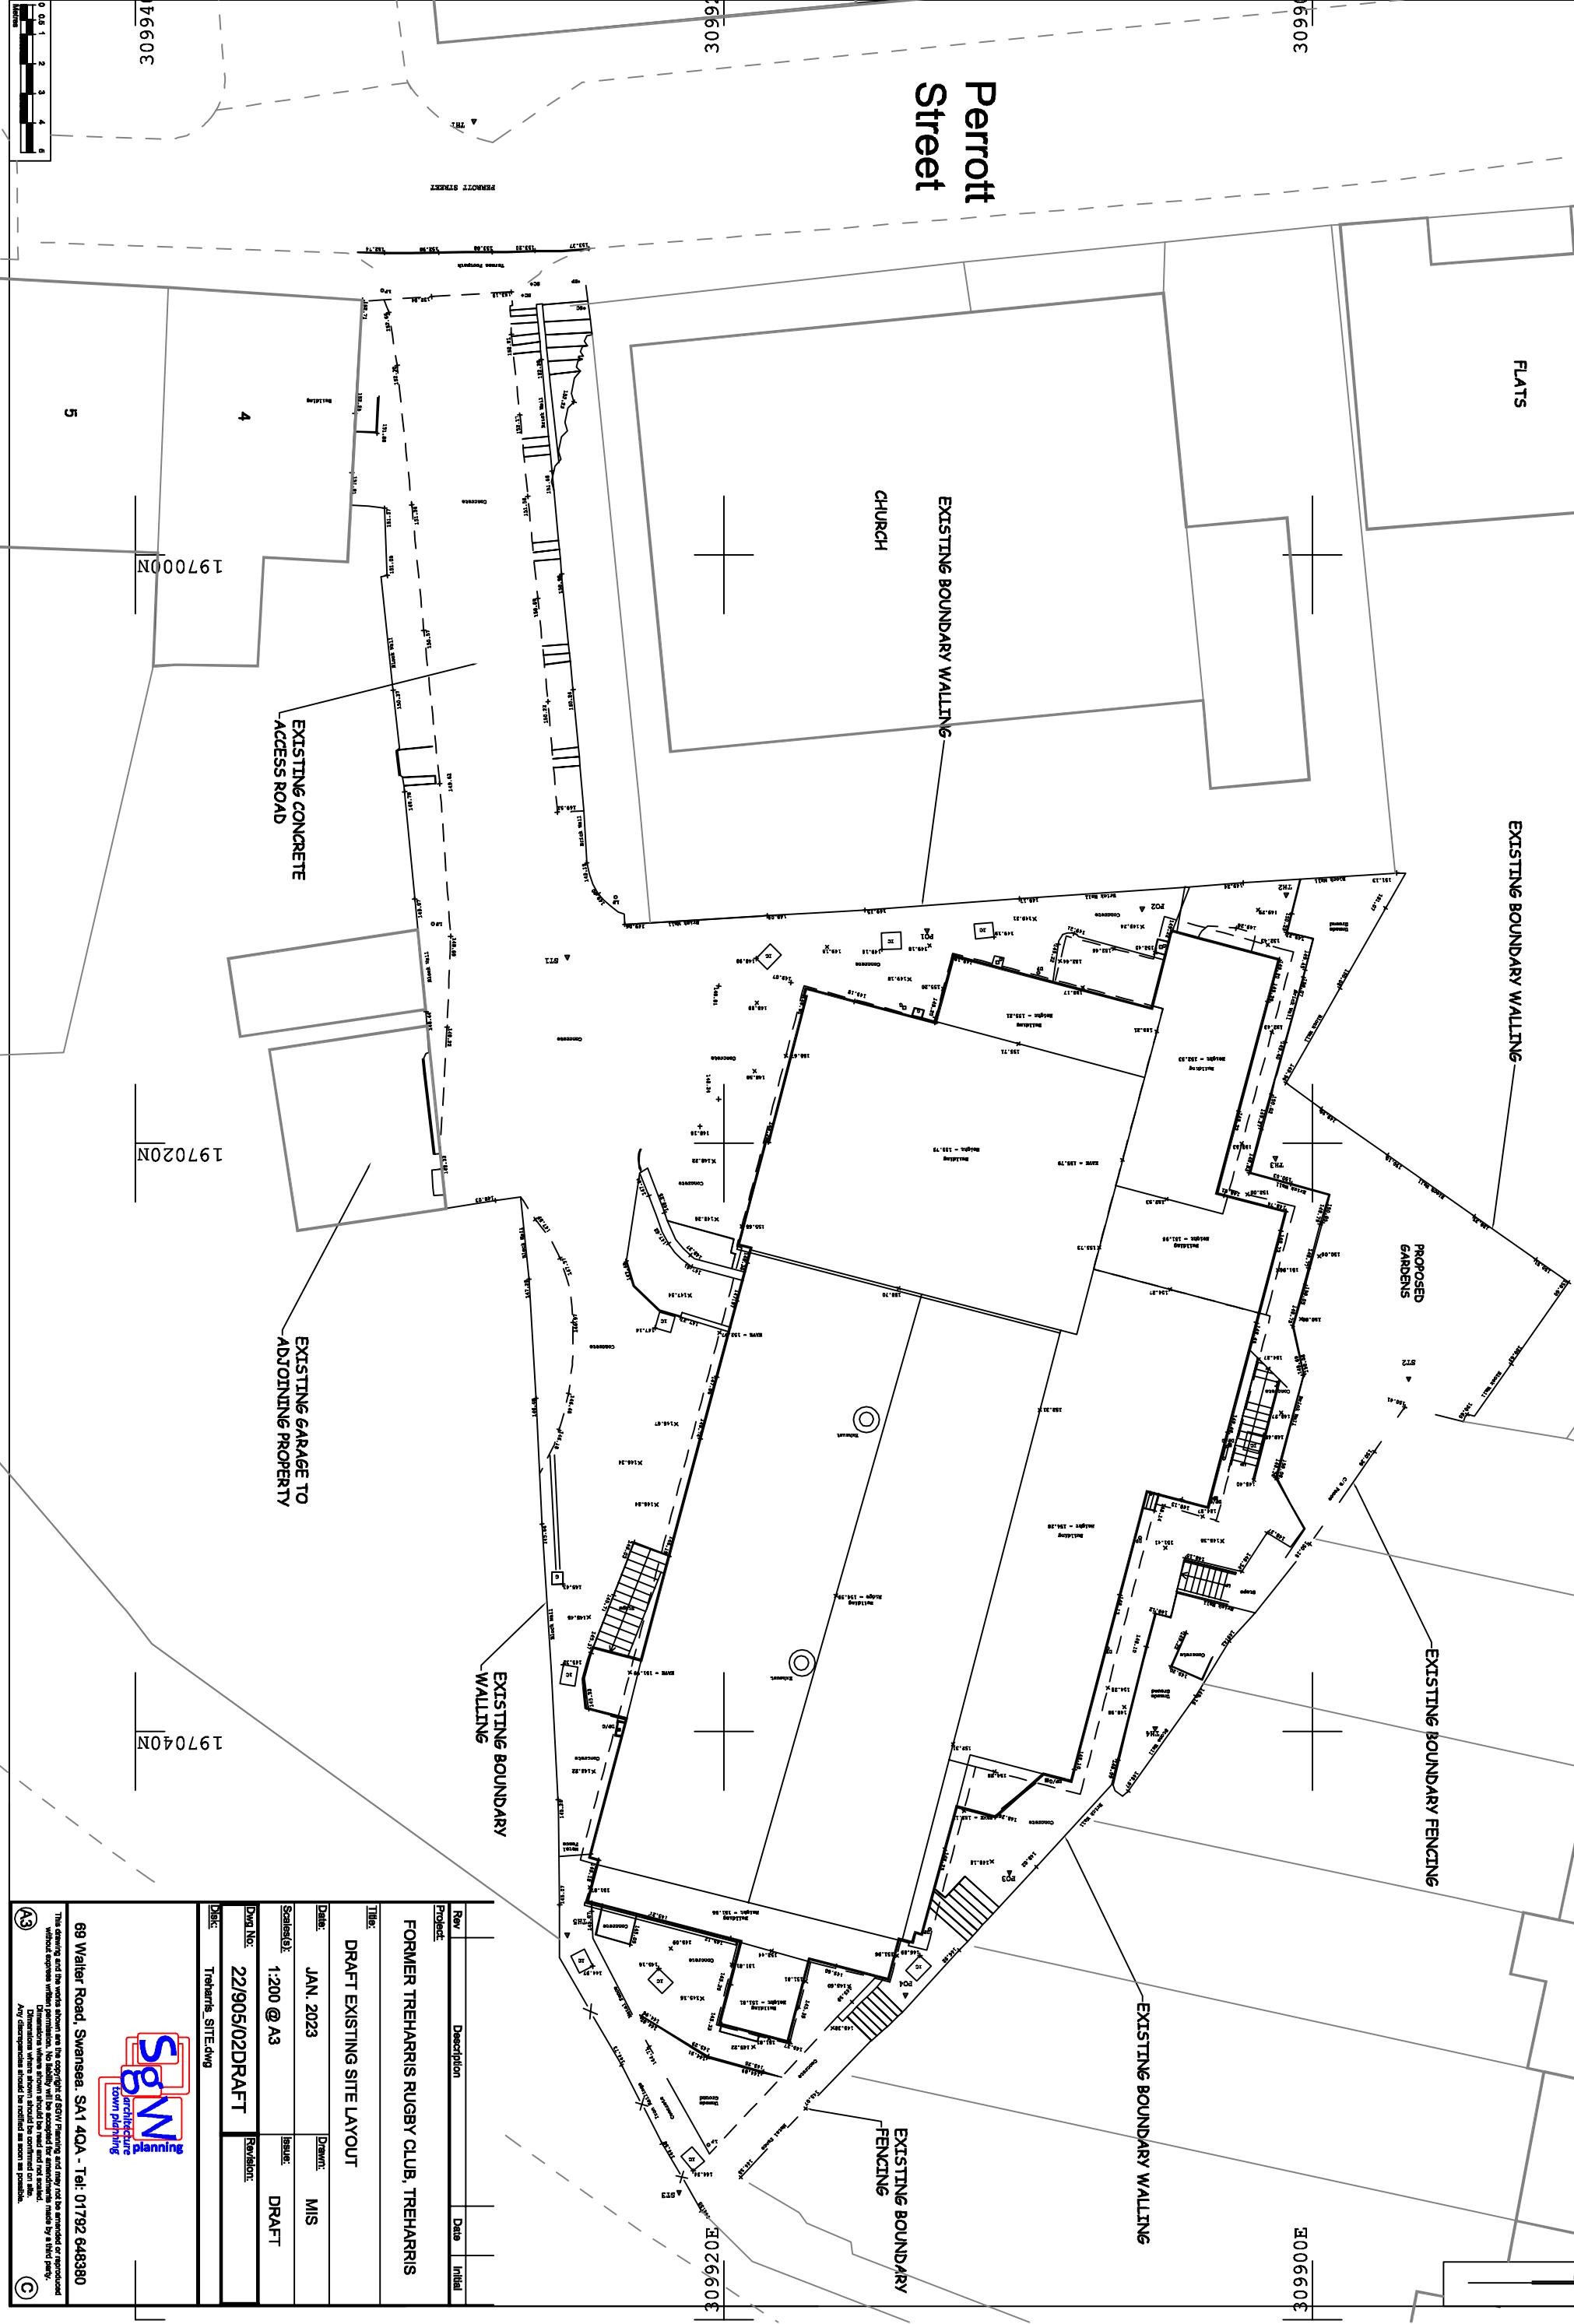

Rev	Description	Date	Initial
Project:			
FORMER TREHARRIS RUGBY CLUB, TREHARRIS			
Title:			
DRAFT EXISTING SITE LAYOUT			
Date:	JAN. 2023	Drawn:	MIS
Scale(s):	1:200 @ A3	Issue:	DRAFT
Draw No:	22/905/02DRAFT	Revision:	
Disc:	Treharris_SITE.dwg		

SBM

Architecture

Down planning

69 Walter Road, Swansea. SA1 4QA - Tel: 01792 648380

This drawing and the works shown are the copyright of SBM Planning and may not be amended or reproduced without express written permission. No liability will be accepted for inaccuracies made by a third party.

Dimensions shown should be used and not scaled.

Any discrepancies should be notified as soon as possible.

(A3)

(C)