


SITE POSTCODE: CF45 5ET
SITE GRID REFERENCE: ST099970
EASTING: 309943 / NORTHING: 197024

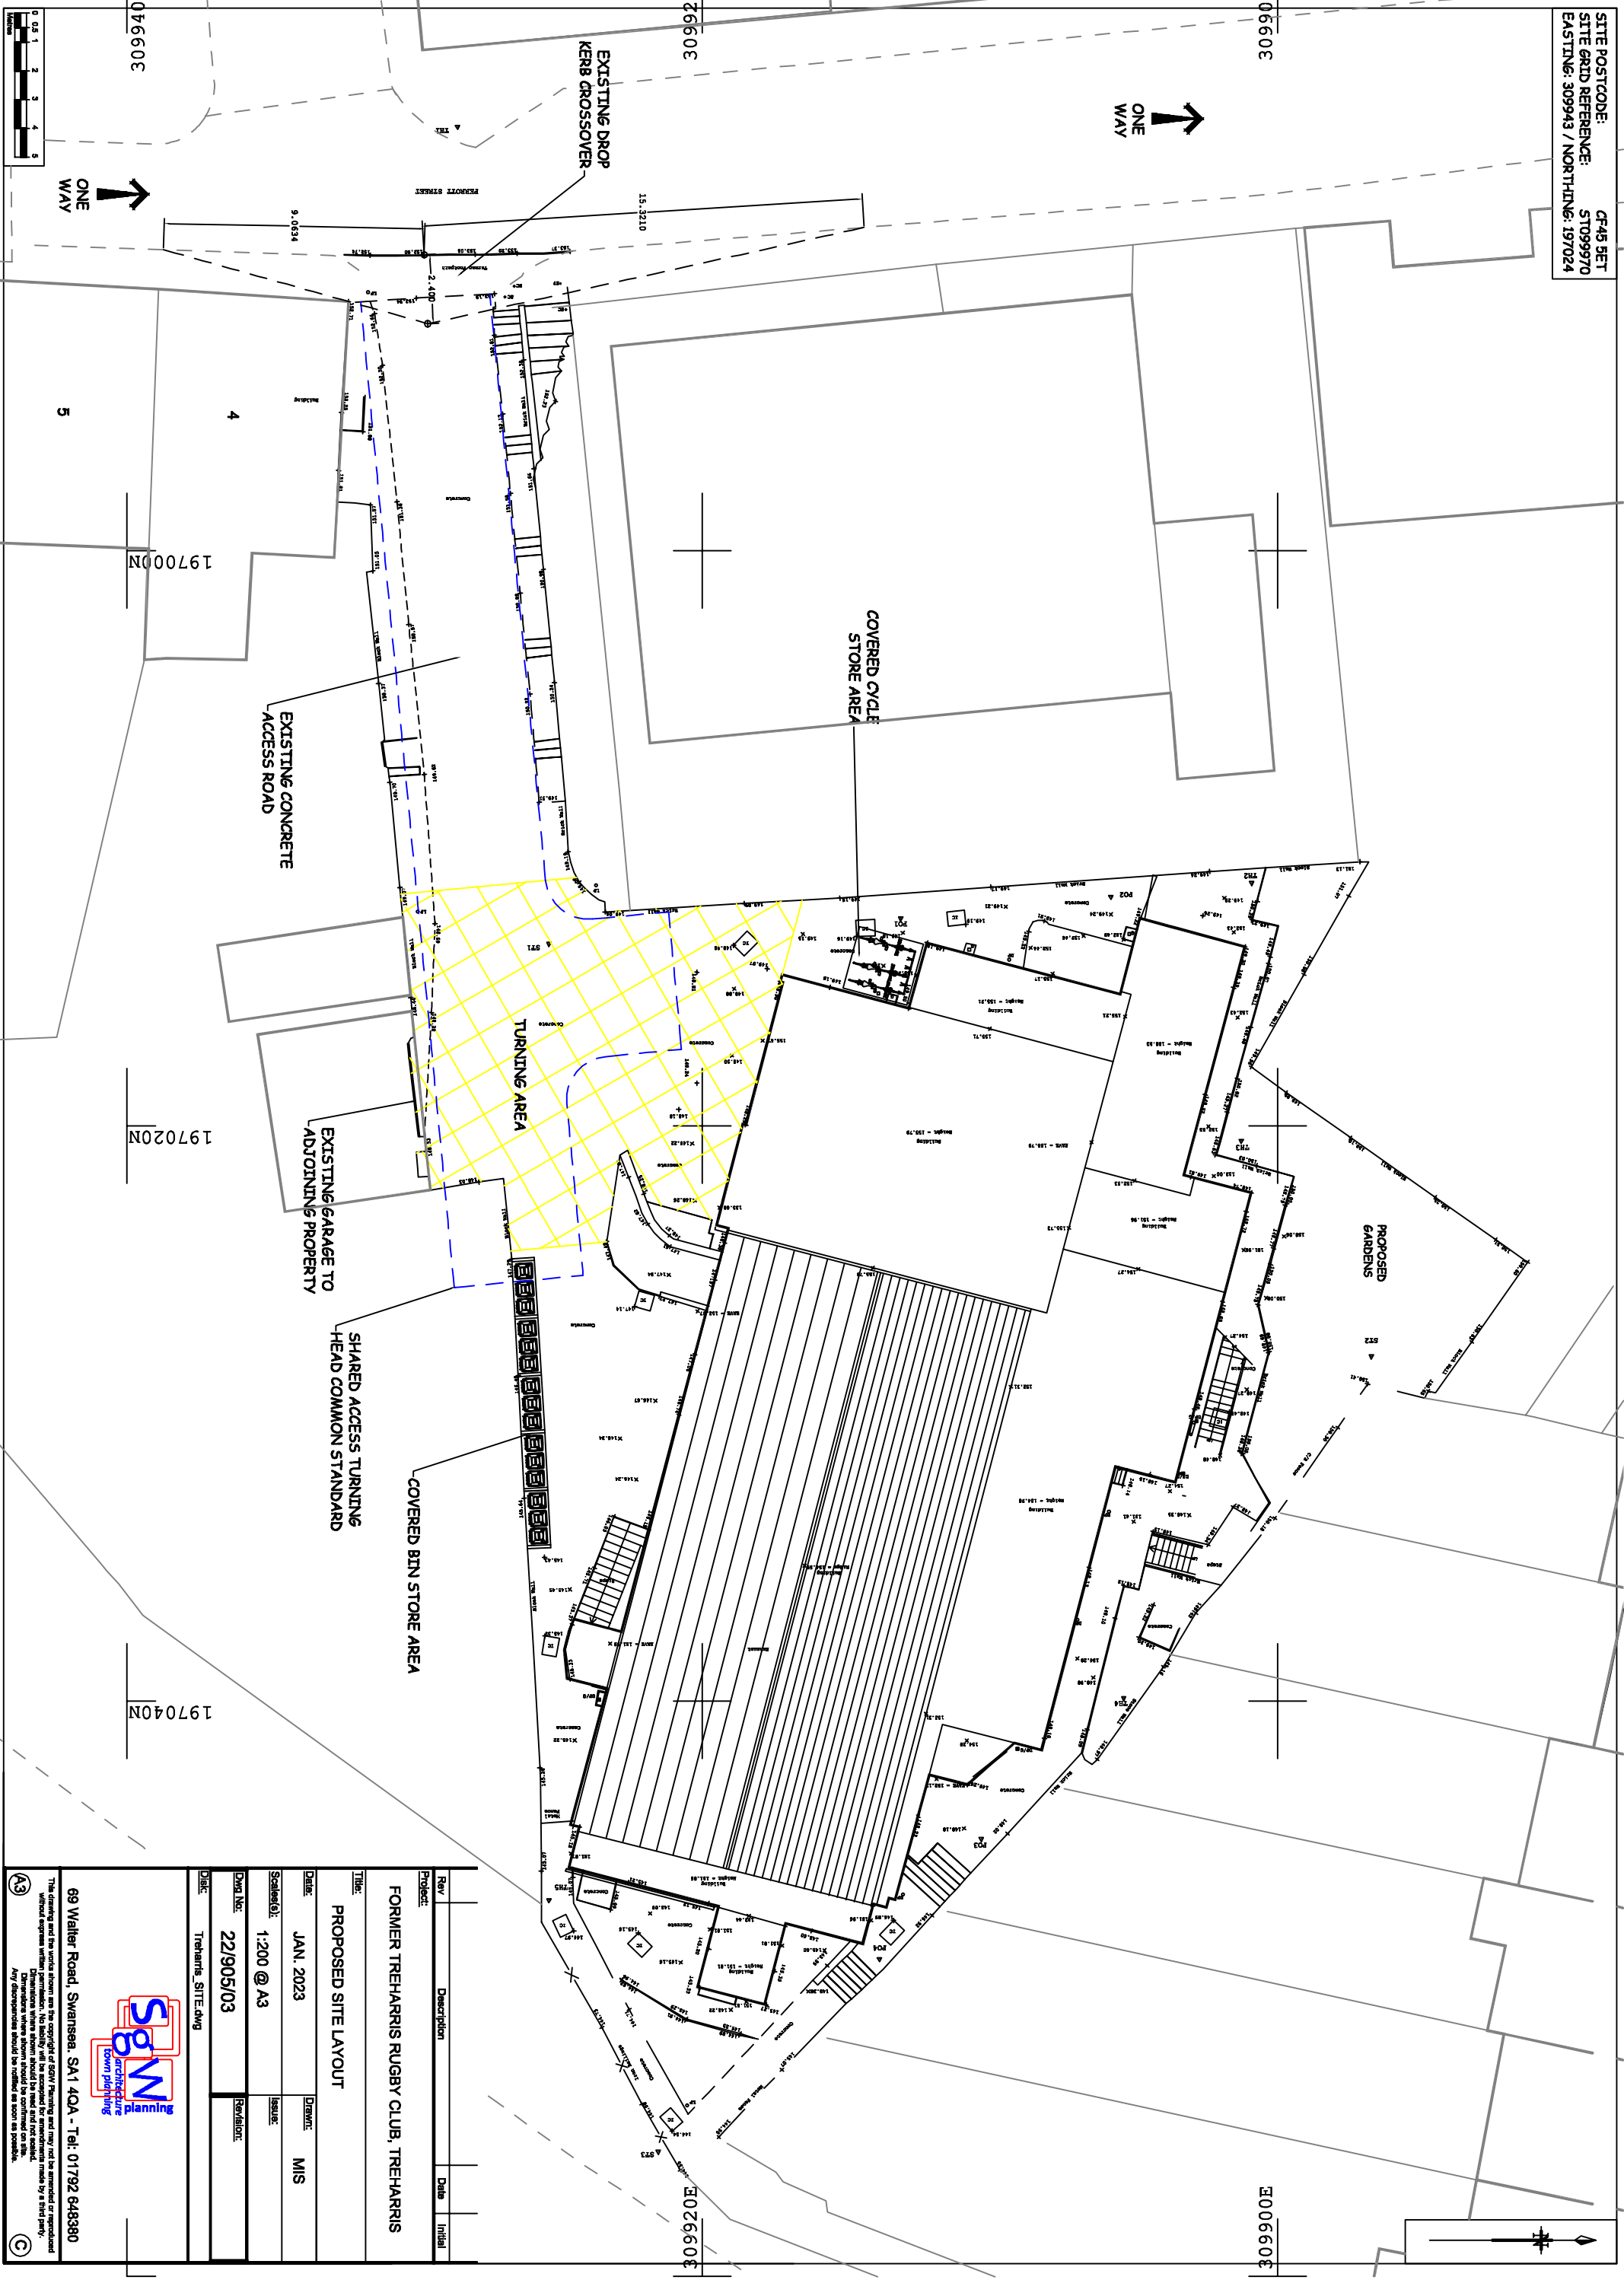

Rev	Description	Date	Initial
Project: FORMER TREHARRIS RUGBY CLUB, TREHARRIS			
Title: PROPOSED SITE LAYOUT			
Date:	JAN. 2023	Drawn:	MIS
Scale(s):	1:200 @ A3	Issued:	
Draw No:	22/905/03	Revised:	
Date:	Treharris_SITE.dwg		

S&M
architecture
interior design
planning

69 Walker Road, Swansea, SA1 4QA - Tel: 01792 648380

The drawings and the works shown are the copyright of S&M Planning and may not be reproduced or reproduced without the written consent of S&M Planning. All rights reserved. Dimensions where shown should be confirmed on site. Any discrepancies should be referred to S&M as soon as possible.