



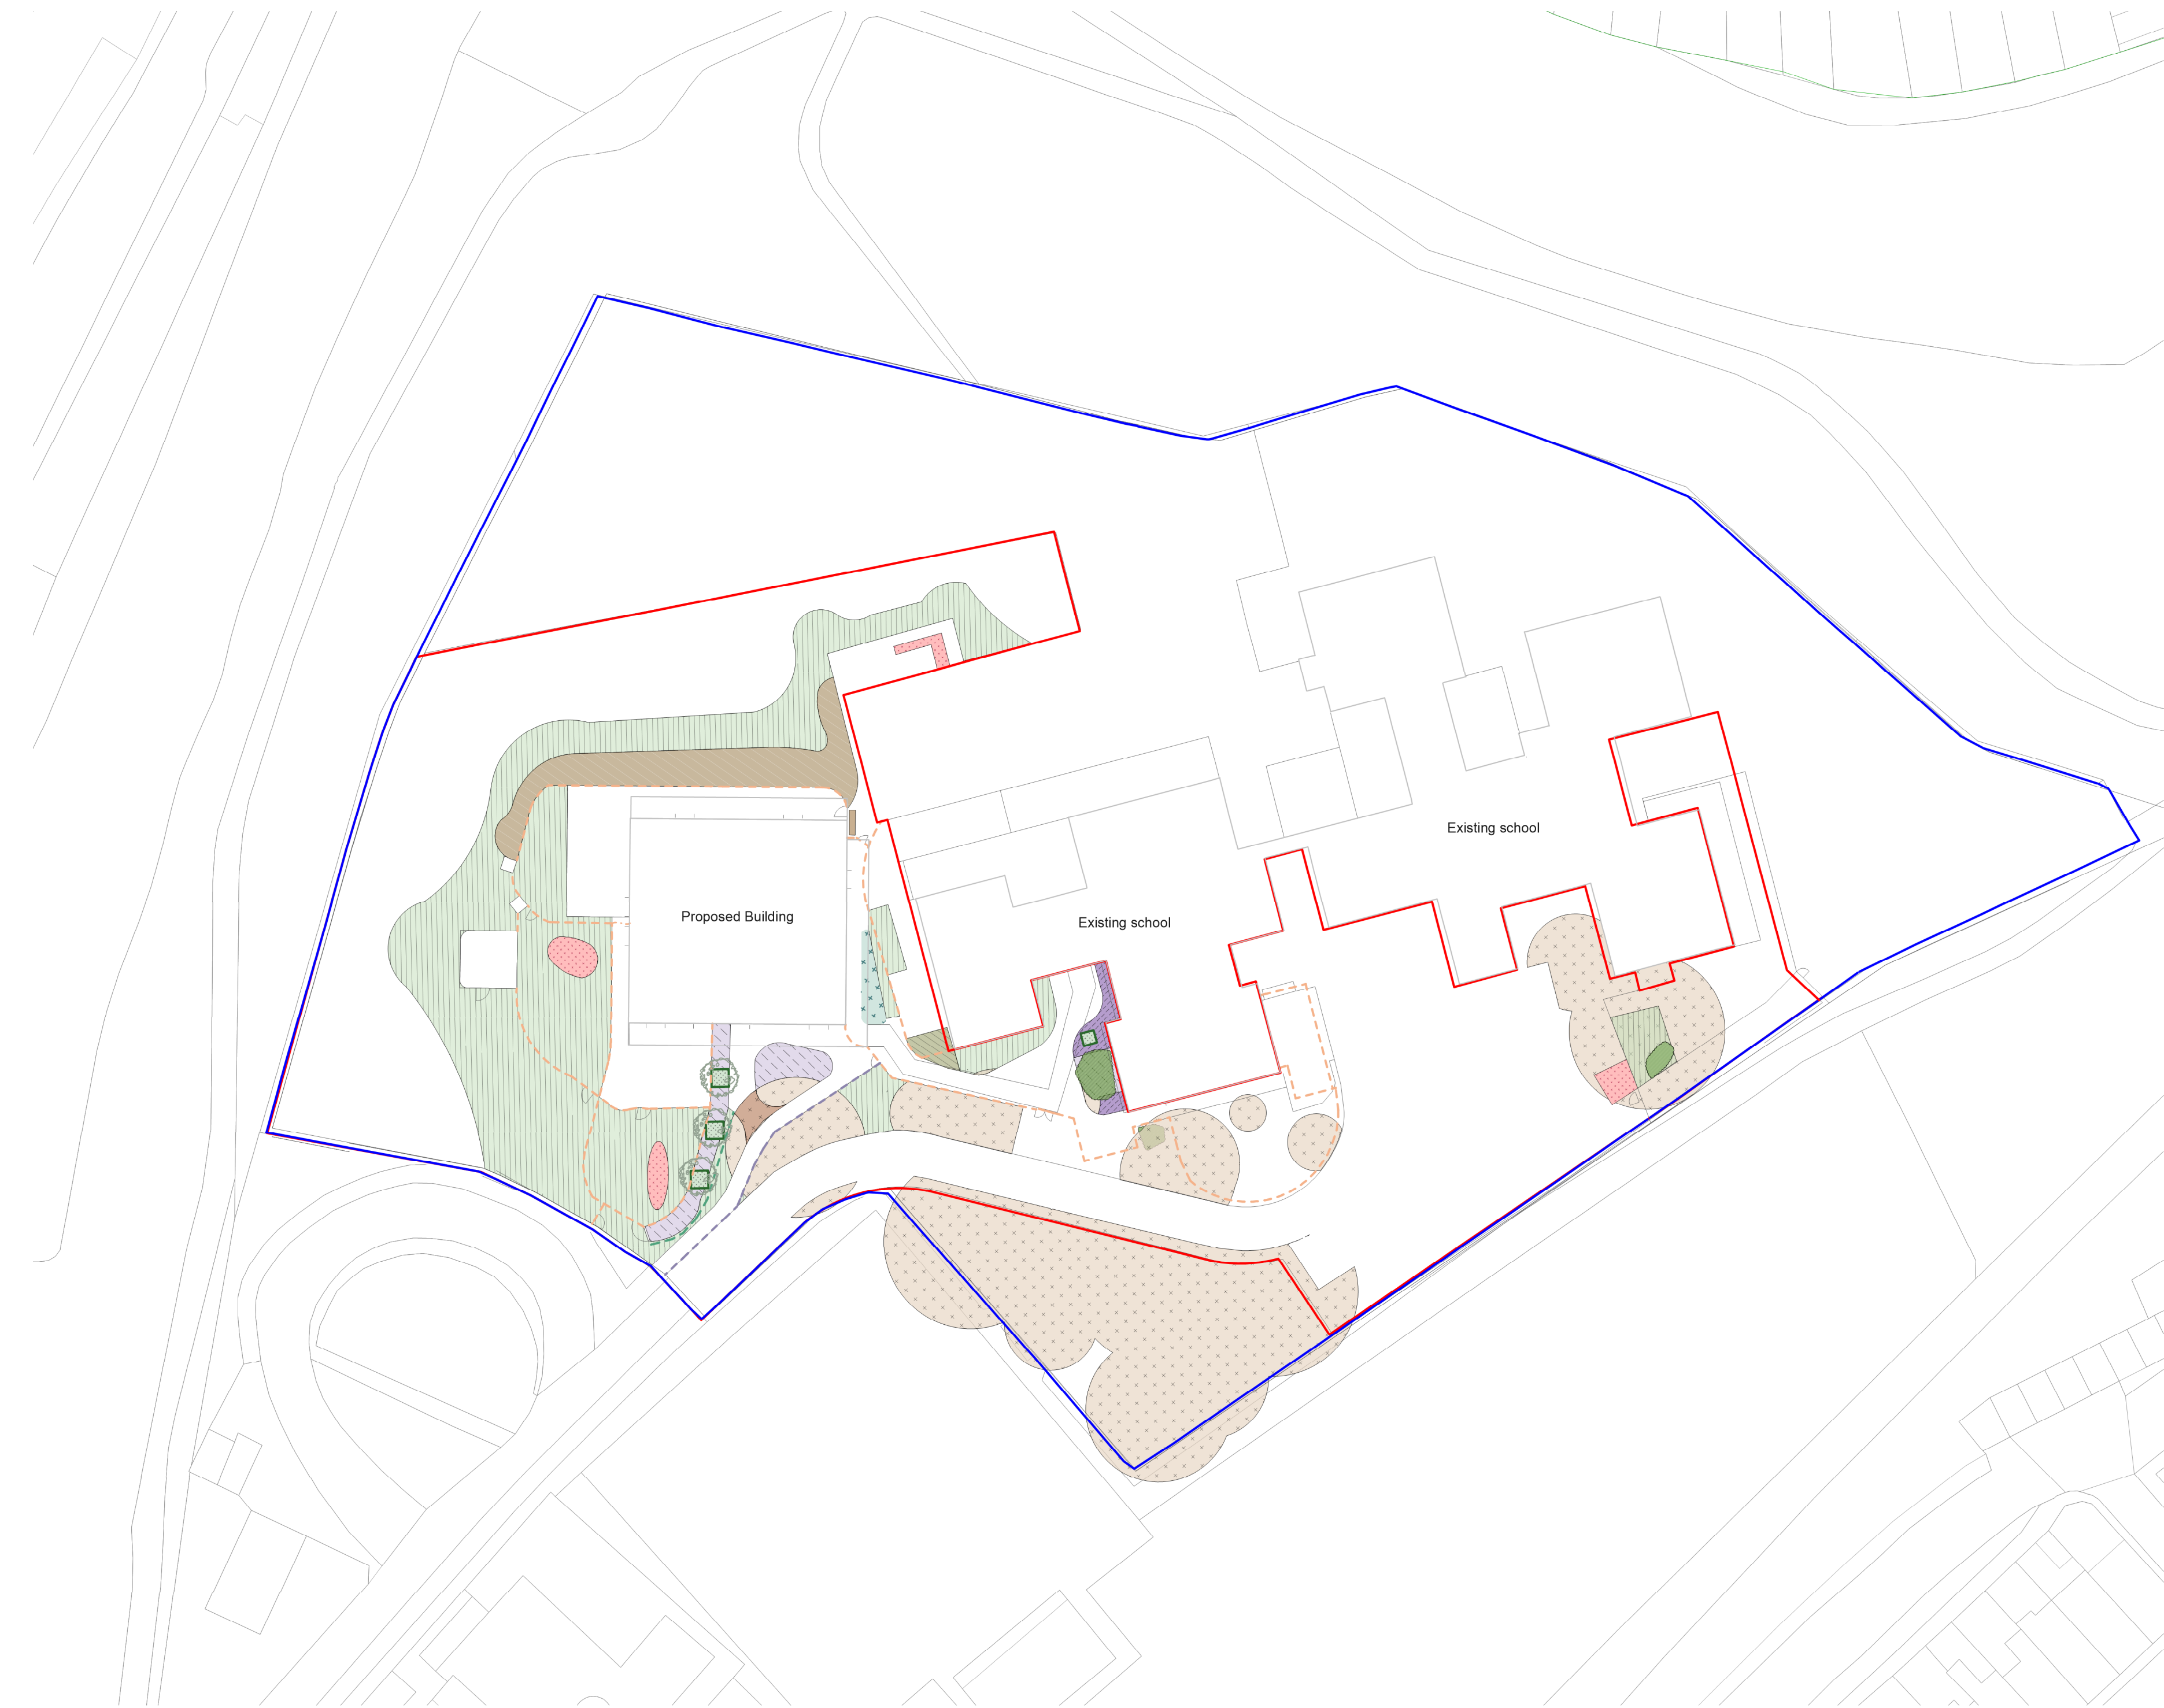

- KEY**
- Tree planting in soft:**
75mm bark mulch dressing
Topsoil depth: 300mm
Subsoil depth: 700mm
 - Soil within RPA's to be retained:**
To be over seeded following hand removal of existing grass and weeds
 - Soil within RPA's:**
Areas to be converted to hard surface in accordance with the Softworks plan. Works must ensure tree roots are protected and disturbance to surrounding RPAs is minimised.
 - Shrub/herbaceous planting area (existing areas of soft landscaping):**
Bark mulch depth: 75mm
Topsoil depth: 300mm
Subsoil depth: Existing
 - Shrub/herbaceous planting area (existing areas of hard landscape/built form)**
Bark mulch depth: 75mm
Topsoil depth: 300mm
Subsoil depth: 300mm
 - Amenity grass - proposed seed areas**
Existing grass areas to be made good with a Seed mix: Emorsgate FM22 or similar approved
Topsoil: 150mm depth. Existing topsoil to be topped up where required to provide 150mm depth.
 - Amenity grass (existing areas of hard landscape/built form)**
Topsoil depth: 150mm
Subsoil depth: 300mm
 - Basin meadow grass - proposed seed areas**
Topsoil depth: 50mm
Subsoil depth: 300mm
 - Wildflower Grassland Areas - Existing Grassed / Soft Landscape Areas**
Topsoil depth: 50mm
Subsoil depth: 300mm
 - Rain Garden**
Soil depth: 300mm
Hydrosol to engineers spec.
 - Retained area of scrub**

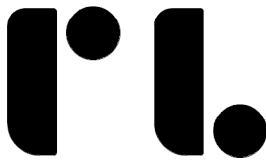

Roberts Limbrick
03333 405 500
mail@robertslimbrick.com
robertslimbrick.com

Registered Office: England No. 08656029

Project Name
Ysgol Rhyd y Grug

Client Name
Merthyr Tydfil County
Borough Council

Drawing Title
SOIL DETAIL PLAN

Scale	Project No.
1:500 • A2	11777

Status	Purpose Of Issue
S4	Issued for stage approval

Project	Org	Vol	Level	Form	Role
11777	• RL	• XX	• ZZ	• DR	• L

Number	Revision
08101	P01

