


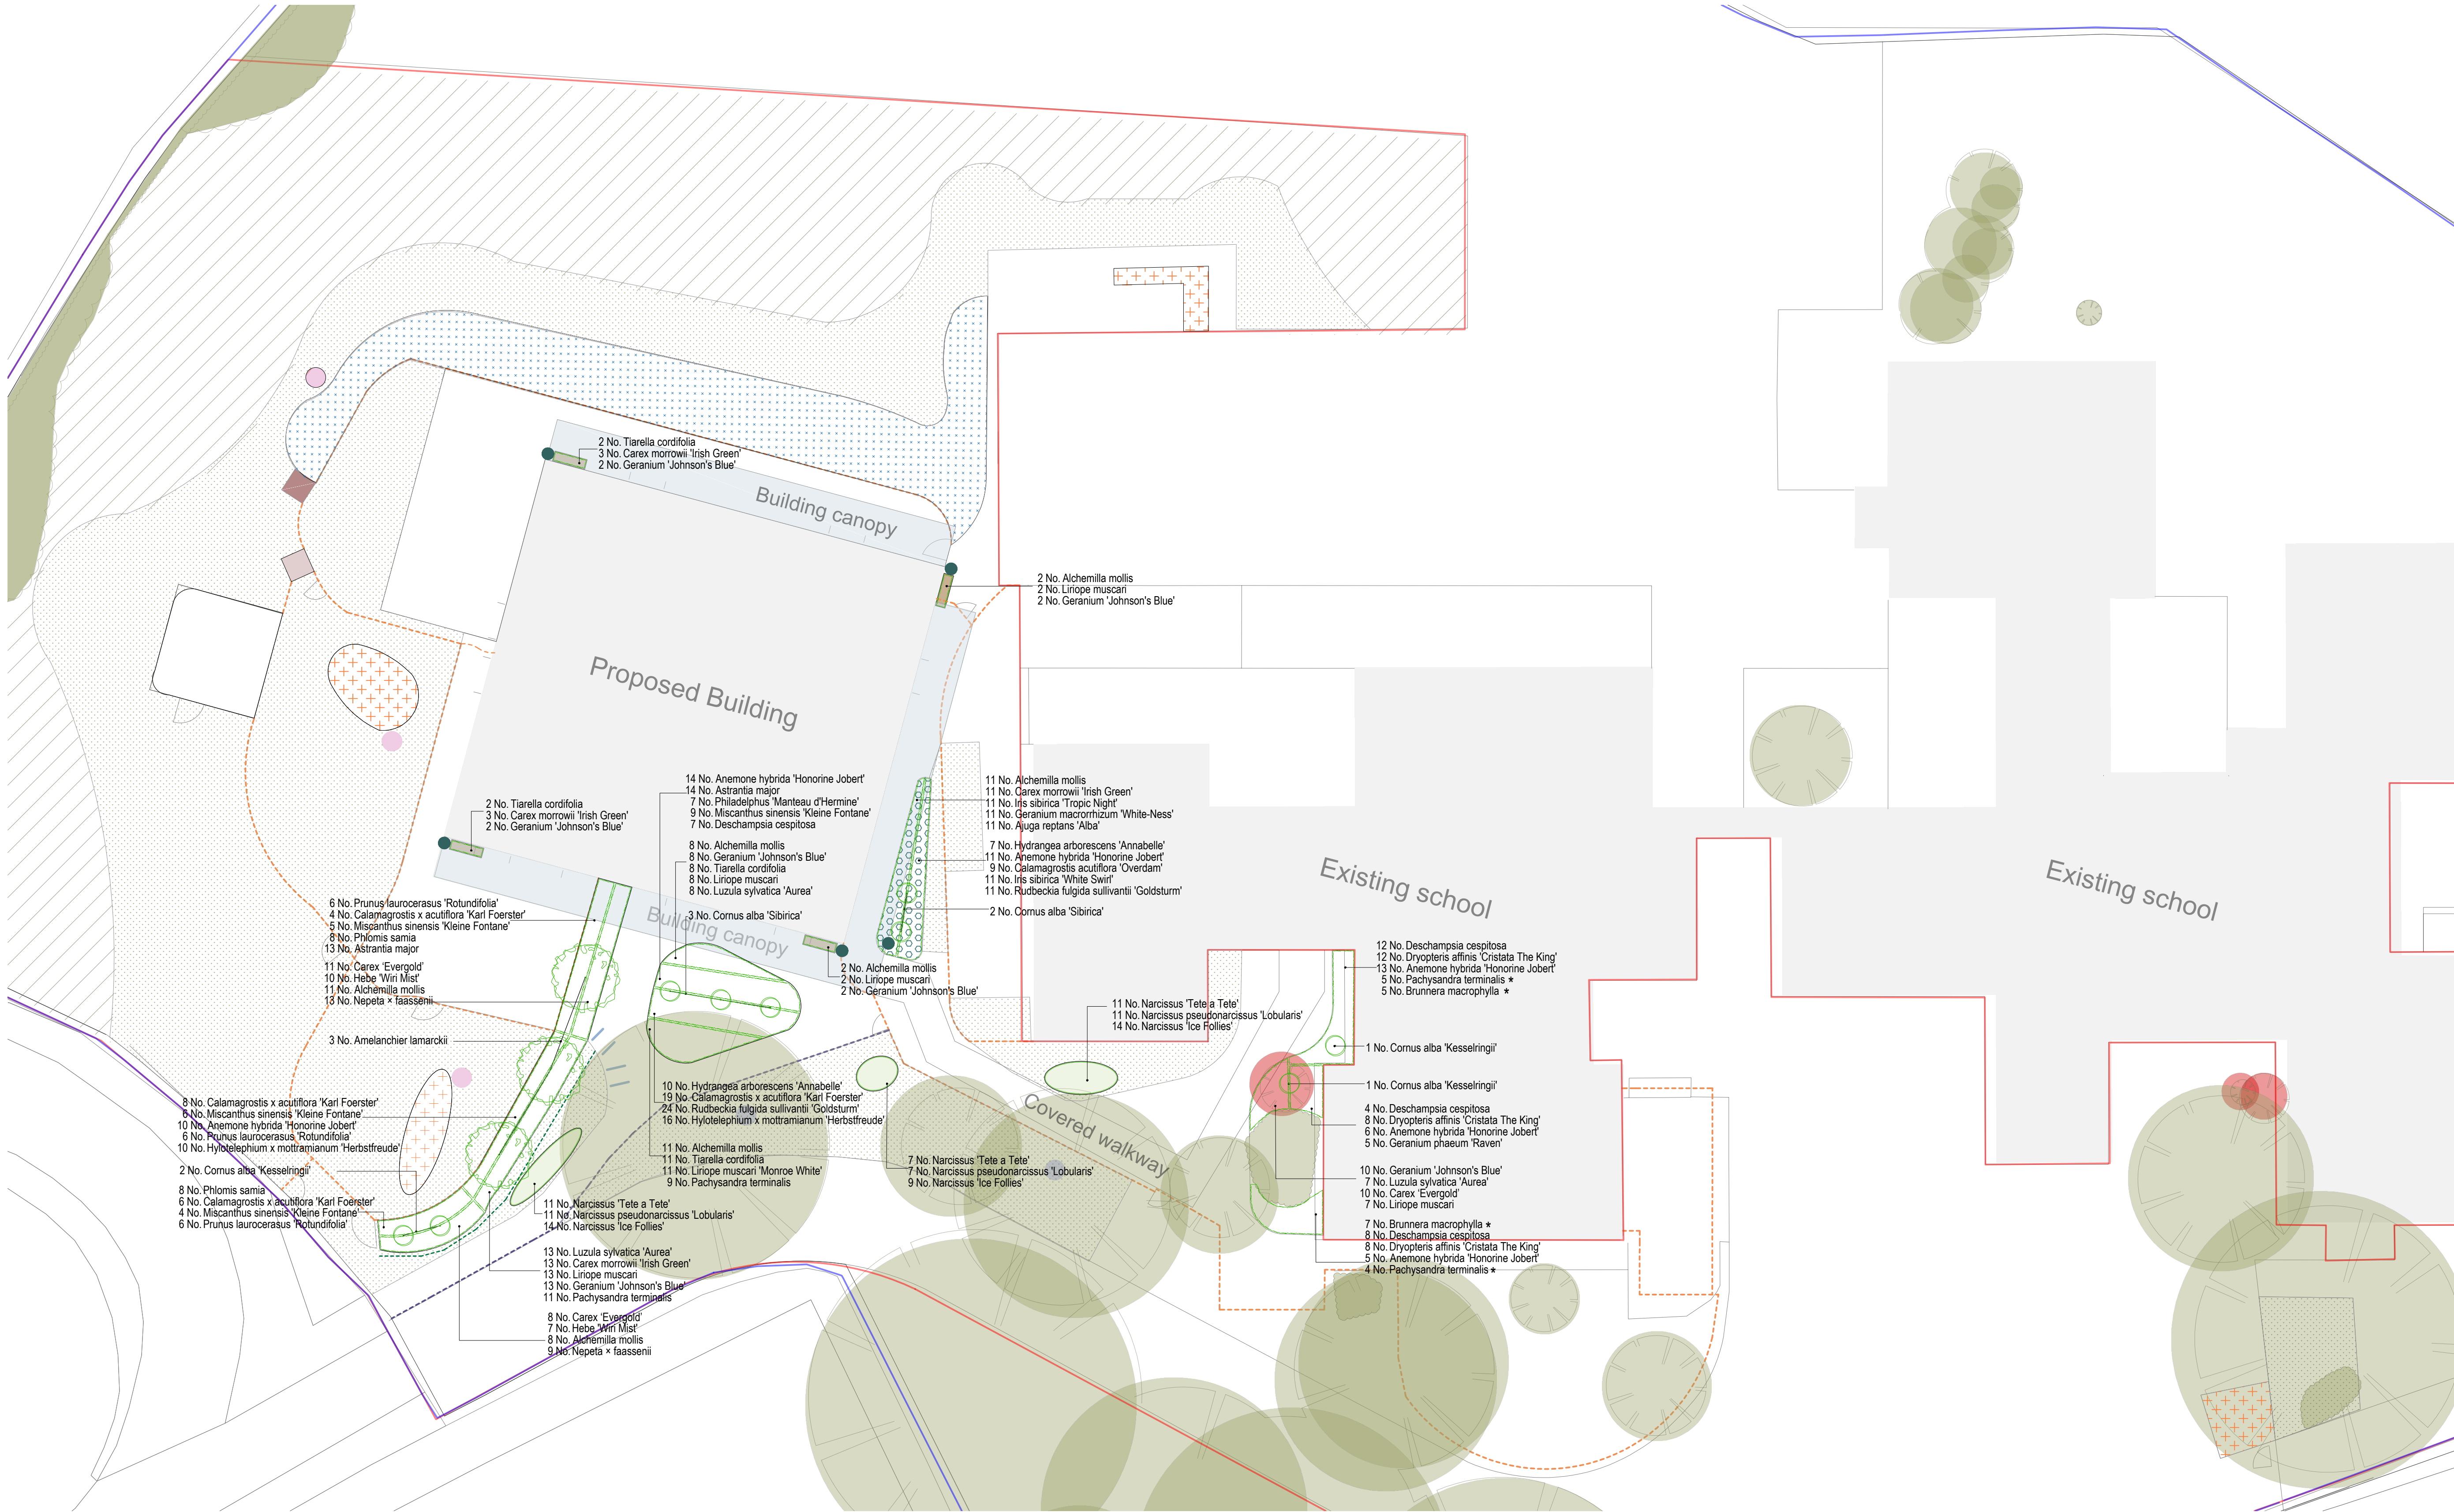

Specification				
Trees				
Number	Species	Height	Girth	Pot Size Specification
3	Amelanchier lamarckii	200-250cm	45L-85L	Multi-stem, bushy; 3 stems minimum

Shrubs				
Number	Species	Height	Pot Size	Specification Density
4	Cornus alba 'Kesselringii'	60-80cm	5L	Branched; 4 breaks Counted
5	Cornus alba 'Sibirica'	60-80cm	5L	Branched; 4 breaks Counted
17	Hebe 'Wiri Mist'	30-40cm	5L	Bushy ;7 brks 3/m²
17	Hydrangea arborescens 'Annabelle'	40-60cm	5L	Branched; 5 breaks 3/m²
29	Pachysandra terminalis ★	15-20cm	3L	Several shoots; 9 brks 4/m²
7	Philadelphus 'Manteau d'Hermine'	30-40cm	5L	Branched ;7 brks 3/m²
18	Prunus laurocerasus 'Rotundifolia'	60-80cm	5L	Branched; 5 breaks 3/m²

Herbaceous			
Number	Species	Pot Size	Specification Density
11	Ajuga reptans 'Alba'	2L	Full pot 5/m²
53	Alchemilla mollis	2L	Full pot 5/m²
59	Anemone hybrida 'Honorable Jobert'	2L	Full pot 5/m²
27	Astrantia major	2L	Full pot 5/m²
12	Brunnera macrophylla ★	2L	Full pot 4/m²
9	Calamagrostis acutiflora 'Overdam'	3L	Full pot 4/m²
37	Calamagrostis x acutiflora 'Karl Foerster'	3L	Full pot 4/m²
30	Carex morrowii 'Irish Green'	2L	Full pot 5/m²
29	Carex 'Evergold'	2L	Full Pot 5/m²
31	Deschampsia cespitosa	5L	Full Pot 3/m²
28	Dryopteris affinis 'Cristata The King'	3L	Full Pot 3/m²
39	Geranium 'Johnson's Blue'	2L	Full pot 5/m²
11	Geranium macrorrhizum 'White-Ness'	2L	Full pot 5/m²
5	Geranium phaeum 'Raven'	2L	Full pot 4/m²
26	Hyctelephium x mottmanianum 'Herbstfreude'	2L	Full pot 5/m²
11	Iris sibirica 'Tropic Night'	2L	Full Pot 5/m²
11	Iris sibirica 'White Swirl'	2L	Full Pot 5/m²
32	Liriope muscari	2L	Full pot 5/m²
11	Liriope muscari 'Monroe White'	2L	Full pot 5/m²
28	Luzula sylvatica 'Aurea'	2L	Full pot 5/m²
24	Miscanthus sinensis 'Kleine Fontane'	5L	Full Pot 3/m²
22	Nepeta x faassenii	3L	Full pot 4/m²
16	Philomis samia	3L	Full pot 4/m²
35	Rudbeckia fulgida sultivantii 'Goldsturm'	2L	Full Pot 5/m²
23	Tiarella cordifolia	2L	Full pot 5/m²

Bulbs		
Number	Species	Specification Density
37	Narcissus 'Ice Follies'	Grade 10/12 5/m²
29	Narcissus 'Tete a Tete'	Grade 10/12 5/m²
29	Narcissus pseudonarcissus 'Lobularis'	Grade 10/12 5/m²

Notes:
★ Pachysandra terminalis and Brunnera macrophylla to be planted at the front edge of planting beds

This line should measure 70mm when printed correctly
This drawing is the copyright of Roberts Limbrick Ltd and should not be reproduced in whole or in part or used in any manner whatsoever without their written permission.
Responsibility is not accepted for errors made by others in scaling from this drawing. Use only figured dimensions and report any discrepancies or omissions to the Architect immediately.
Rev Date By Chk Description
P01 26.09.2025 CL TH Issued for stage approval

- Red line boundary
- Existing trees to be retained
- Existing trees to be removed
- Existing grass areas
- Proposed trees
- Proposed specimen shrub
- Proposed ornamental planting
- Bulb planting areas
- Proposed grass areas to be made good
EG22 Strong Lawn Grass mix to be seeded where necessary
- Proposed wildflower meadows
EM2 Standard General Purpose Meadow Mixture
- Proposed rain gardens
EM1 Meadow Mixture for Wetlands
- Proposed root barrier
- Hedgehog house location
- Bird/bat box fixed to existing tree location
- Canopy feature rain pipe location
- Proposed fence line

RL
Roberts Limbrick
03333 405 500
mail@robertslimbrick.com
robertslimbrick.com
Registered Office: England No. 06558029

Project Name
Ysgol Rhyd y Grug

Client Name
Merthyr Tydfil County
Borough Council

Drawing Title
PLANTING PLAN

Scale 1:200 • A1 **Project No.** 11777

Status S4 **Purpose Of Issue** Issued for stage approval

Project Org Vol Level Form Role
11777 • RL • XX • ZZ • DR • L

Number 08301 **Revision** P01