


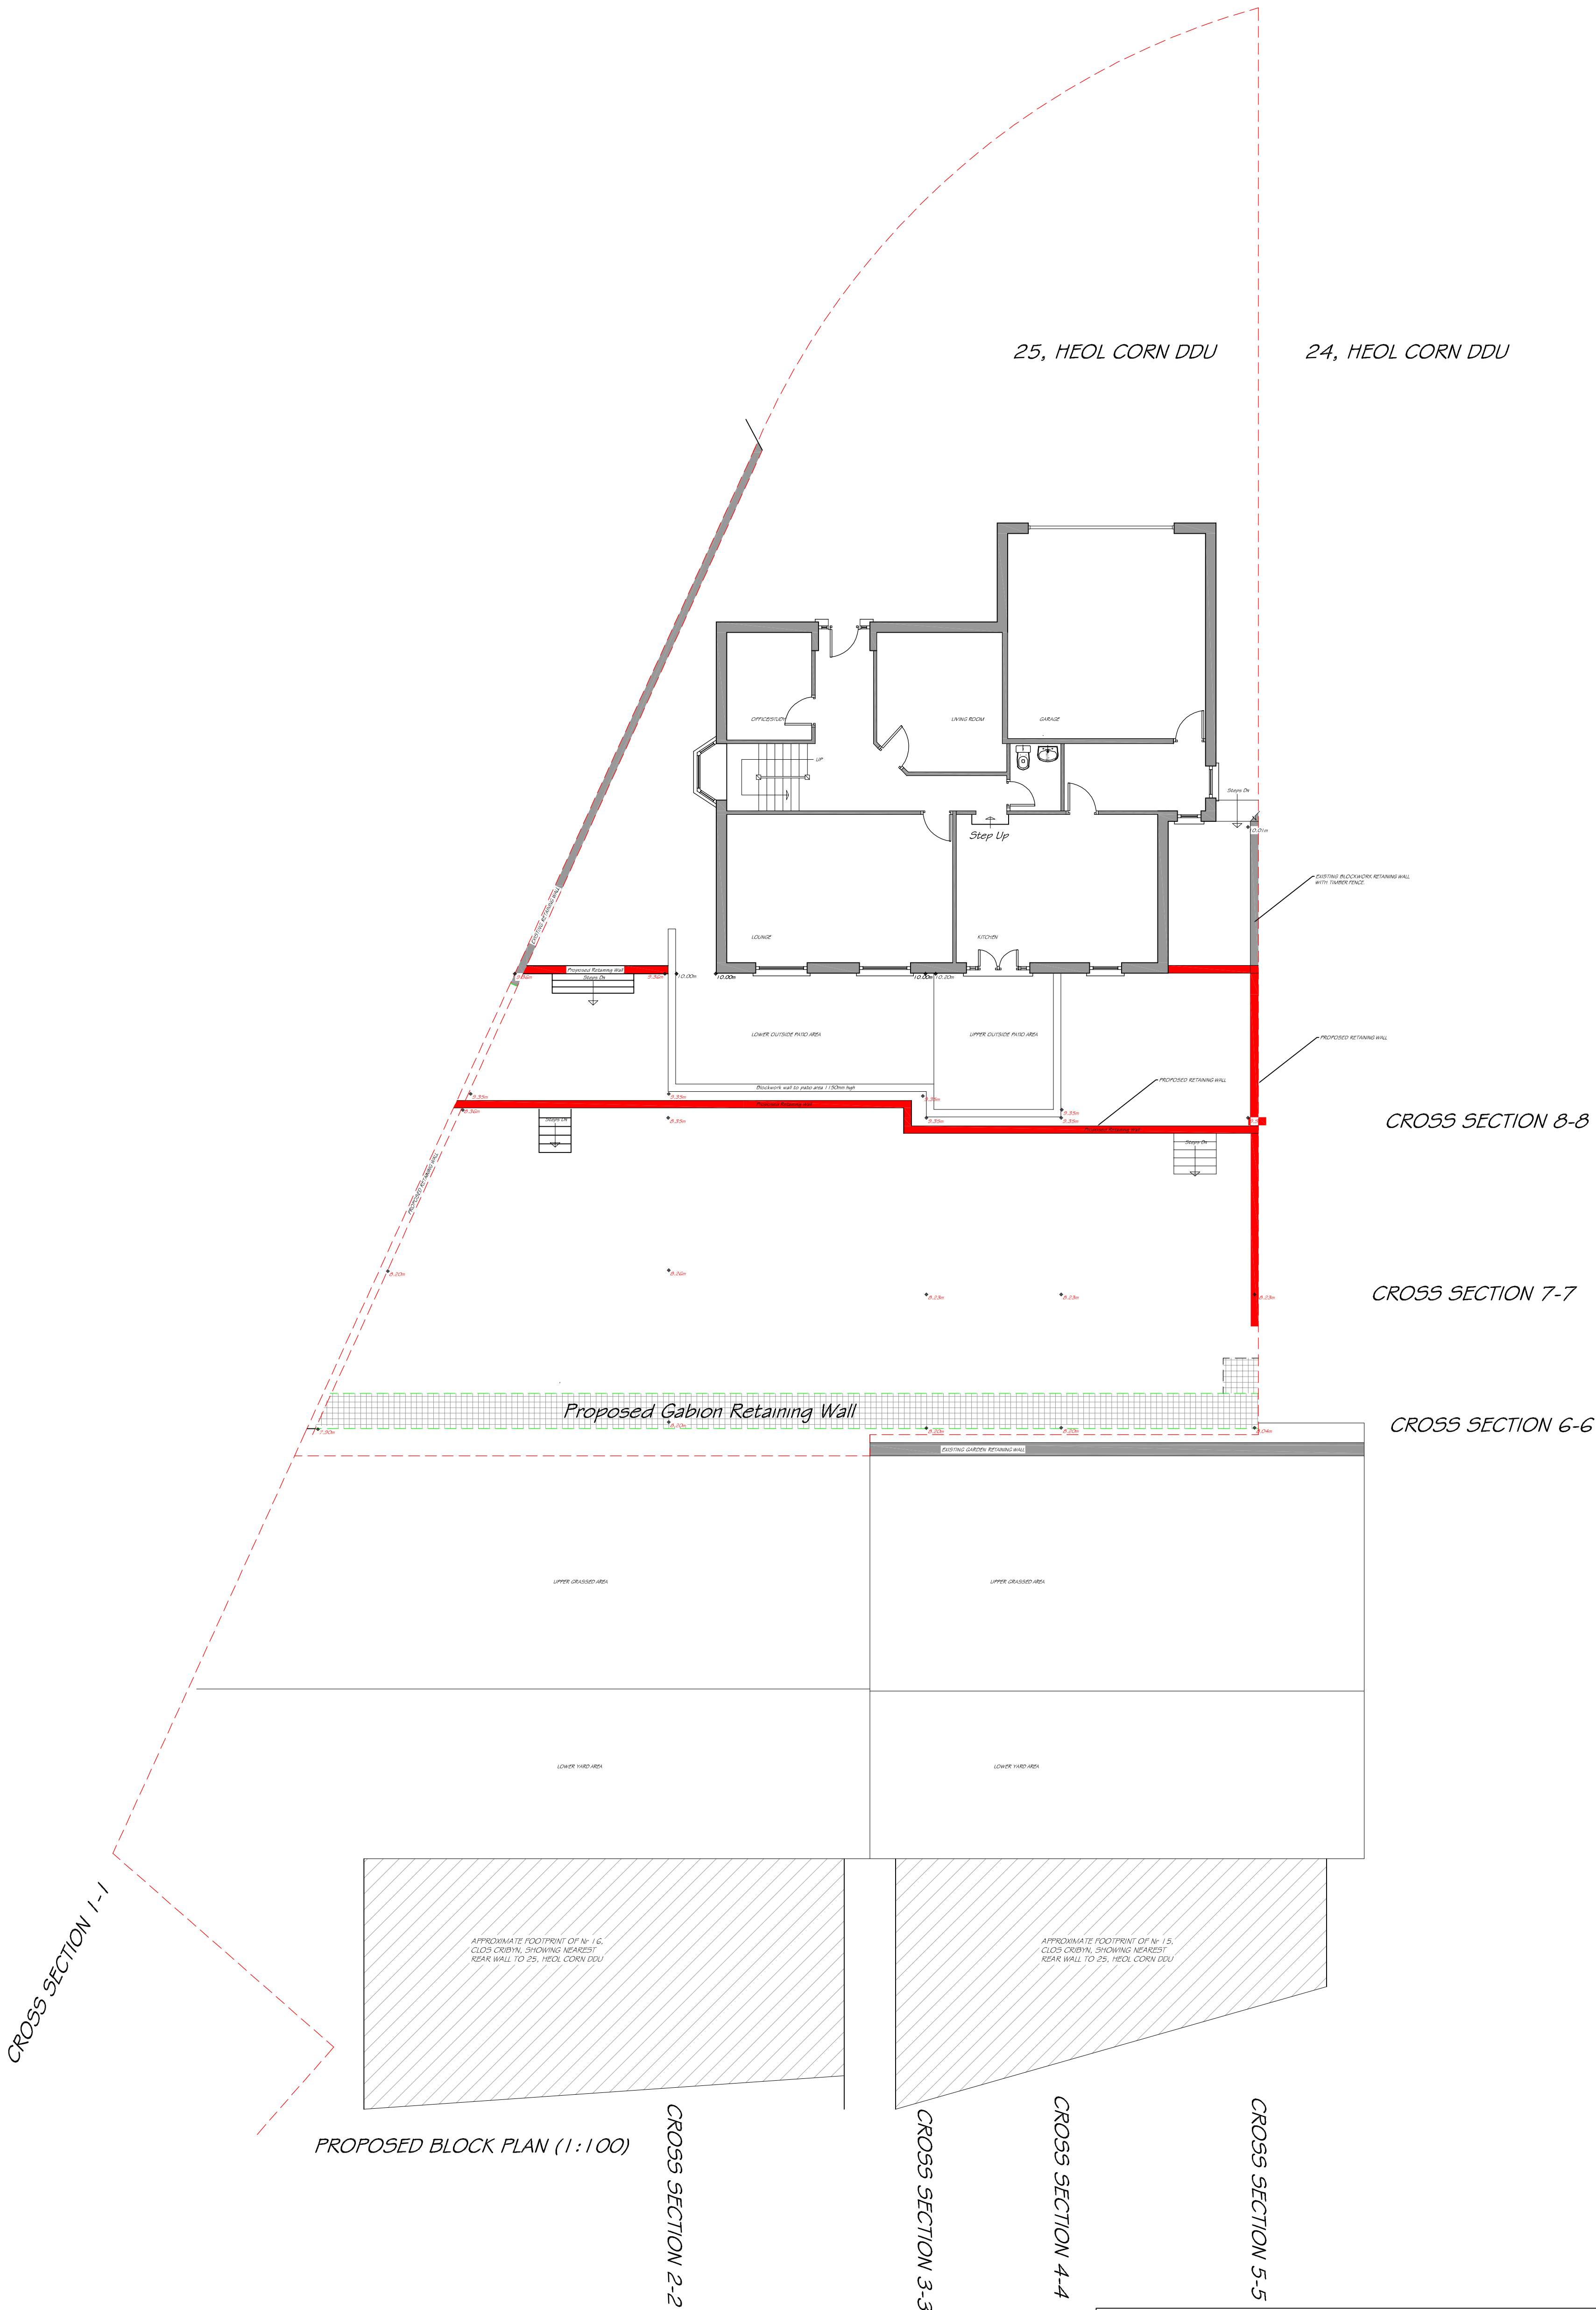

PROPOSED BLOCK PLAN OF REAR GARDENS OF:
25, HEOL CORN DDU,
BEACON HEIGHTS,
MERTHYR TYDFIL, CF48 1BW
PLUS
15 & 16, CLOS CRIBYN,
BEACON HEIGHTS,
MERTHYR TYDFIL

30TH SEPTEMBER 2022
28TH NOVEMBER 2022
3RD APRIL 2023
8TH APRIL 2023