


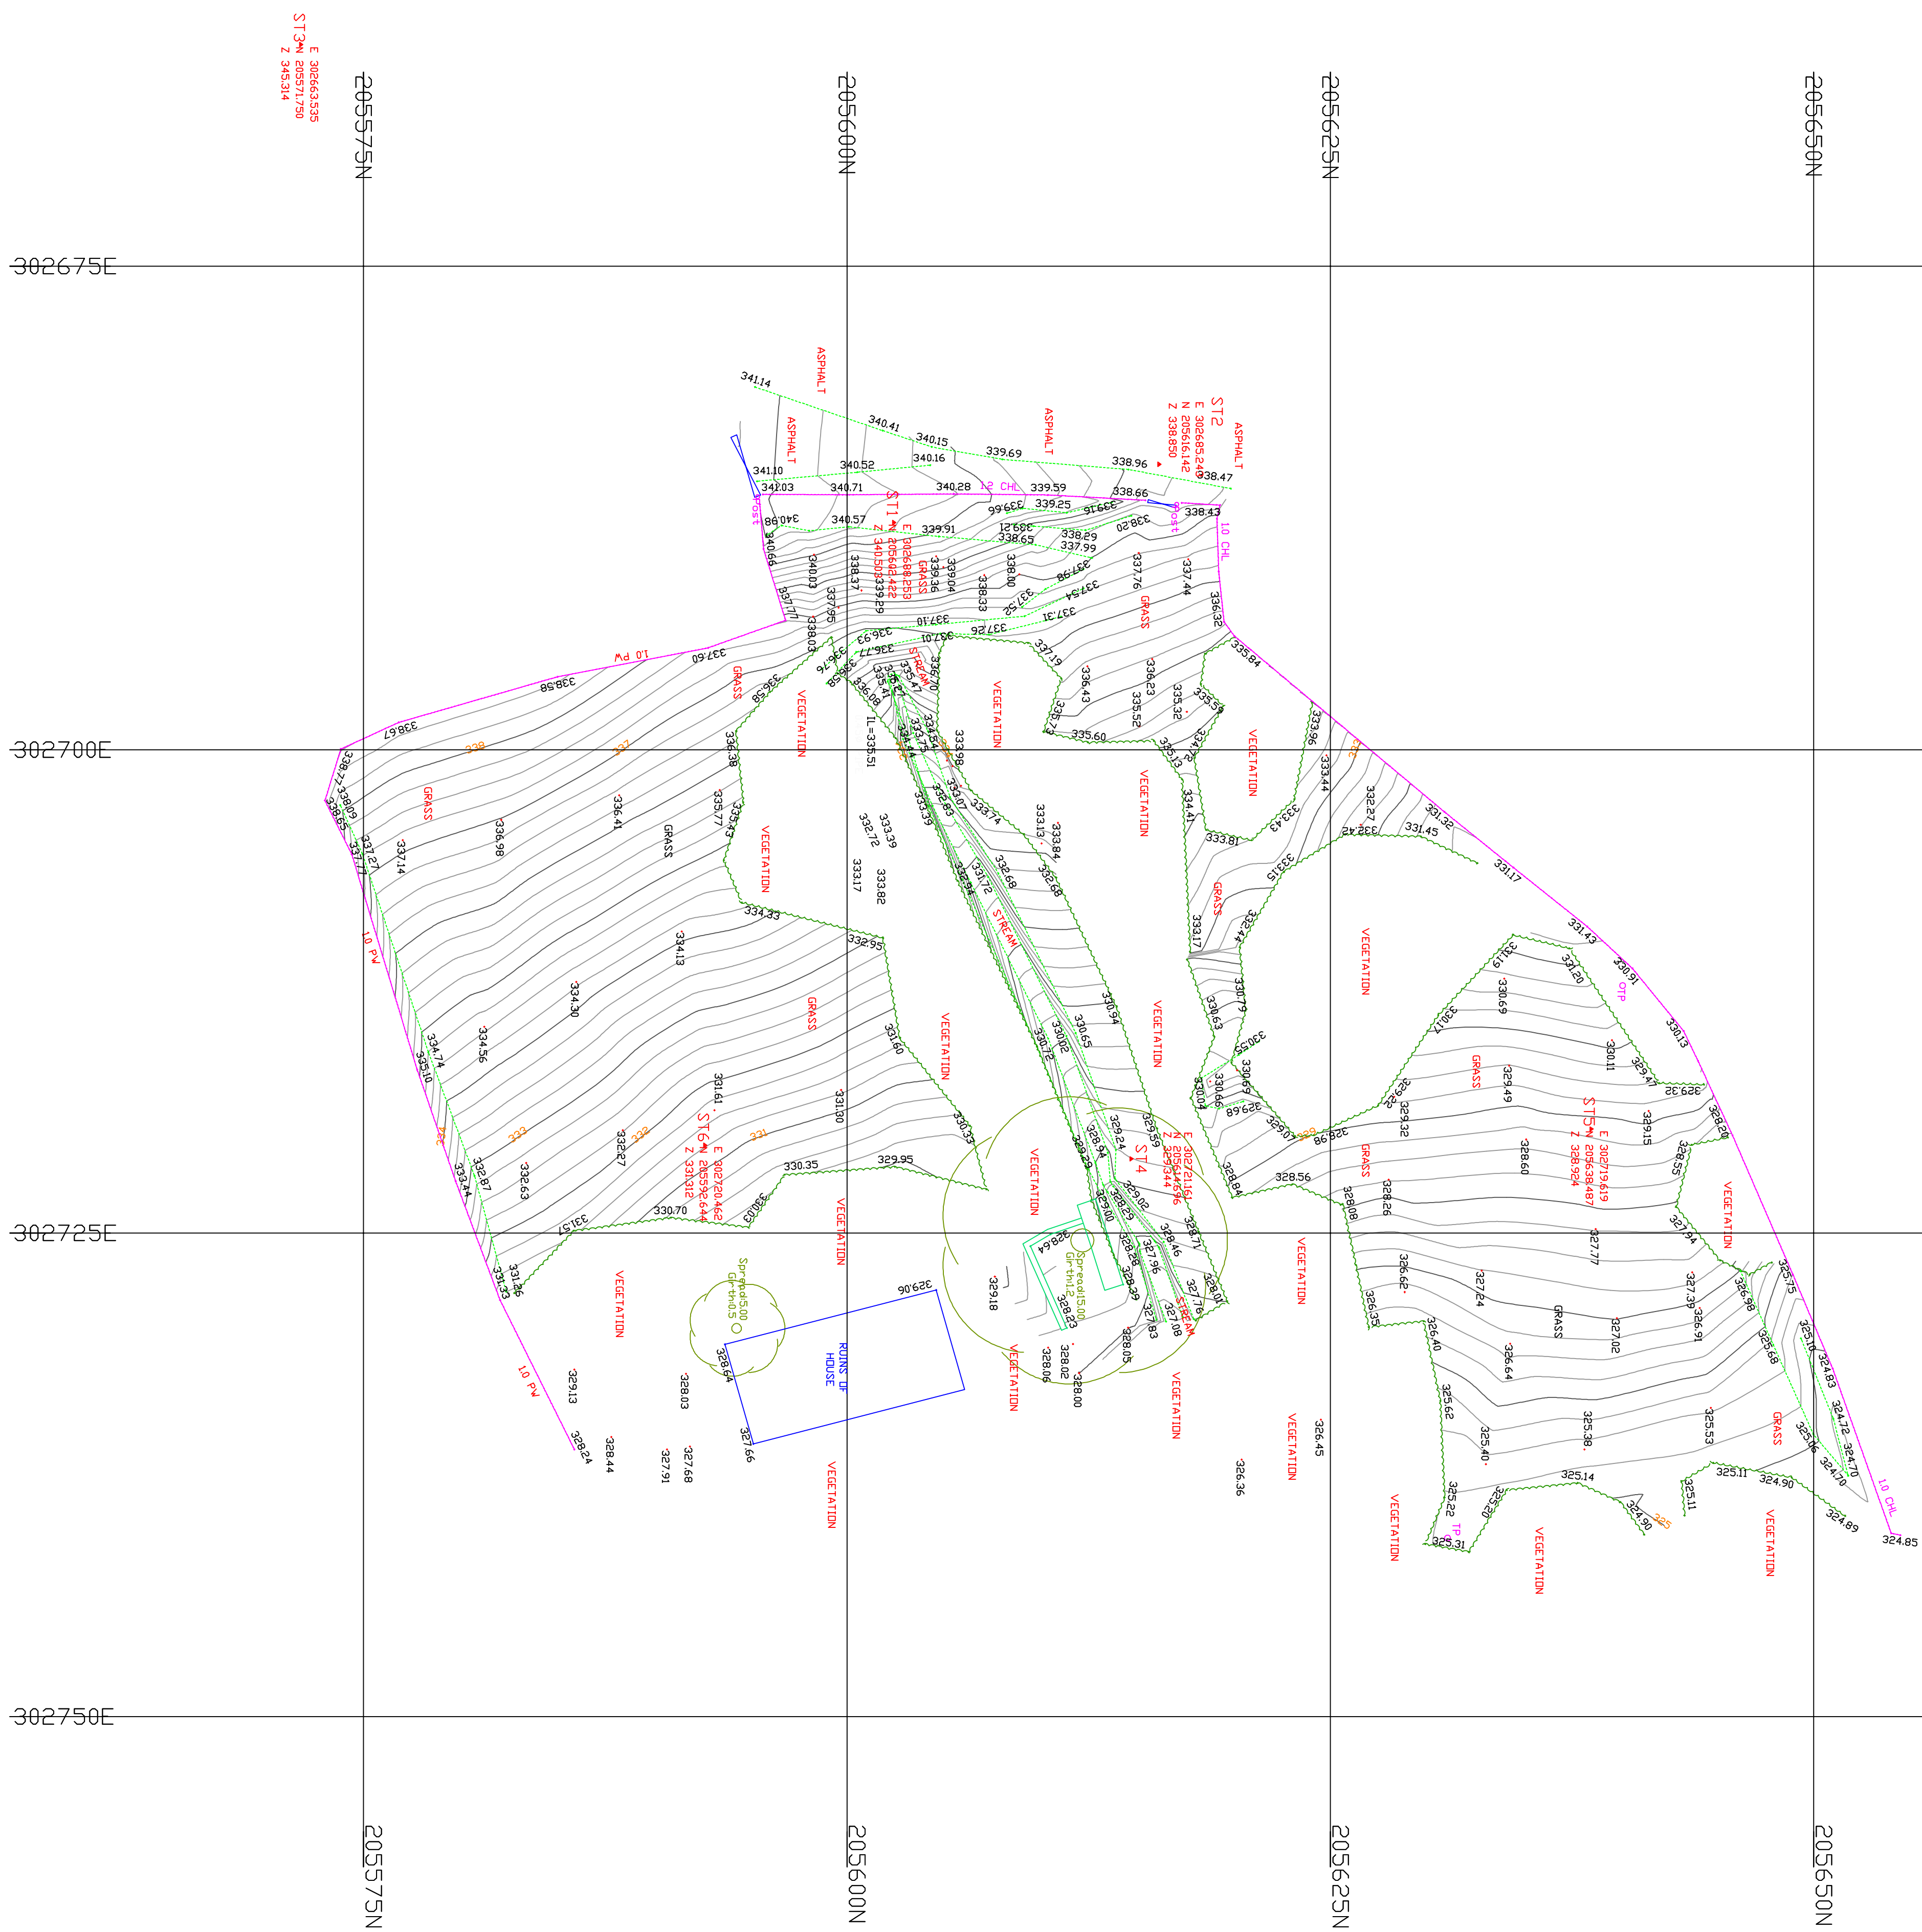

Rev	Amendments	Date	By

NOTES:

1. SITE GRID AND LEVELS ARE BASED UPON ORDNANCE SURVEY VIA THE ACTIVE GPS NETWORK.

- [illegible]



Alpine Land Surveyors Ltd. Tower Business Centre
Hiraun Industrial Estate, H
Aberdare, CF44 9UP
Tel/Fax: 01685 314544 Mo
07980 404 208
j.price@alpinelandsurveyors

CLIENT

GD CONSULTANTS

PROJECT
TOPOGRAPHICAL SURVEY
OF LAND AT TOP
OF HEOLGERRIG

Scales 1-200@A1	Date 05.03.1
Drawn AMJ	Checked: JJP
Project Reference No.	ALS/2358
Drawing Number	HEOLC/01