


1117.05	BLOCK PLAN		
Sketch	1117.05	MARK 25	CG
Studio 11 Crowded House, 5 West Street, Cardiff, CF4 1 8EU TEL 01985 397052 www.georgeandco.co.uk			
25/07/2024 1117.05.05			George and Co.




HORIZN

Crewshaw Bailey Inc. Park,
Park Industrial Estate,
Park Road, Cardiff CF4 2SR

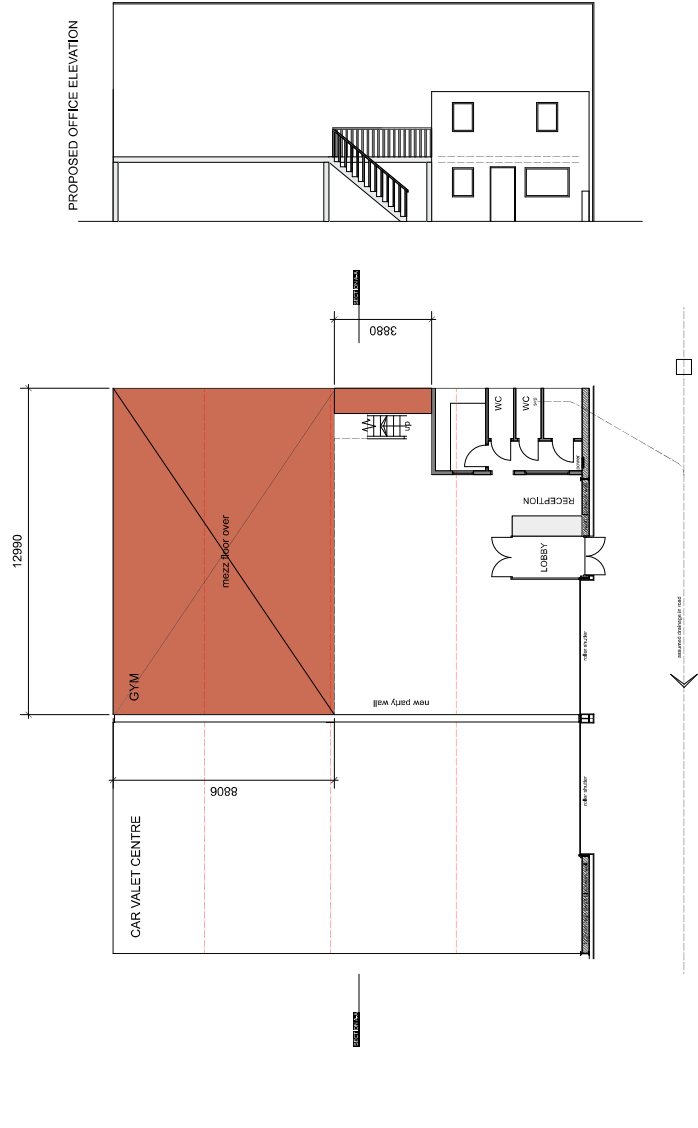

PROPOSED GROUND FLOOR PLAN

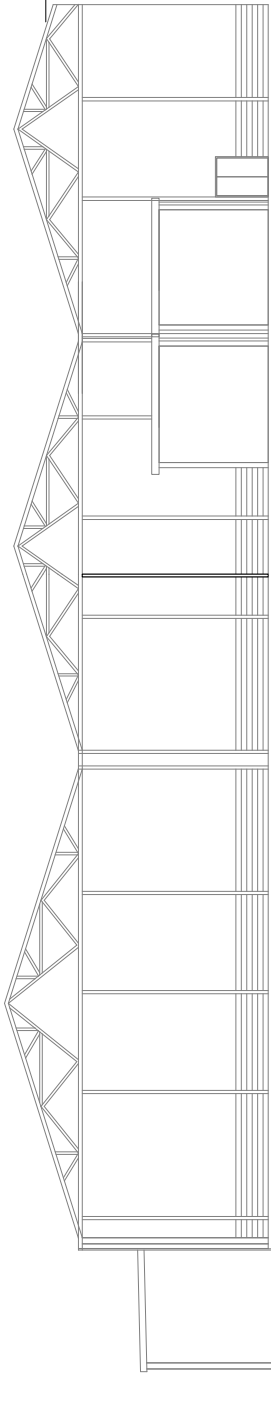

SECTION A-A