

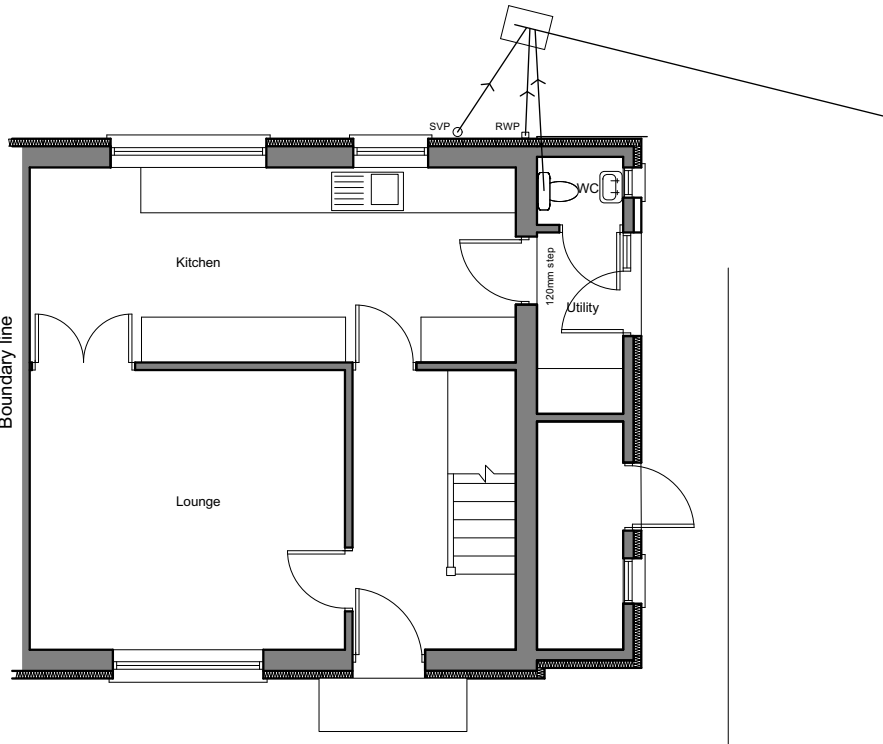


EXISTING  
1:100

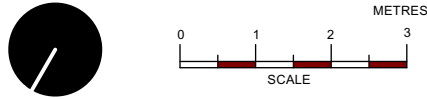


GROUND FLOOR

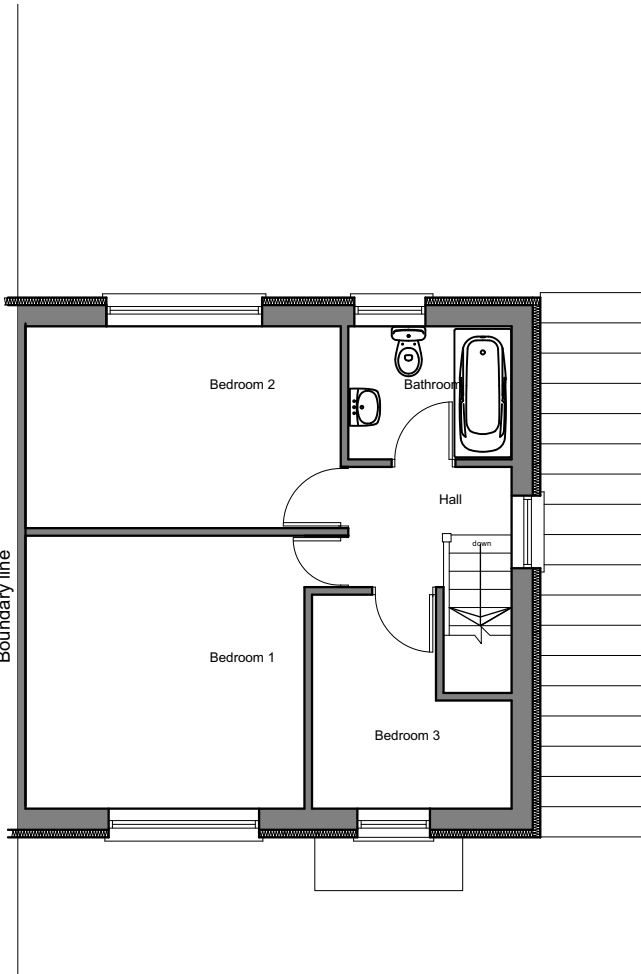


FIRST FLOOR



EXISTING FRONT ELEVATION

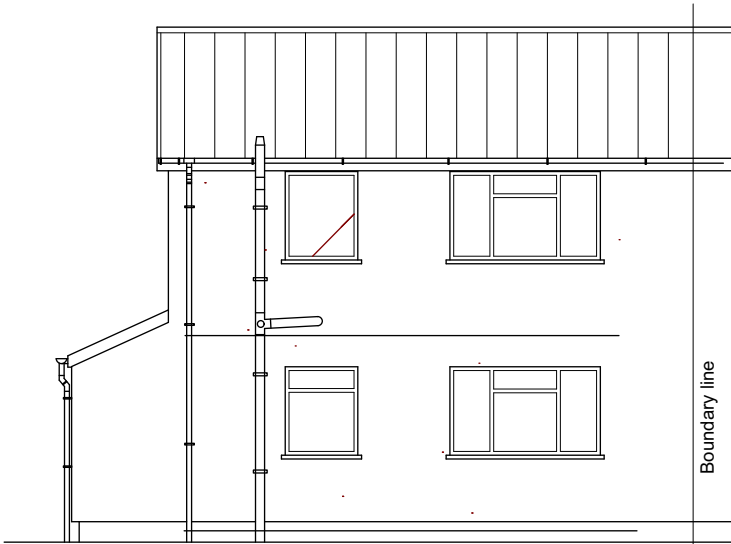

EXISTING REAR ELEVATION

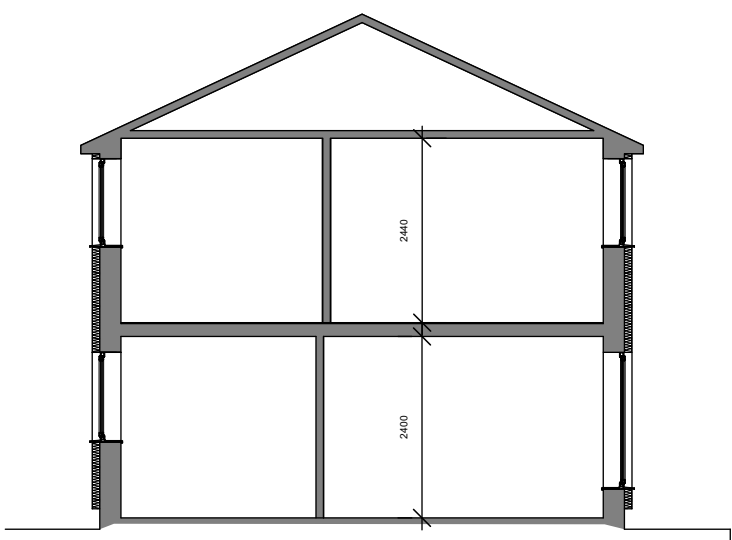


CROSS SECTION A-A




EXISTING SIDE ELEVATION

PROPOSED  
1:100

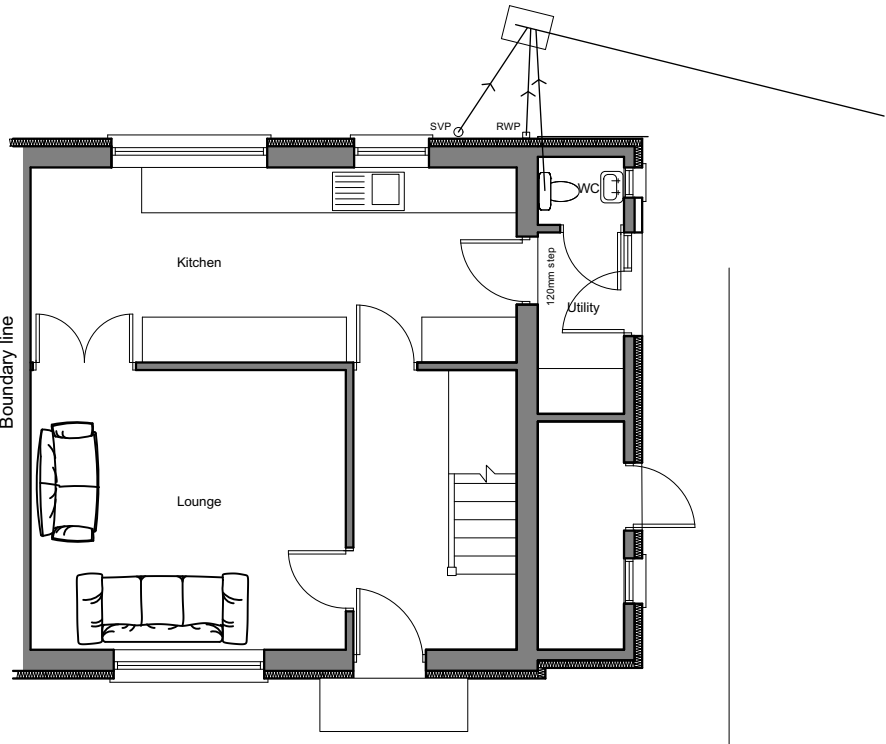


GROUND FLOOR

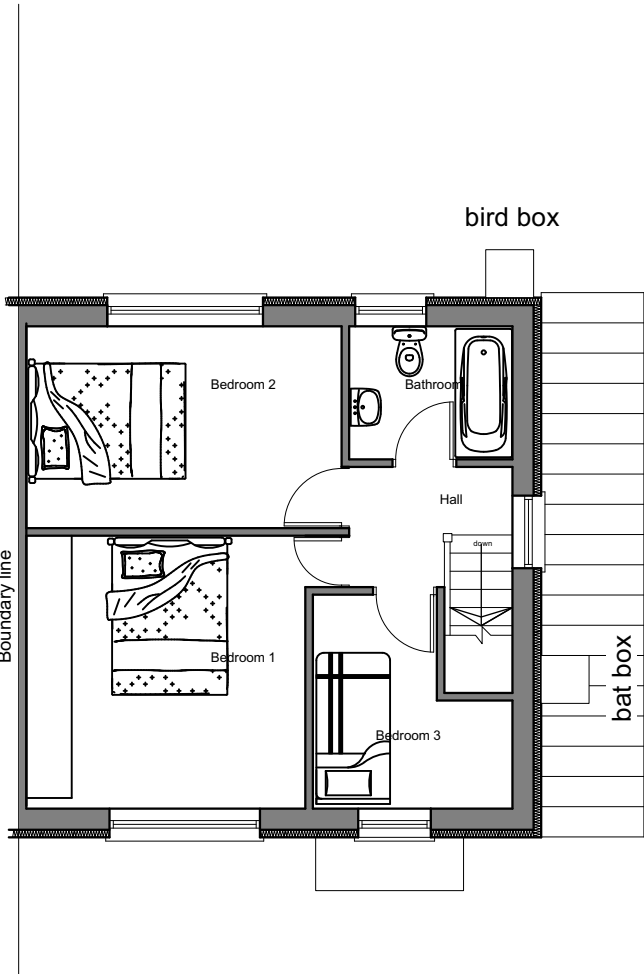


FIRST FLOOR




PROPOSED FRONT ELEVATION

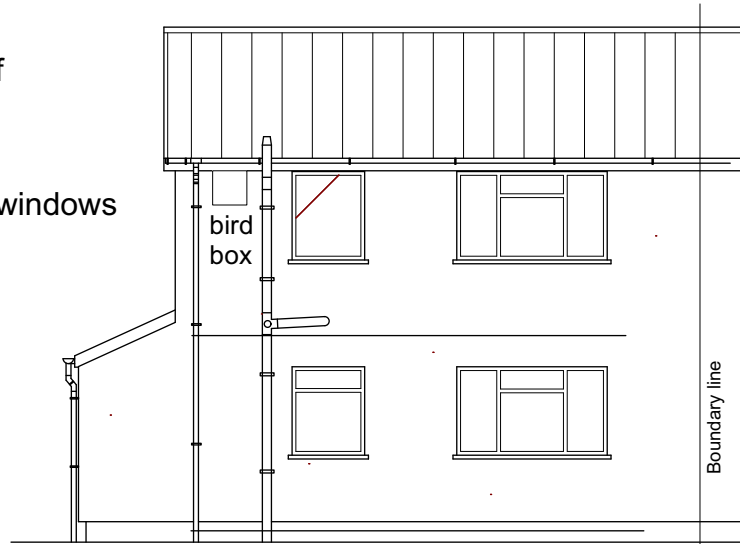

PROPOSED REAR ELEVATION


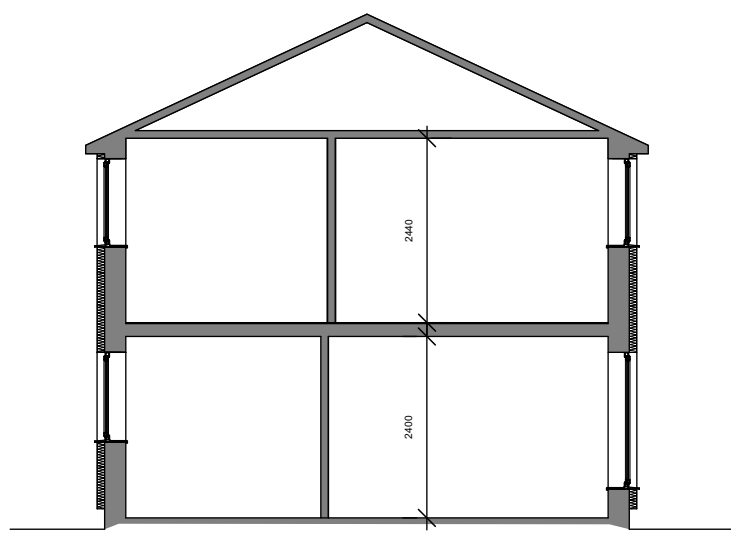


CROSS SECTION A-A

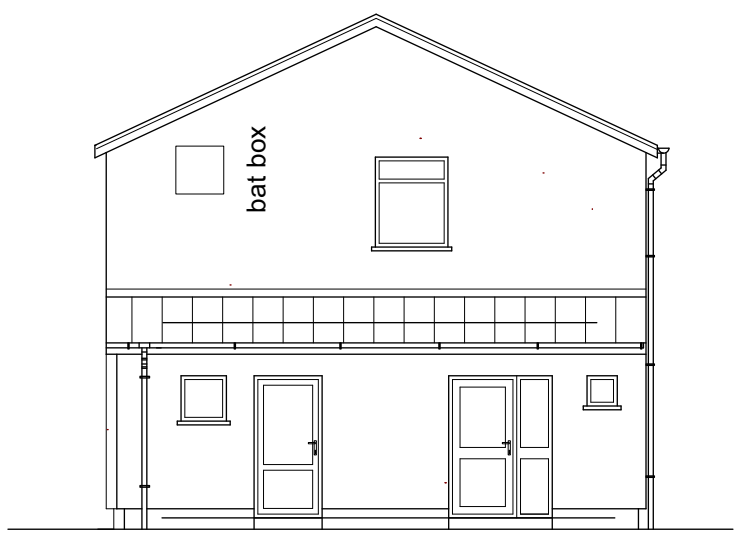


PROPOSED SIDE ELEVATION


OSMAP 1:1250

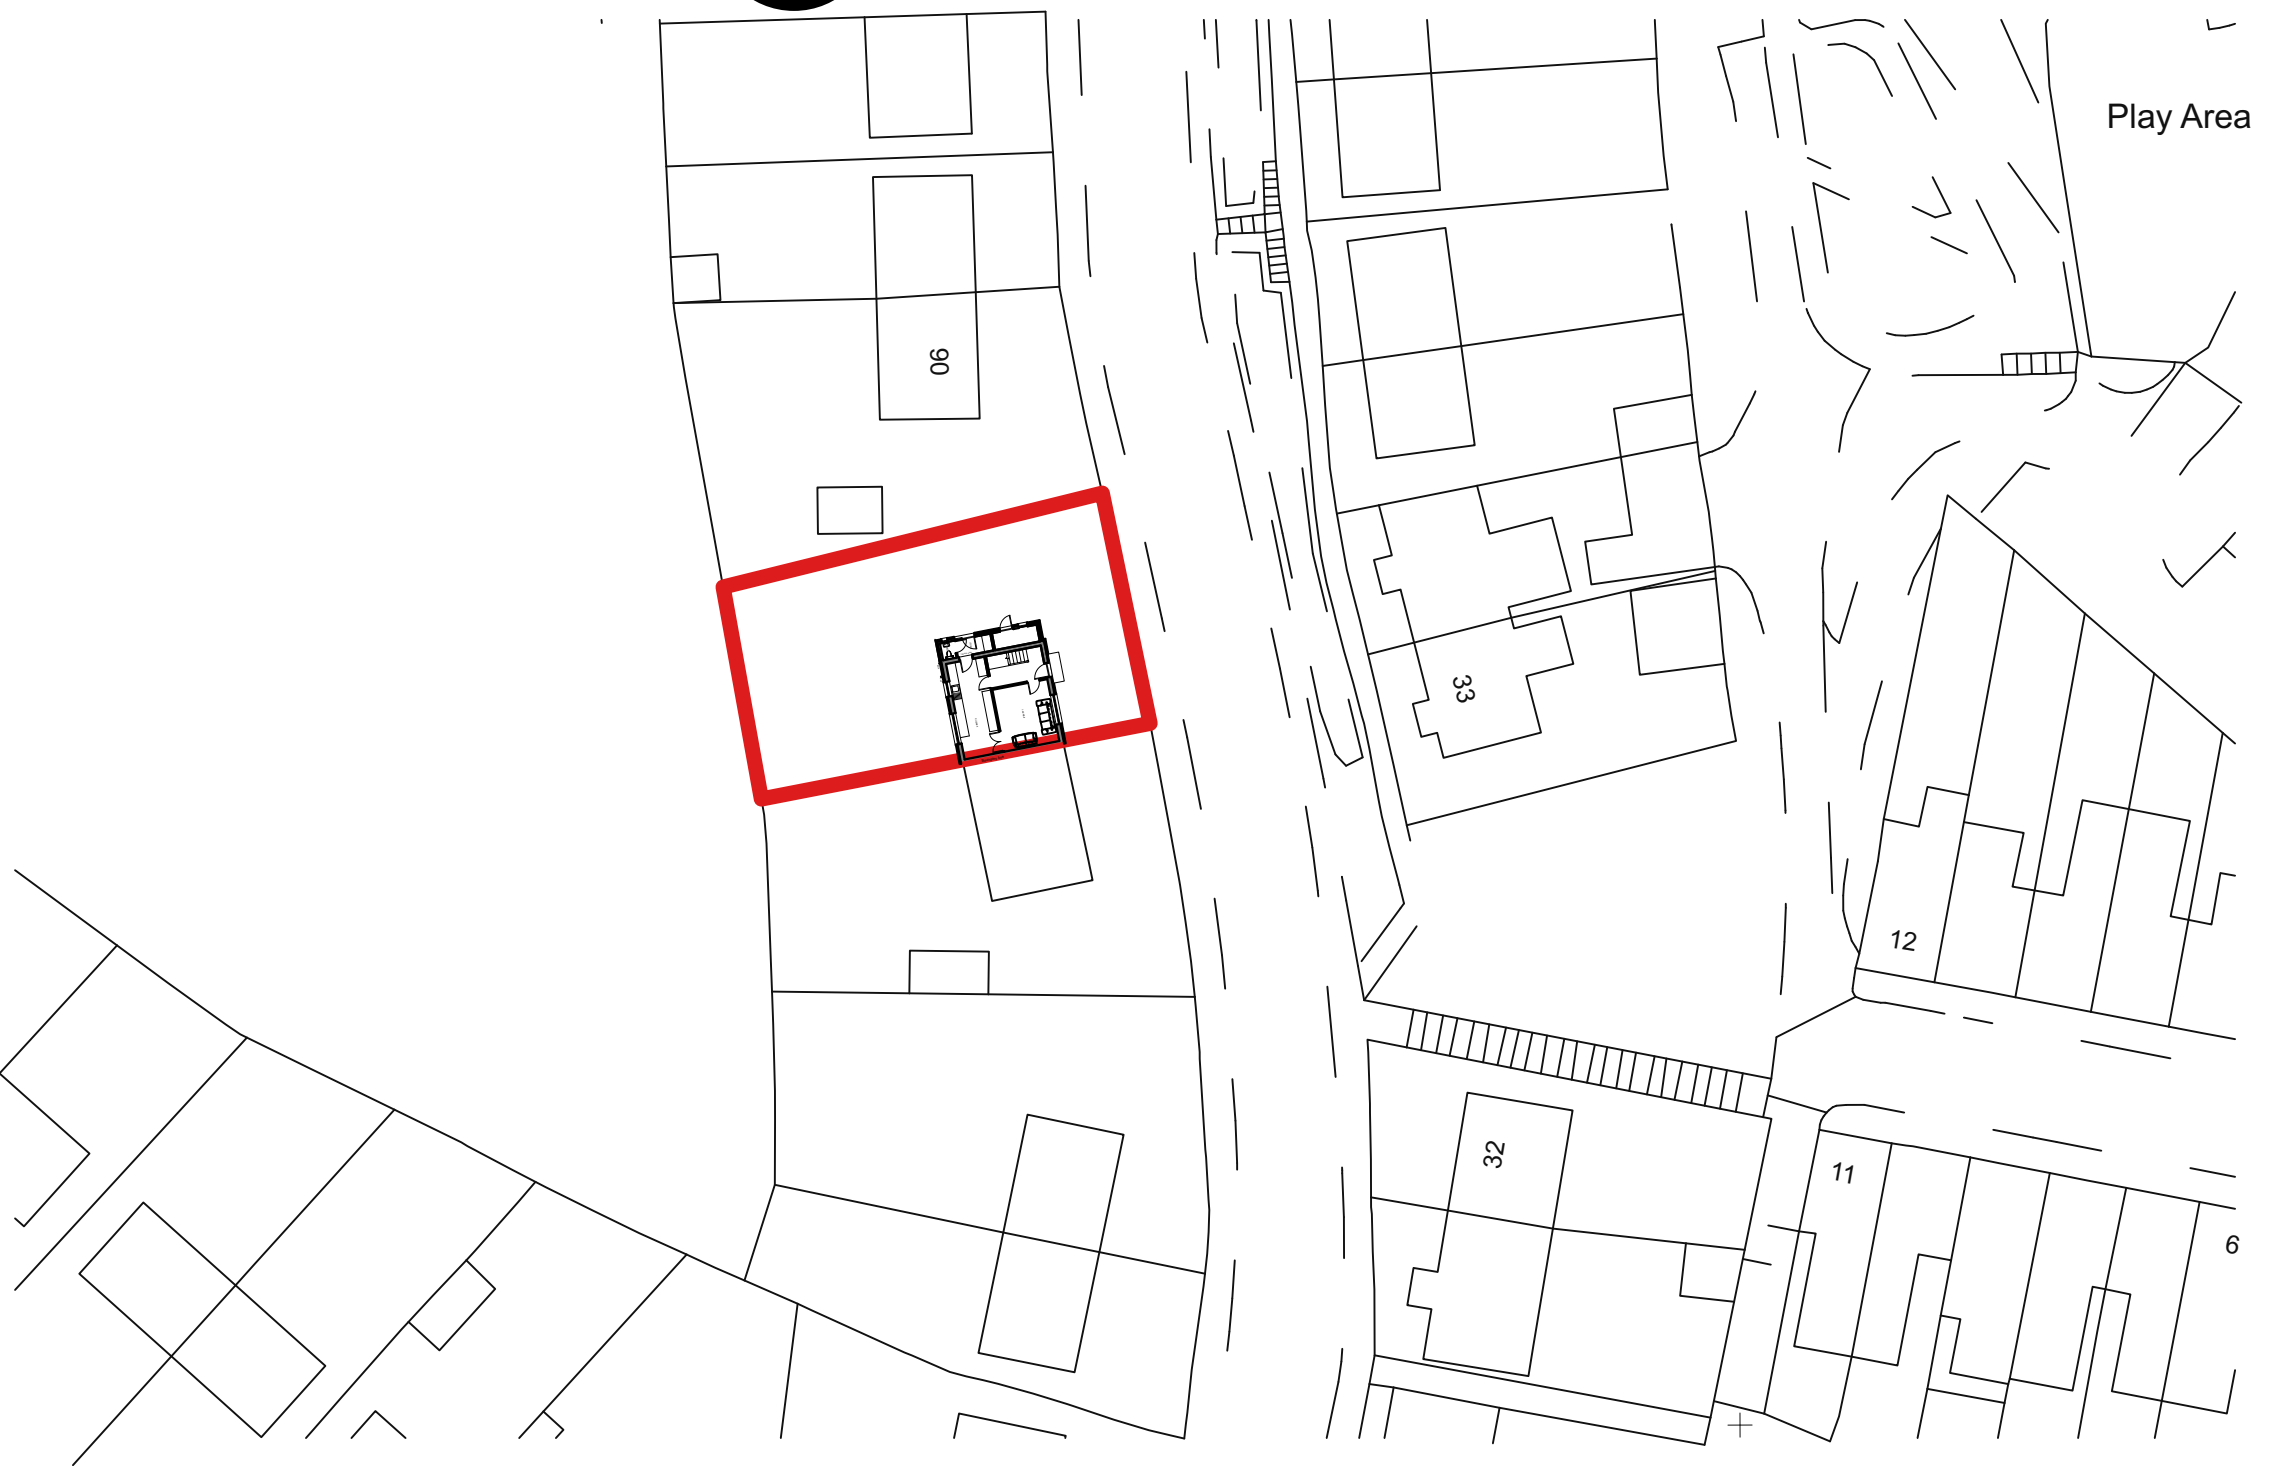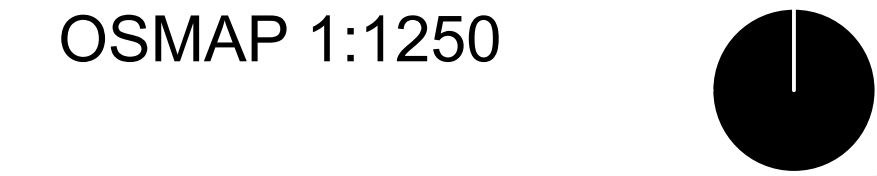

BLOCK PLAN 1:500

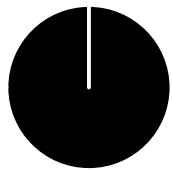

Bat Block

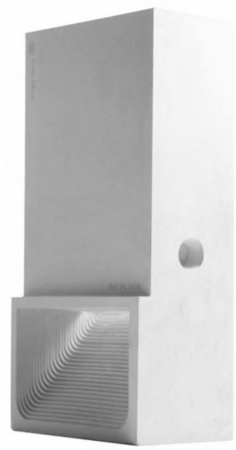

Vivara Pro WoodStone  
House Sparrow Nest Box

George and Co.

91 Haydn Terrace, Merthyr  
Tydfil CF47 9YJ

|   |                      |
|---|----------------------|
| 911.01   | plans and elevations |
| sketch   | 1:100 @ A1 DEC 22 AJ |
| George + Co<br>Crownford House, Swan Street, Merthyr Tydfil,<br>Mid Glamorgan, Wales, CF47 8EU<br>TEL 07830328652<br>hello@georgeandco.studio |                      |
| DO NOT SCALE THIS DRAWING   | ©George and Co.      |



Quantum Survey & Project  
Management

8 Cranwell Road, Locking Parklands,  
Weston-super-Mare, North Somerset, BS24 7GF  
www.quantumsurveypm.co.uk

This design and drawing is the exclusive property of  
Quantum Survey & Project Management Ltd and is  
submitted as confidential information. It may not be  
used for any purpose nor may it be copied or loaned  
without written permission and upon request is must  
be returned immediately.

Client:  
Merthyr Housing Association

Project: 91 Haydn Terrace, Merthyr Tydfil  
CF47 9YJ

Title:  
Plans and elevations