

George and Co.

Proposed Mezzanine floor
at Marist Mx
Unit 1B, Cyfarthfa Industrial
Estate, Merthyr Tydfil
CF47 8PE

649.003

PLANS

Sketch

1:100@A1

NOV 20

CG

1st Floor

Woodfield Studios 62 High St

Merthyr Tydfil, CF47 8DE


07930378655

hello@georgeandco.studio

www.georgeandco.studio

DO NOT SCALE THIS DRAWING

©George and Co.

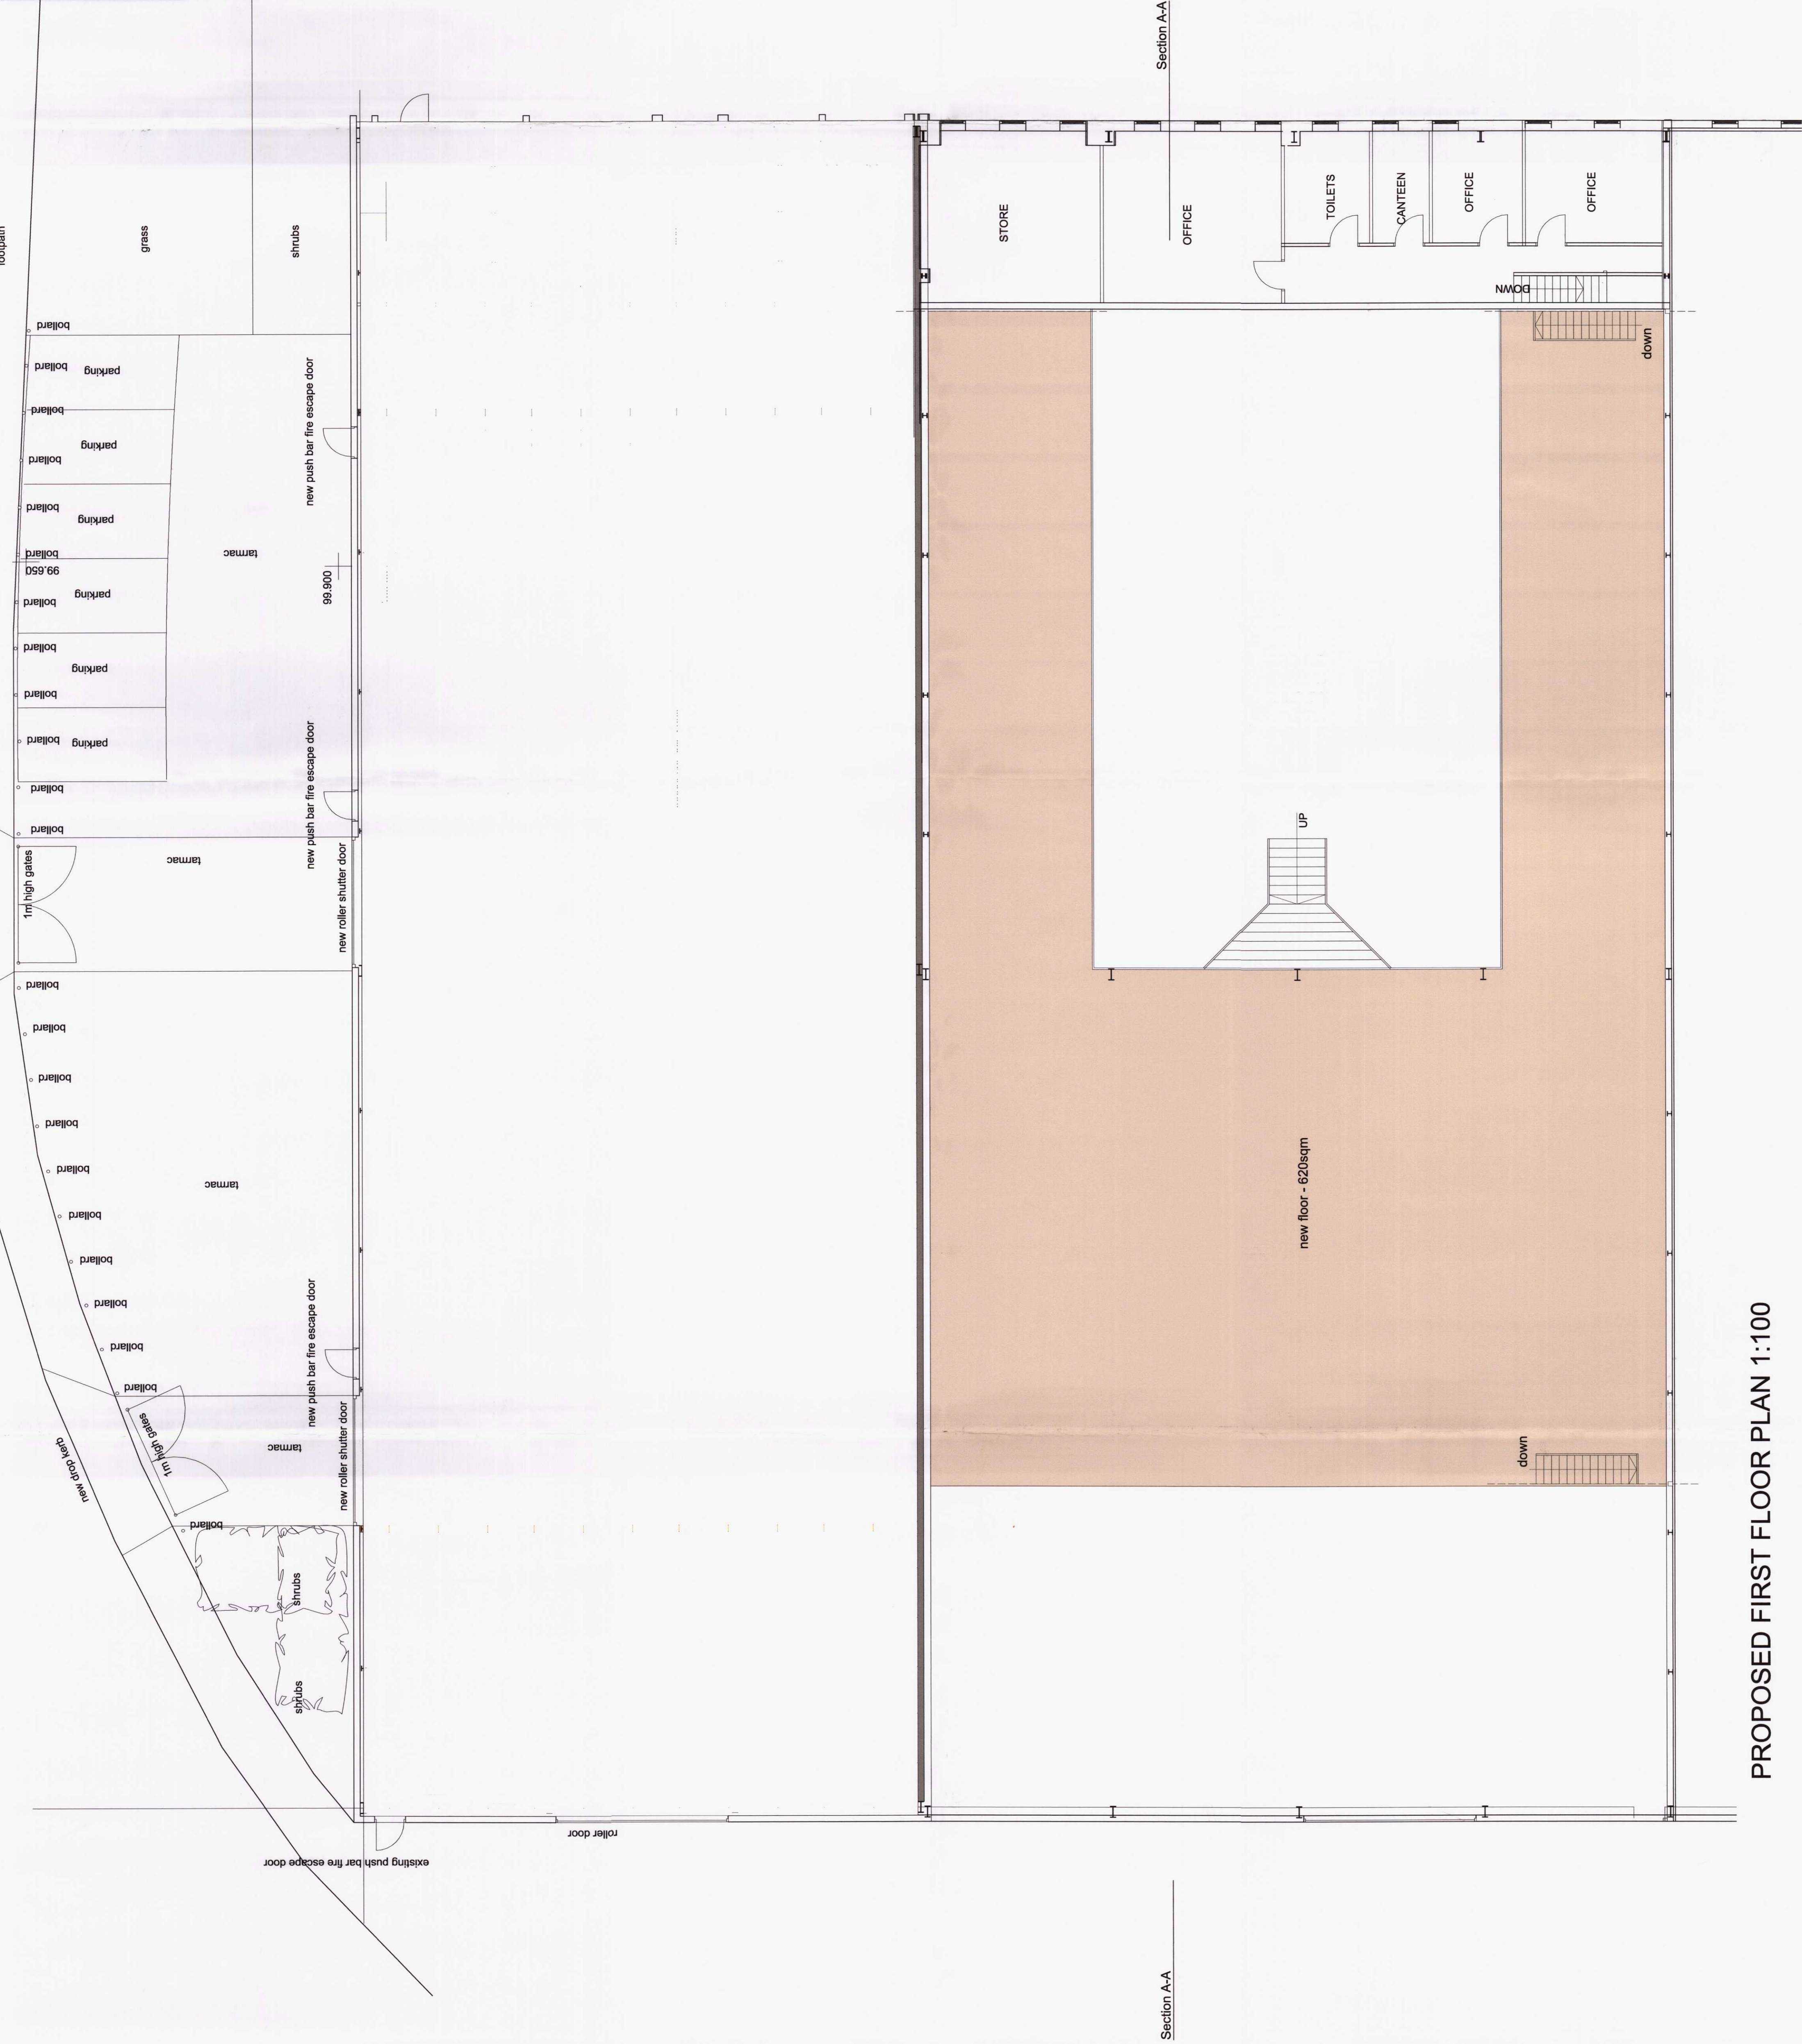

200275

IN ICBG
PLANNING DEPARTMENT
- 5 NOV 2020
RECEIVED

MERTHYR TYDFIL
COUNTY BOROUGH
COUNCIL
OFFICE COPY
PLEASE DO NOT
REMOVE

MERTHYR TYDFIL
COUNTY BOROUGH COUNCIL
PERMISSION GRANTED SUBJECT TO CONDITIONS
16 DEC 2020
J. JONES
BAKERSHIP/STPM/RTPI
HEAD OF TOWN PLANNING

PROPOSED FIRST FLOOR PLAN 1:100