



George and Co.

Proposed Mezzanine floor
at Marsh Mx
Unit 1B, Cylatitia Industrial
Estate, Merthyr Tydfil
CF47 8PE

649,002

PLANS

Sketch

1:100@A1

NOV 20

CG

1st Floor

Woodfield Studios 62 High St

Merthyr Tydfil CF47 8DE

hello@georgeandco.co.uk

www.georgeandco.co.uk

DO NOT SCALE THIS DRAWING

©George and Co.

200275

MT08C

PLANNING DEPARTMENT

- 5 NOV 2020

RECEIVED

WESTERN DOWEL

COUNTY COUNCIL

Planning Meeting Dec 16/20

PERMISSION GRANTED SUBJECT TO CONDITIONS

16 DEC 2020

J. JONES

PLANNING SITE MGMT

HEAD OF TOWN PLANNING


MT08C

PLANNING DEPARTMENT

OFFICE COPY

PLEASE DO NOT REMOVE

ALL SIZES OF STEEL WORK AND SETTING OUT TO BE
DESIGNED BY A QUALIFIED STRUCTURAL ENGINEER

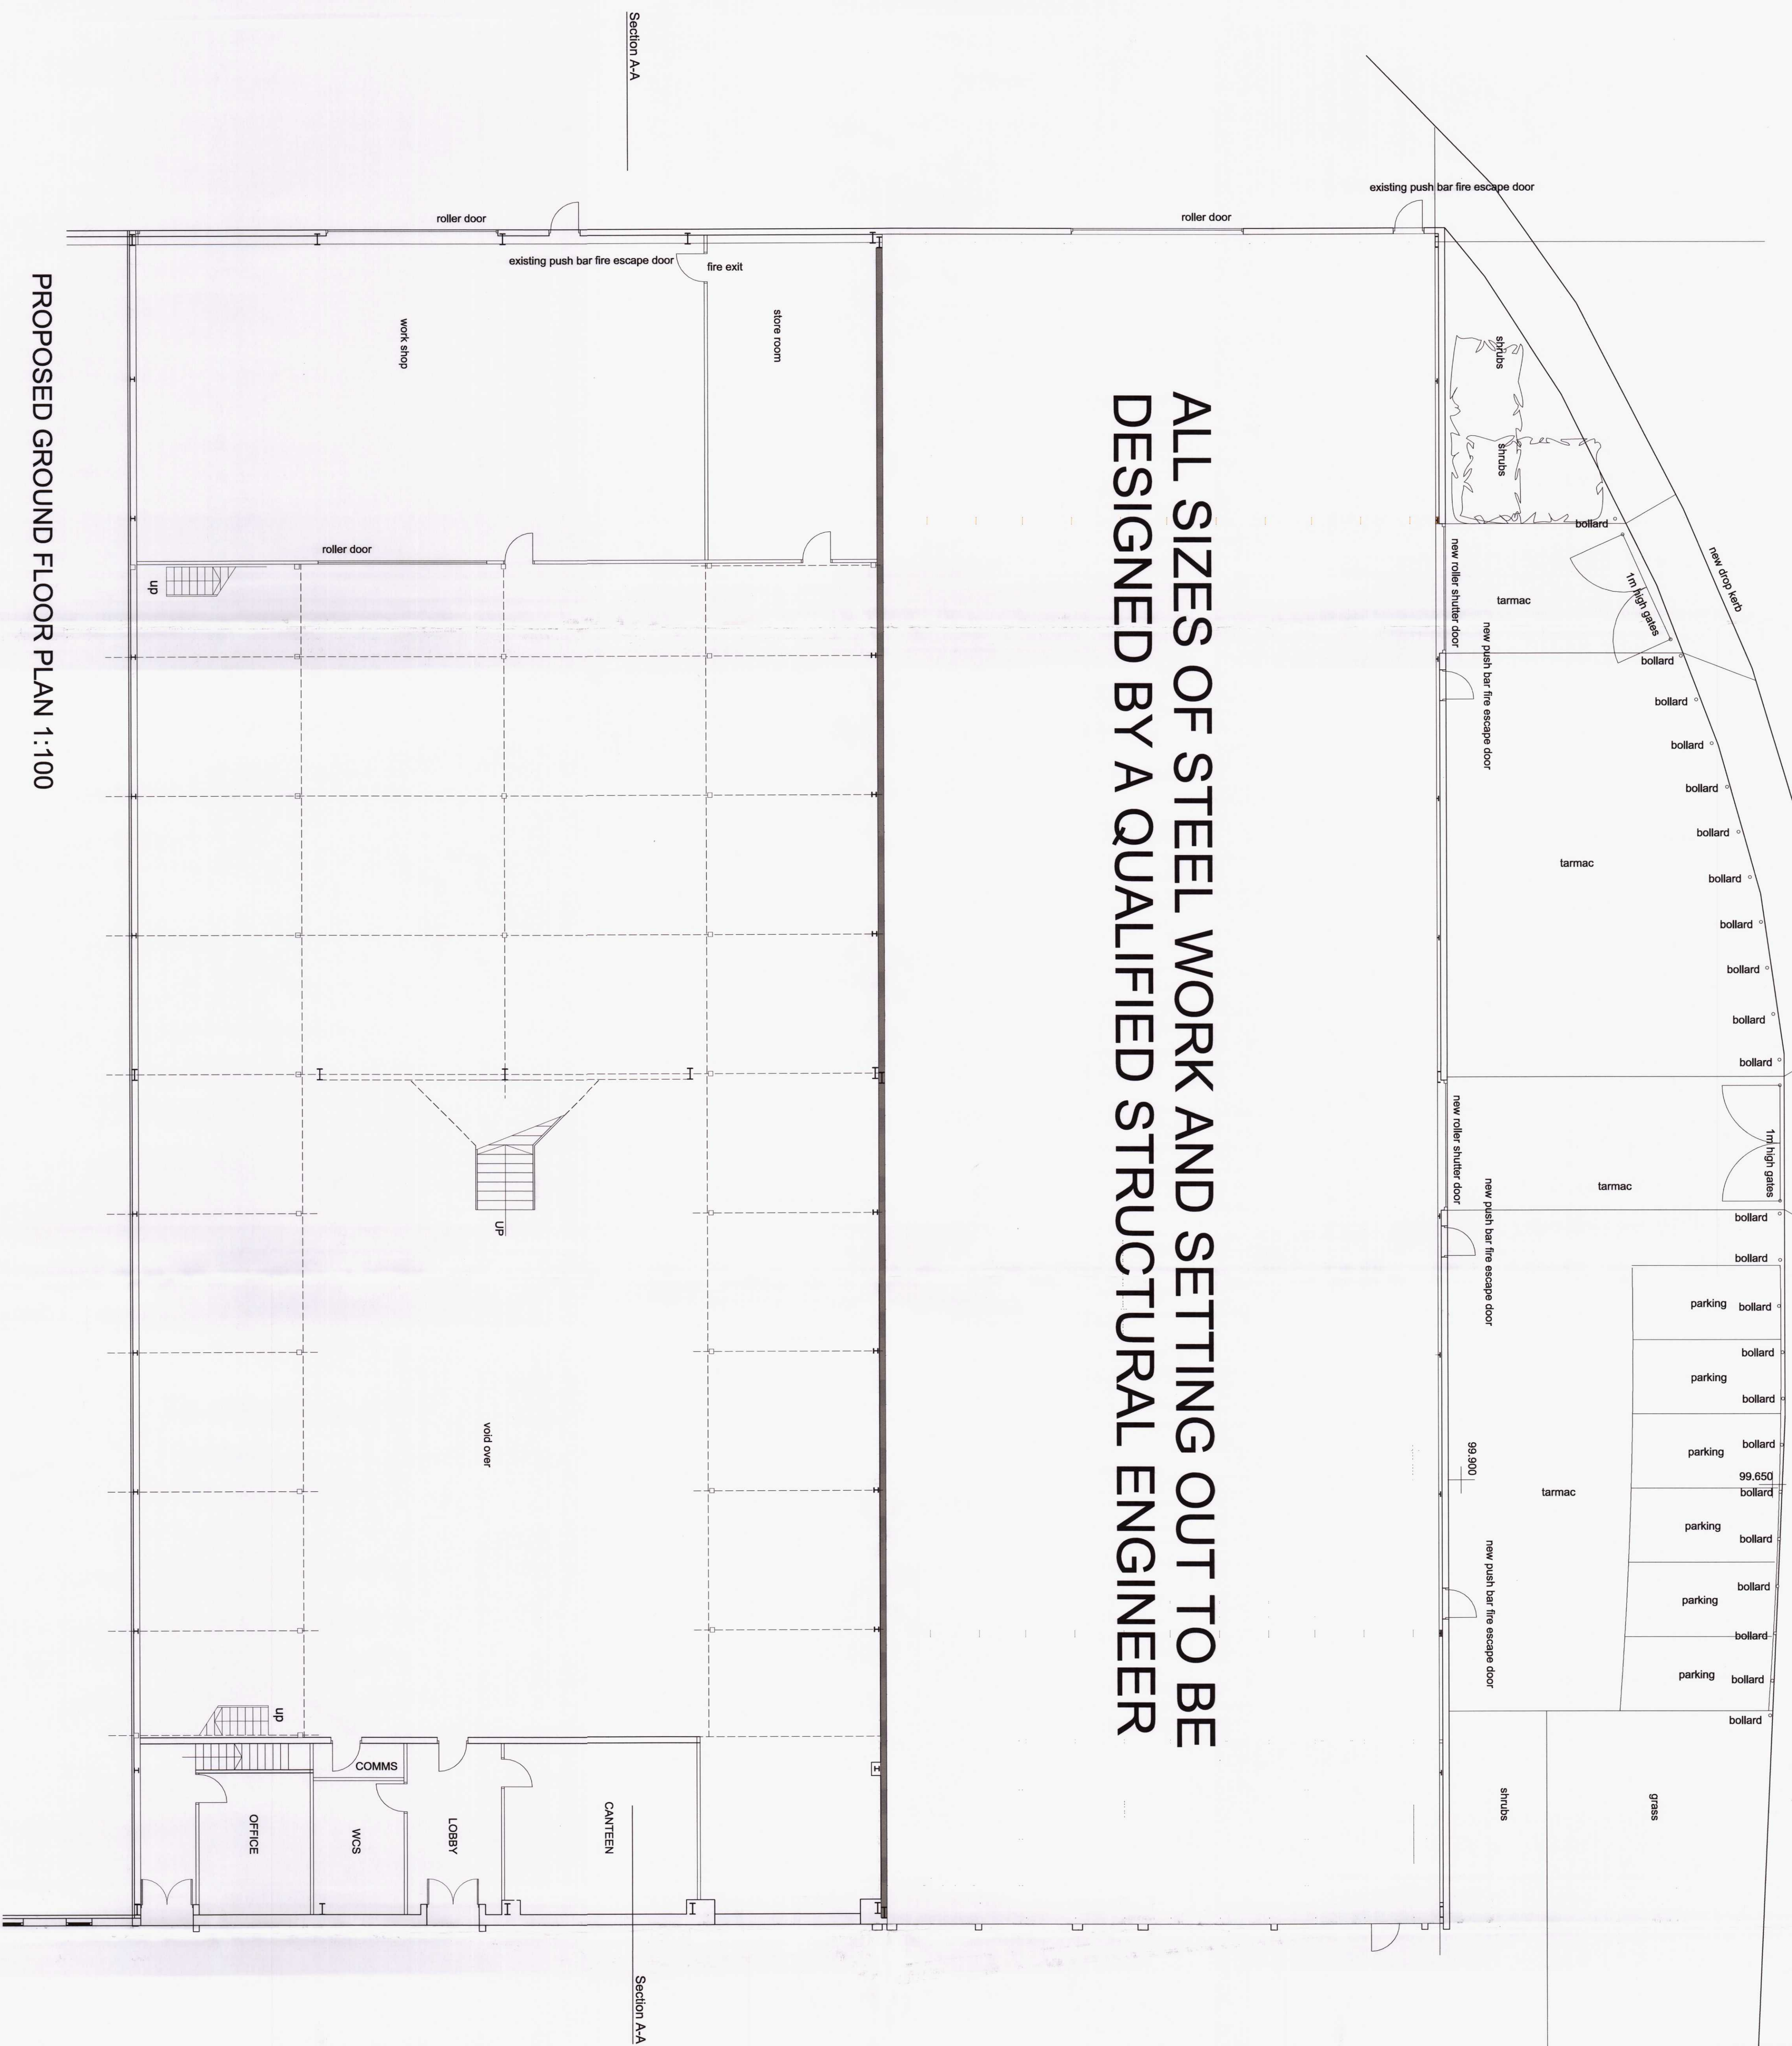

PROPOSED GROUND FLOOR PLAN 1:100