
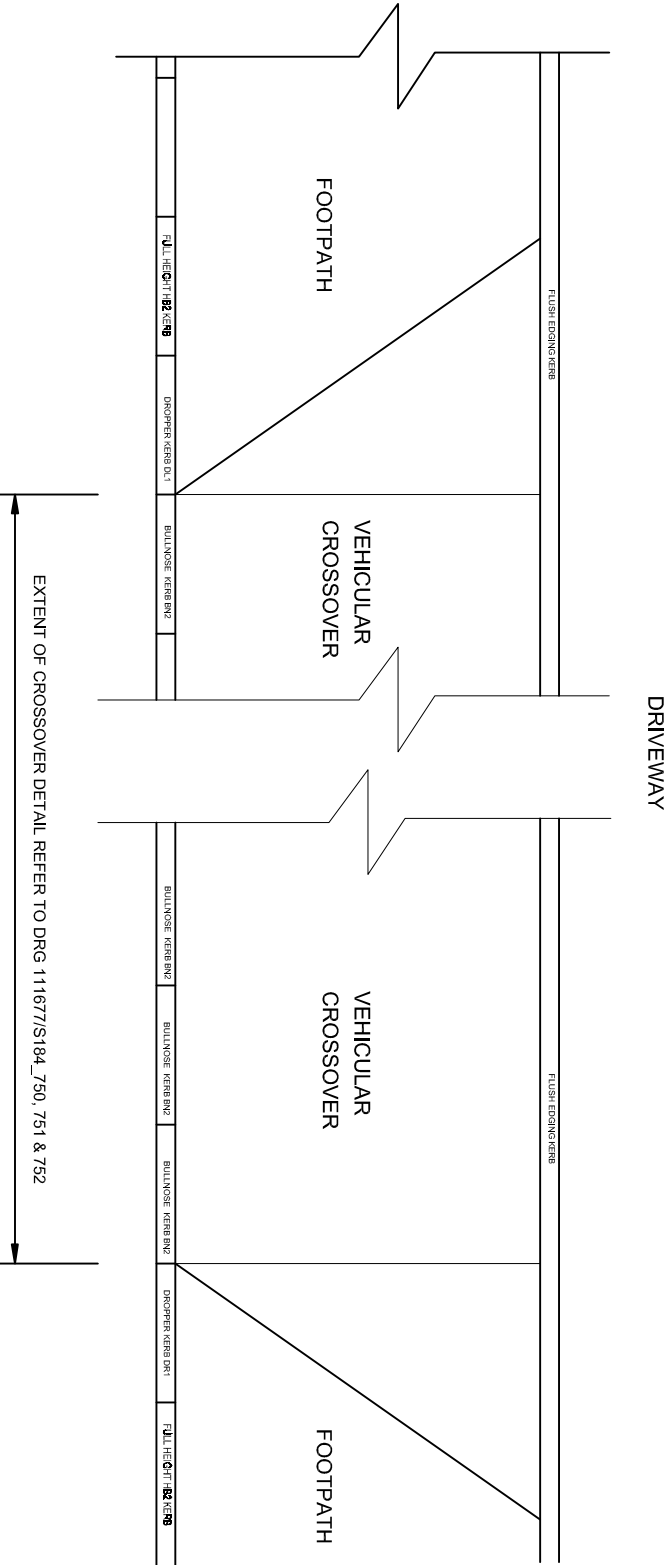
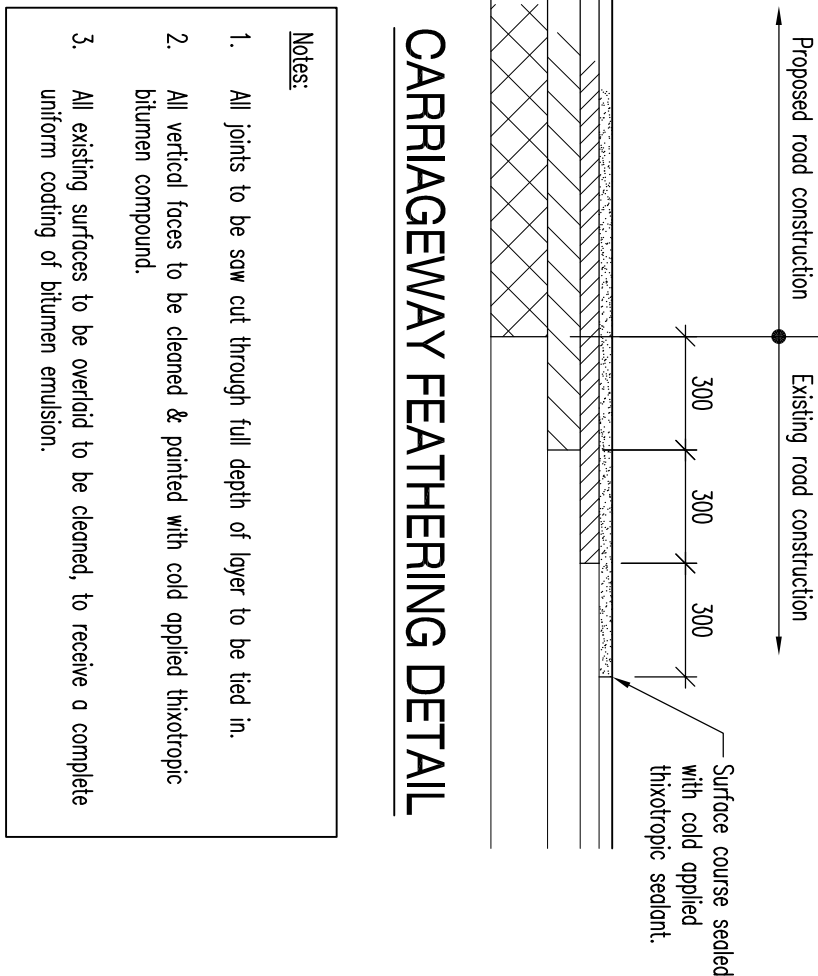
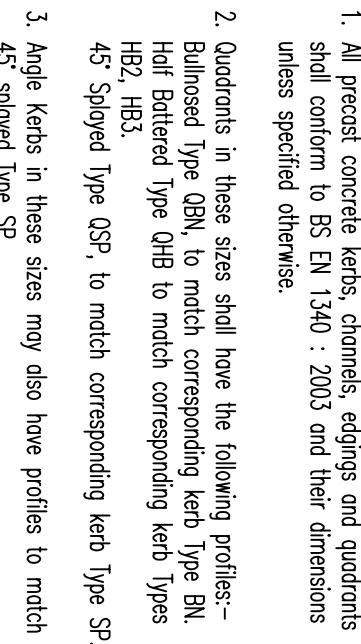


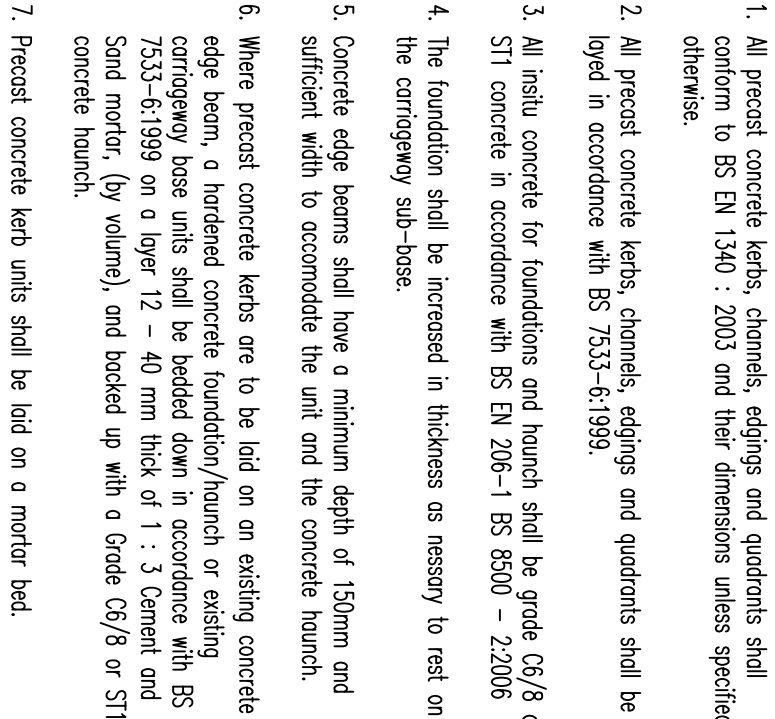

PLAN ON VEHICULAR CROSSOVER

[illegible]