




existing

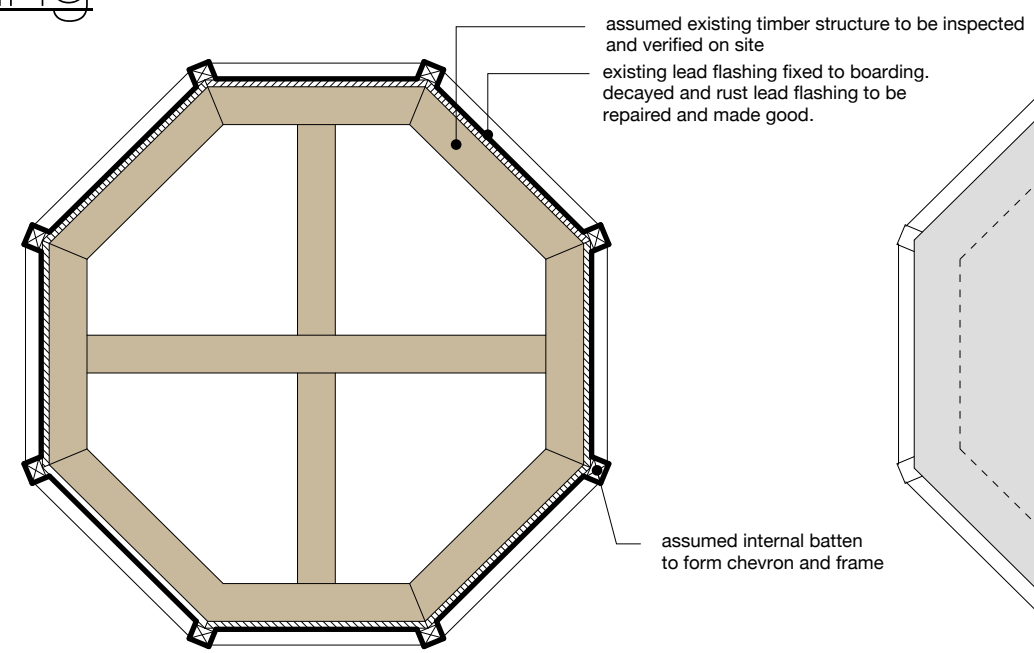


plan view

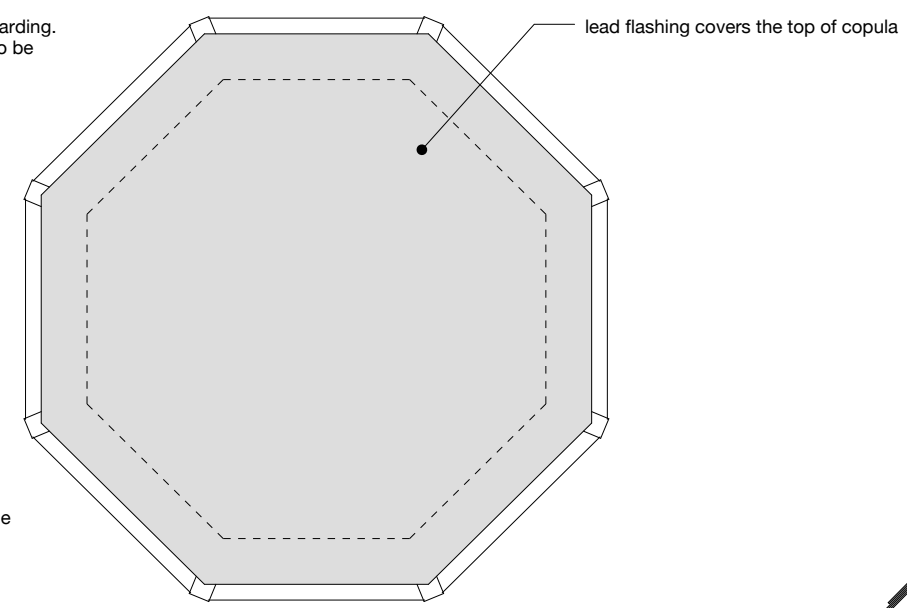

roof plan view

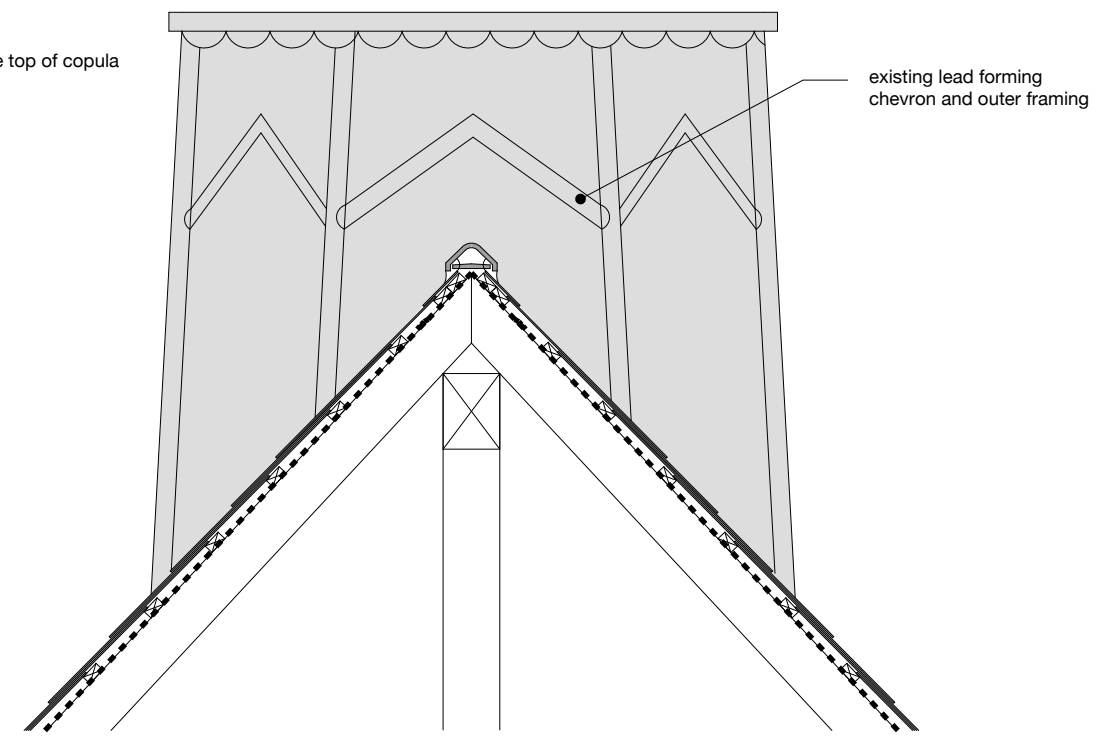

side elevation

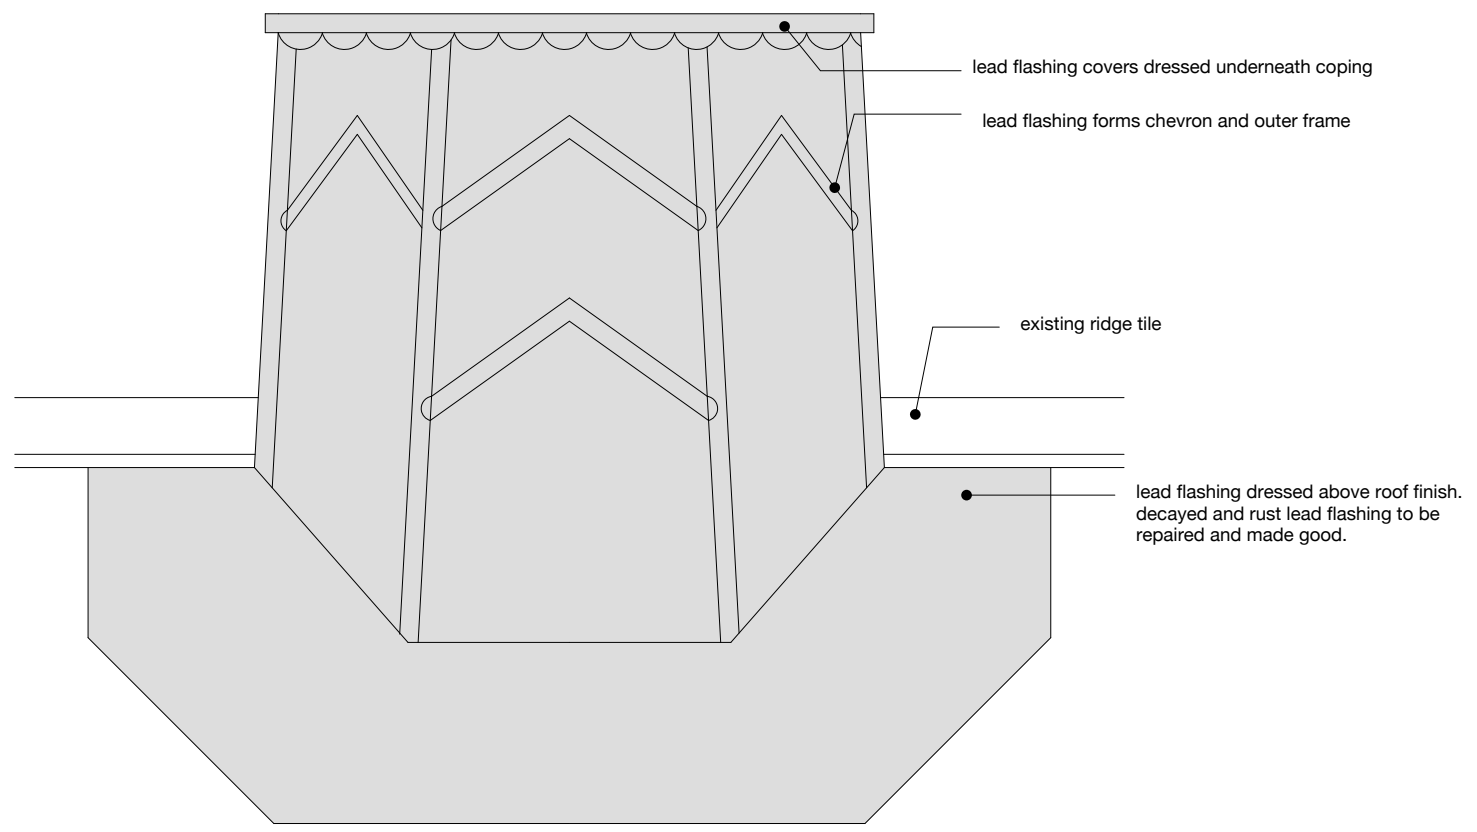

front and rear view

Rev	Date:	Action:
This drawing is copyright.		
Dimensions to be checked on site and any discrepancies reported to the Architect immediately.		
Do not scale, use figured dimensions only.		




Treharris Library
copula vent

1:20 @ A3 | 0.4m | 0.8m


Merthyr Tydfill CBC	
Treharris Library	
copula vent	
1:20 @ A3	
2217 - 014	-
6 north road, cardiff. cf10 3du 029 2034 0491 www.cfw-architects.co.uk	

proposed

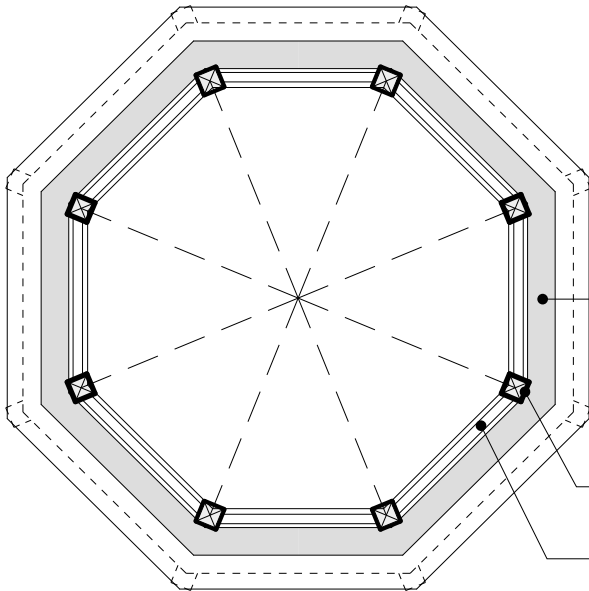


- new lead flashing code 5 wrapped around timber boarding at middle platform
- 50 x 50mm timber upstand wrapped with code 5 lead flashing
- new powder coated louvres fins fixed to upstand

plan view on top

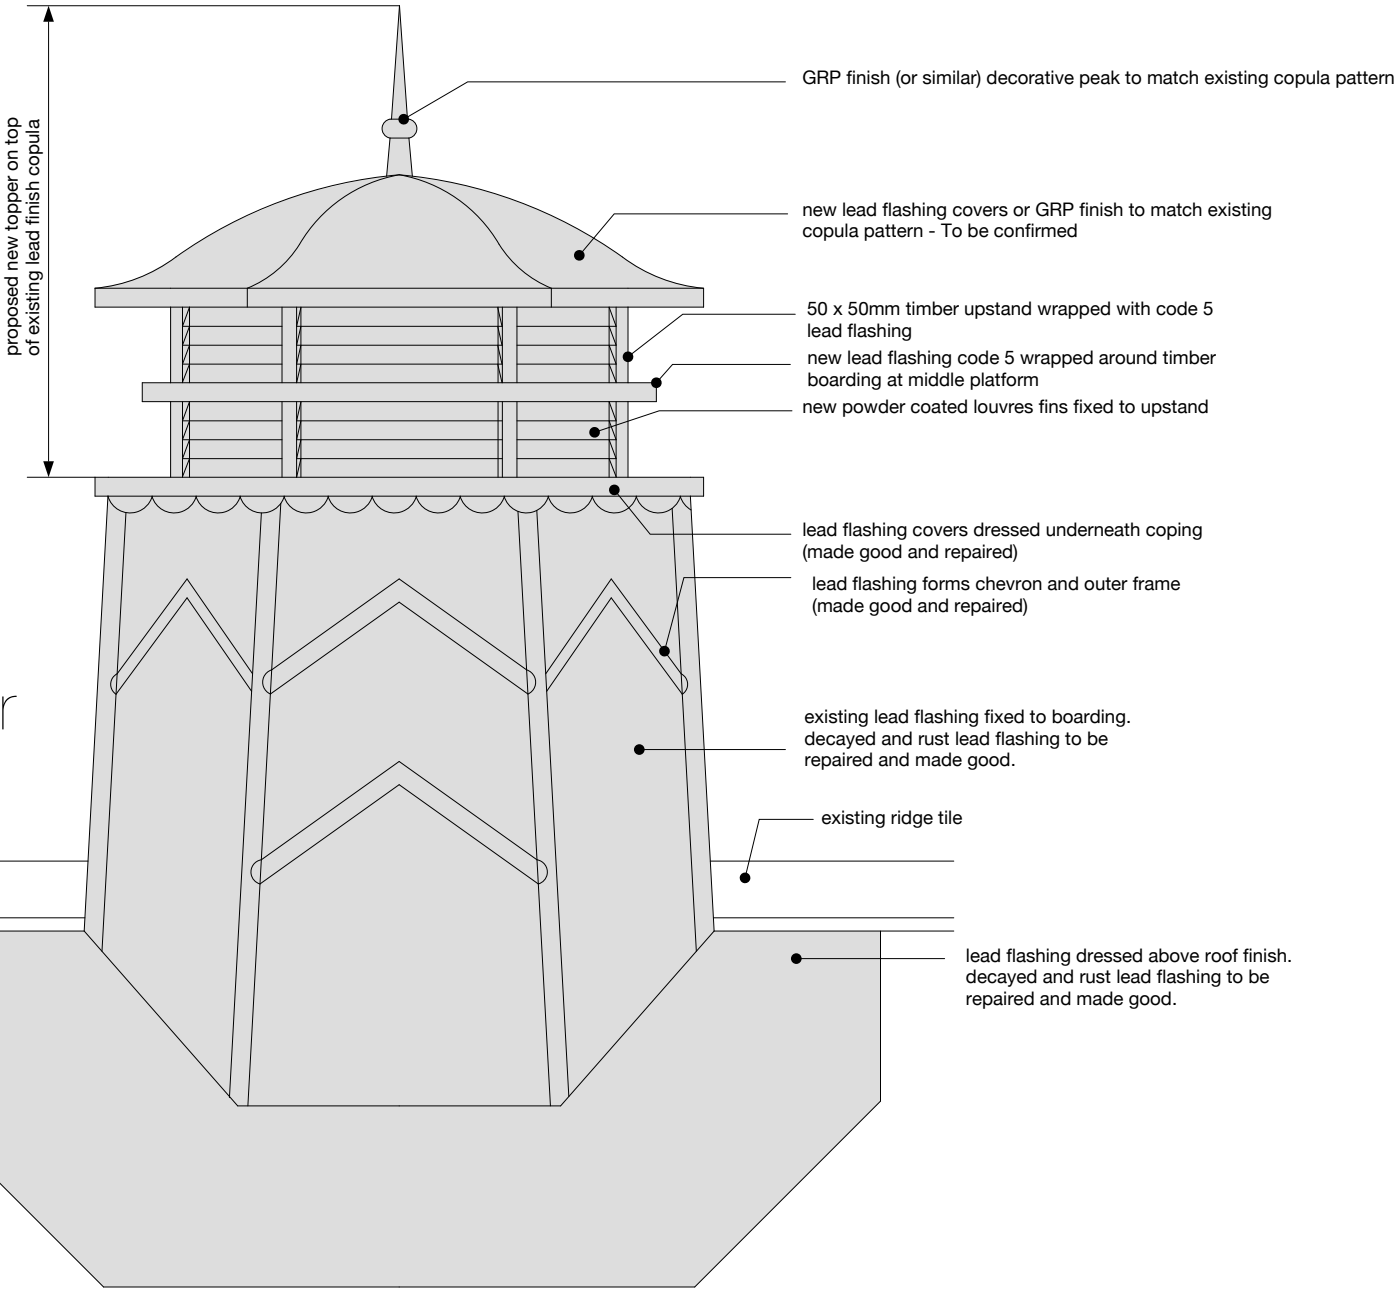

front and rear view

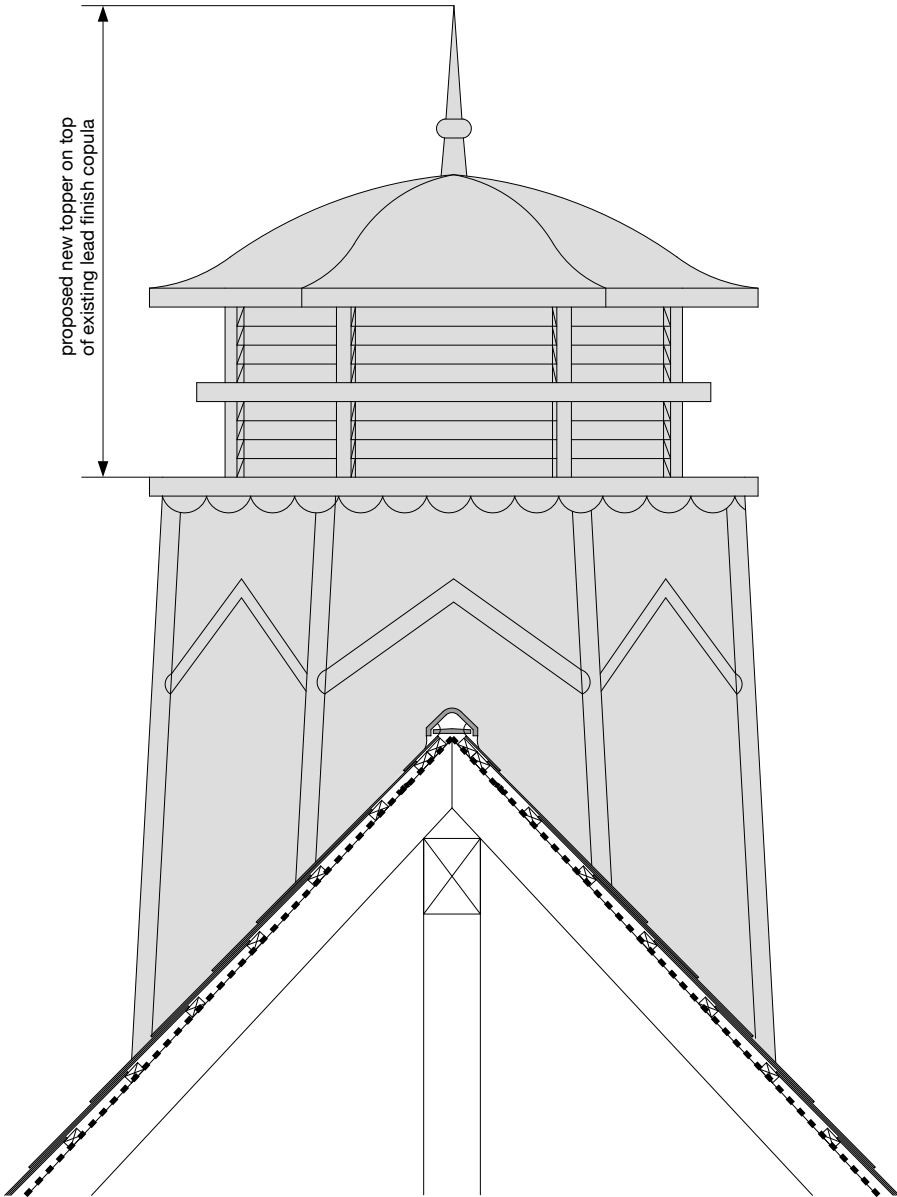

side elevation

Rev	Date:	Action:
This drawing is copyright.		
Dimensions to be checked on site and any discrepancies reported to the Architect immediately.		
Do not scale, use figured dimensions only.		



Treharris Library
copula vent

1:20 @ A3 | 0.4m | 0.8m

Merthyr Tydfil CBC	
Treharris Library	
copula vent	
1:20 @ A3	
2217 - 014	-
6 north road, cardiff. cf10 3du 029 2034 0491 www.cfw-architects.co.uk	