

207660.00 N

207650.00 N



207640.00 N

207630.00 N

306540.00 E

306550.00 E

306560.00 E

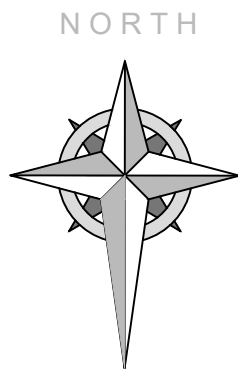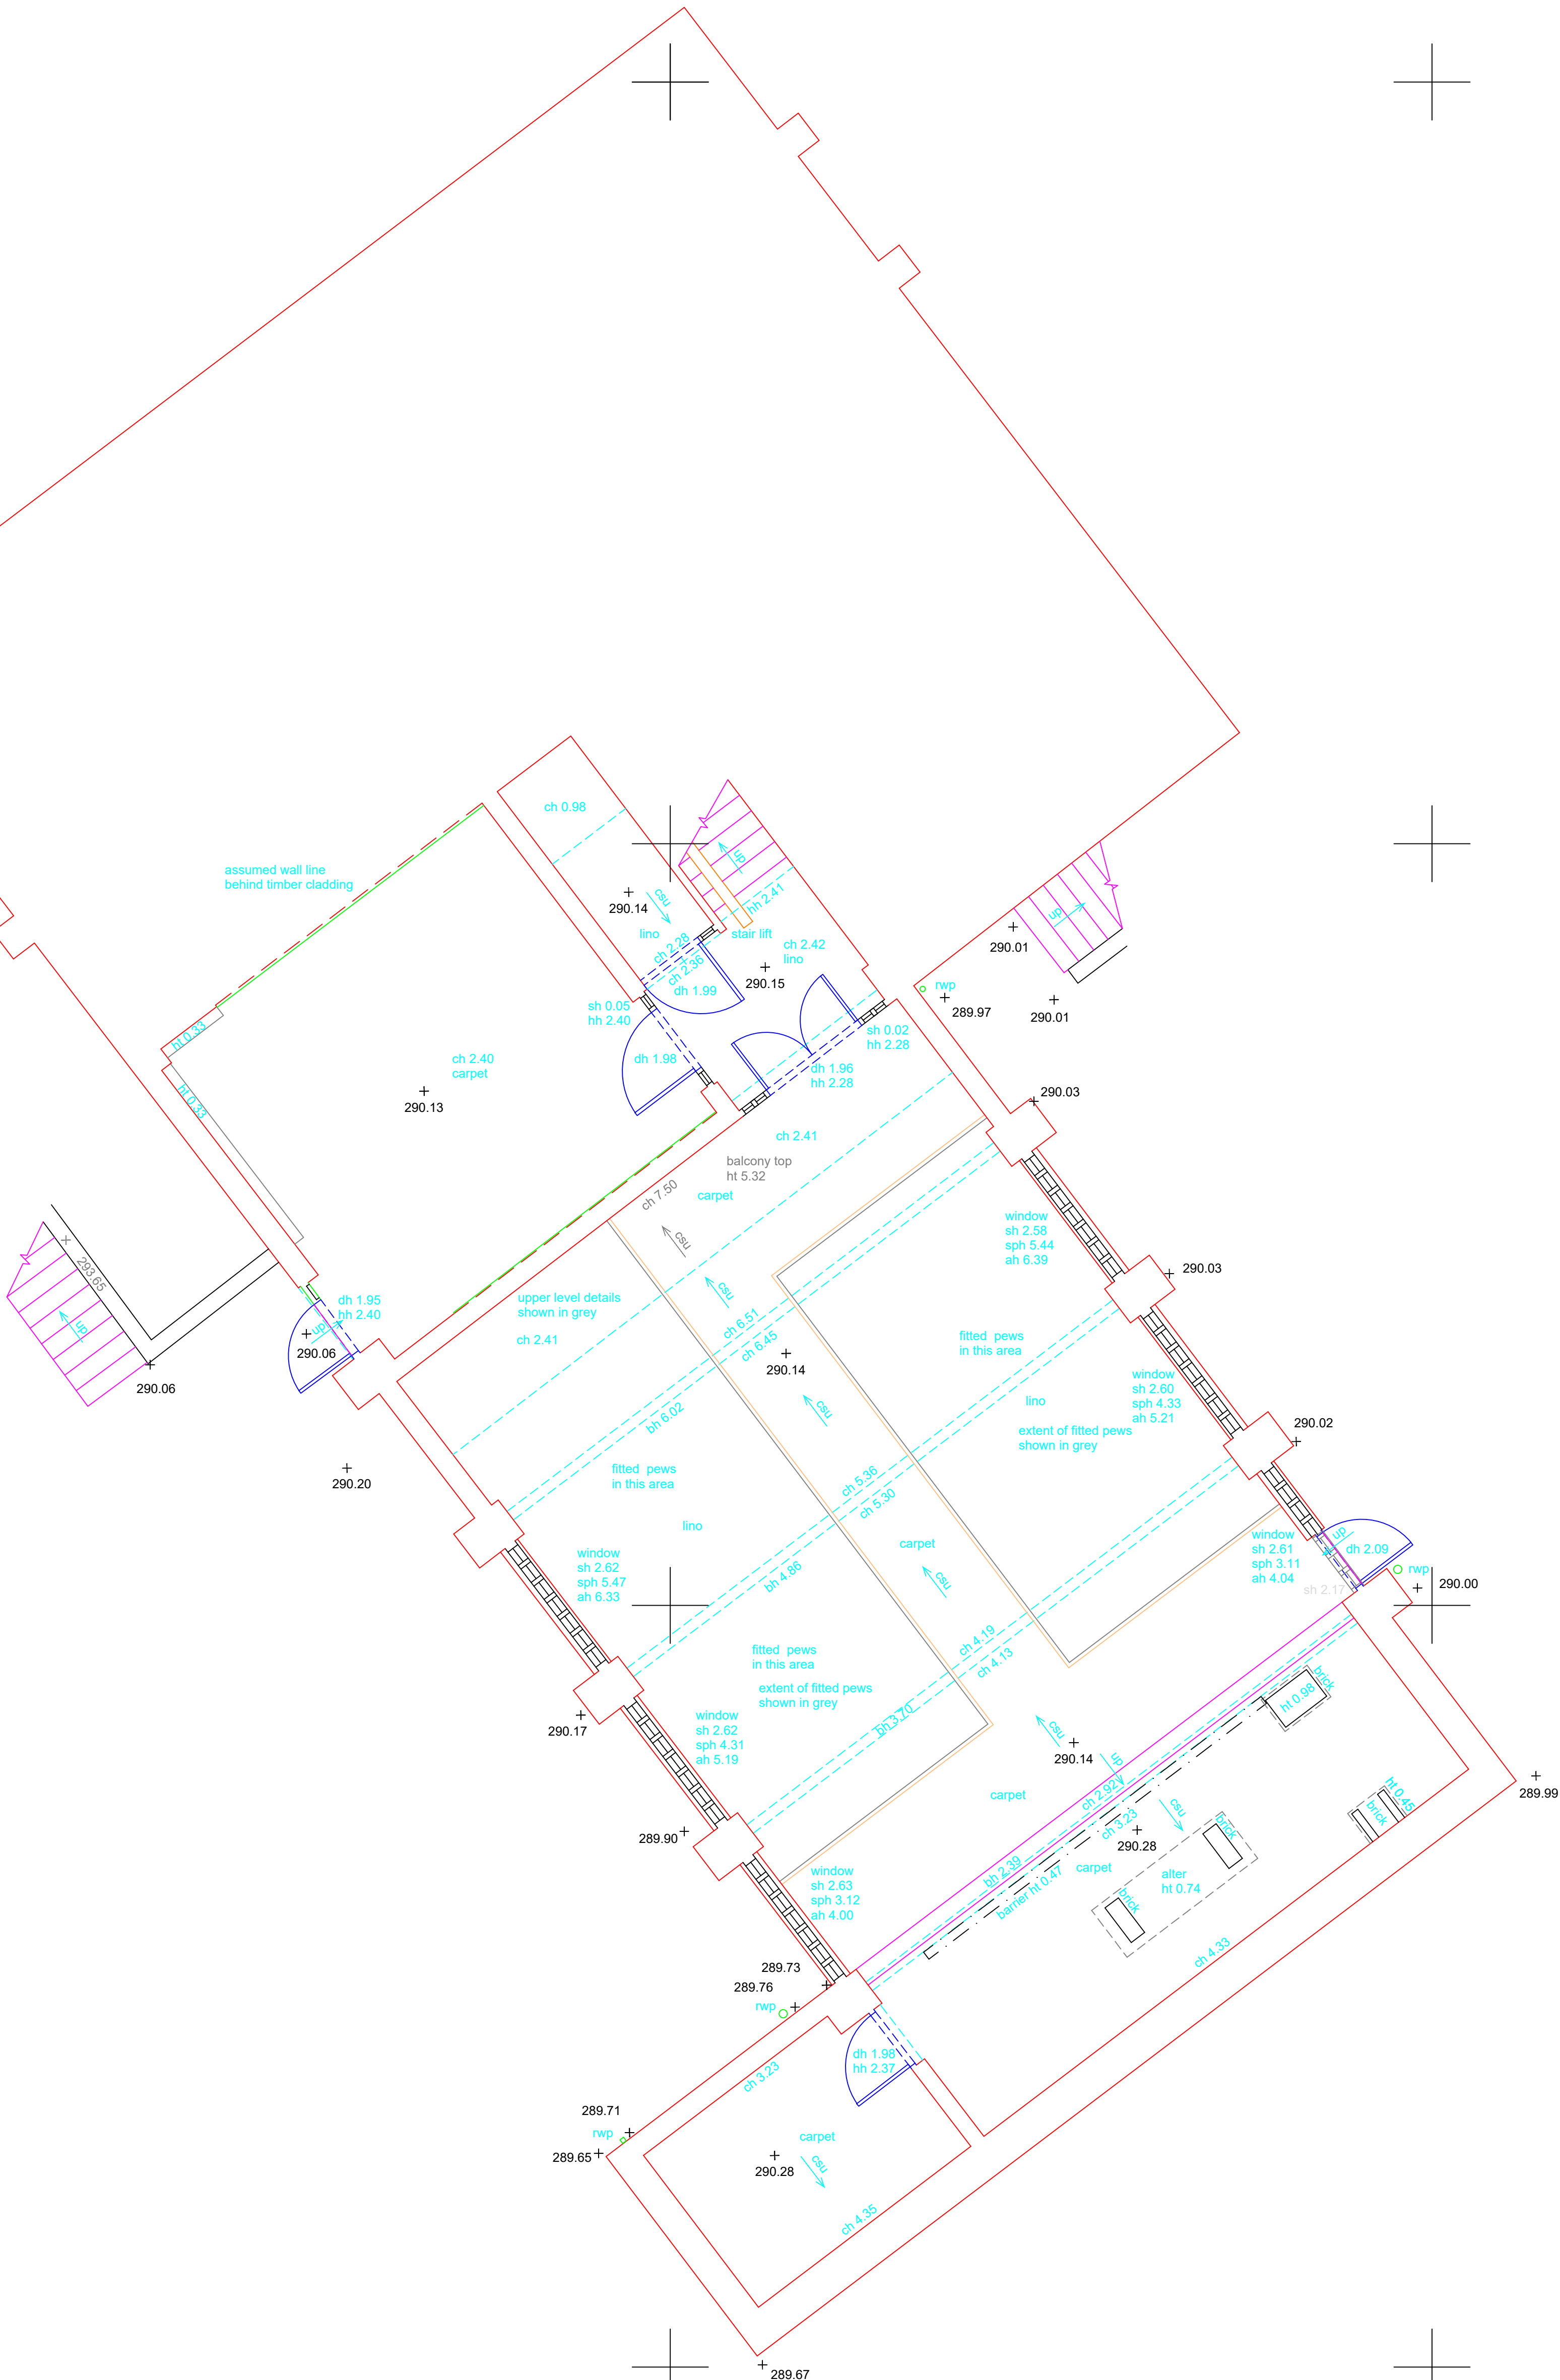

STANDARD REFERENCES

| ABBREVIATIONS |                   |     |                  |
|---------------|-------------------|-----|------------------|
| ah            | apex height       | il  | invert level     |
| bh            | beam height       | mh  | manhole          |
| ch            | ceiling height    | rad | radiator         |
| cl            | cover level       | rwp | rainwater pipe   |
| csu           | ceiling slopes up | sh  | sill height      |
| dh            | door height       | sph | spring height    |
| fch           | false ceiling ht. | svp | soil vent pipe   |
| fl            | floor level       | utr | unable to raise  |
| hh            | head height       | vhh | vent head height |
| ic            | inspection cover  | vp  | vent pipe        |
|               |                   | vsh | vent sill height |

- Notes
- This survey has been computed and drawn about the Ordnance Survey National Grid.
  - All levels are in metres and relate to the Ordnance Survey active GPS stations.
  - This survey was measured for a scale of 1:50, any subsequent enlargements should be verified on site.

Revisions



**Clifton Surveys Ltd**  
Topographical and Measured Building Surveyors  
1 Wellington Park  
Clifton  
Bristol  
BS8 2UR  
TEL: (0117) 9735898  
e-mail: [info@cliftonsurveys.com](mailto:info@cliftonsurveys.com)  
web: [www.cliftonsurveys.com](http://www.cliftonsurveys.com)

The copyright in the plans remain vested in Clifton Surveys Ltd who will grant an irrevocable licence for use by the client upon receipt of full payment. No liability for accuracy shall extend beyond the specified scale of graphical mapping. All services and critical dimensions should be field verified.

|          |           |         |                |
|----------|-----------|---------|----------------|
| Surveyed | M Grey    | Date    | August 2021    |
| Drawn    | E O'Brien | Checked | September 2021 |

Drawing Title  
Lower Ground  
Wesley Chapel, Dowlais  
Bryn Carwyn, Wales  
CF48 3DY

Client  
Karl Lewis, LeTrucco Design LTD  
35 Stow Park Cir  
Newport  
NP20 4HF

|             |            |
|-------------|------------|
| Drawing No. | Scale A1 @ |
| 274/4966/2  | 1:50       |