
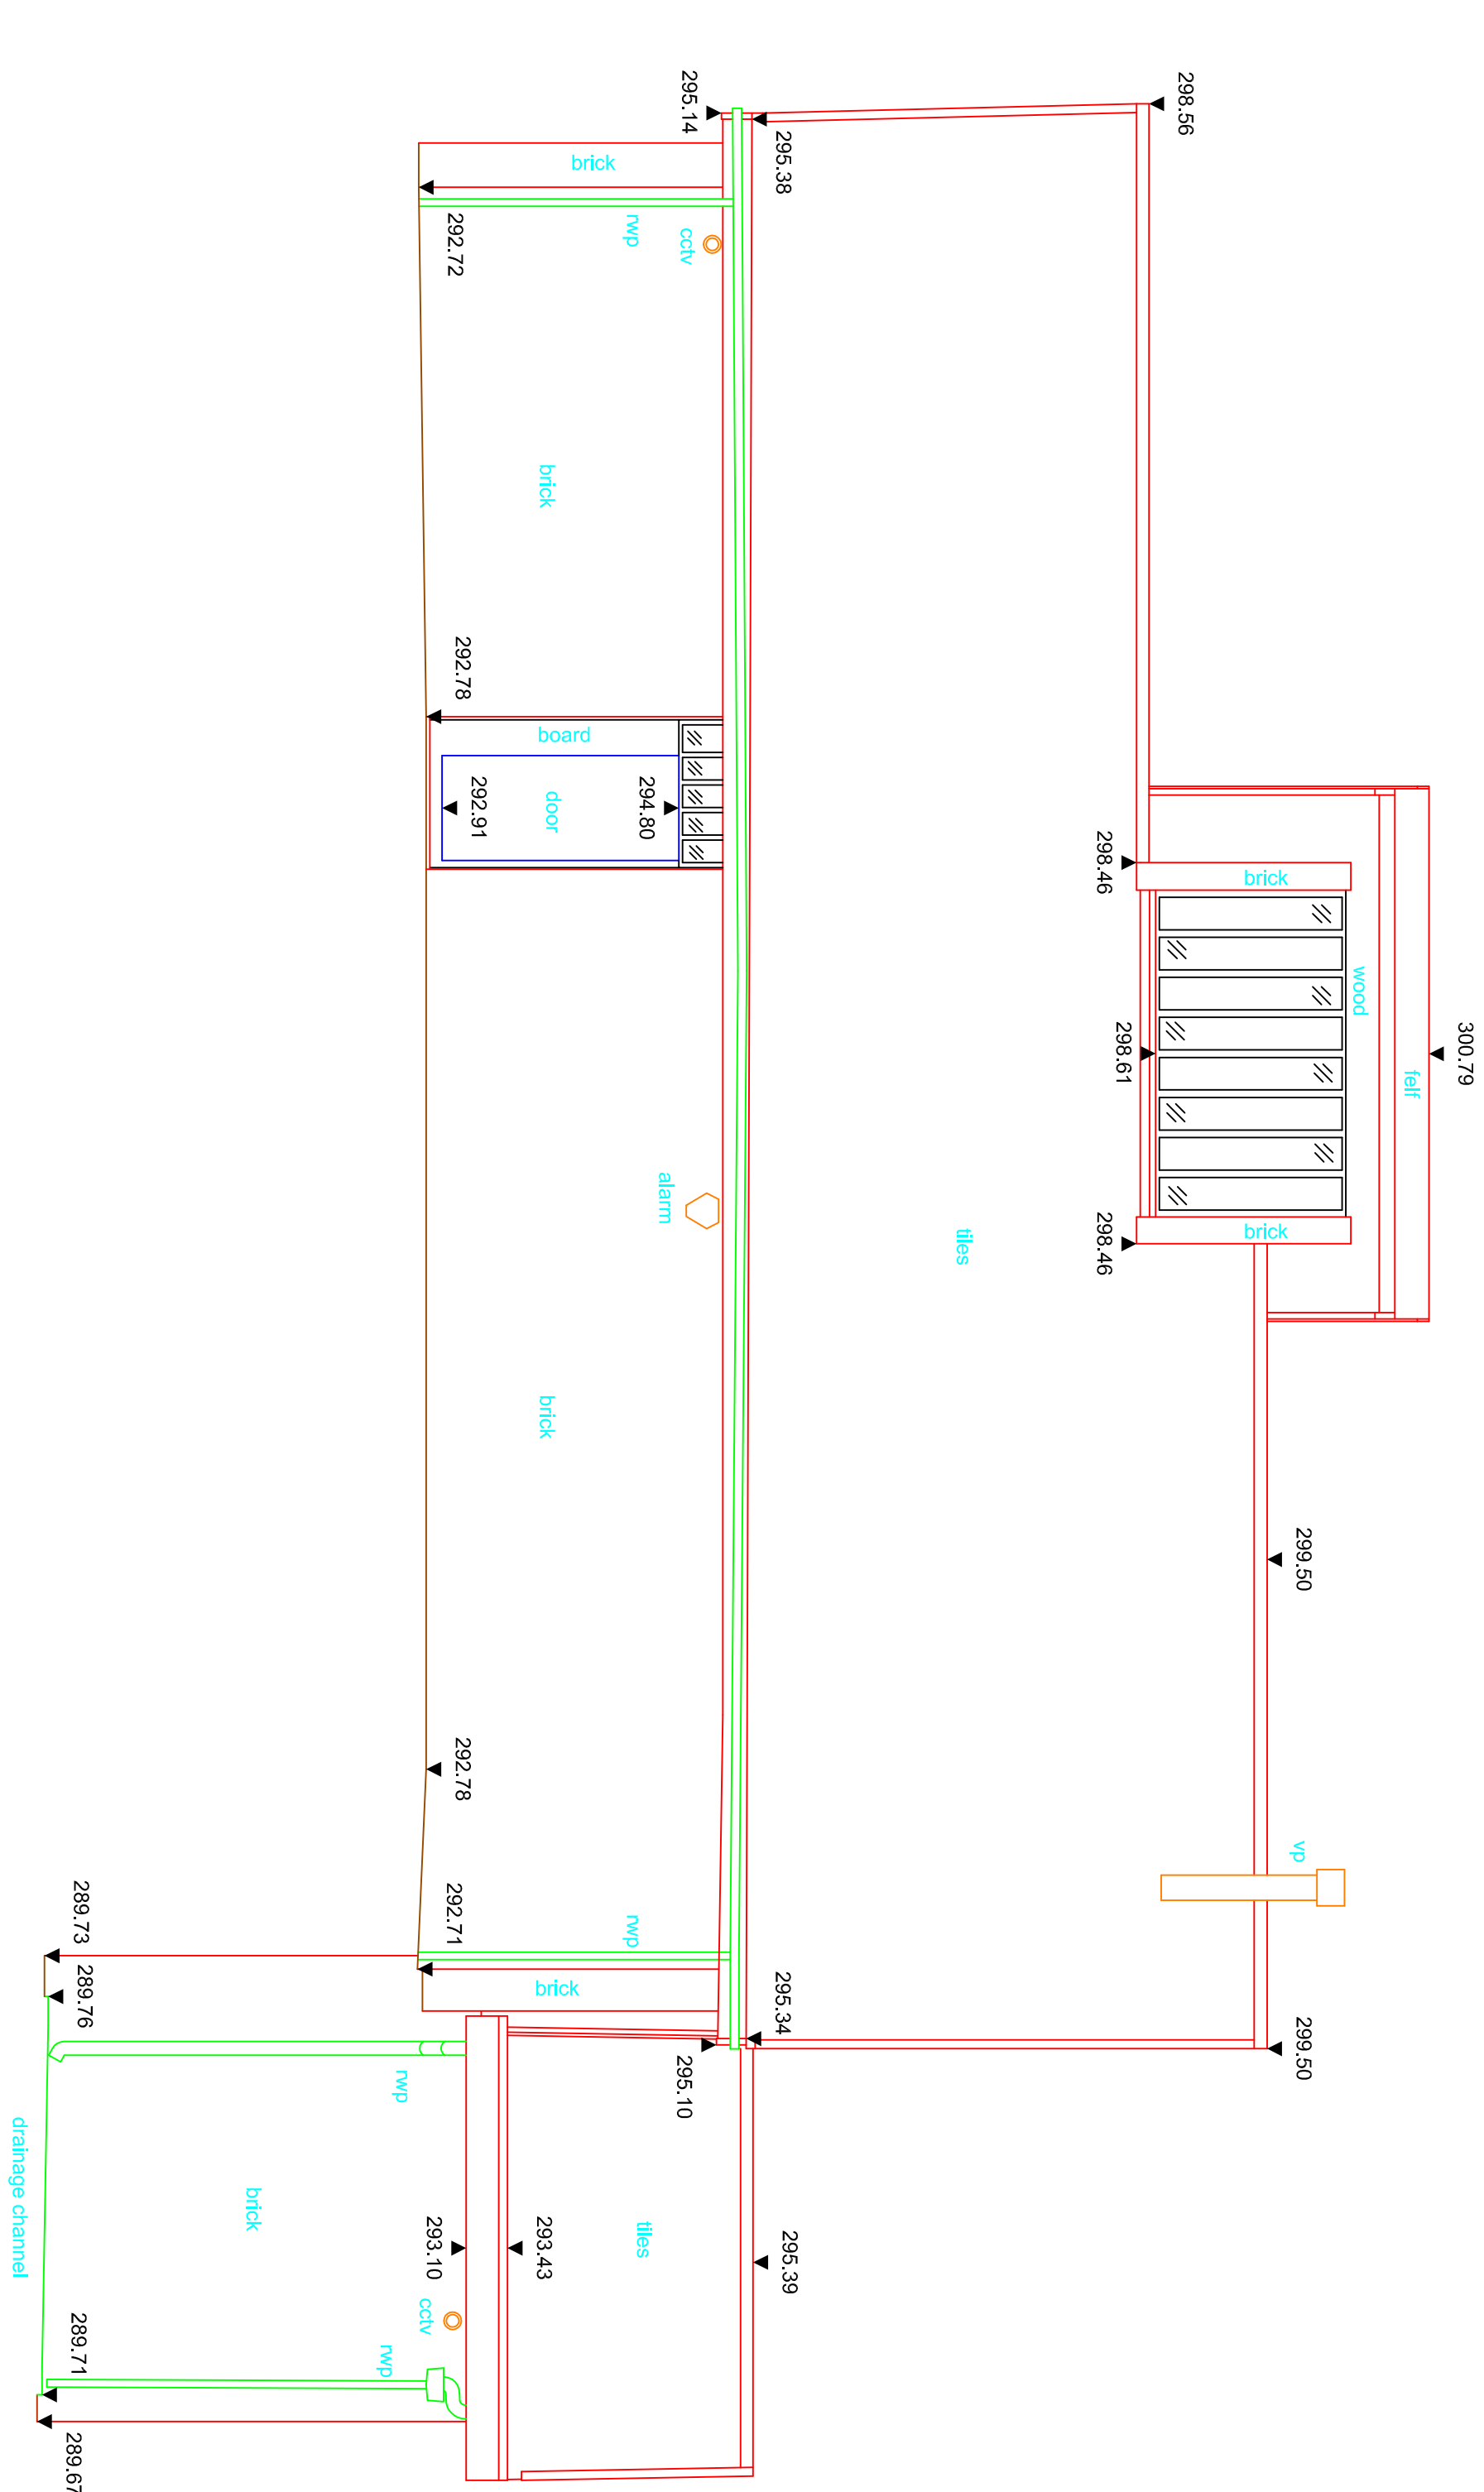
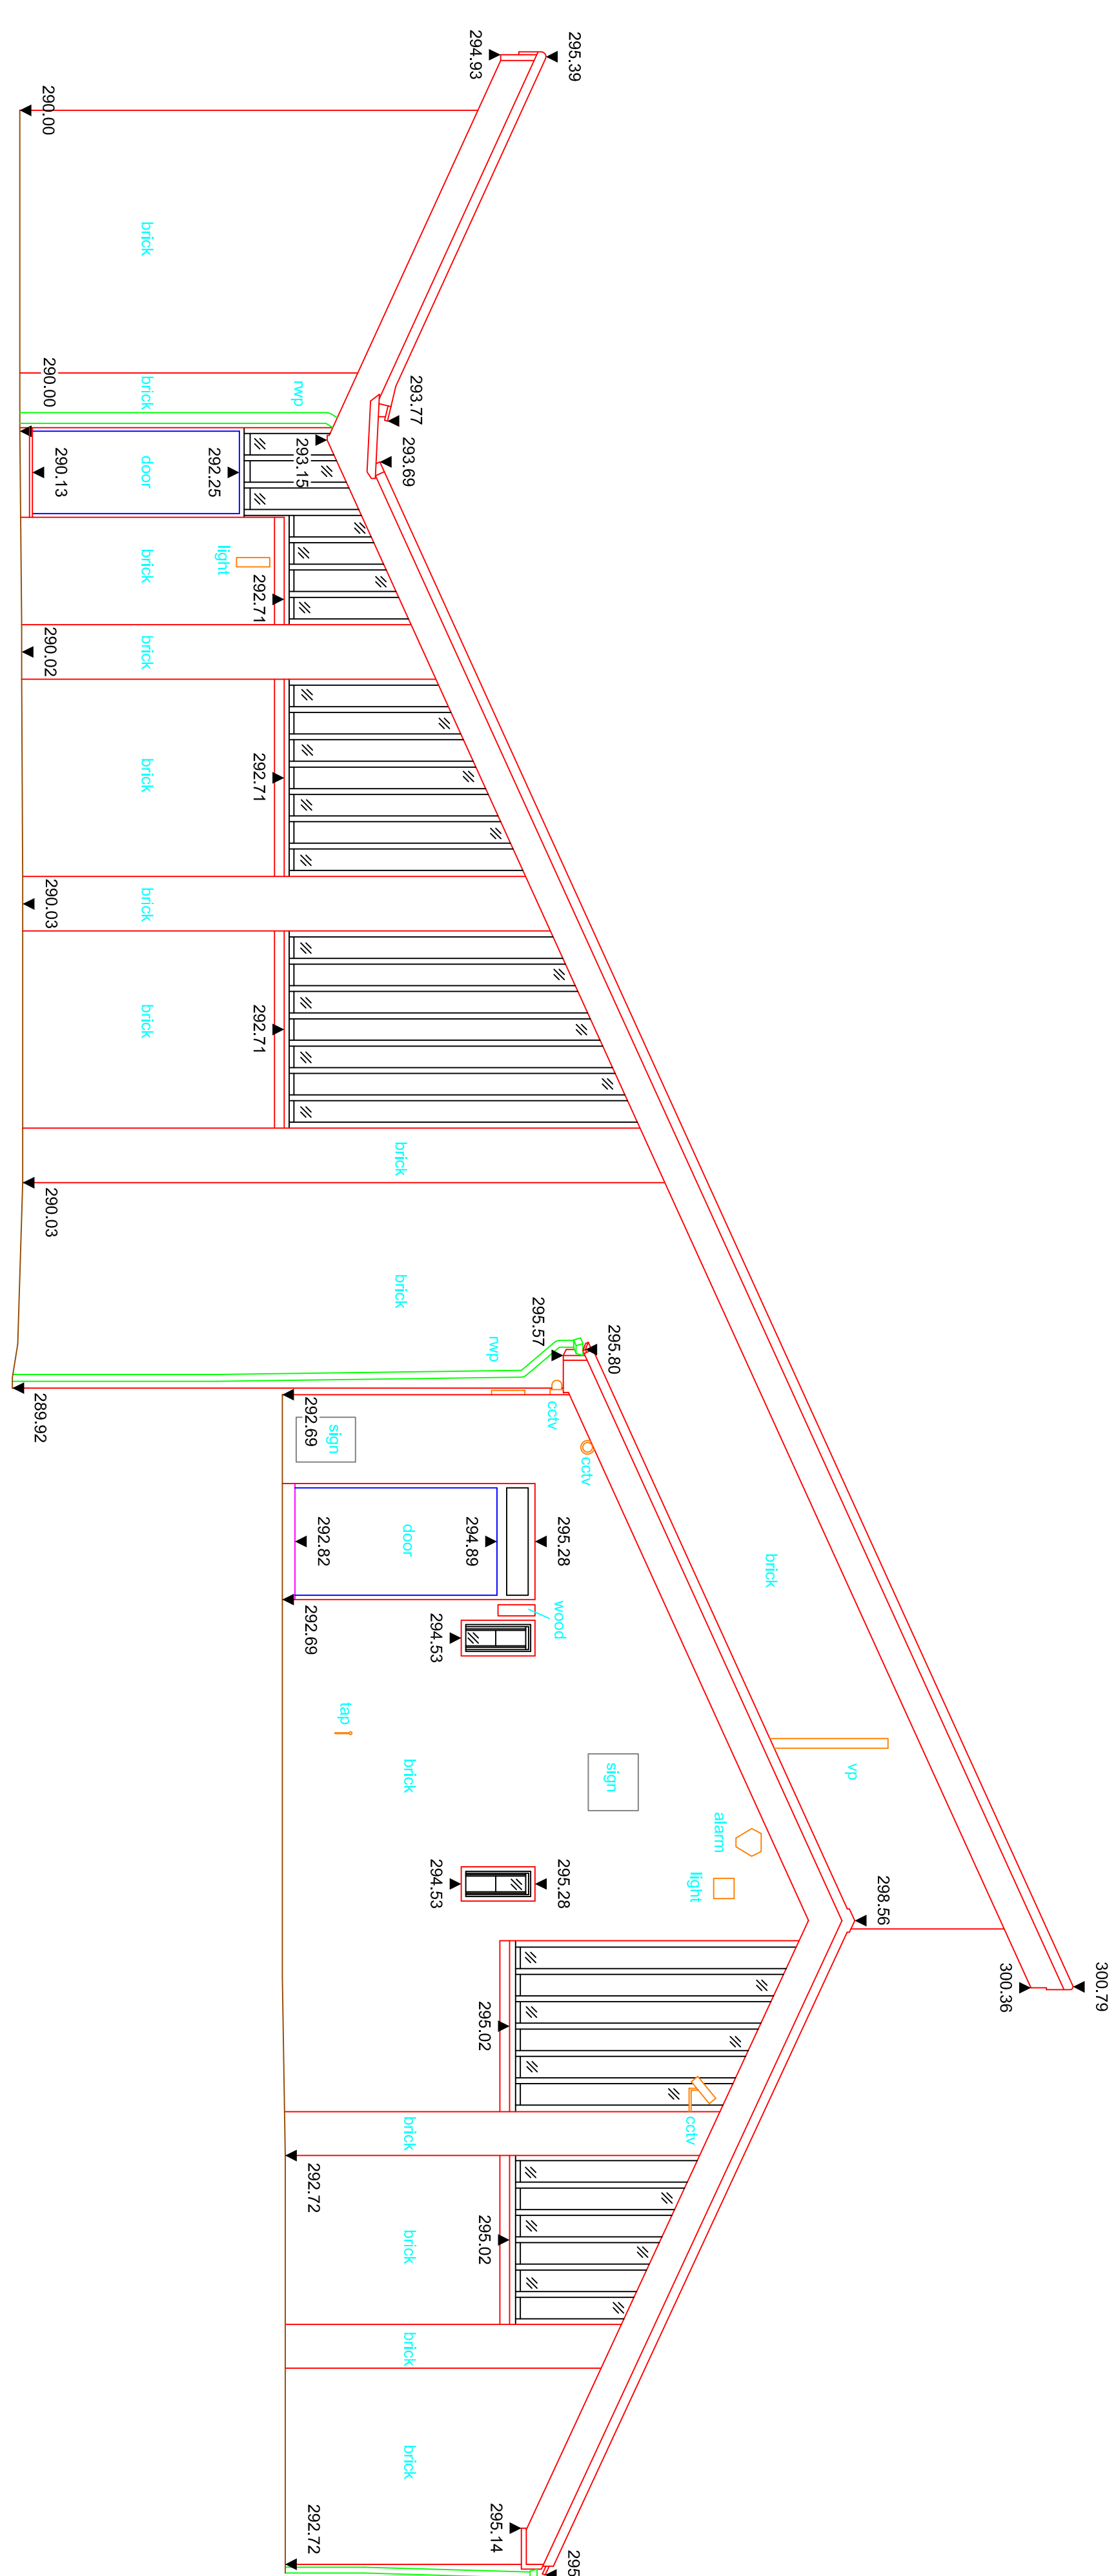
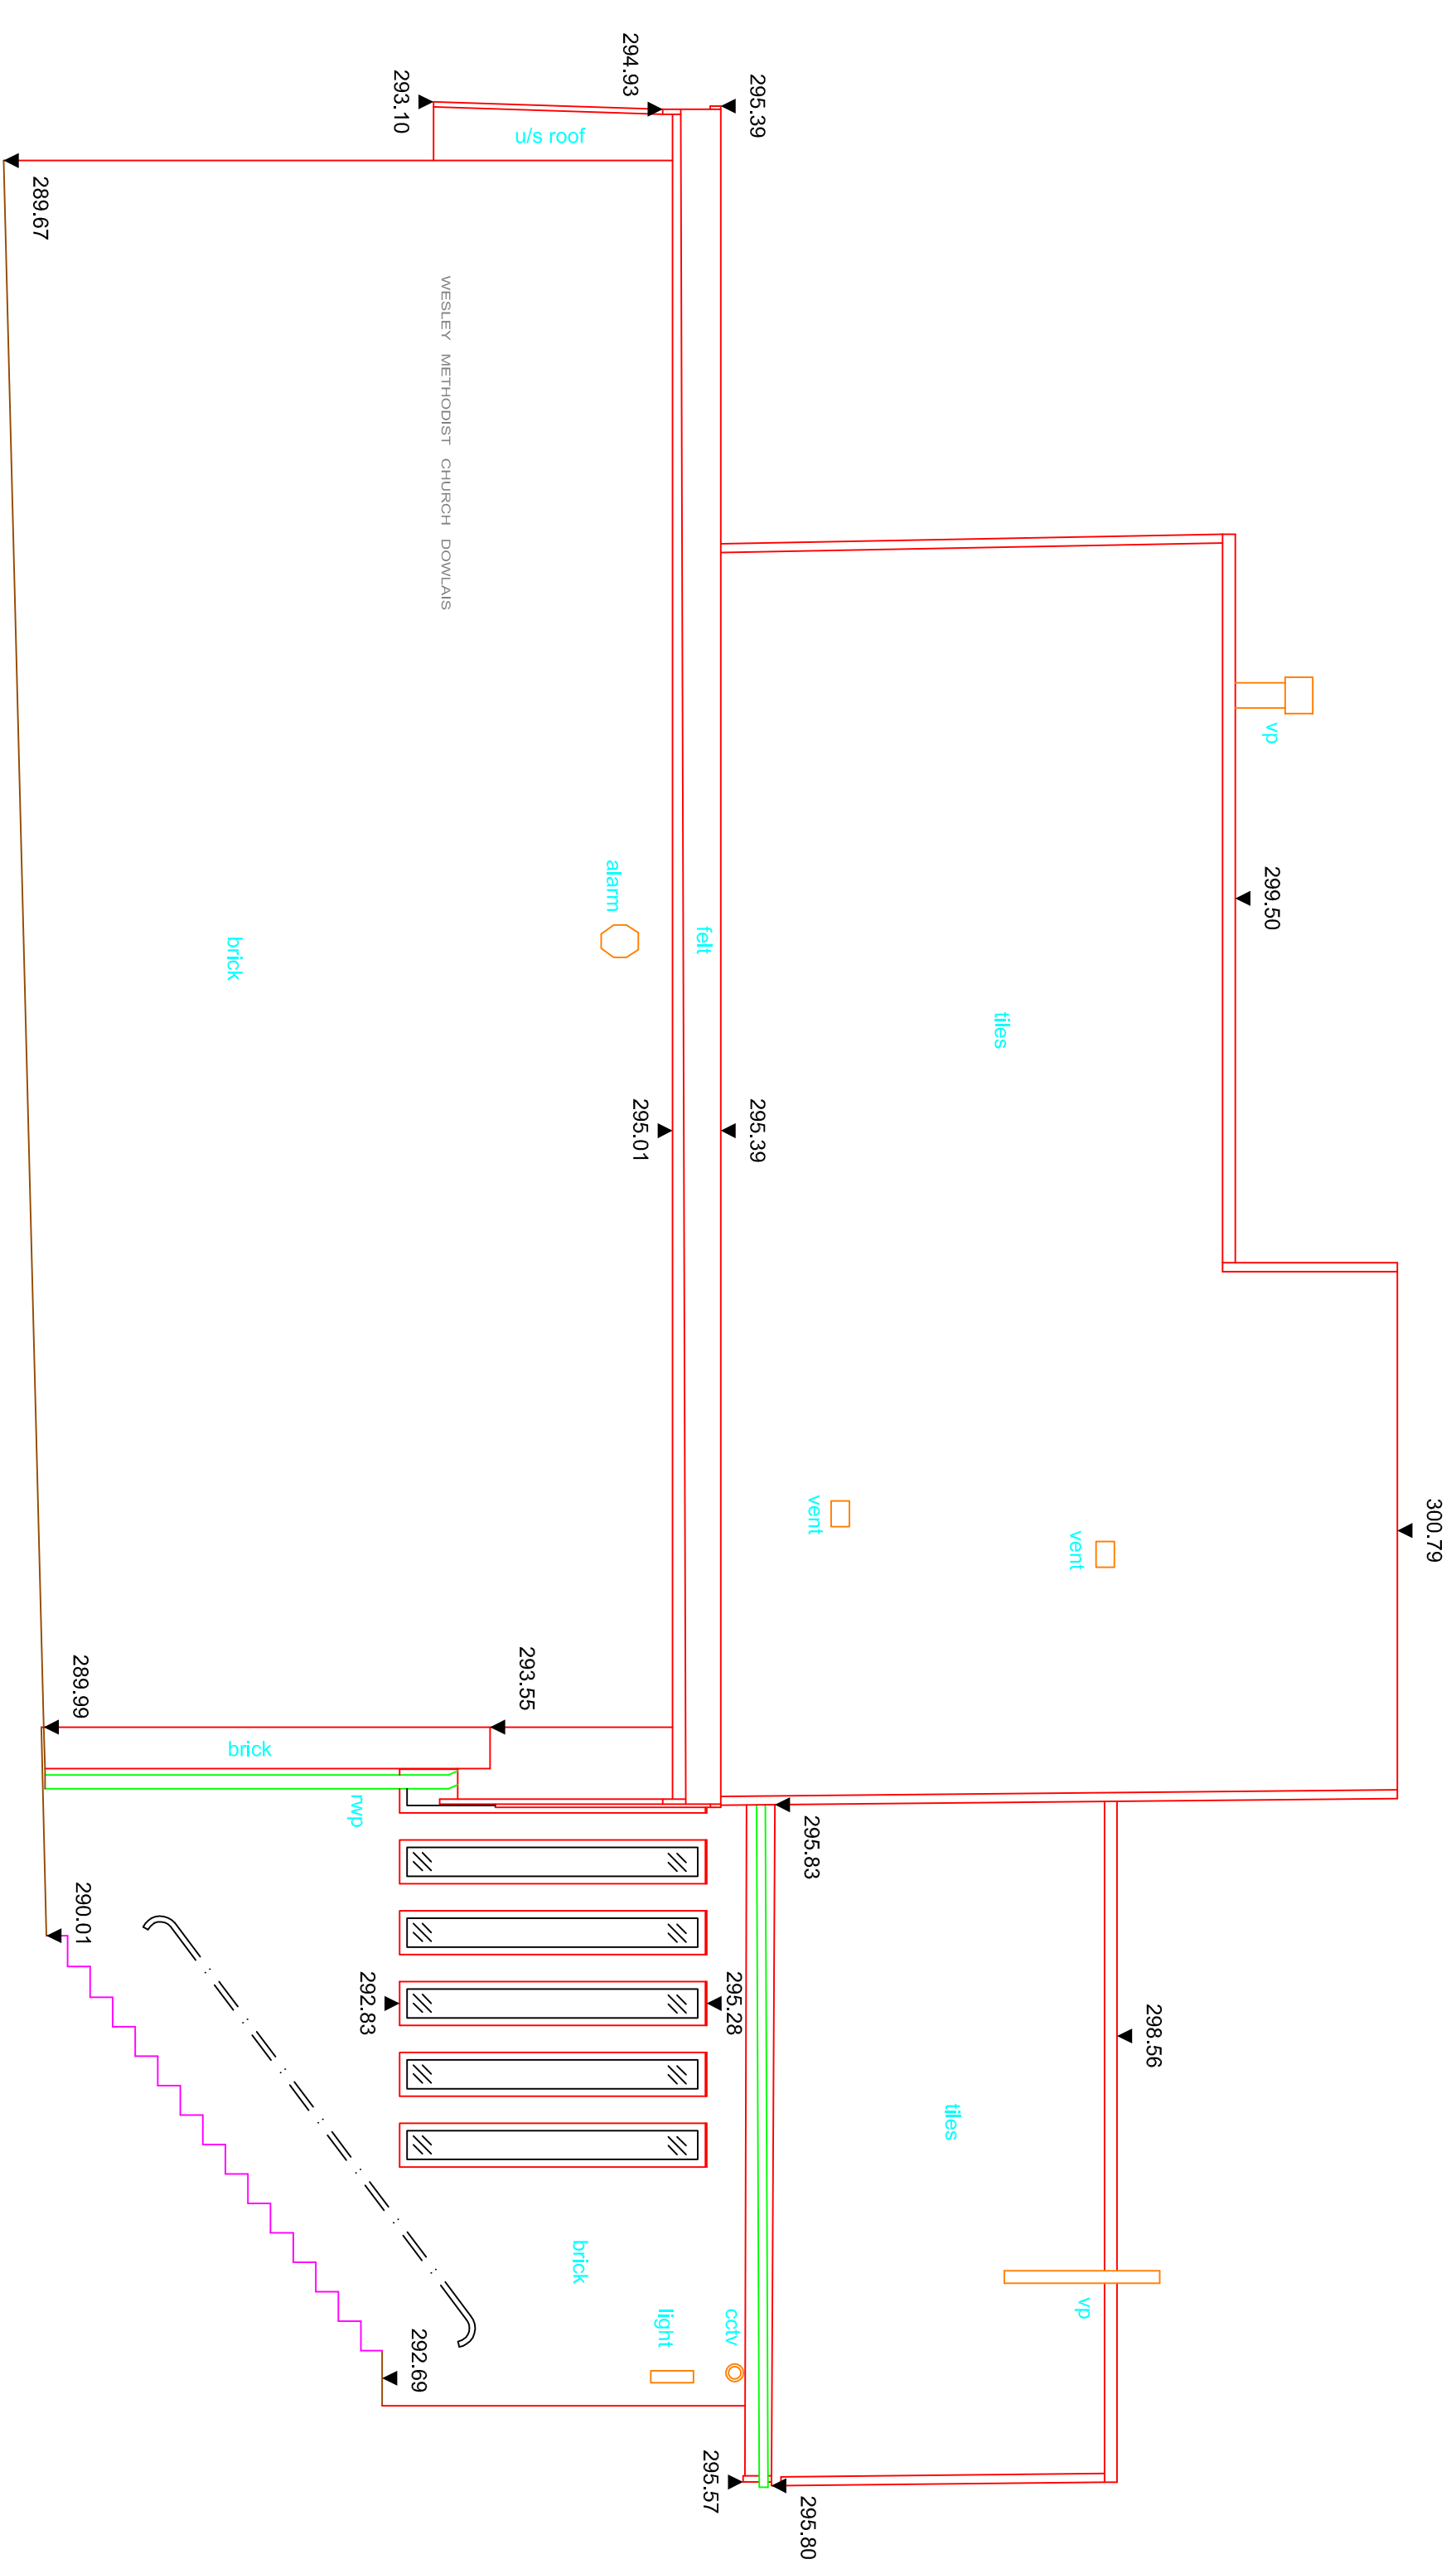


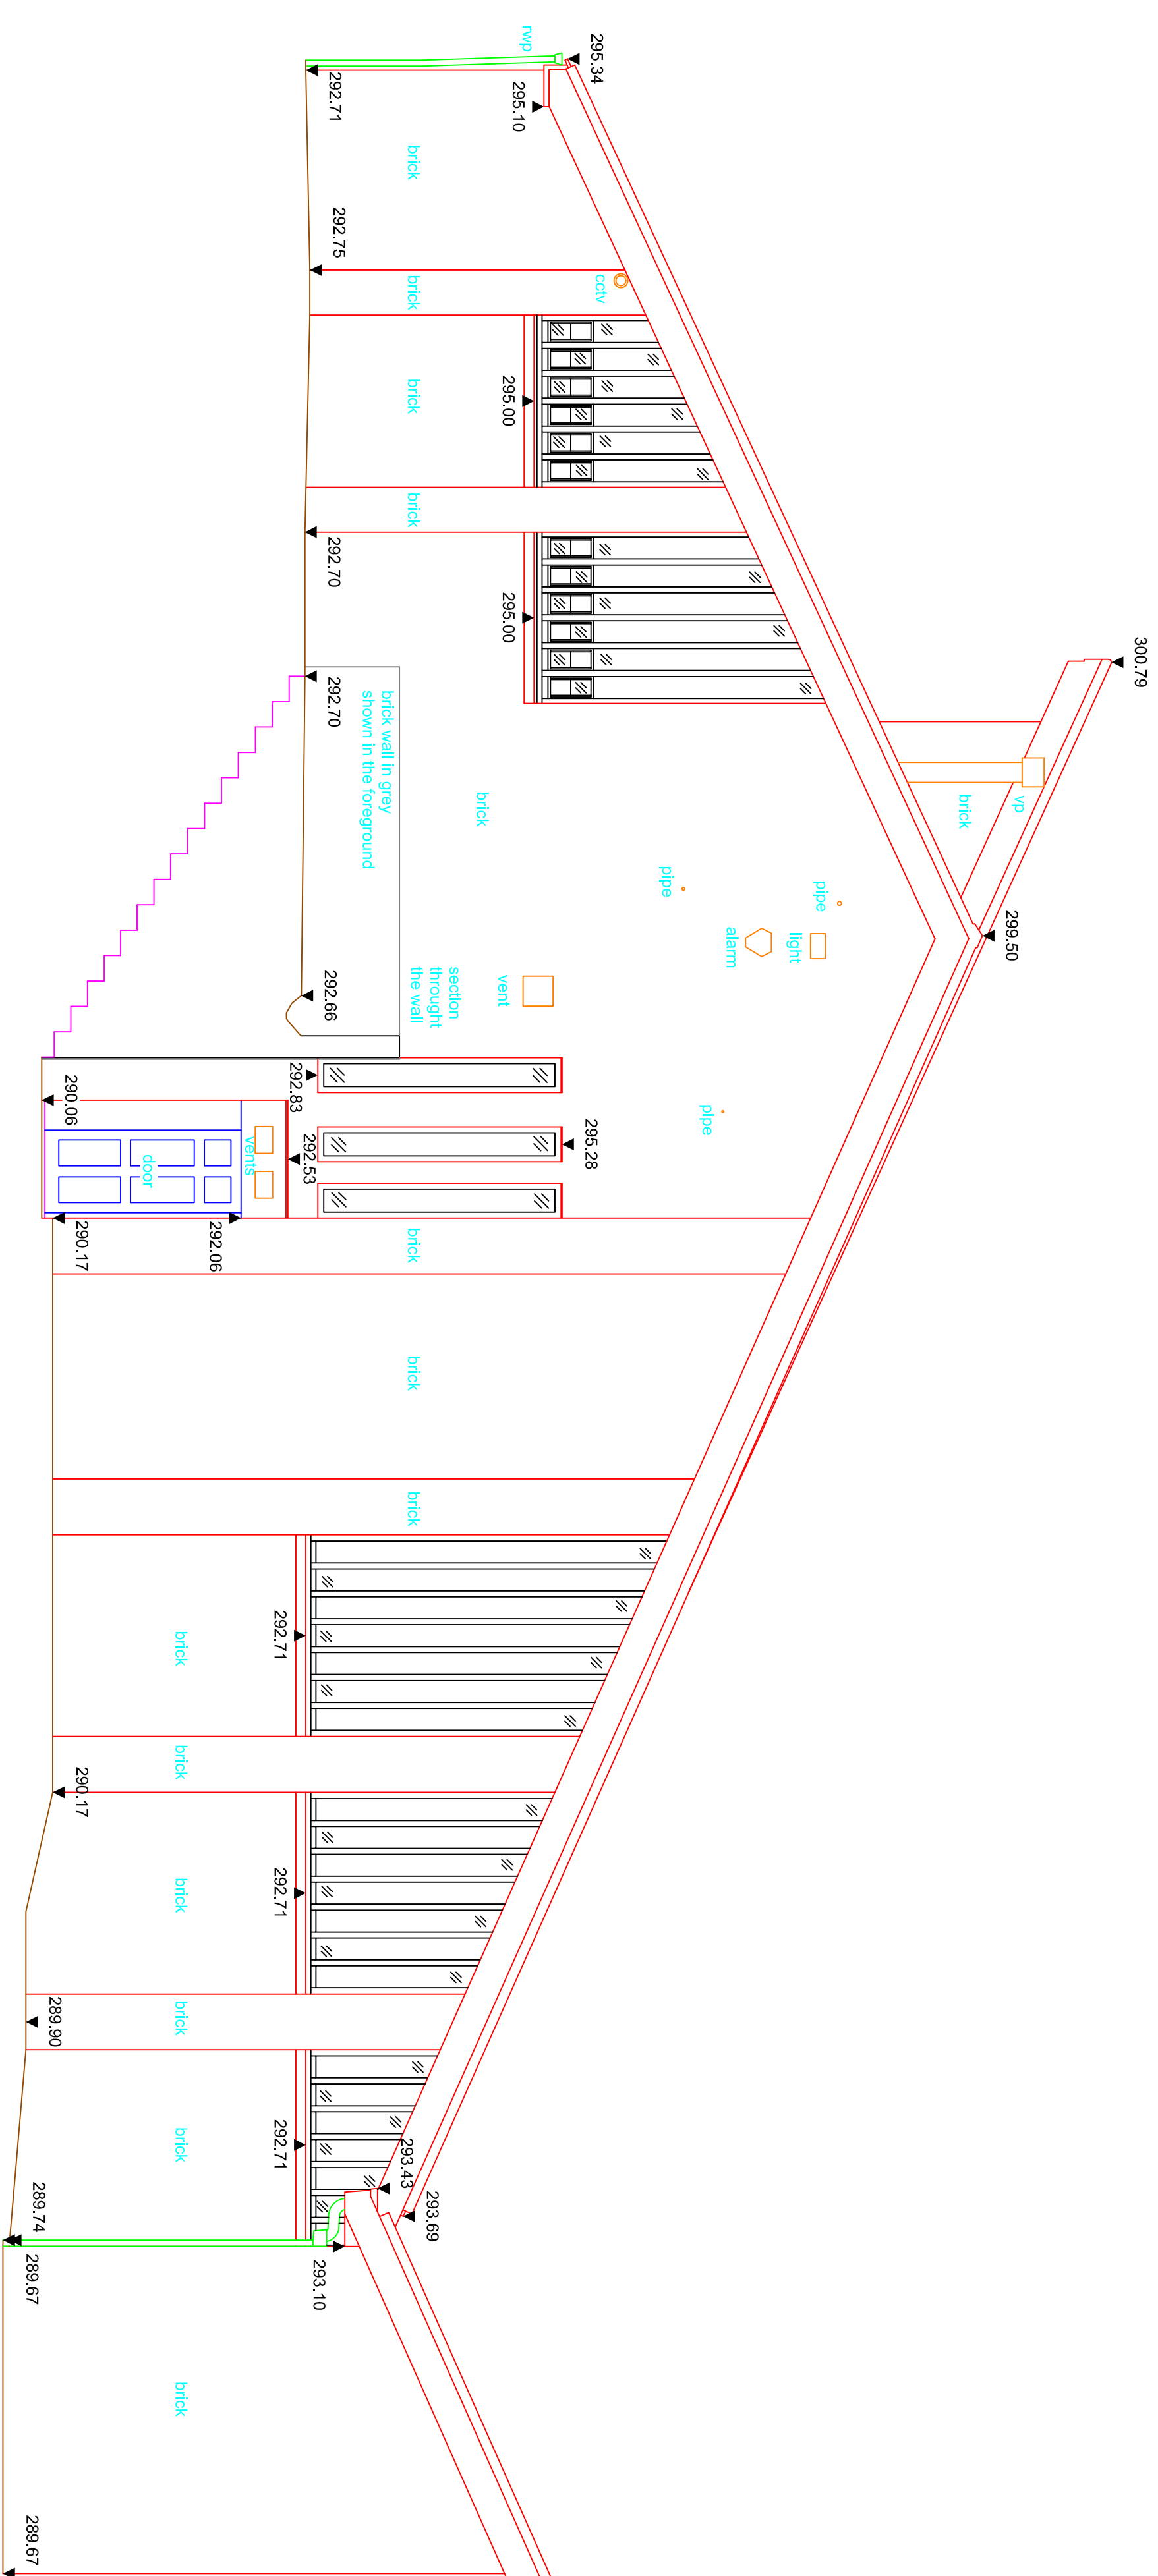


STANDARD REFERENCES

ABBREVIATIONS			
sh	apex height	ll	inner level
bh	beam height	ml	mainline
ch	ceiling height	rd	radial
cl	cover level	rwp	rainwater pipe
csu	ceiling slopes up	sl	slab height
csu	ceiling slopes up	spn	spring height
lch	false ceiling ht.	swp	swell water pipe
fl	floor level	un	unable to rise
hn	head height	up	went head height
ic	inspection cover	wp	went pipe
		wh	went all height

1. This survey has been computed and drawn about the Ordnance Survey National Grid.
2. All levels are in metres and relate to the Ordnance Survey active GPS stations.
3. This survey was measured for a scale of 1:50, any subsequent enlargements should be verified on site.

Re

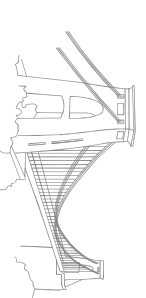

Topographical and Measured Building Surveys
1 Wellington Park
Clifton
Bristol
BS8 2UR
TEL: (0117) 9735898
e-mail: info@cliftonsveys.com
web: www.cliftonsveys.com

The copyright in the plans remain vested in Citron Surviv who will grant an irrevocable license for use by the client upon receipt of full payment. No liability for accuracy shall extend beyond the specified scope of graphic mapping. All services and critical dimensions should be field verified.

Surveyed	M. Gray	Date	August 2006
Drawn	R. Provera	Checked	September 2006

Elevations
Wesley Chapel, Dowlais
Bryn Ceryn, Wales
CF48 3DY

Drawing No.	274/4966/4
Scale A0	1:50