



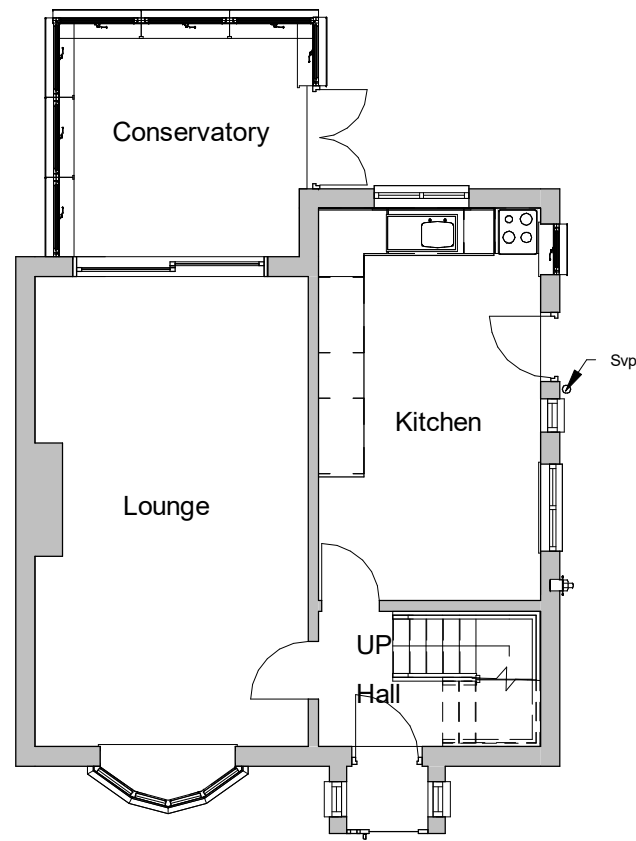

Existing Ground Floor

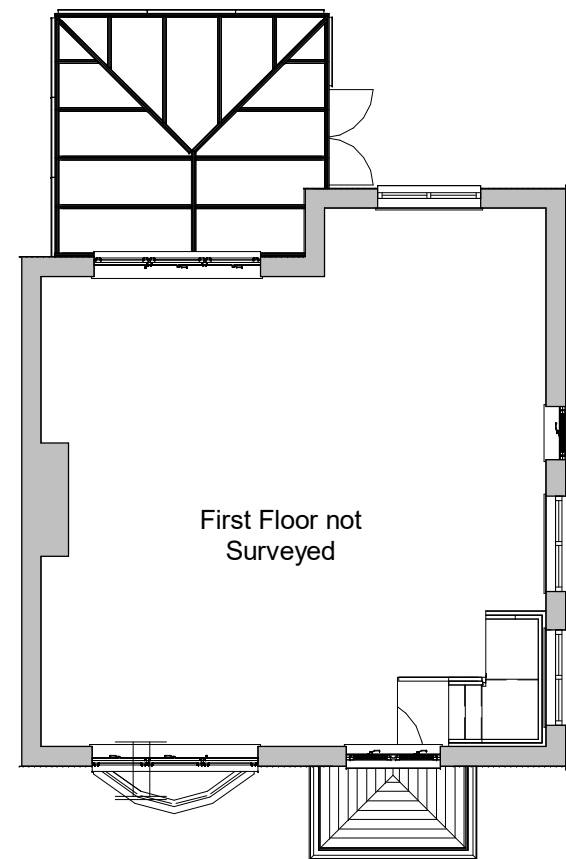


Existing First Floor



Existing Front Elevation



Existing Rear Elevation

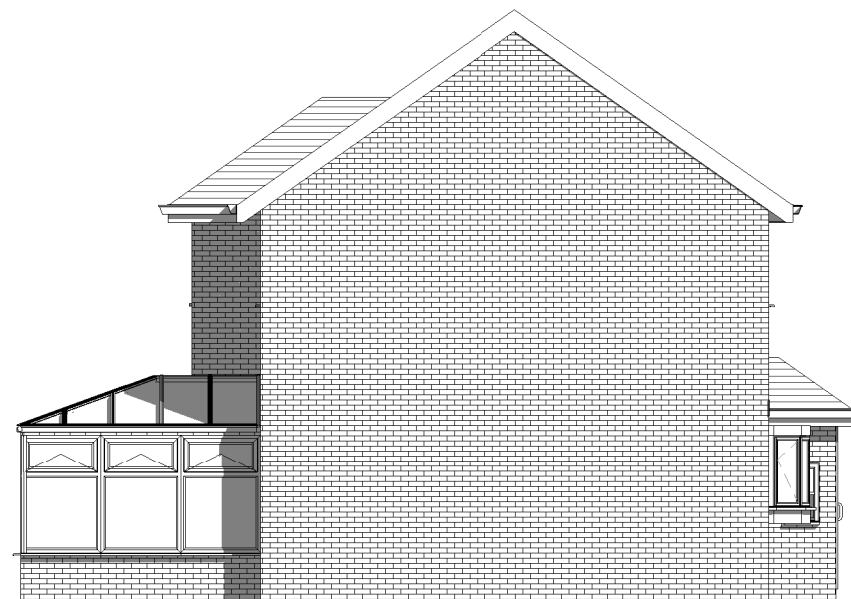

Existing Side 1 Elevation



Existing Side 2 Elevation

INDIGO DESIGN (Part of 3dcadwales Ltd) 5 Ashlea Drive, Merthyr Tydfil, CF47 0NY Tele 01685 385746 Mob - 07940913216 Email: enquiries@indigo-3d-design.co.uk

This Drawing is Copyright, Dimensions to be checked on site and not scaled from this drawing



PURPOSE OF ISSUE	DRWAING NUMBER
Planning Approval	MG-01


PROJECT	Single storey extensio to rear
---------	--------------------------------

SHEET	Existing Plans and Elevations
-------	-------------------------------

Address	12 Maesgwynne, Cefn Coed, Merthyr Tydfil. CF48 2SB
---------	--

Checked by	Drawn by	Scale (@ A3)
JH	PH	1 : 100

Rev No	Description	Date
A	Issue	28/09/2020

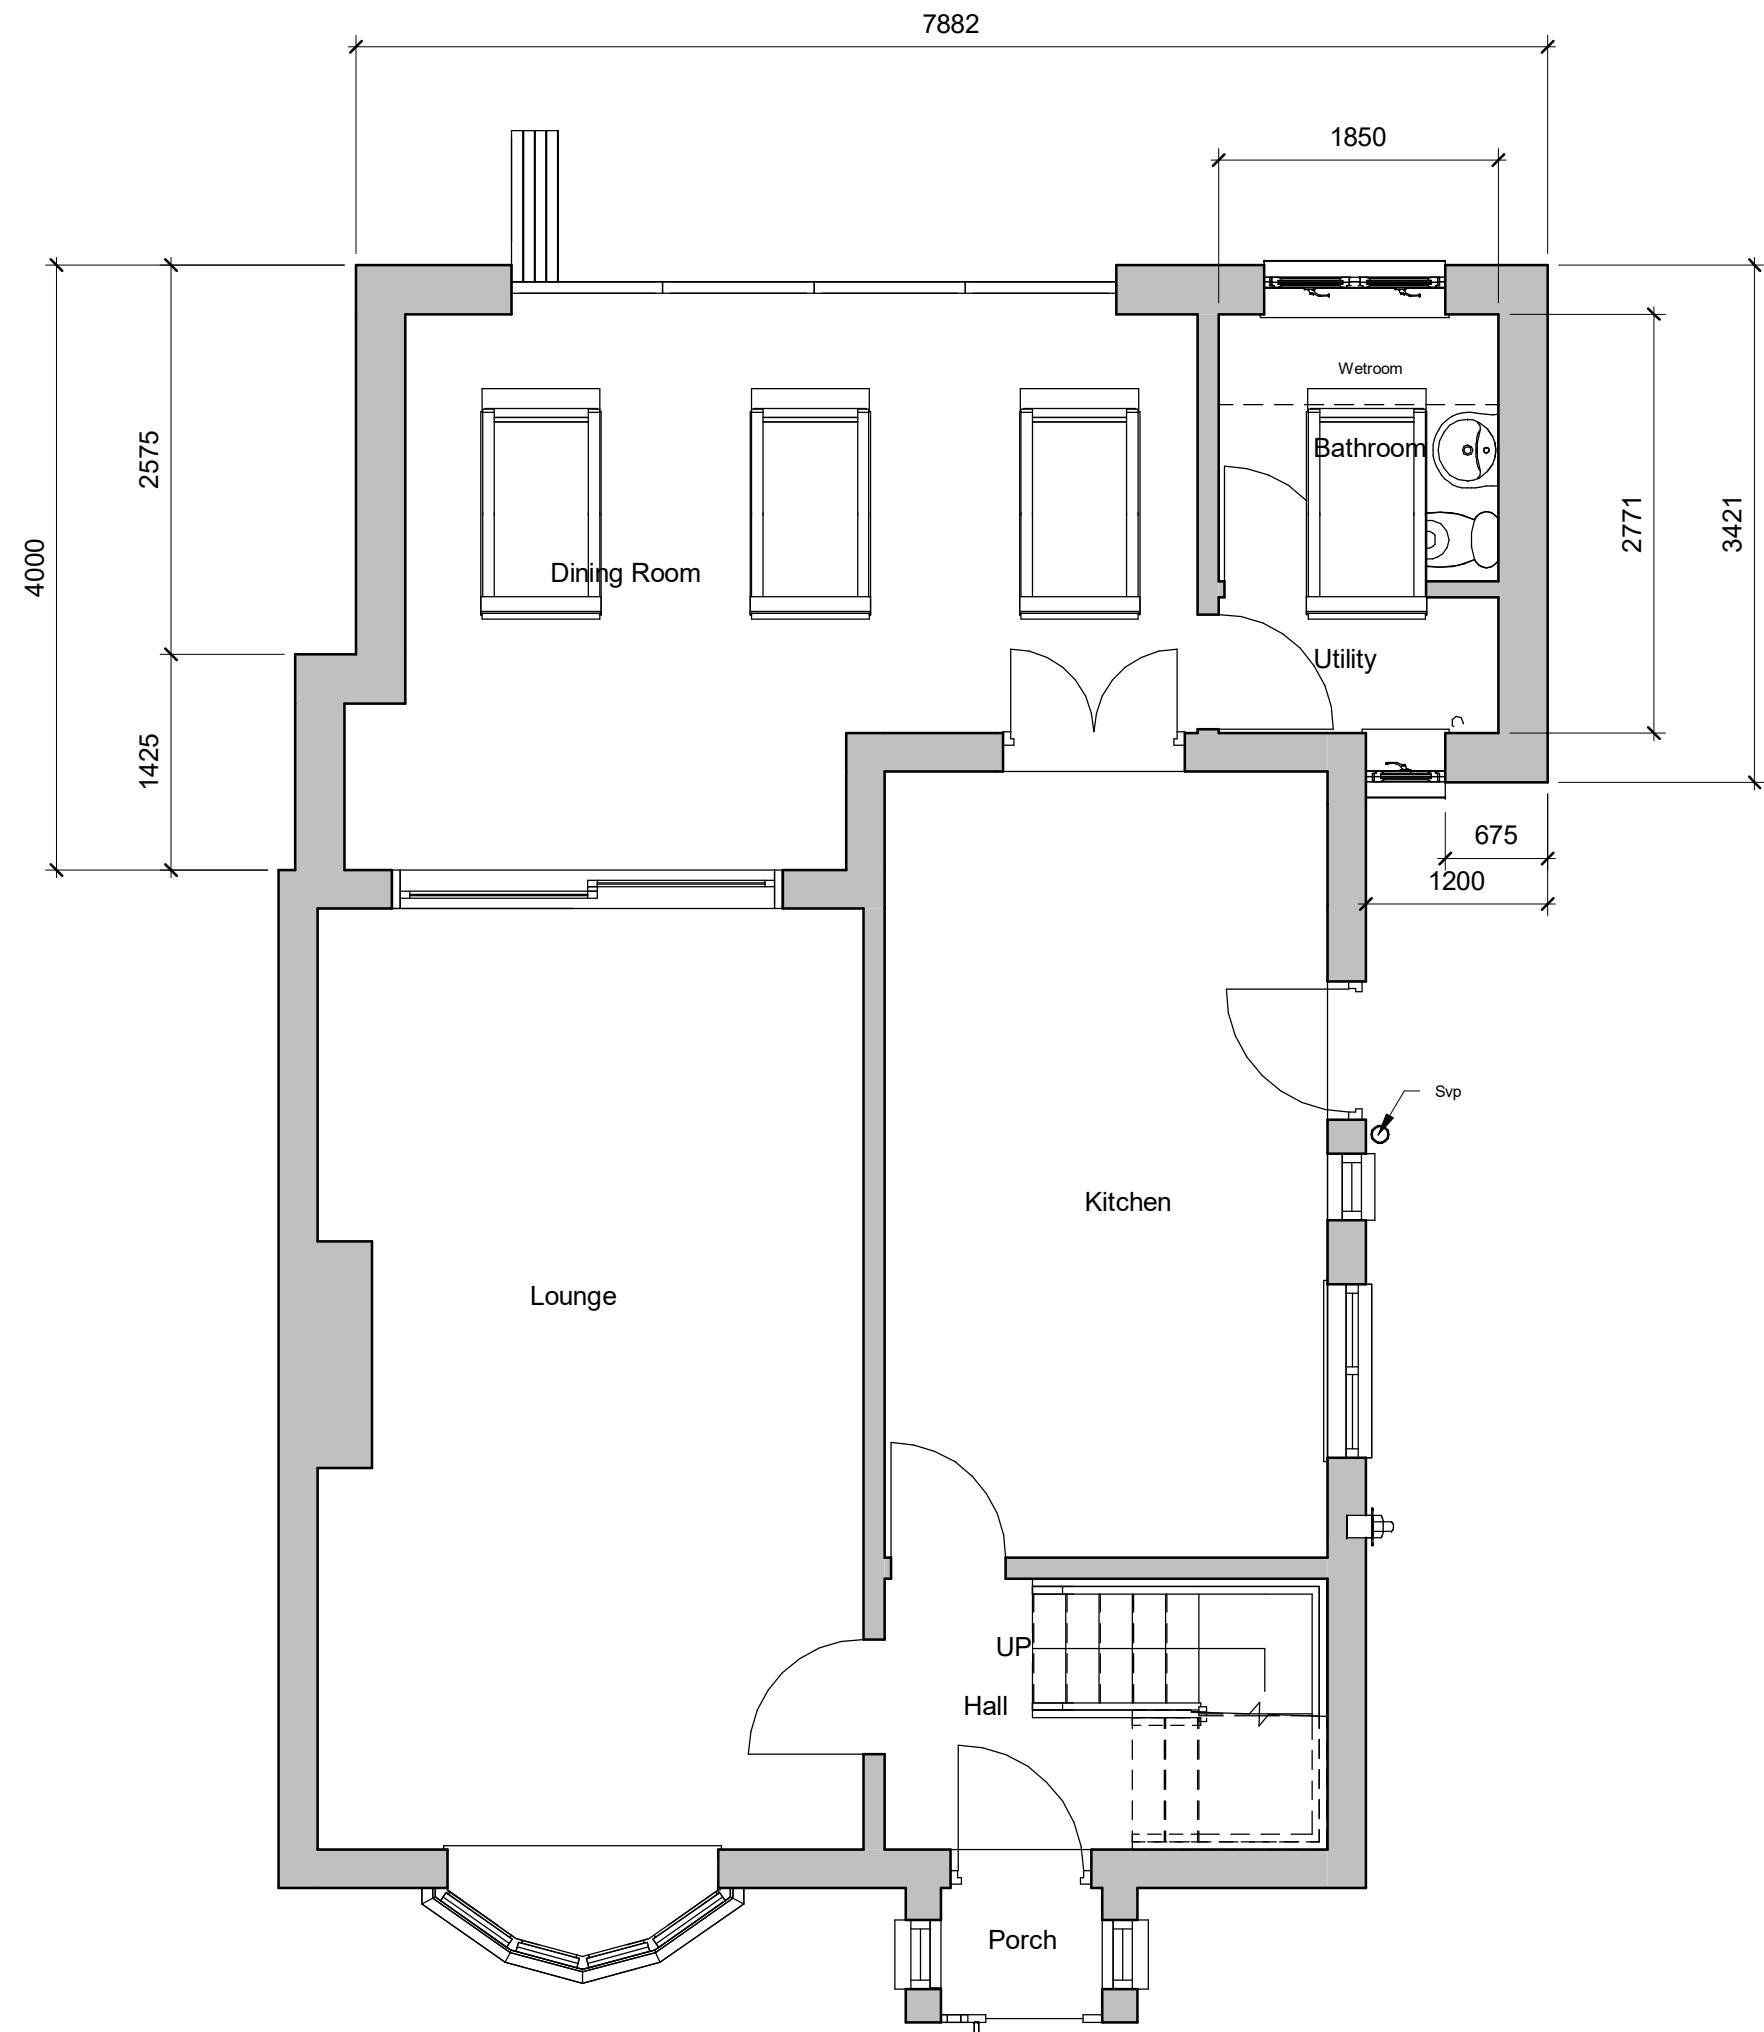

Proposed Ground Floor

INDIGO DESIGN (Part of 3dcadwales Ltd) 5 Ashlea Drive, Merthyr Tydfil, CF47 0NY Tele 01685 385746 Mob - 07940913216 Email: enquiries@indigo-3d-design.co.uk

This Drawing is Copyright, Dimensions to be checked on site and not scaled from this drawing



PURPOSE OF ISSUE	DRWAING NUMBER
Planning Approval	MG-02


PROJECT
Single storey extensio to rear

SHEET
Proposed Ground Floor


Address
12 Maesgwynne, Cefn Coed, Merthyr Tydfil. CF48 2SB

Checked by	Drawn by	Scale (@ A3)
JH	PH	1 : 50

Rev No	Description	Date
A	Issue	28/09/2020

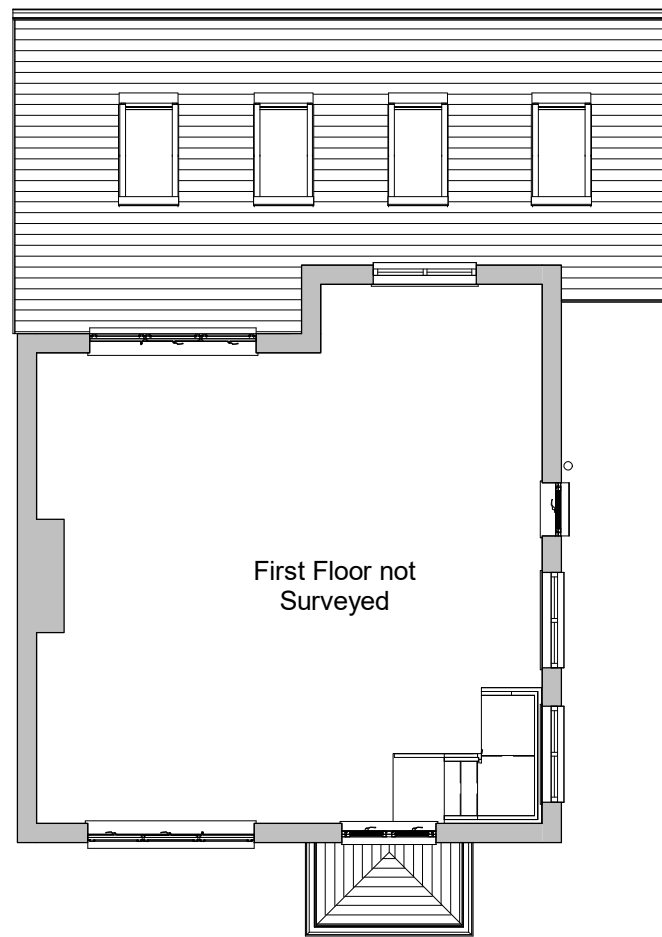


Proposed First Floor

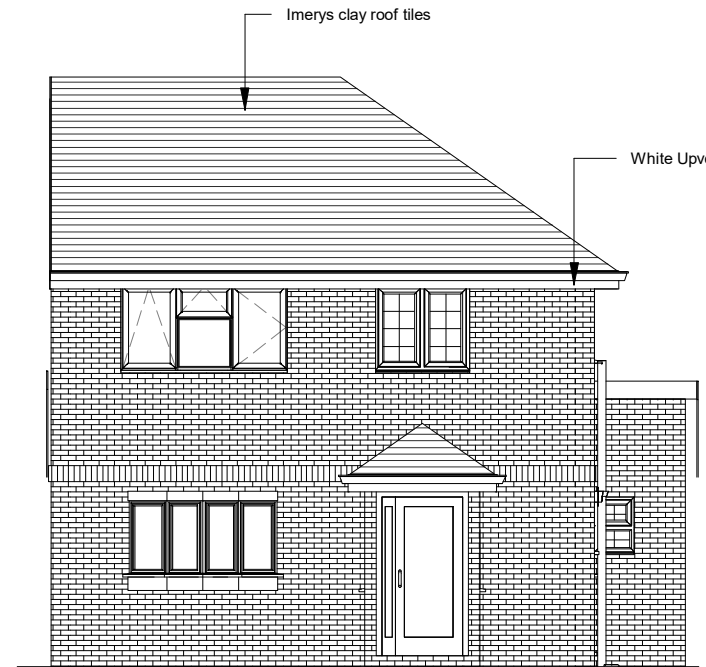


Proposed Front Elevation



Proposed Side 2 Elevation

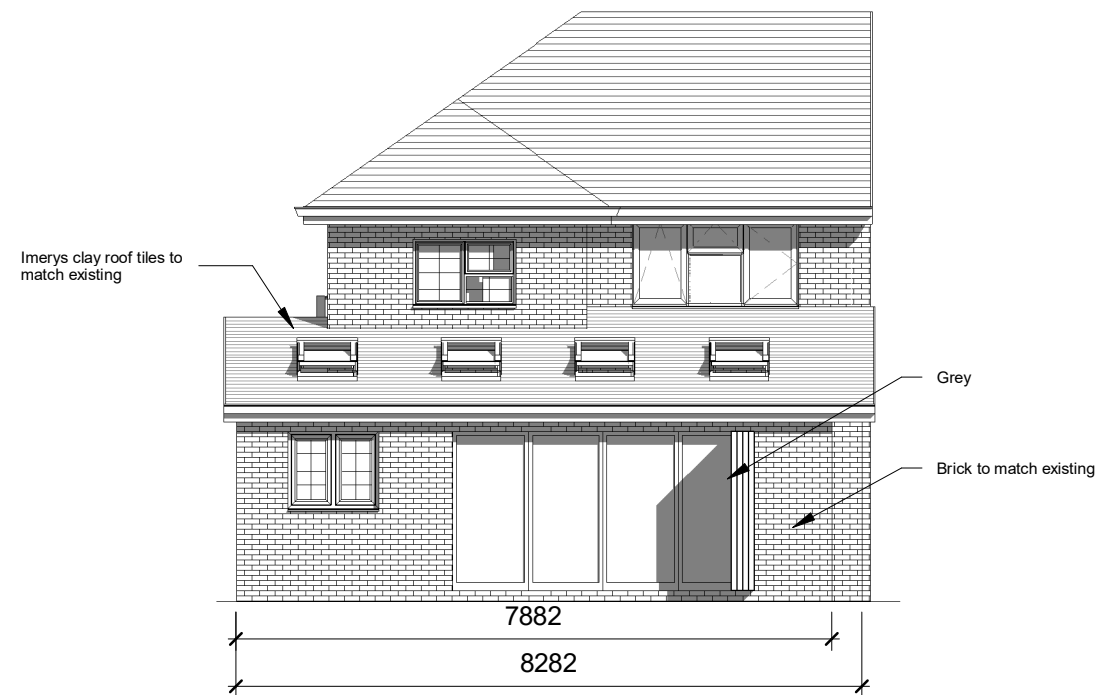

Proposed Rear Elevation

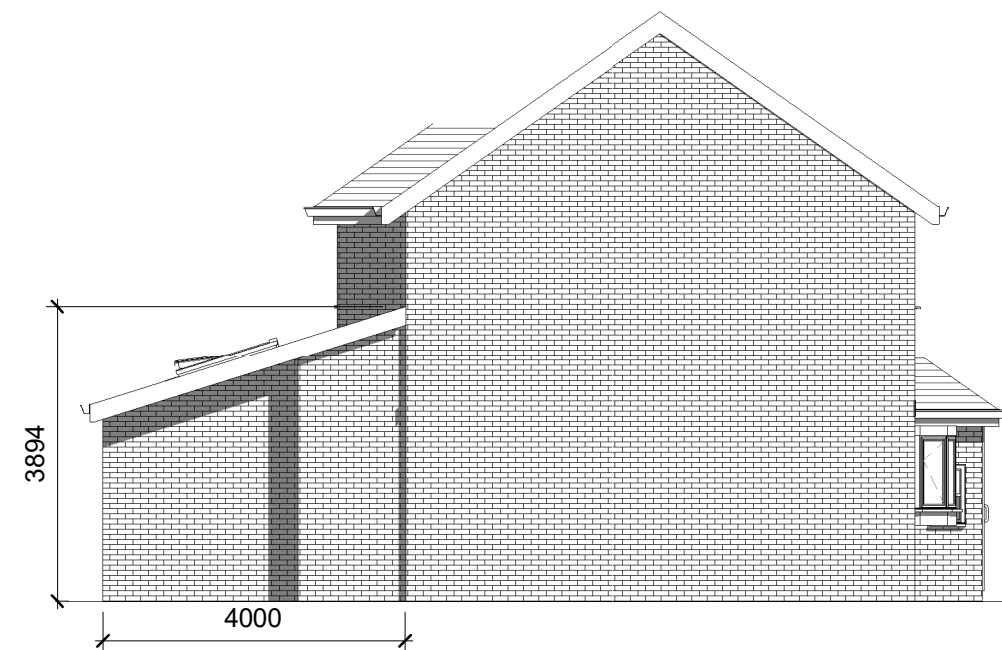

Proposed Side 1 Elevation

INDIGO DESIGN (Part of 3dcadwales Ltd) 5 Ashlea Drive,
Merthyr Tydfil, CF47 0NY Tele 01685 385746 Mob -
07940913216 Email: enquiries@indigo-3d-design.co.uk

This Drawing is Copyright,
Dimensions to be checked
on site and not scaled from
this drawing



PURPOSE OF ISSUE	DRWAING NUMBER
Planning Approval	MG-03


PROJECT
Single storey extensio to rear

SHEET
Proposed Elevations


Address	12 Maesgwynne, Cefn Coed, Merthyr Tydfil. CF48 2SB
---------	--

Checked by	Drawn by	Scale (@ A3)
JH	PH	1 : 100

Rev No	Description	Date
A	Issue	28/09/2020

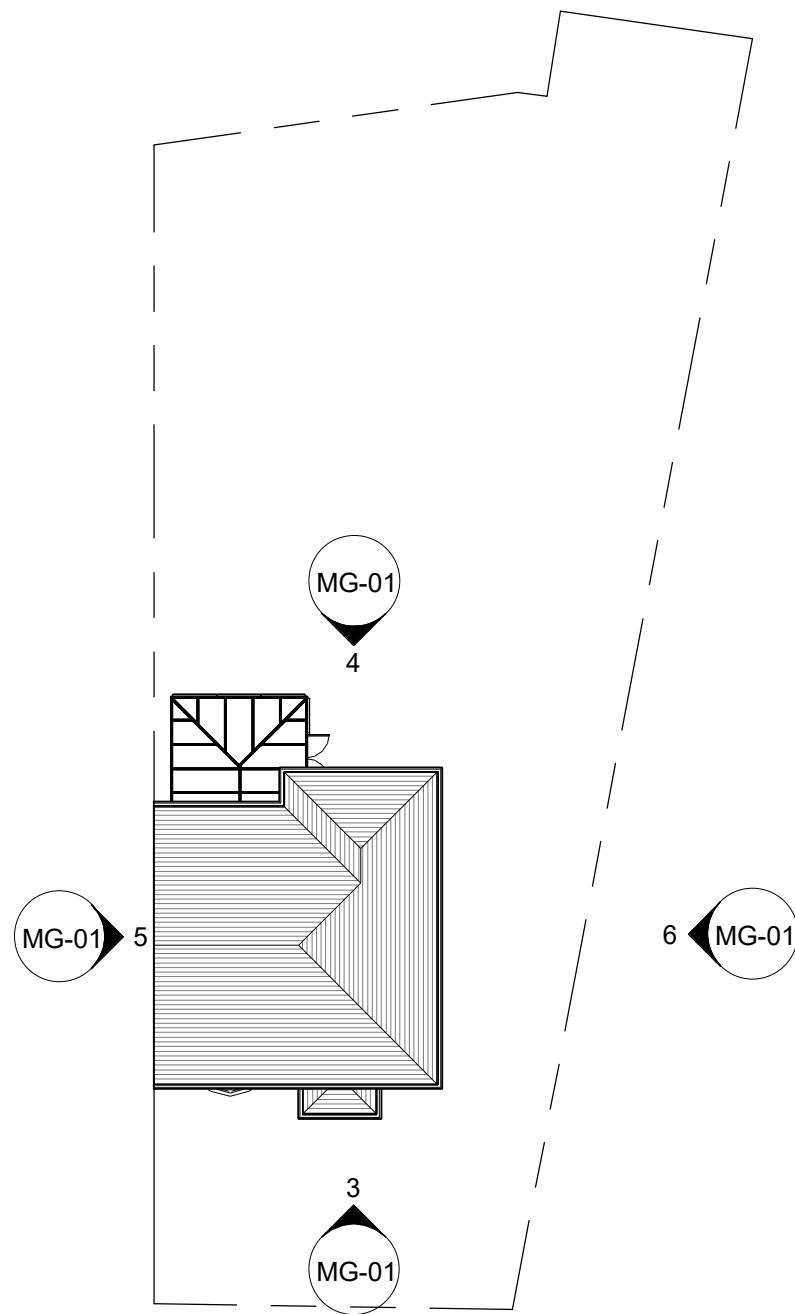

Existing Site
1 : 200

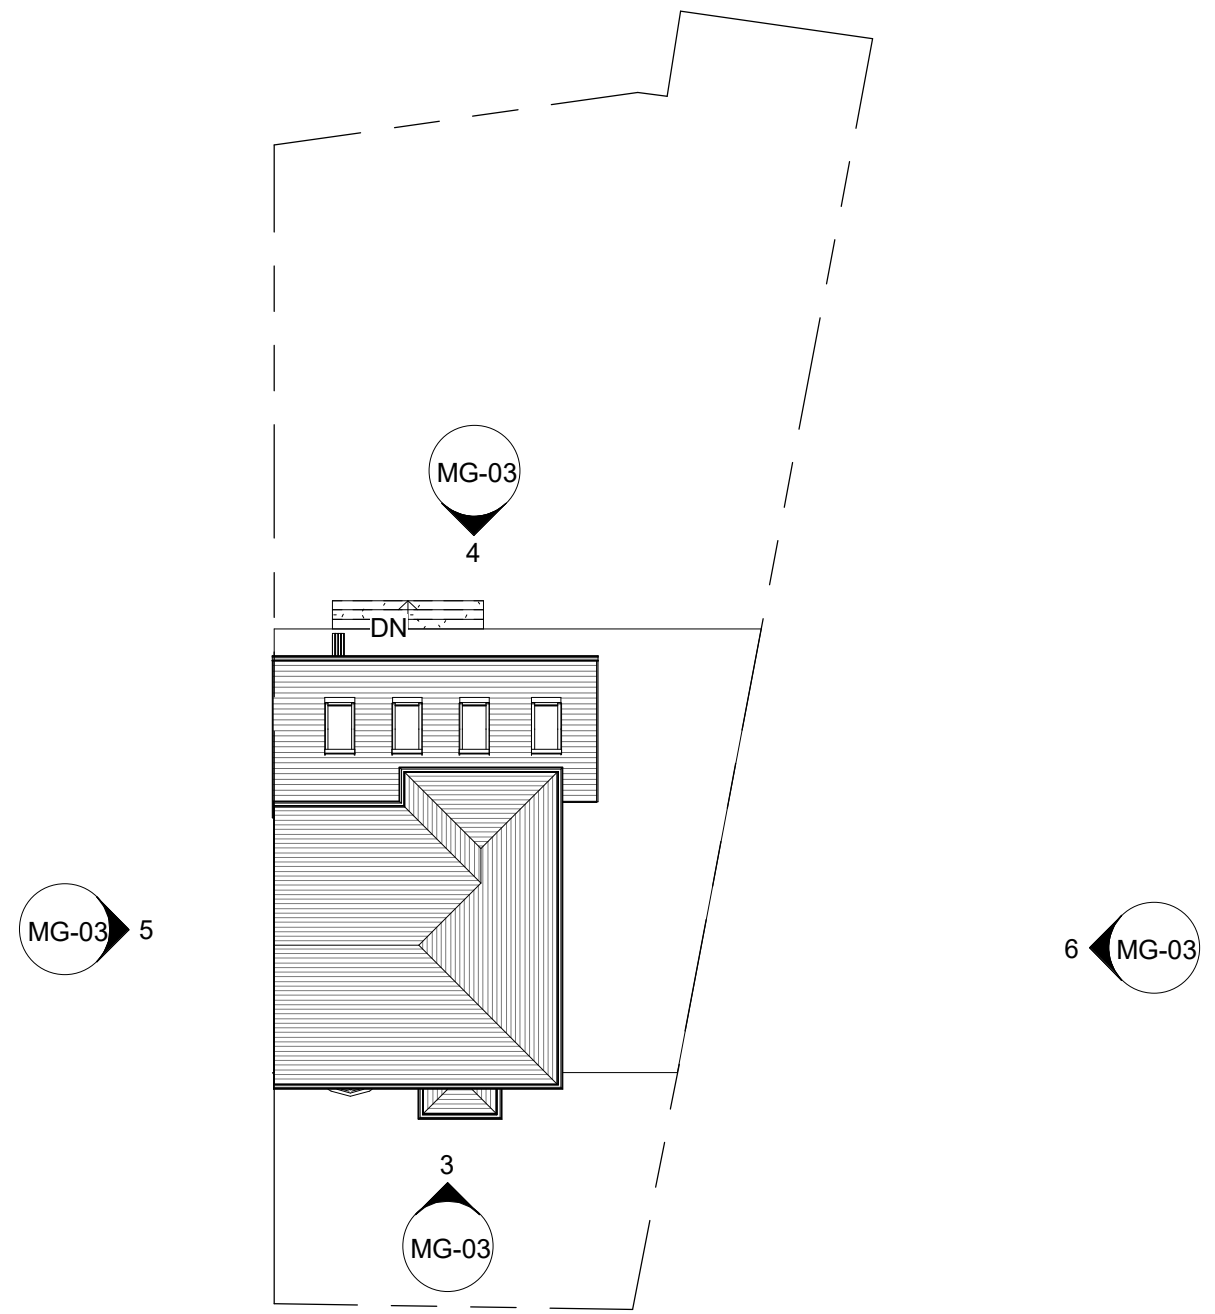

Proposed Site
1 : 200

PROJECT Single storey extensio to rear		SHEET Site Plans		
INDIGO DESIGN (Part of 3dcadwales Ltd) 5 Ashlea Drive, Merthyr Tydfil, CF47 0NY Tele 01685 385746 Mob - 07940913216 Email: enquiries@indigo-3d-design.co.uk		Address 12 Maesgwynne, Cefn Coed, Merthyr Tydfil. CF48 2SB		
This Drawing is Copyright, Dimensions to be checked on site and not scaled from this drawing		Checked by JH	Drawn by PH	Scale (@ A3) 1 : 200
		Rev No A	Description Issue	Date 28/09/2020
PURPOSE OF ISSUE Planning Approval	DRWAING NUMBER MG-04			