


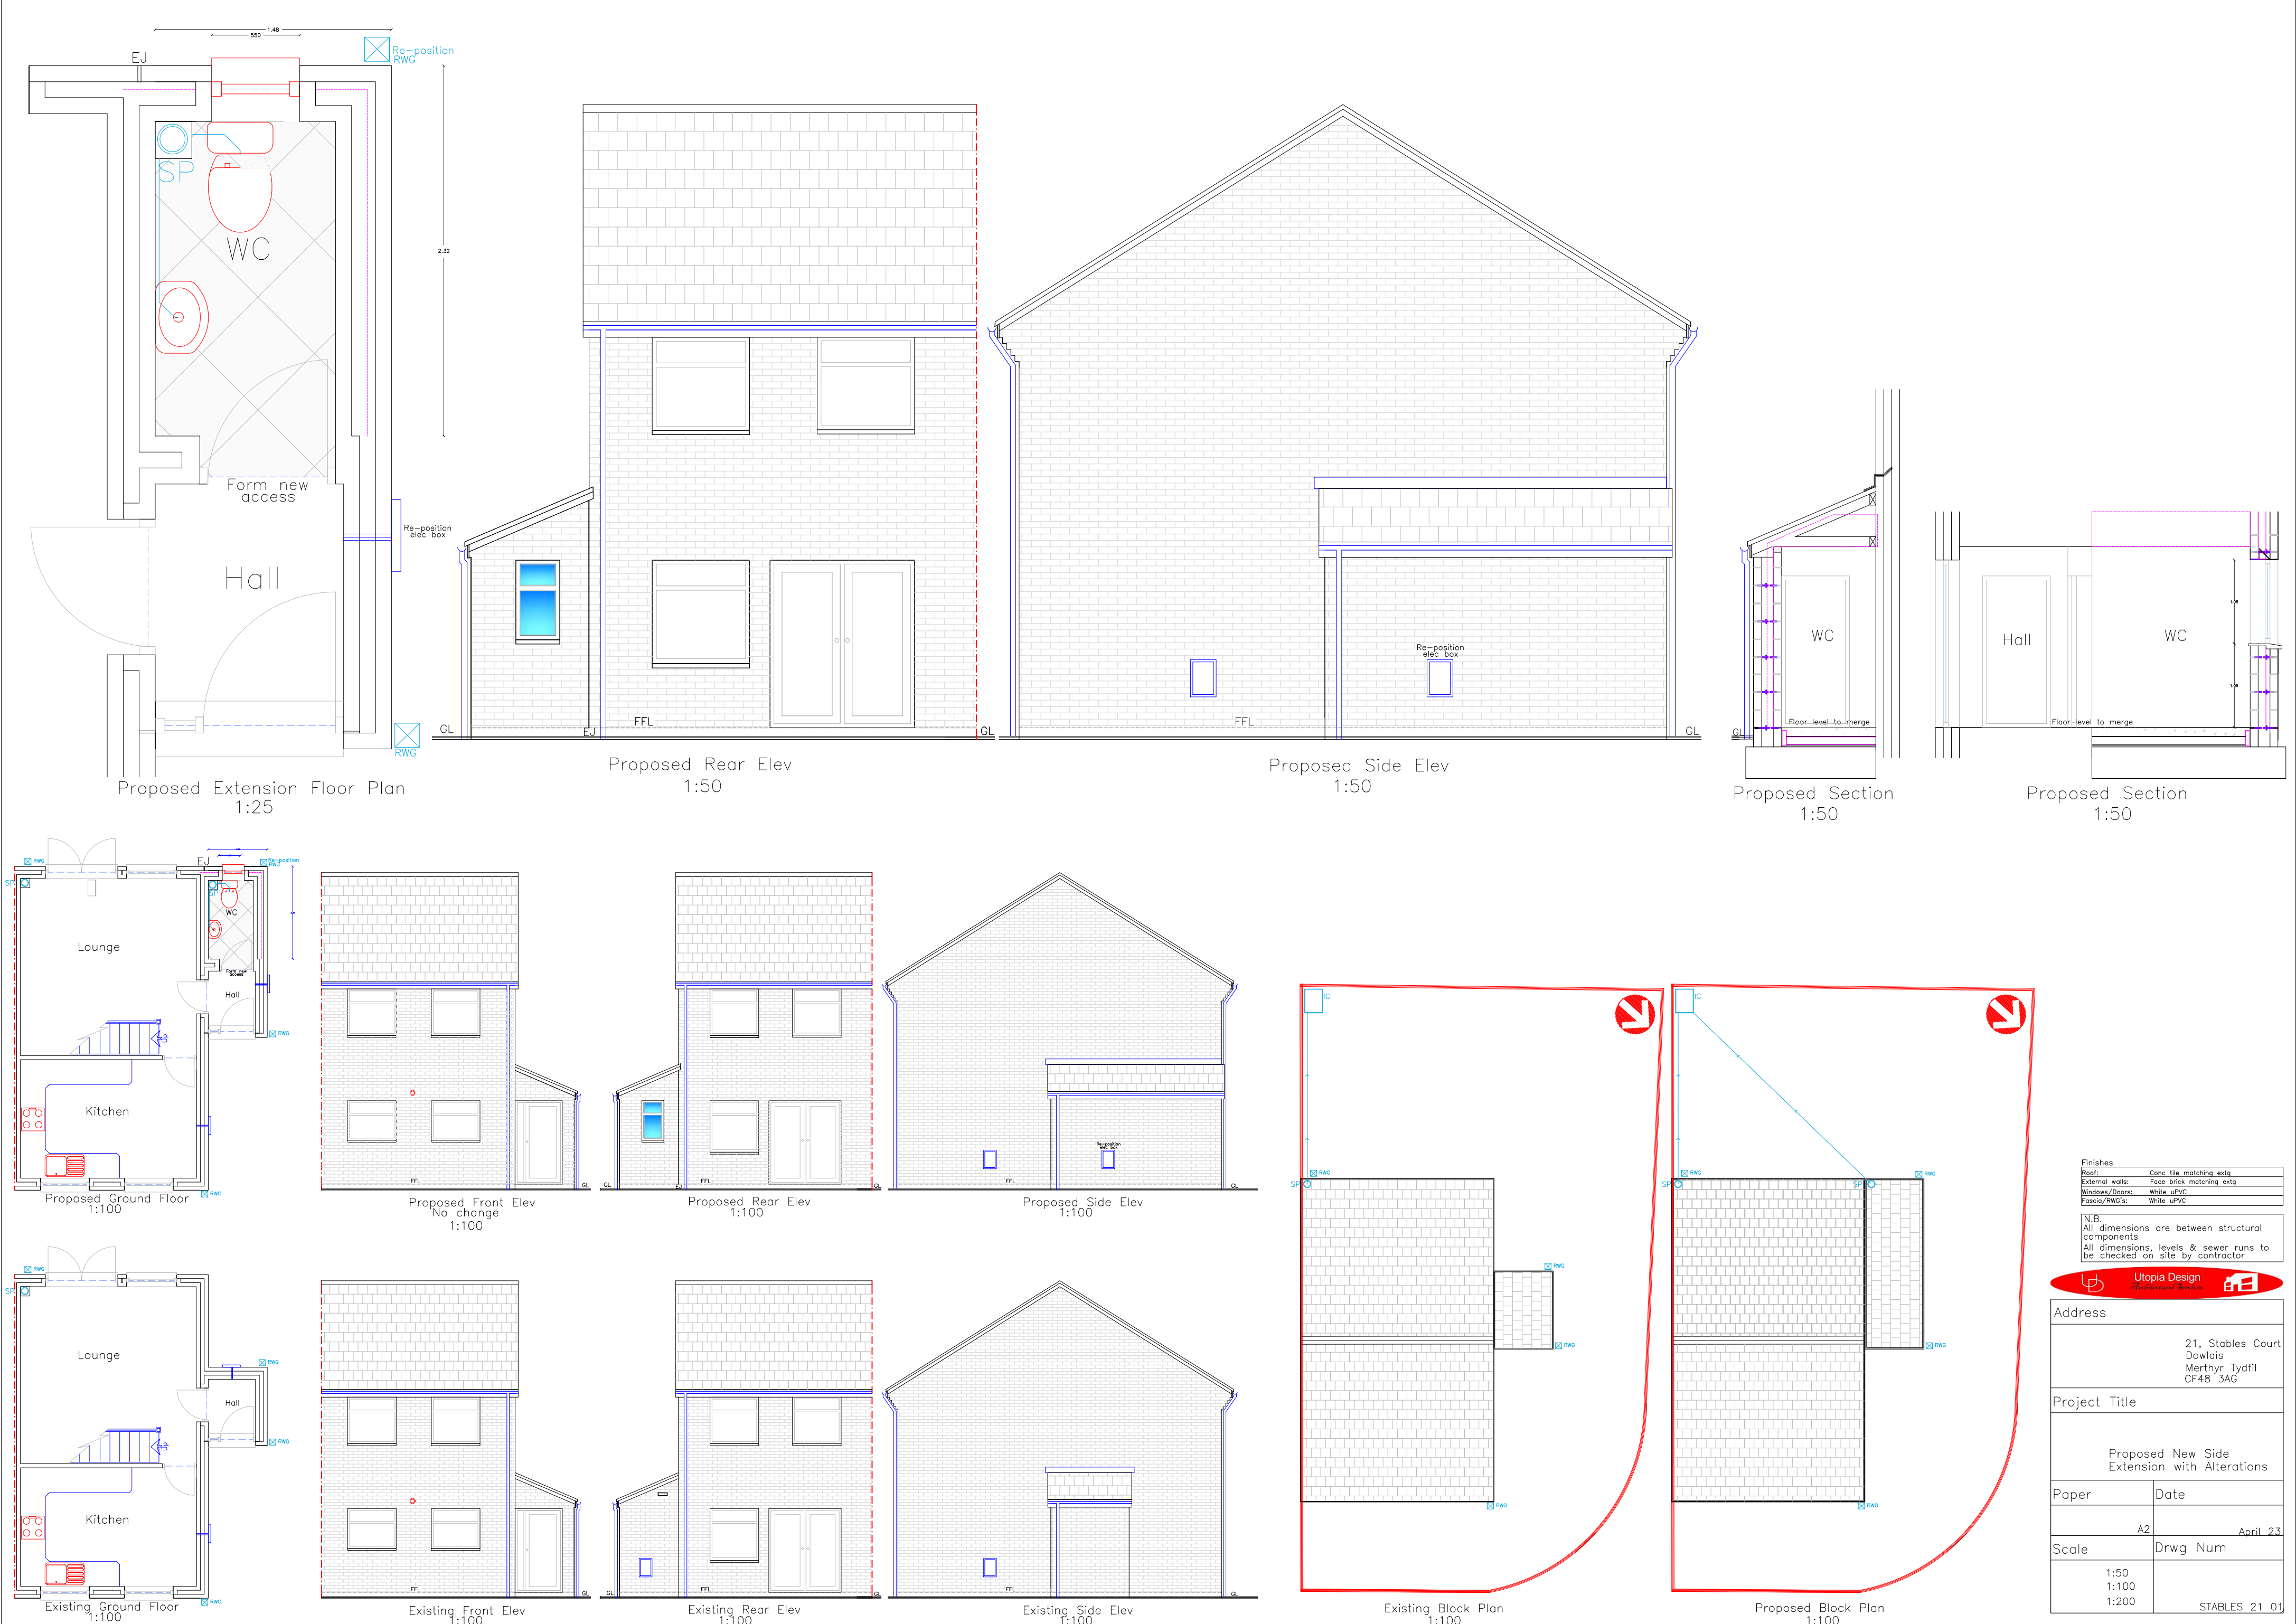

Finishes	
Roof:	Conc tile matching extg
External walls:	Face brick matching extg
Windows/Doors:	White uPVC
Fascia/RWG's:	White uPVC

N.B.
All dimensions are between structural components
All dimensions, levels & sewer runs to be checked on site by contractor



Address	
21, Stables Court Dowlais Merthyr Tydfil CF48 3AG	
Project Title	
Proposed New Side Extension with Alterations	
Paper	Date
A2	April 23
Scale	Drwg Num
1:50 1:100 1:200	STABLES 21_01