

All proposed drawings have been based on these March 2022 surveys and dimensions indicated on proposed plans taken to these 'existing' fixed locations.

Indicates extent of 2.1m high chain link fencing


PURPOSE OF ISSUE - SUITABLE FOR ... Information	STATUS or SUITABILITY Status S2 - Information
--	--



DO NOT SCALE Any discrepancy or query concerning this drawing should be referred to the Architect

Copyright © LAWRAY LIMITED

Registered Office: Greenmeadow Springs, 1 Cae Gwyrd, Tŷgwynlais, CARDIFF CF15 7AB
Reg. Co. No. 2724178, VAT Reg. No. 134 2146 06

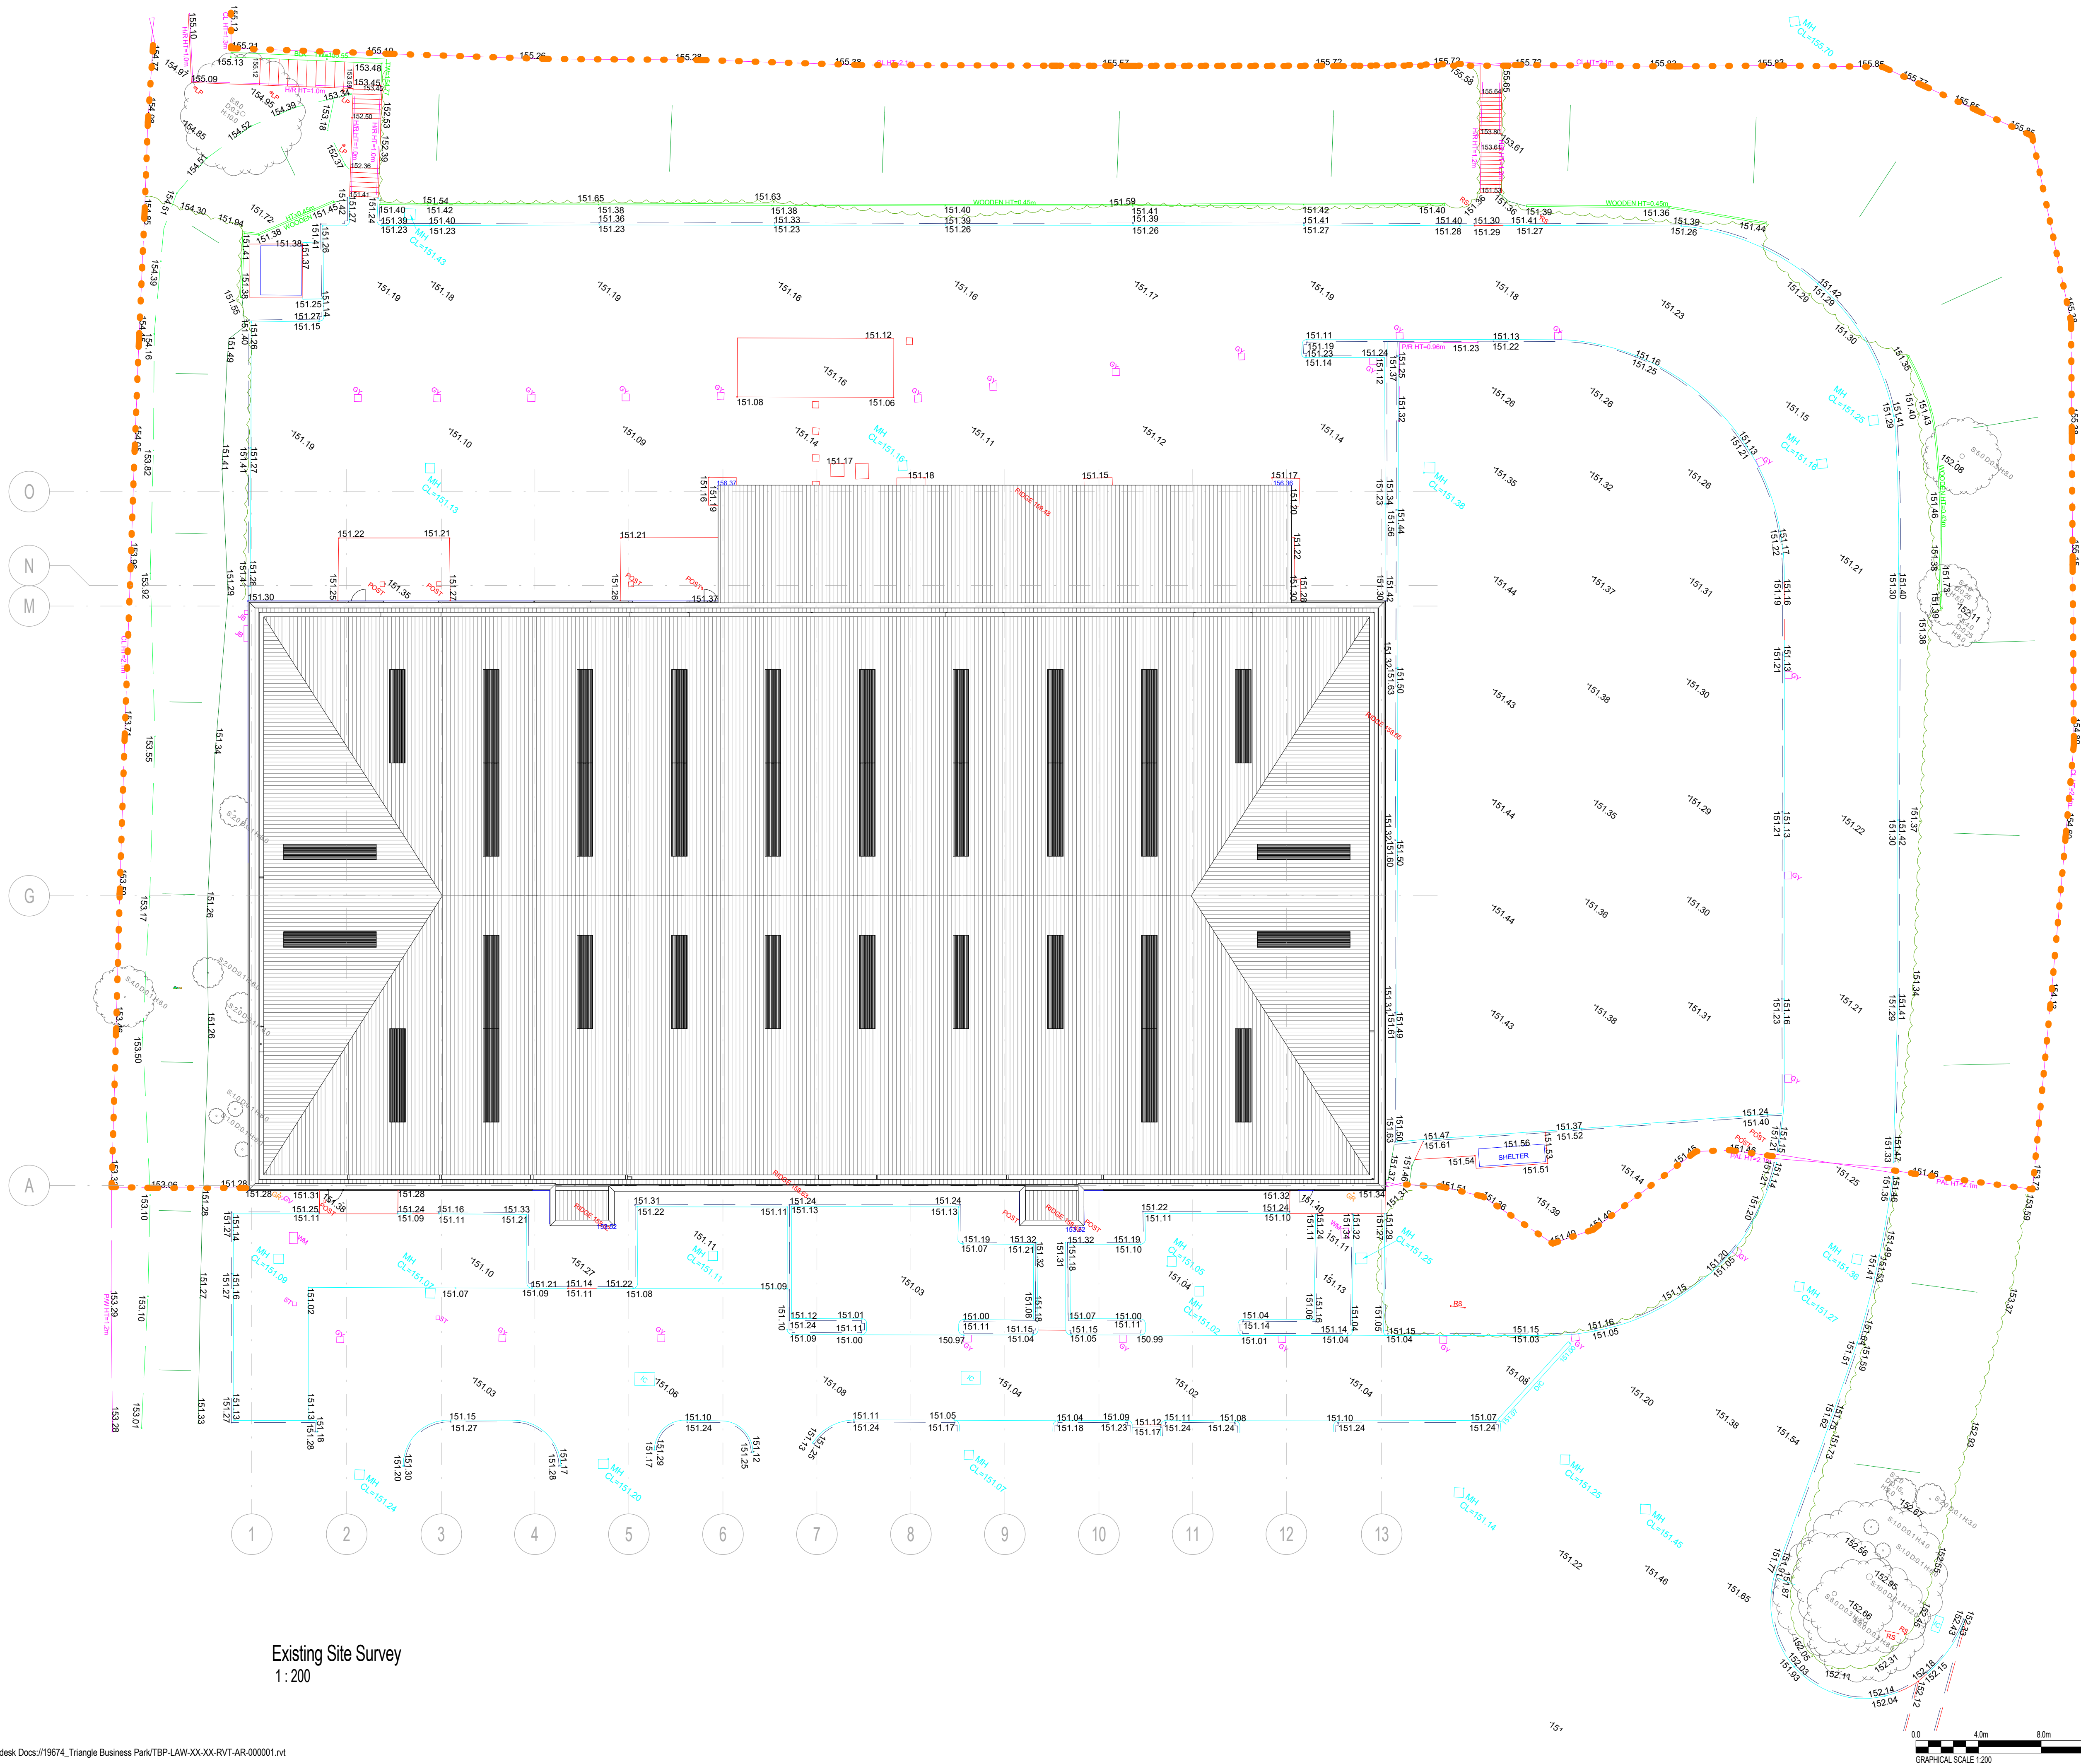

Print Date: 13/05/2025 13:27:48