


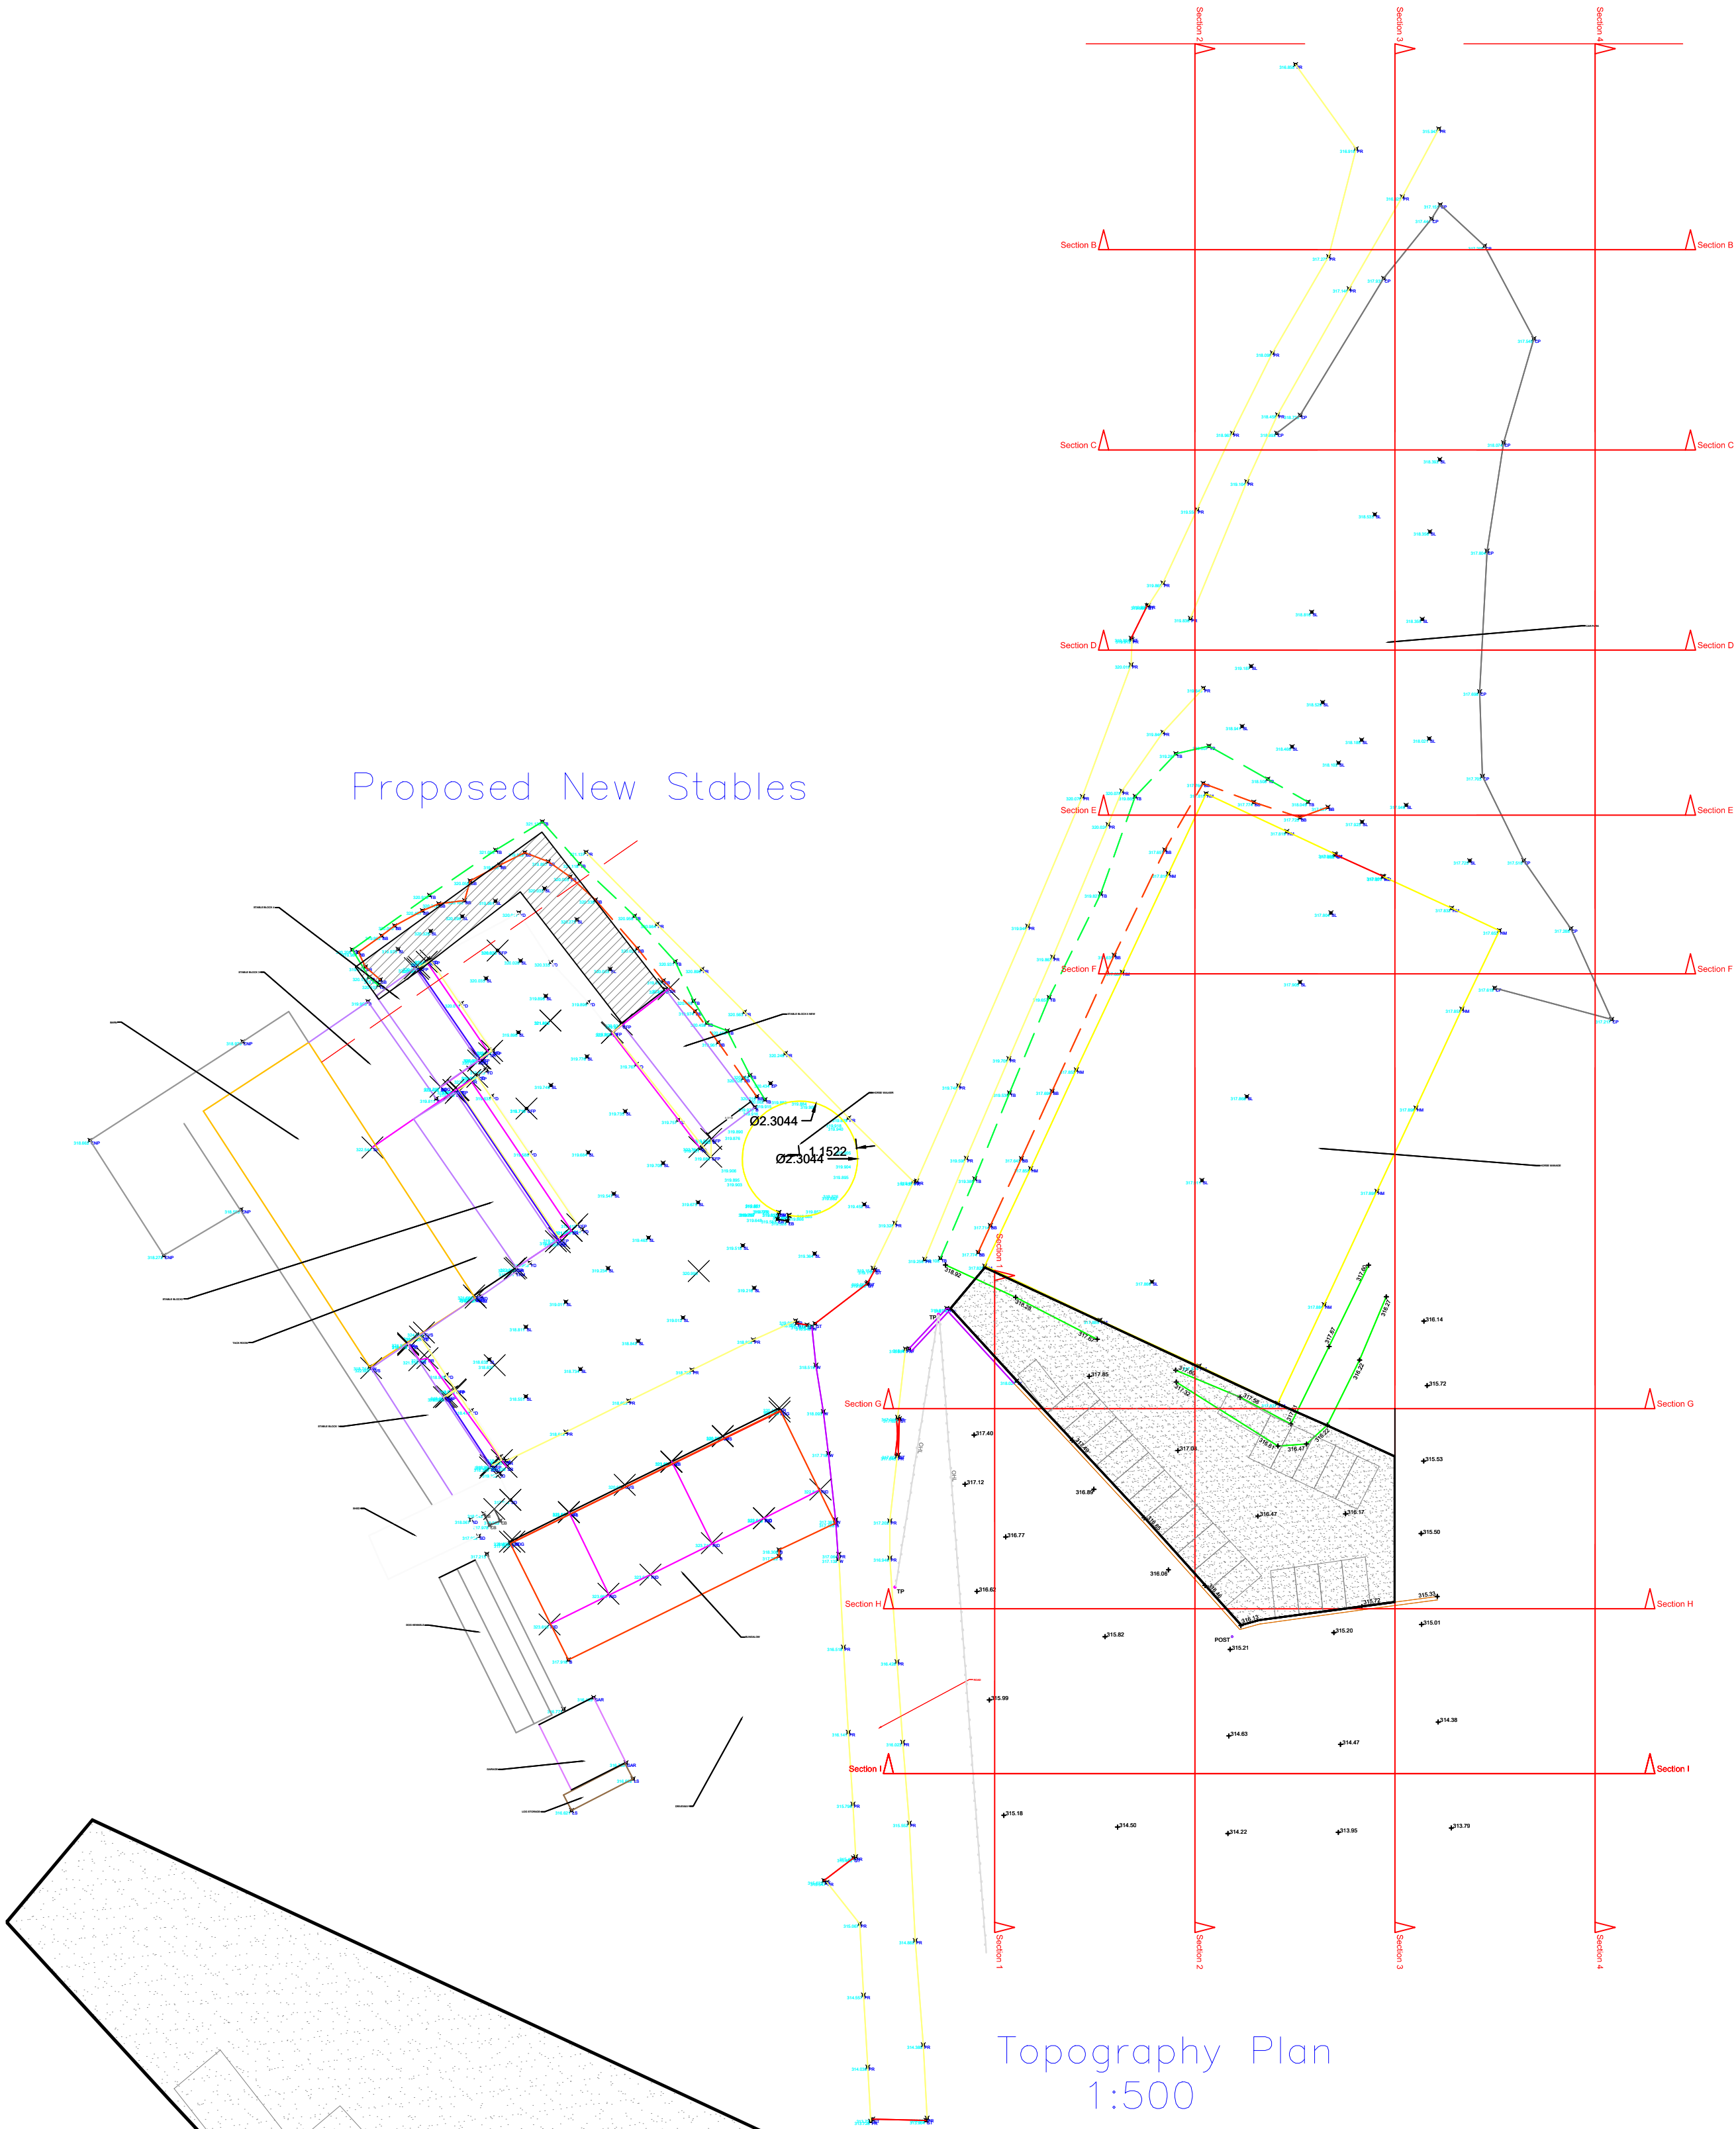

Proposed Parking Plan
1:200

Finishes	
Roof:	Gray Steel Sheets matching extg
External walls:	Fined down render matching extg
Windows/Doors:	Gray uPVC
Fascia/RWG's:	Gray uPVC
Car Parking:	Free draining shingle
All dimensions are between structural components	
All dimensions, levels & sewer runs to be checked on site by contractor	
Utopia Design Architectural Services	
Address	
Tir Cook Farm Treharris Merthyr Tydfil CF46 5RN	
Project Title	
New Development of Extension for Stables, Car parking and Re-profiling of Ground Levels.	
Paper	Date
A2	SEPT 25
Scale	Drwg Num
1:500 1:200	TIR COOK FP 02