


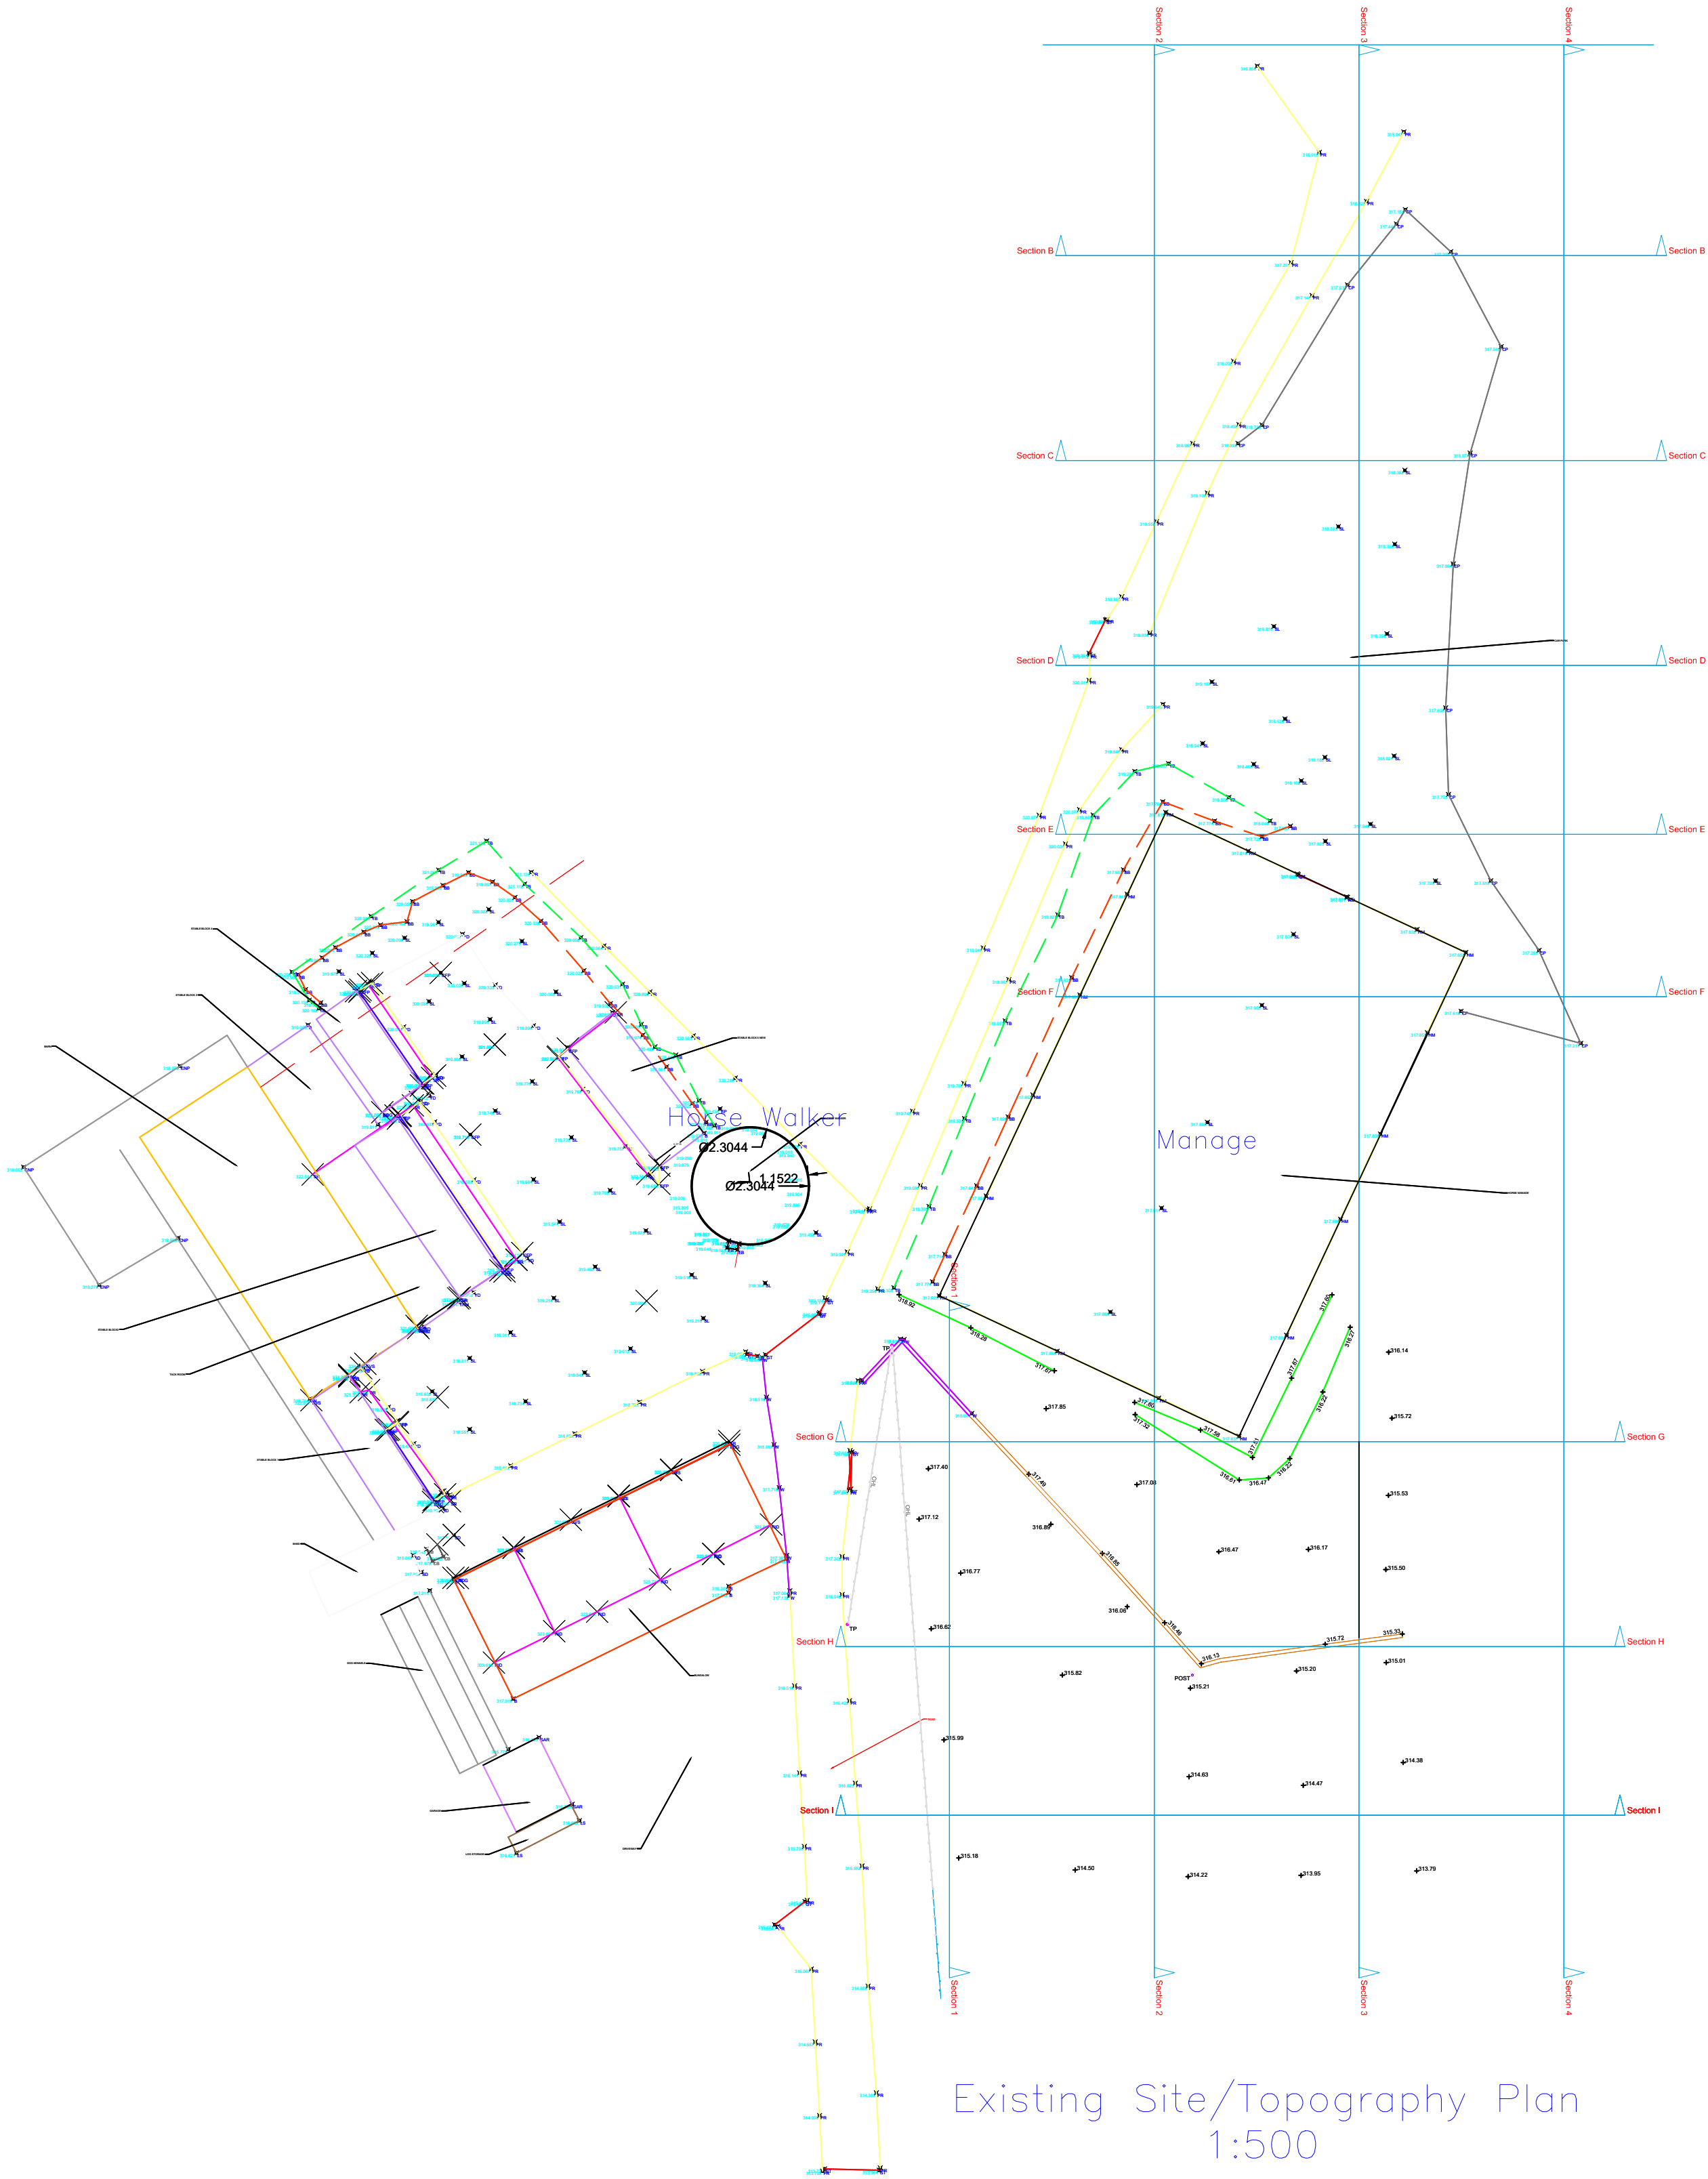

Finishes	
Roof:	Gray Steel Sheets matching extg
External walls:	Fined down render matching extg
Windows/Doors:	Gray uPVC
Fascia/RWG's:	Gray uPVC
Car Parking:	Free draining shingle

All dimensions are between structural components
All dimensions, levels & sewer runs to be checked on site by contractor



Address
Tir Cook Farm
Treharris
Merthyr Tydfil
CF46 5RN

Project Title
New Development of
Extension for Stables,
Car parking and Re-profiling
of Ground Levels.

Paper	Date
A2	SEPT 25
Scale	Drwg Num
1:500	TIR COOK FP 06