



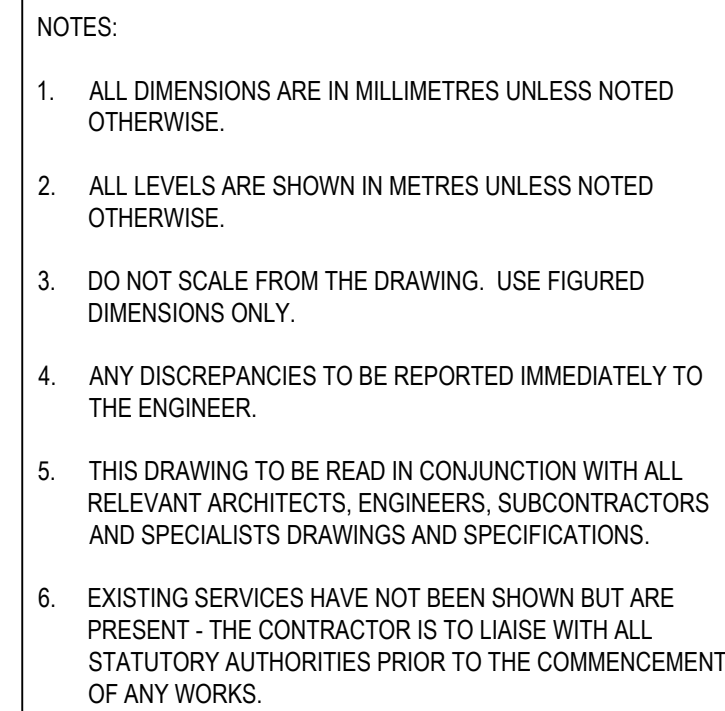

SECTION A-A
SCALE 1:20

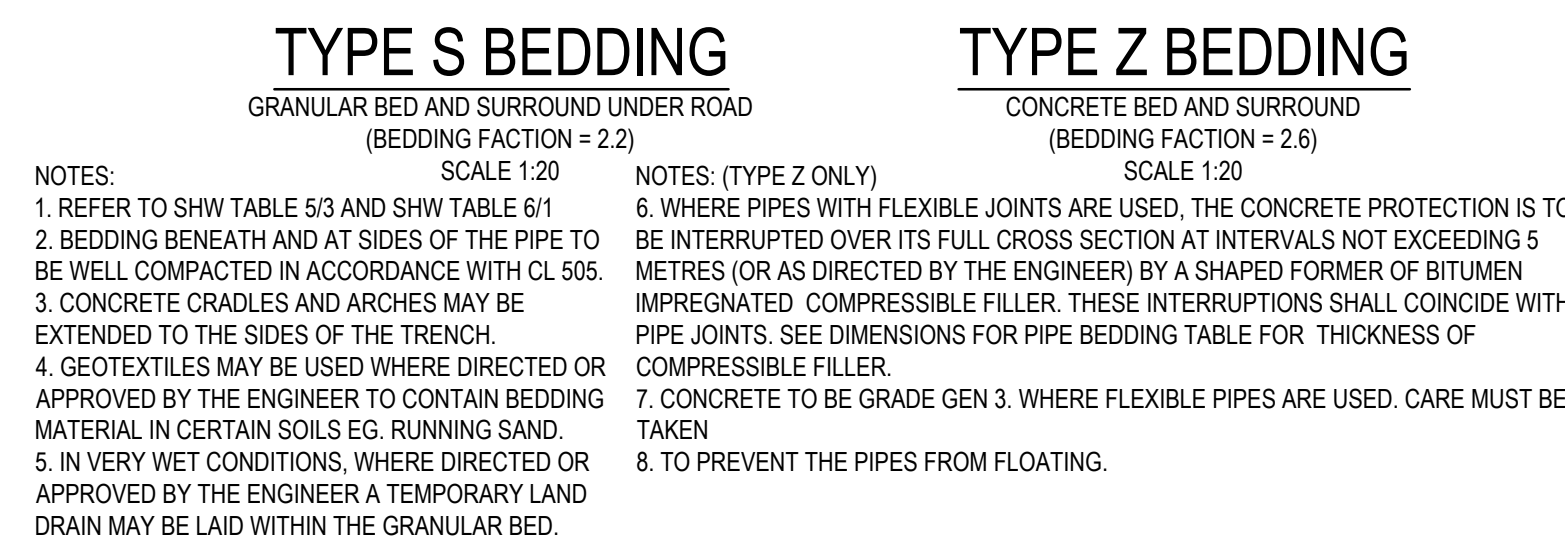

MIN 1, MAX 4 COURSES CLASS B
ENGINEERING BRICKWORK, BEDDED ON
CLASS M1 MORTAR

HEAVY DUTY DUCTILE IRON COVER AND
FRAME TO BS EN124 GRADE D400, WITH
450x450mm CLEAR OPENING, BEDDED ON
CLASS M1 MORTAR

POLYPIPE ORIFICE FLOW
CONTROL FITTED WITH
REMOVABLE FILTER

MIN 150mm
COVER SLAB

150mm THICK CONCRETE
SURROUND GRADE C20P

OUTGOING PIPE

INLET

FLEXIBLE
JOINT

Min. 300

200mm THICK CONCRETE
GRADE C20P BASE

Ø500mm OD POLYPROPYLENE
CHAMBER 13mm THICK WALLS
AND 10mm THICK BASE

REFER TO DRAWING
21417_500_R01 FOR
LOCATION

SECTION A-A

Scale 1:20

SCALE 1:20



SCALE 1:20