



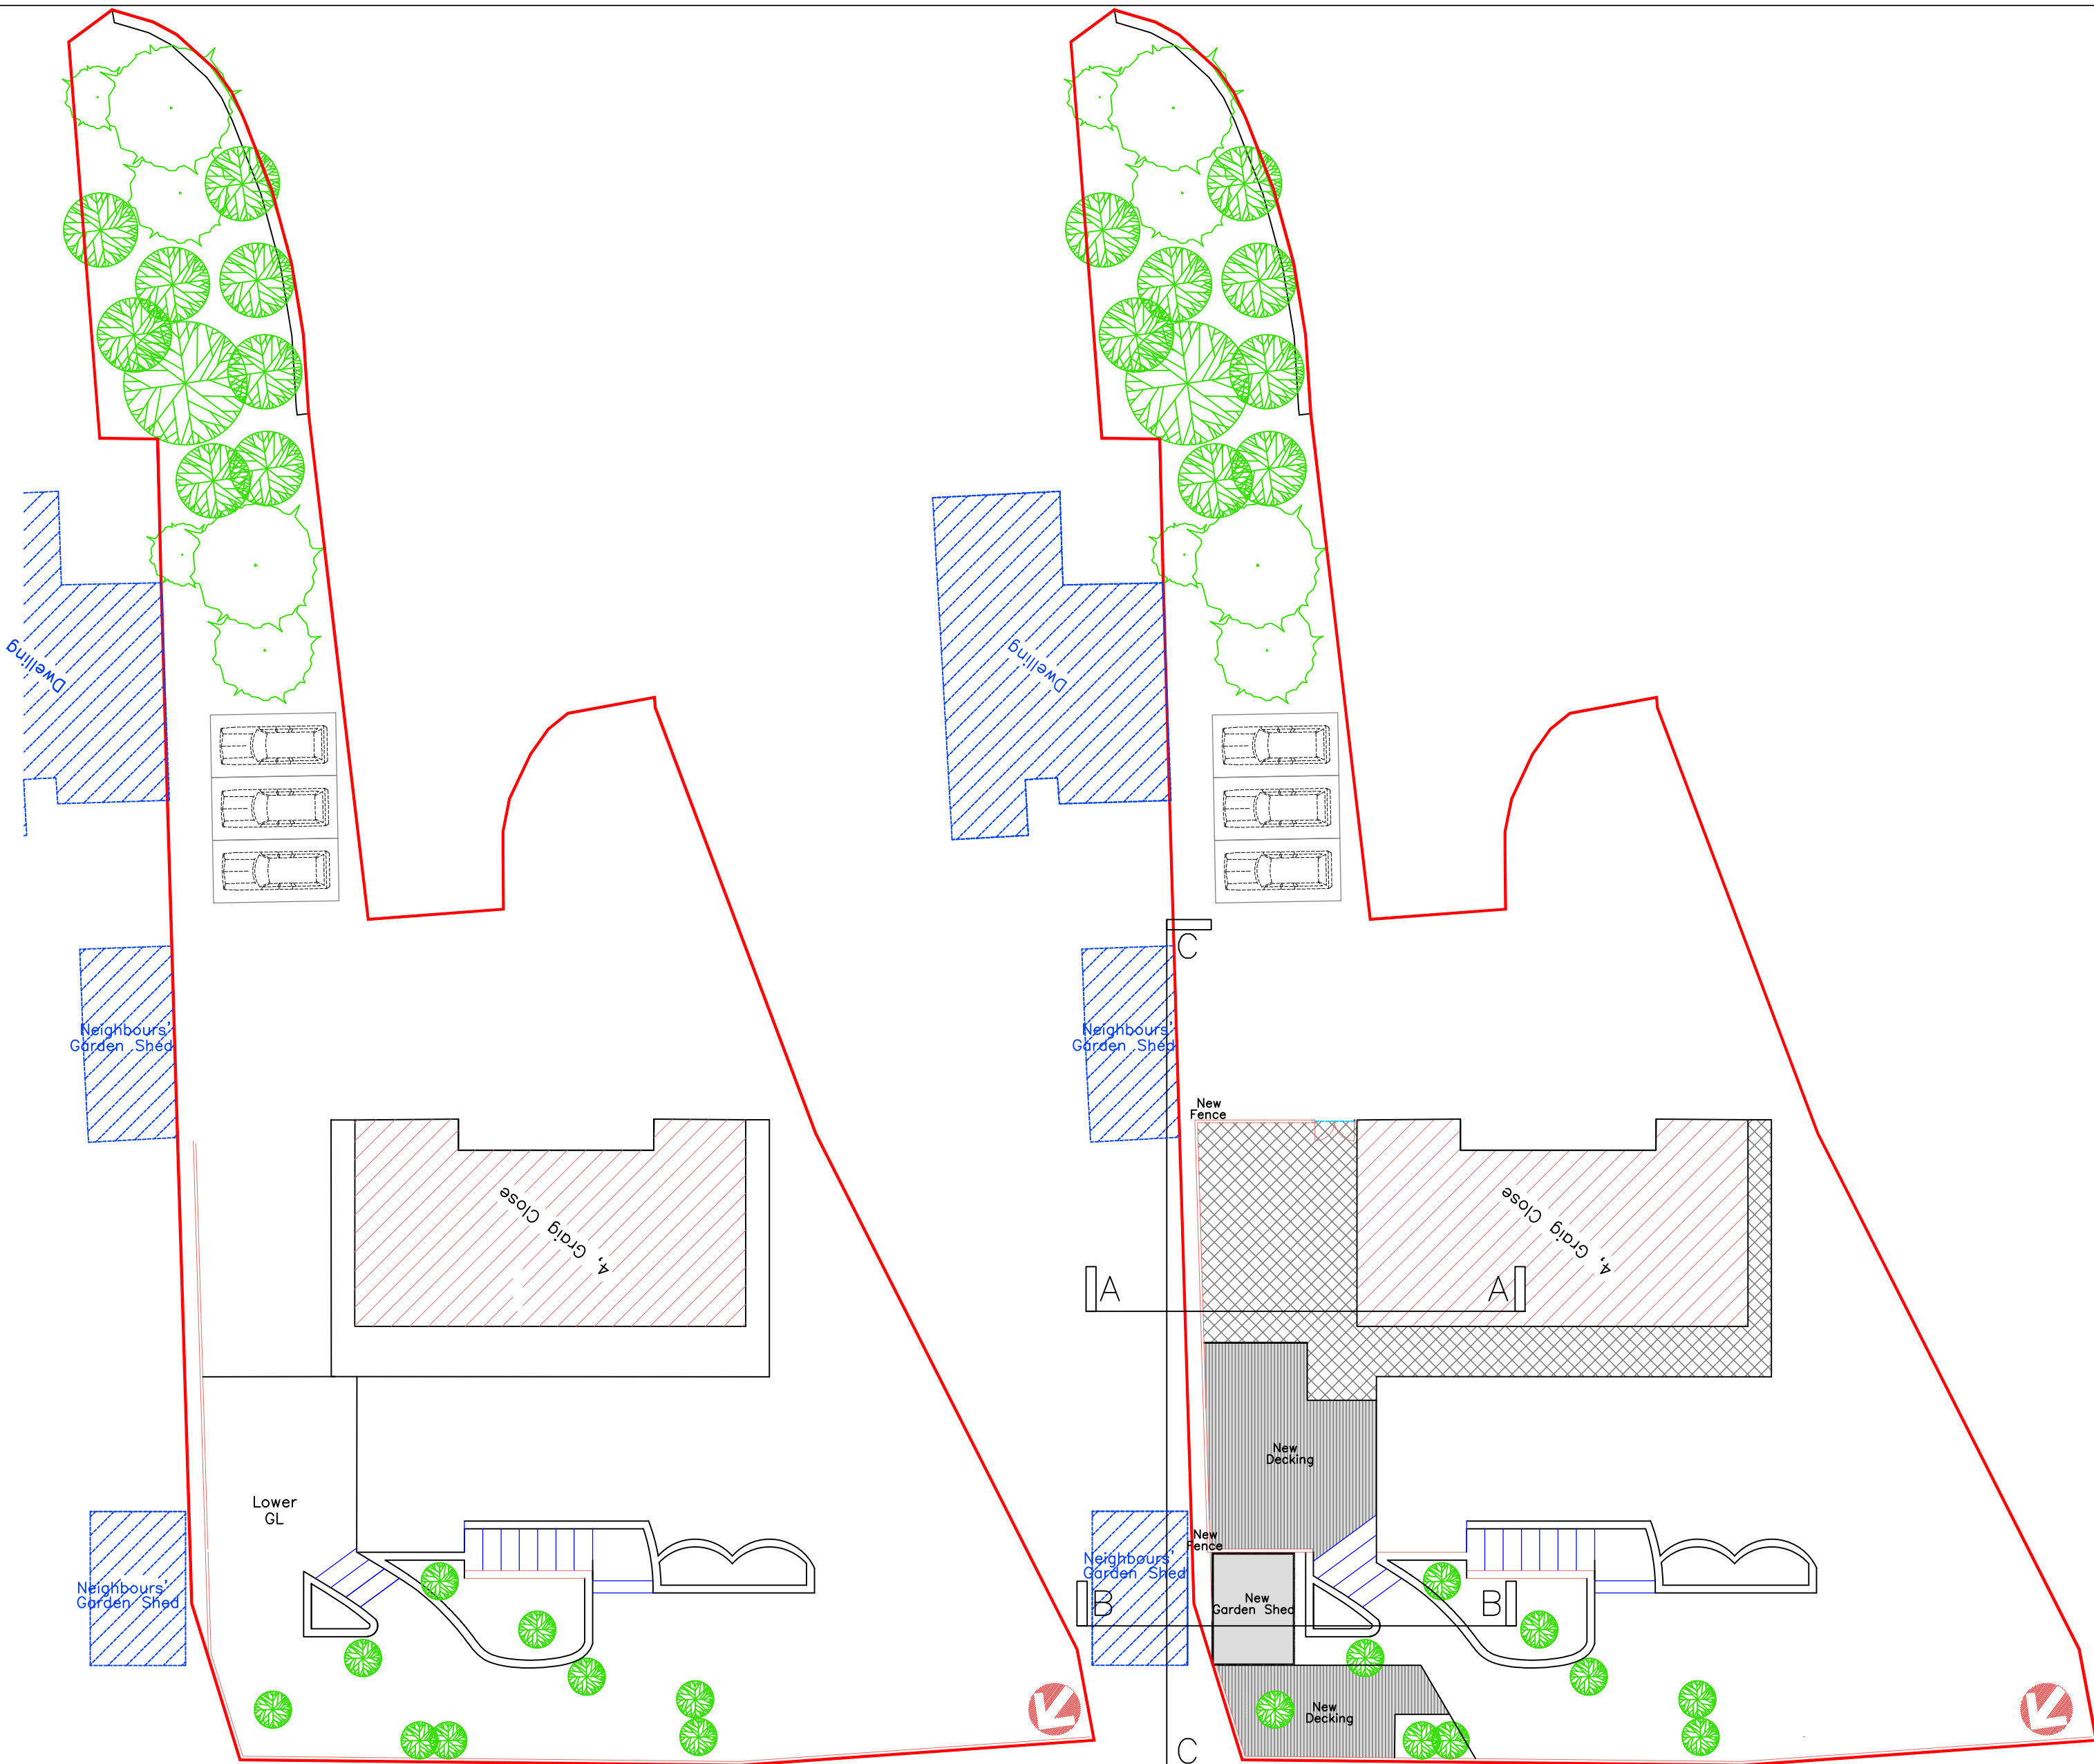


Existing Block Plan
1:200


Proposed Block Plan
1:200

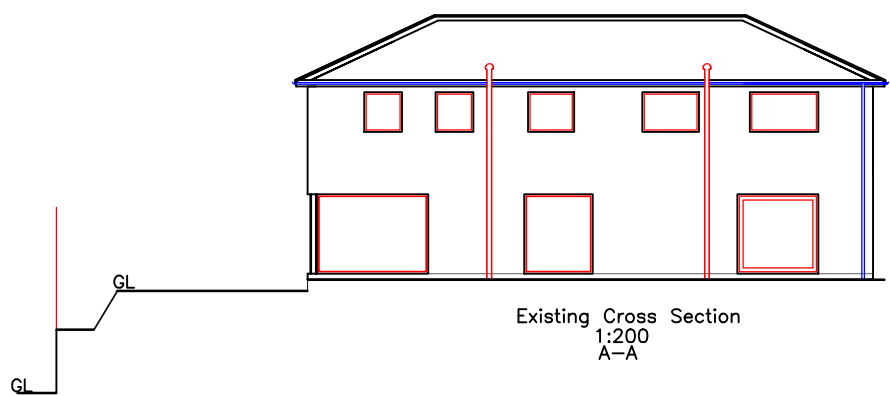


Existing Cross Section
1:200
A-A

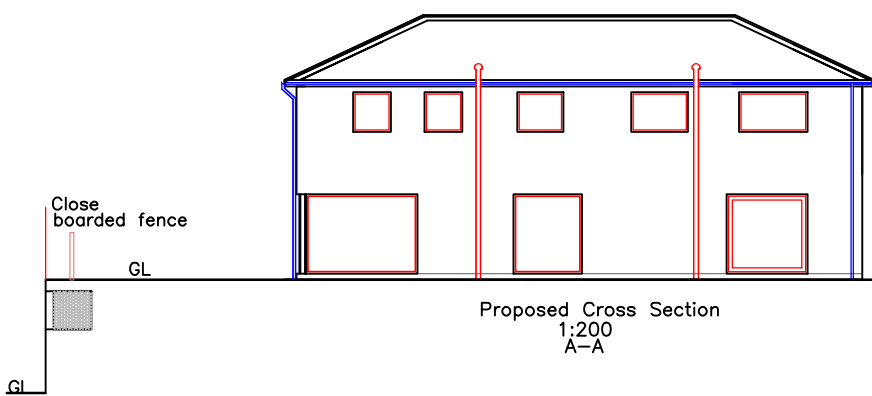

Proposed Cross Section
1:200
A-A

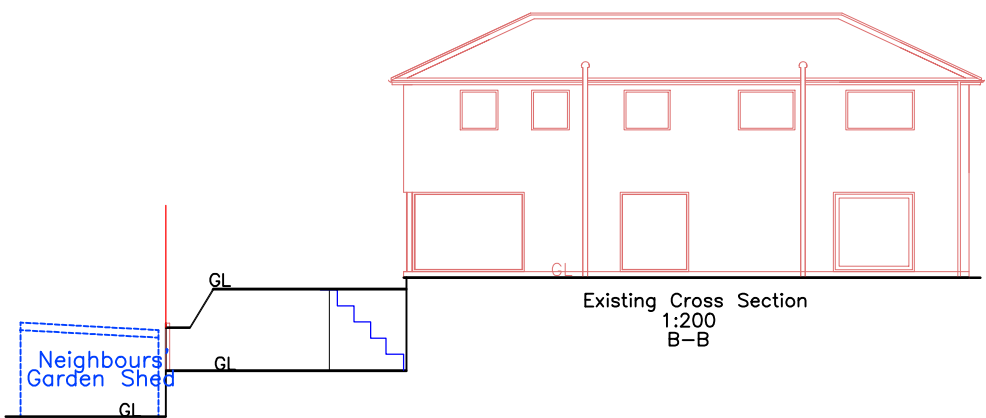

Existing Cross Section
1:200
B-B

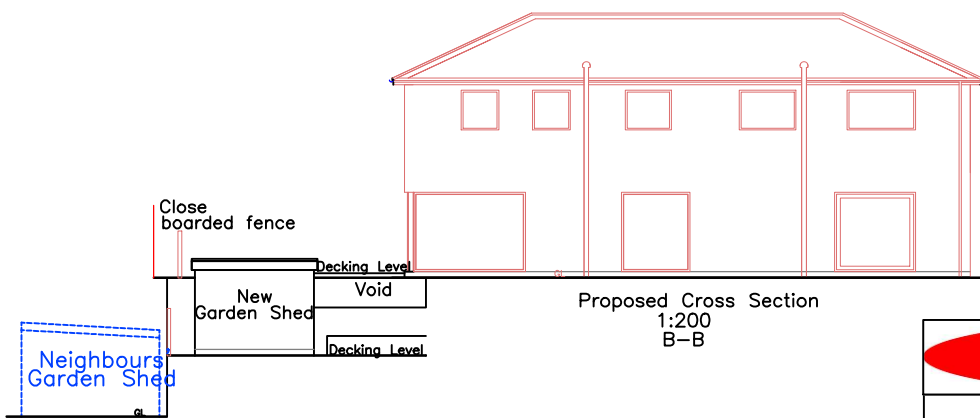

Proposed Cross Section
1:200
B-B

			
Utopia Design Architectural Services			
Building Planning Application Support Paul Thomas: BSc (Hons) Tel: 01685 559230. Mob: 07908 725065			
Issued Only for Purpose Indicated			
Drawing Status: FOR PRE-APP PLANNING PURPOSES ONLY			
Address			
4, Graig Close Abercarn Merthyr Tydfil CF48 1RA			
Project			
Proposed Raised Decking with Garden Shed			
Drawn by	Paper	Date	
PT	A2		NOV 23
Title		Scale	
Existing & Proposed Plans & Sections		Drwg No	1:200
		GRAIG 4 DECK 01A	