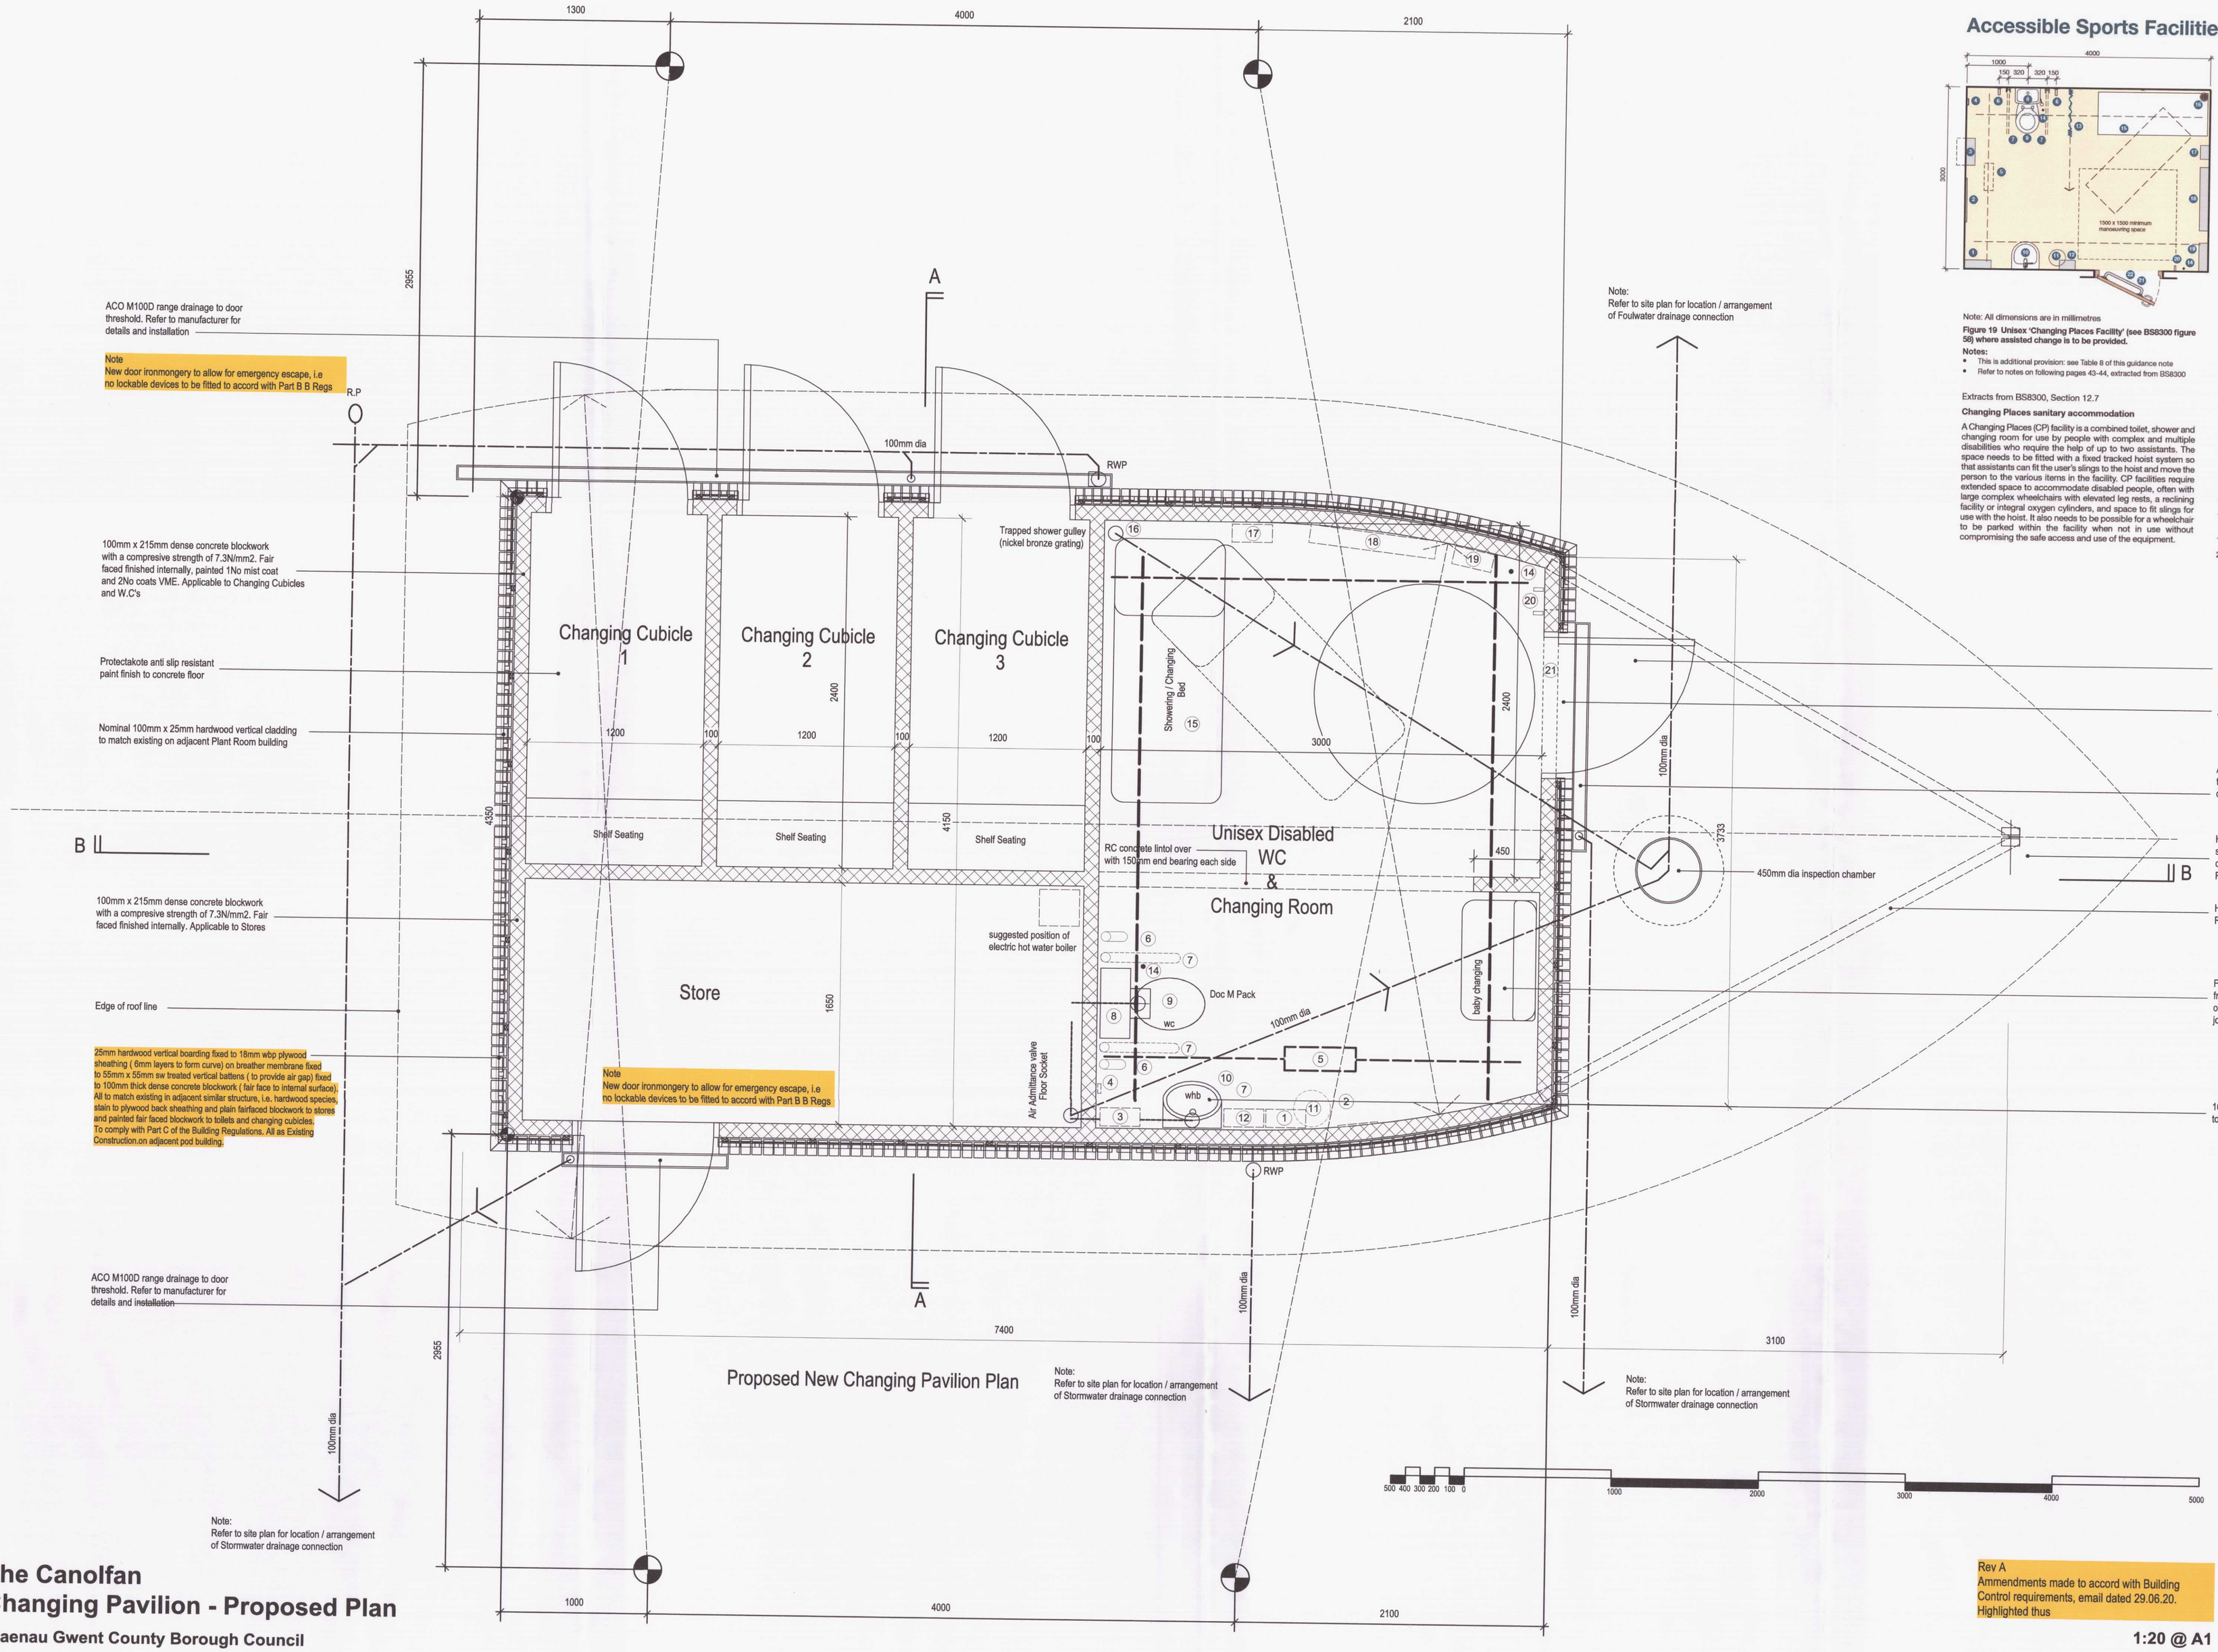


Accessible Sports Facilities

Design Guidance Note

Note: All dimensions are in millimetres

Figure 19 Unisex 'Changing Places Facility' (see BS8300 figure 58) where assisted change is to be provided.

Notes:

- This is additional provision: see Table 8 of this guidance note
- Refer to notes on following pages 43-44, extracted from BS8300

Extracts from BS8300, Section 12.7

Changing Places sanitary accommodation

A Changing Places (CP) facility is a combined toilet, shower and changing room for use by people with complex and multiple disabilities who require the help of up to two assistants. The space needs to be fitted with a fixed tracked hoist system so that assistants can fit the user's slings to the hoist and move the person to the various items in the facility. CP facilities require extended space to accommodate disabled people, often with large complex wheelchairs with elevated leg rests, a reclining facility or integral oxygen cylinders, and space to fit slings for use with the hoist. It also needs to be possible for a wheelchair to be parked within the facility when not in use without compromising the safe access and use of the equipment.

Key

1. Paper towel dispenser
2. Mirror 1500mm high, located 600mm above floor level
3. Large sanitary disposal bin, if possible recessed into the wall
4. Alarm reset button
5. Full room cover tracked hoist system
6. Fixed vertical grab rail
7. Drop-down support rails, one with a toilet roll holder
8. Flat-topped close-coupled cistern providing a back rest and a colostomy changing surface for standing users (where high or low level cisterns are used, a rail with a padded back rest and a separate colostomy changing shelf 125 mm to 150 mm deep and preferably 400 mm wide, with its surface 950 mm above floor level, should be provided)
9. Peninsular WC (see Figure 55 of BS8300 for the location of associated fittings)
10. Large power-assisted height-adjustable washbasin
11. Waste disposal bin
12. Manually-operated hand dryer
13. Retractable privacy curtain/screen
14. Alarm pull cord
15. Height-adjustable showering / changing bench, min. 1800 mm long
16. Floors laid with simple falls to flush gully or grating
17. Shower unit
18. Wide paper roll dispenser for use on the changing bench
19. Sanitary towel dispenser
20. Two clothes hooks, one at 1050 mm and the other at 1400 mm above the floor
21. Horizontal and Vertical pull bars fixed to internal face of door

200216

PLANNING DEPARTMENT
10 SEP 2020
RECEIVED

Cyngor Bwrdeistref Sirol
MERTHYR TUDFUL
MERTHYR TYDFIL
County Borough Council

Blaenau Gwent
County Borough Council

Rev A
Ammendments made to accord with Building Control requirements, email dated 29.06.20. Highlighted thus

The Canolfan
Changing Pavilion - Proposed Plan

Blaenau Gwent County Borough Council
Technical services | Architects

1:20 @ A1
1:40 @ A3

November 2019 / TS1260 / LT05