

lease Note: This plan is for illustration purposes only. please check that this plan coincides with the latest quotation. Unless expressly stated this drawing shall not be binding as to detail and all dims should be checked with site.
Minimum access to area must be no less than 900MM to allow access to be installed.
Where required the Thermal mixing valve is to be supplied and fitted by the M&E contractor i.e. Wash hand basins etc. All appliances that require water, with the exception of sinks and wash hand basins must have a double check valve fitted by the M&E Contractor
Water Pressure
A minimum of 2.0 Bar is required to be maintained within the Kitchen and ancillary areas in the event of an exception details will be provided on relevant service drawings

P03

Drawing codes:
00 - Furniture Layout
10 - Kitchen Layout
20 - Services
30 - Electrical
40 - Fabrication
50 - Other

Additional comments:
WATER:
Sinks are to be bonded to 65 degrees C, while wash hand basins are to be bonded to 35 degrees C.
Bleeding valves by M & E contractor.
Double check valve to be fitted on ALL APPLIANCES with exception to Dishwashers and Washing Machines.
CONTRACTOR:
Minimum 2.0 Bar pressure required, with exception to IMC waste disposal units which require a pressure 1.0 Bar pressure reducing valve BY OTHERS.
DUCT WORK:
Duct work shown is indicative and will be at the discretion of ABM whether circular, square or rectangular is used, to suit site installation conditions and fans performance.

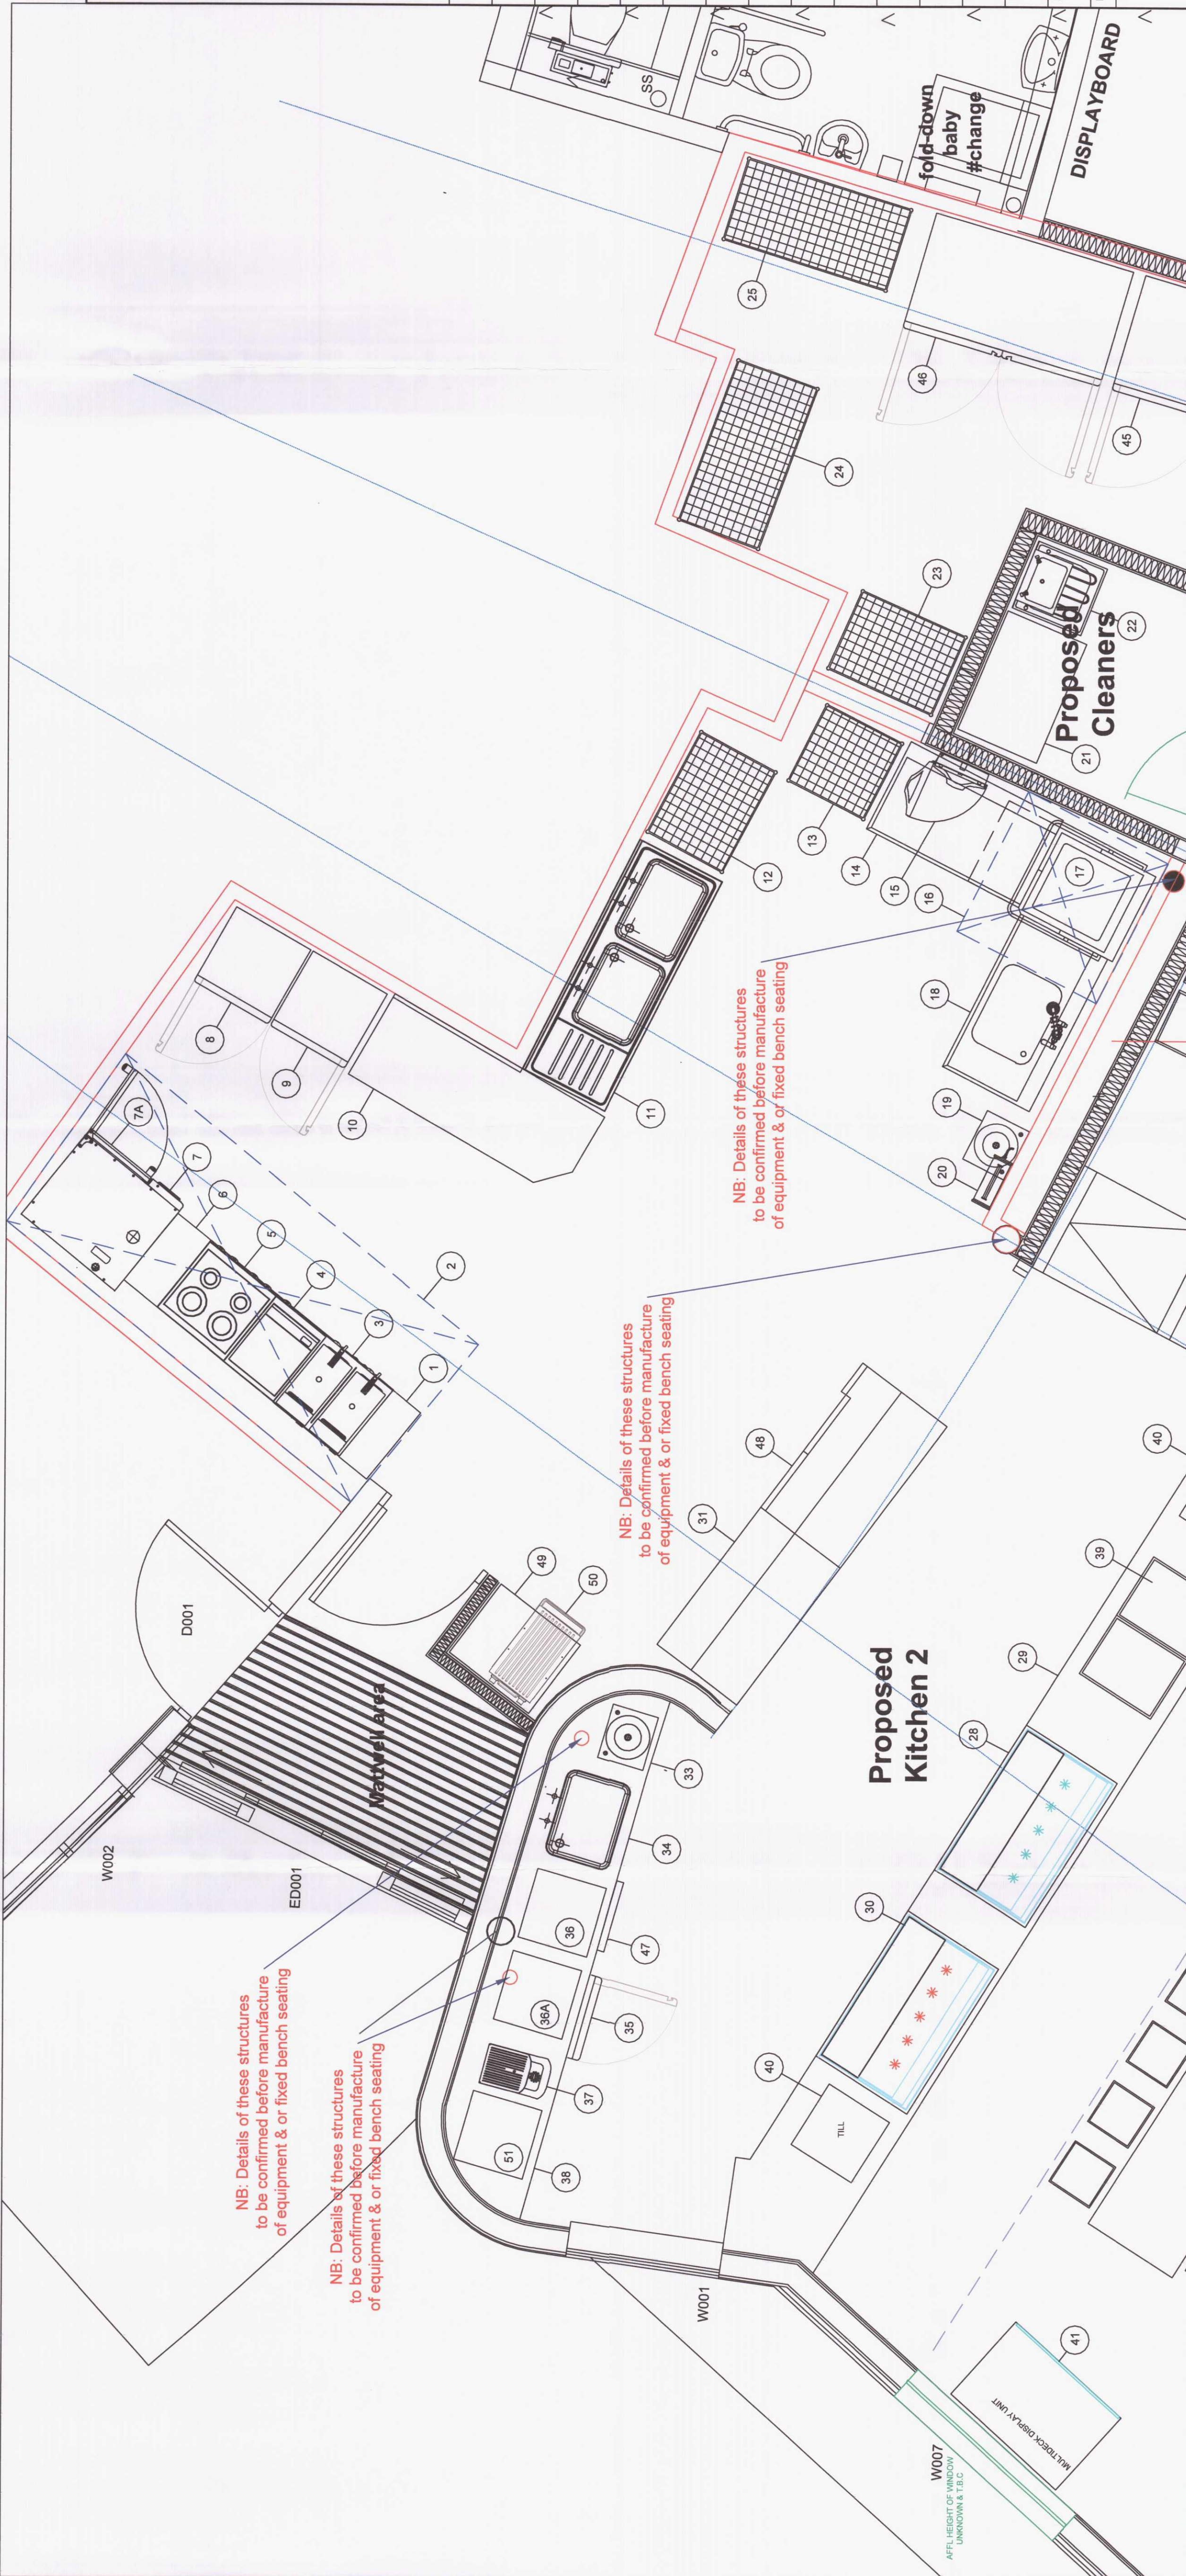


Table of Equipment			P04
Project Name: Canolfan Café			
Drawing Number: 20_DWG_3480 - 10			
Item NO	QTY	Description	
1	1	S/S wall bench	
2	1	Twin electric fryer	
3	1	Extraction Canopy	
4	1	Griddle	
5	1	4 Ring induction hob	
6	1	S/S mill bench	
7	1	8GN Combi Oven	
7A	1	8GN Combi Oven	
8	1	Upright freezer	
9	1	Upright refrigerator	
10	1	S/S wall bench with chamfer	
11	1	DB SD Sink	
12	1	4 Tier racking	
13	1	4 Tier racking	
14	1	Dishwash ext tabling	
15	1	Grease dosing system	
16	1	Extraction Canopy	
17	1	Dishwasher	
18	1	Dishwash inlet table with pre rinse sink	
19	1	Wash hand basin	
20	1	Insect killer	
21	1	COSHH Cupboard	
22	1	Janitorial sink	
23	1	4 Tier racking	
24	1	4 Tier racking	
25	1	4 Tier racking	
26	0	Omitted	
27	0	Omitted	
28	1	Chilled unit - Serve over	
29	1	Counter section	
30	1	Heated unit - Serve over	

31	1	Hocuboard/Pass with gantry
32	0	SPARE
33	1	Inset wash and basin
34	1	Inset bowl
35	1	UIC refrigerator
36	1	Coffee machine
36A	1	Coffee machine
37	1	Water boiler
38	1	Counter section
39	1	Ice cream unit
40	2	Till unit
41	1	Multideck Display
42	2	Tray Clearing Trolleys
43	1	Plant display unit
44	1	Plant display unit
45	1	Double door freezer
46	1	Double door refrigerator
47	1	Ice maker
48	1	Saladette unit
49	1	S/S wall bench
50	1	EZ merrychef
51	1	Ice cream machine (Soft)
52	1	
53	1	

Scale	1:25	Drawn By	M.A.S	Drawn By	
Project Date	02.01.20	Revision Date	03.03.20		
Project No.	3480	Drawing No.	20_DWG_3480 - 10	Rev	P03
PRELIMINARY					
Confirmed quote No. for M&E Phase					
Quote No:					
Client					
MERTHYR TYDFIL COUNCIL					
Project					
CANOLFAN CAFE					
Drawing title					
PROPOSED KITCHEN LAYOUT					
REV: DESCRIPTION DATE					
P01: FIRST ISSUE 00.00.00					
P02: REVISED TO GDH COMMENTS KITCHEN LAYOUT OPTION ACCEPTED 11.02.20					
P03: REVISED TO CLIENTS COMMENTS 11.02.20					
