


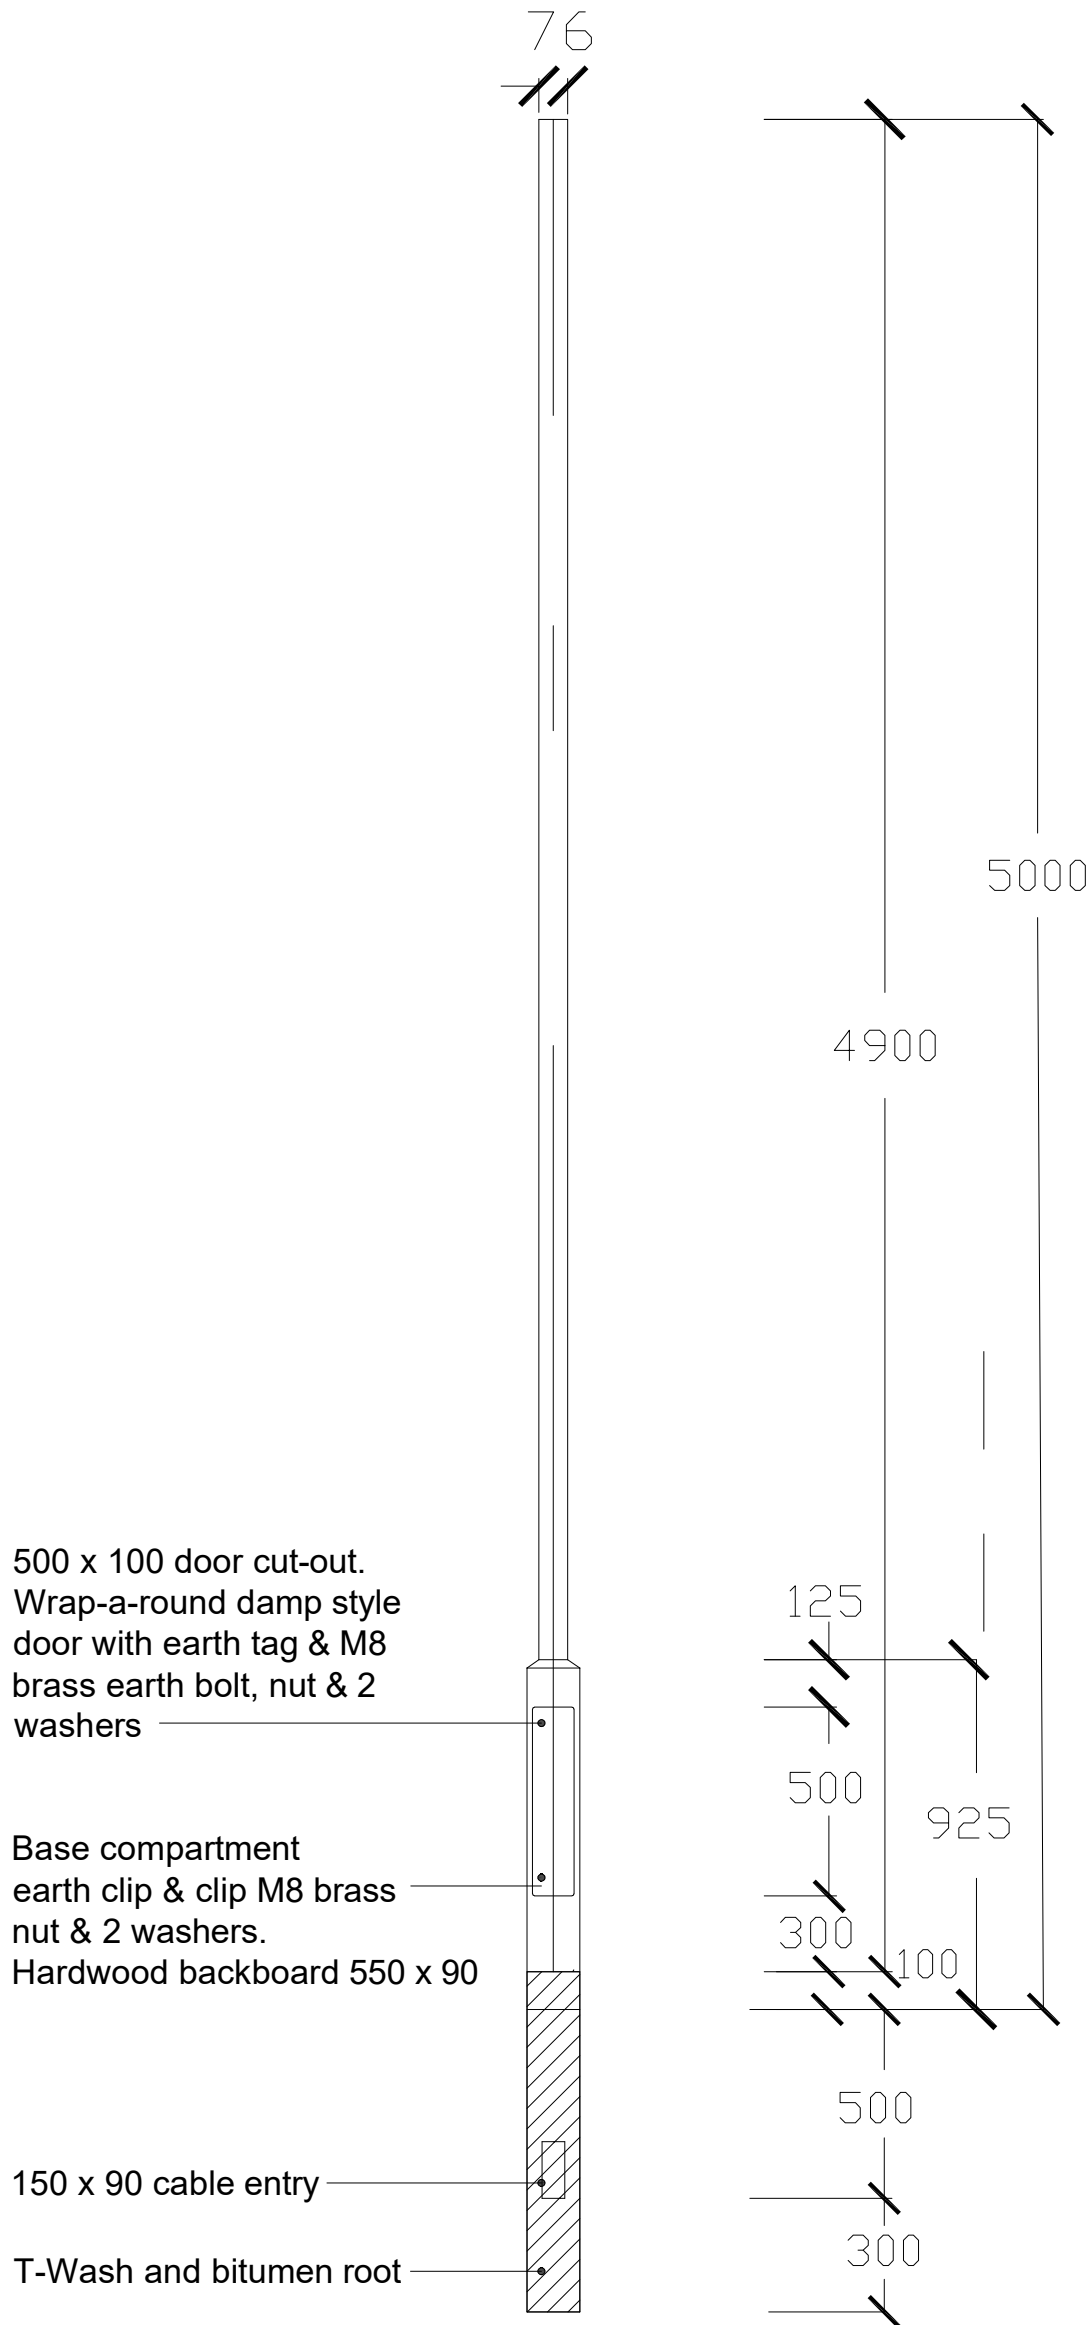

- Material - BS EN 10219 or equivalent
Design - BS EN 40
Finish - Galvanize to BS EN 1461 : 1999
+ external bitumen root
Welding - In accordance with BS 5135
Procedures to BS EN 228
Welders qualified to BS EN 287

Title		
LED Floodlight - please also see the following documents:- - Kingfisher lighting datasheet Zactis - Kingfisher lighting SCT76 lighting column		
Scale	1/20	
Date	October 2023	
Drawn		
Checked		
Job. Ref.	Dwg .No.	Rev.
2023-153	003	

Job
New Floodlights Column in Existing MUGA
Heolgerrig Community School Heolgerrig, Merthyr Tydfil CF48 1SB

