


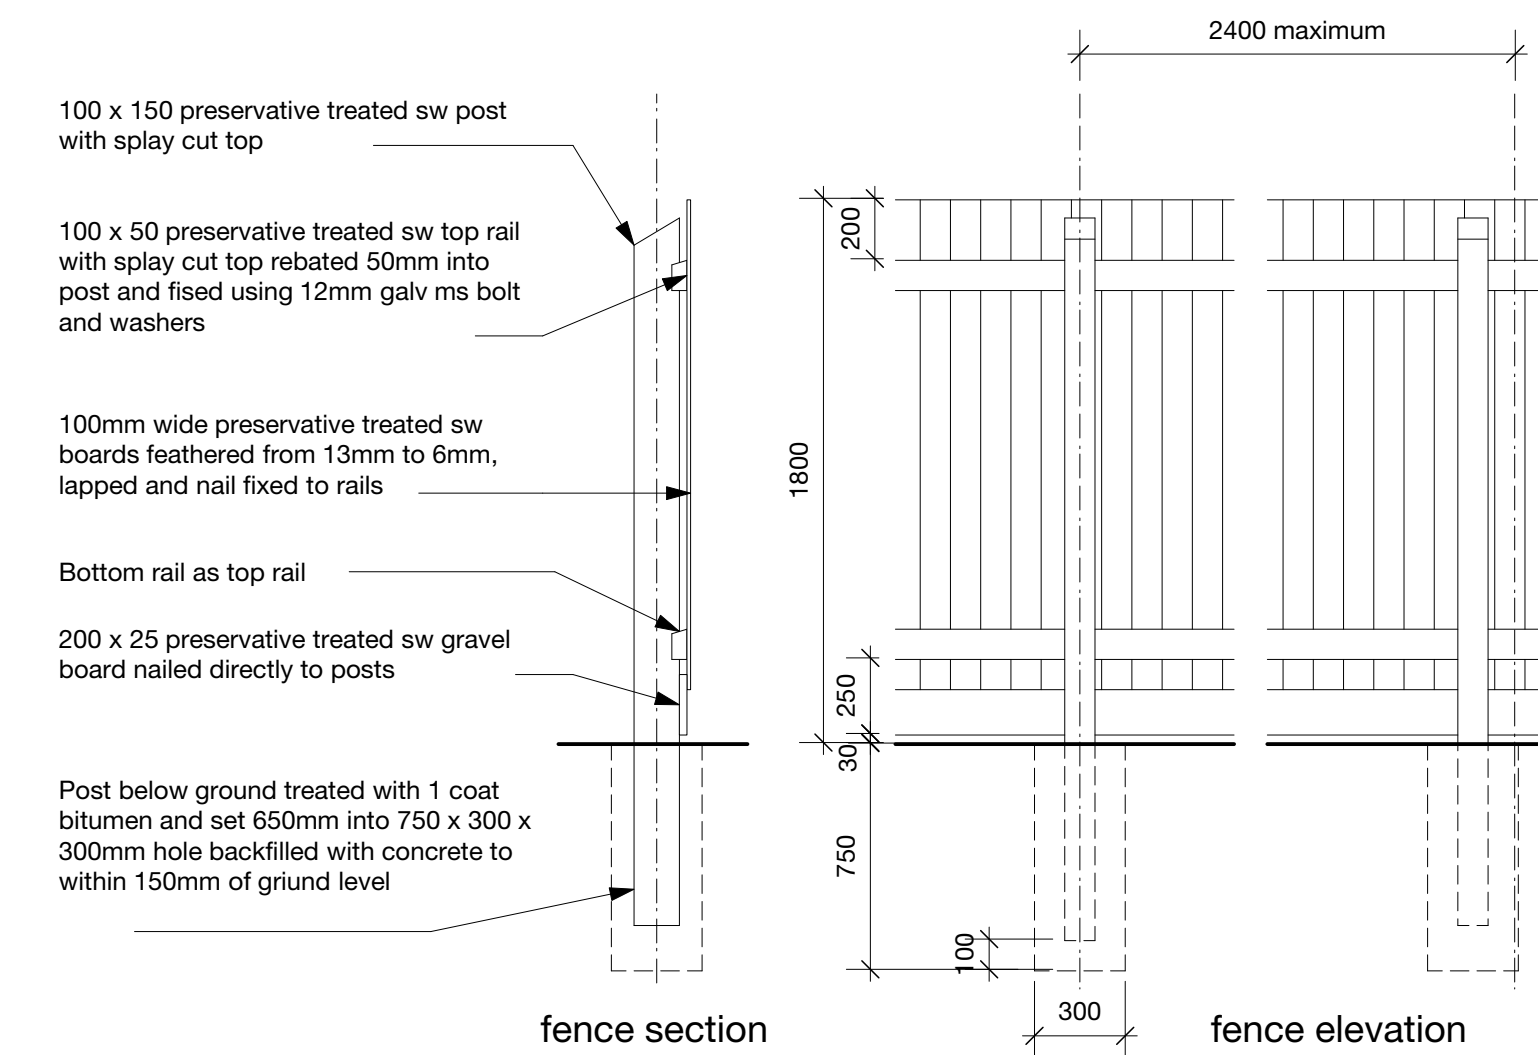
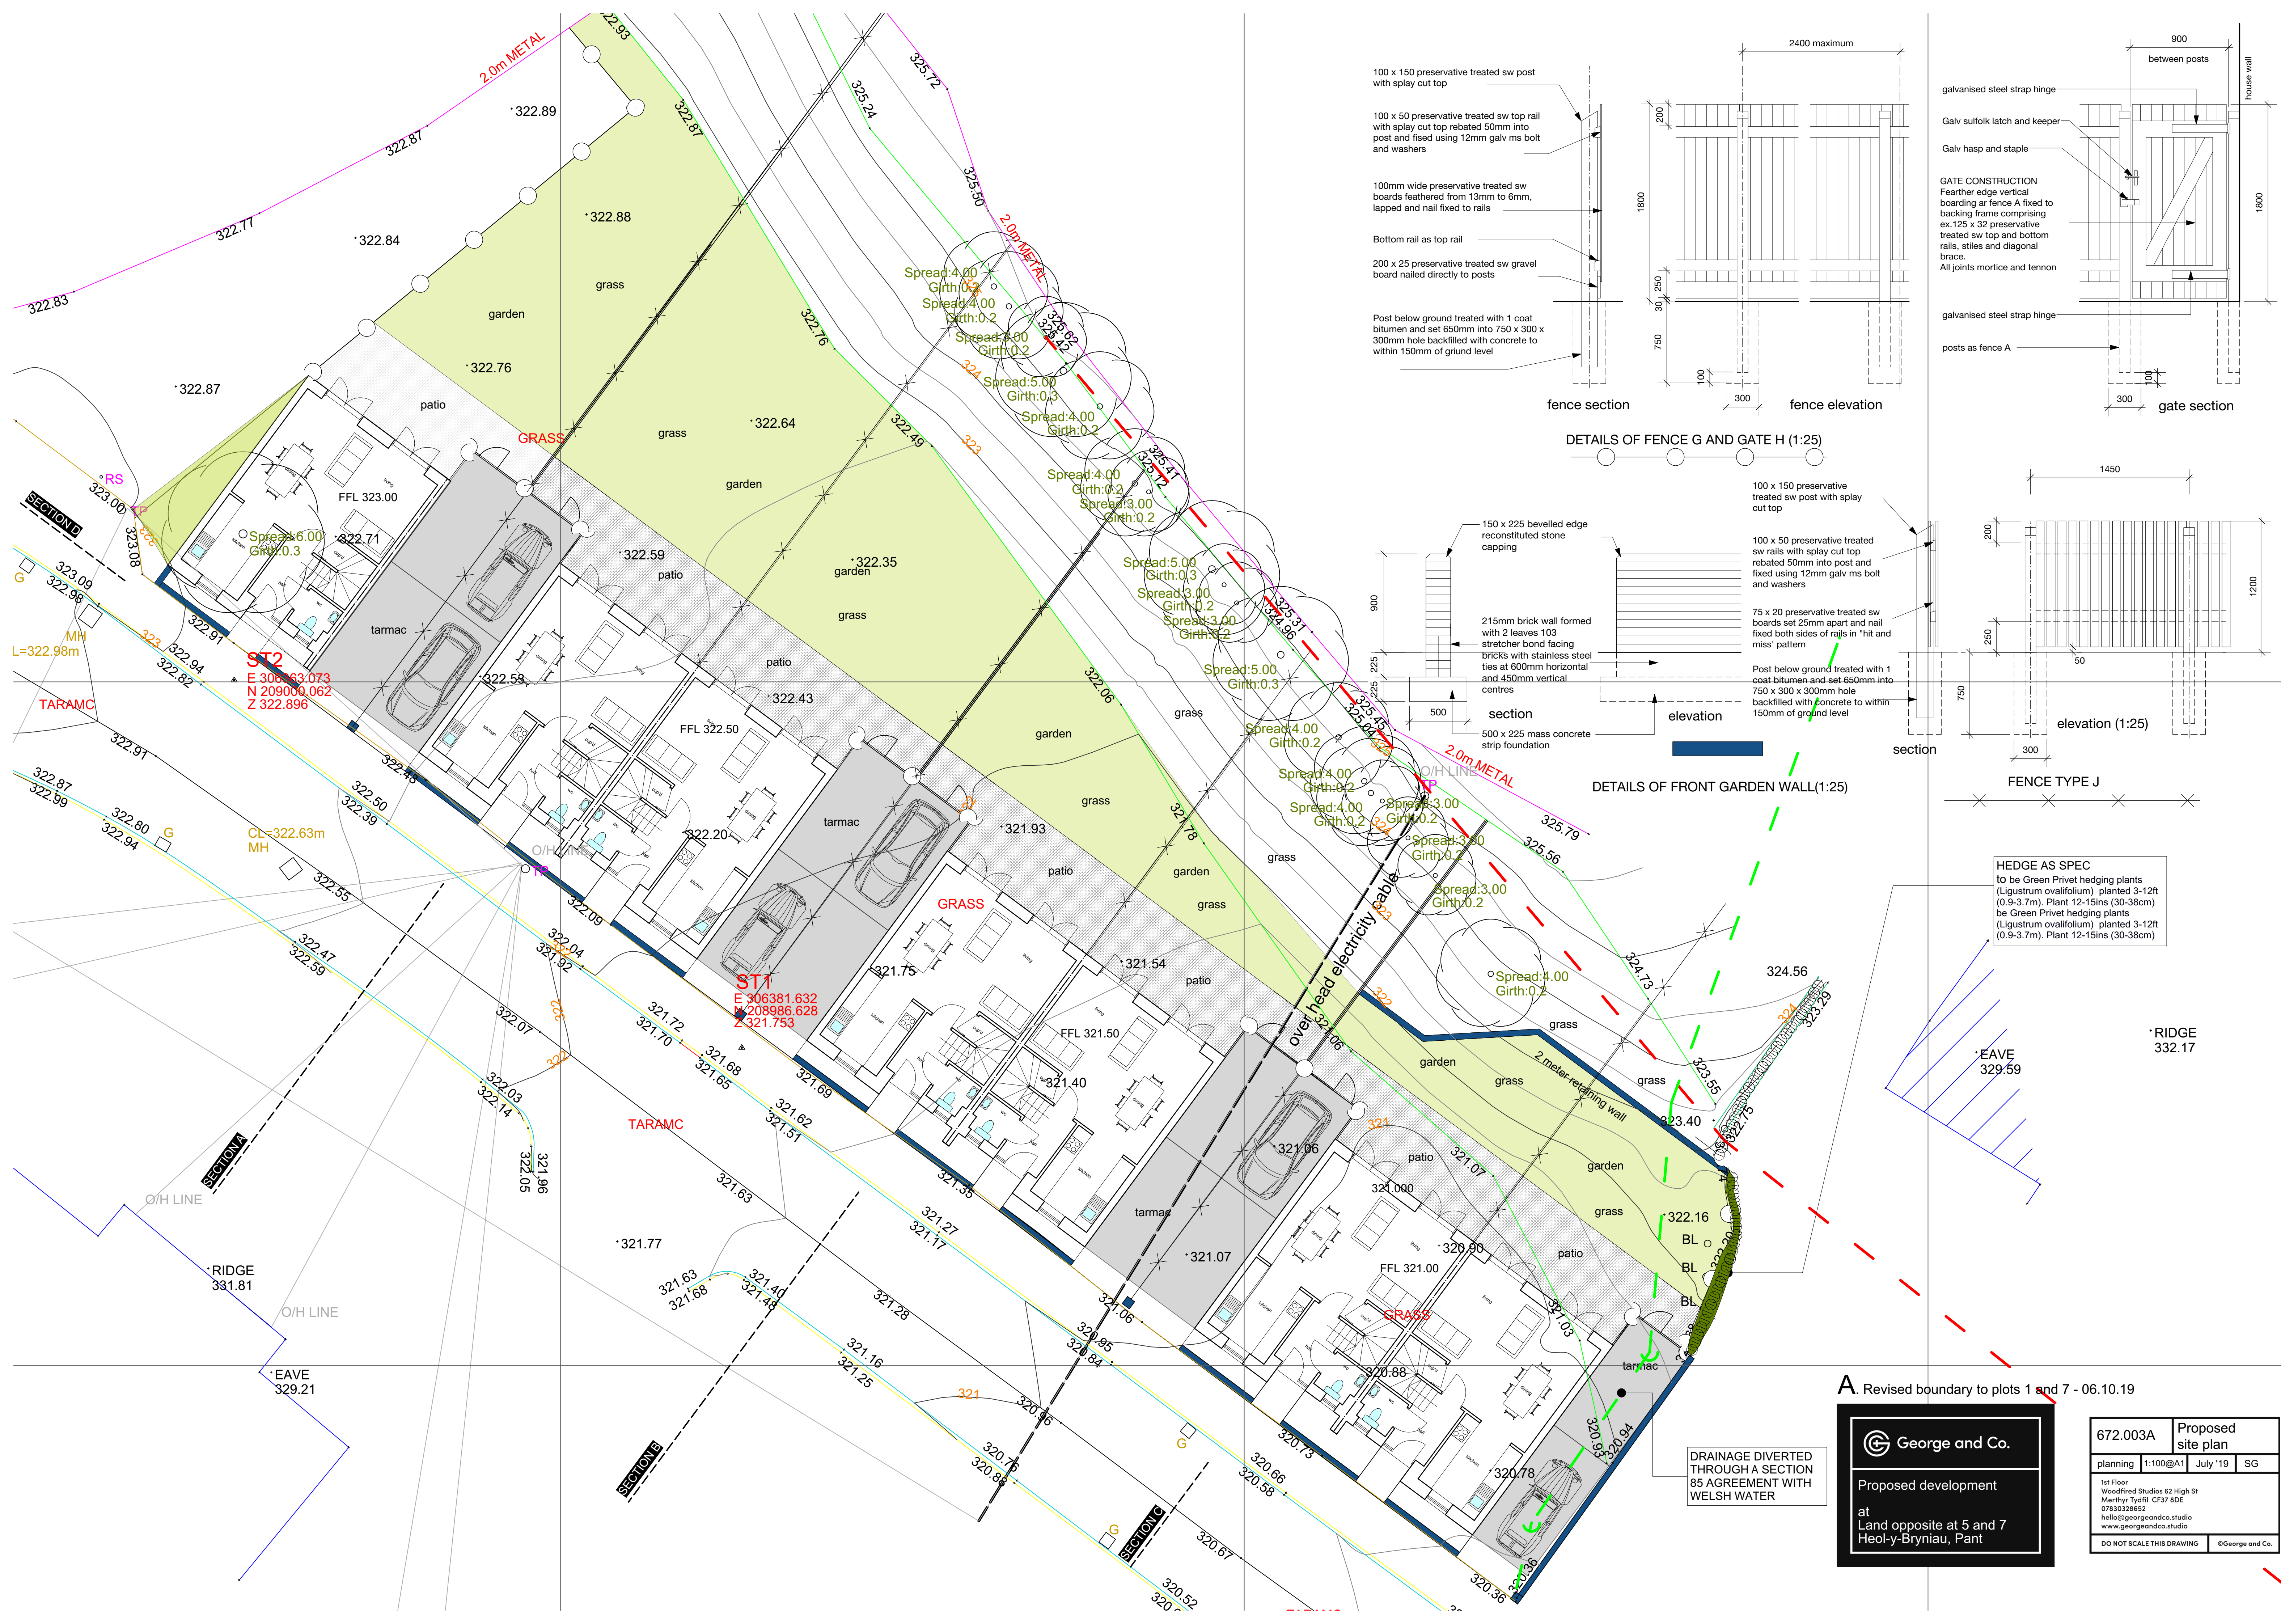


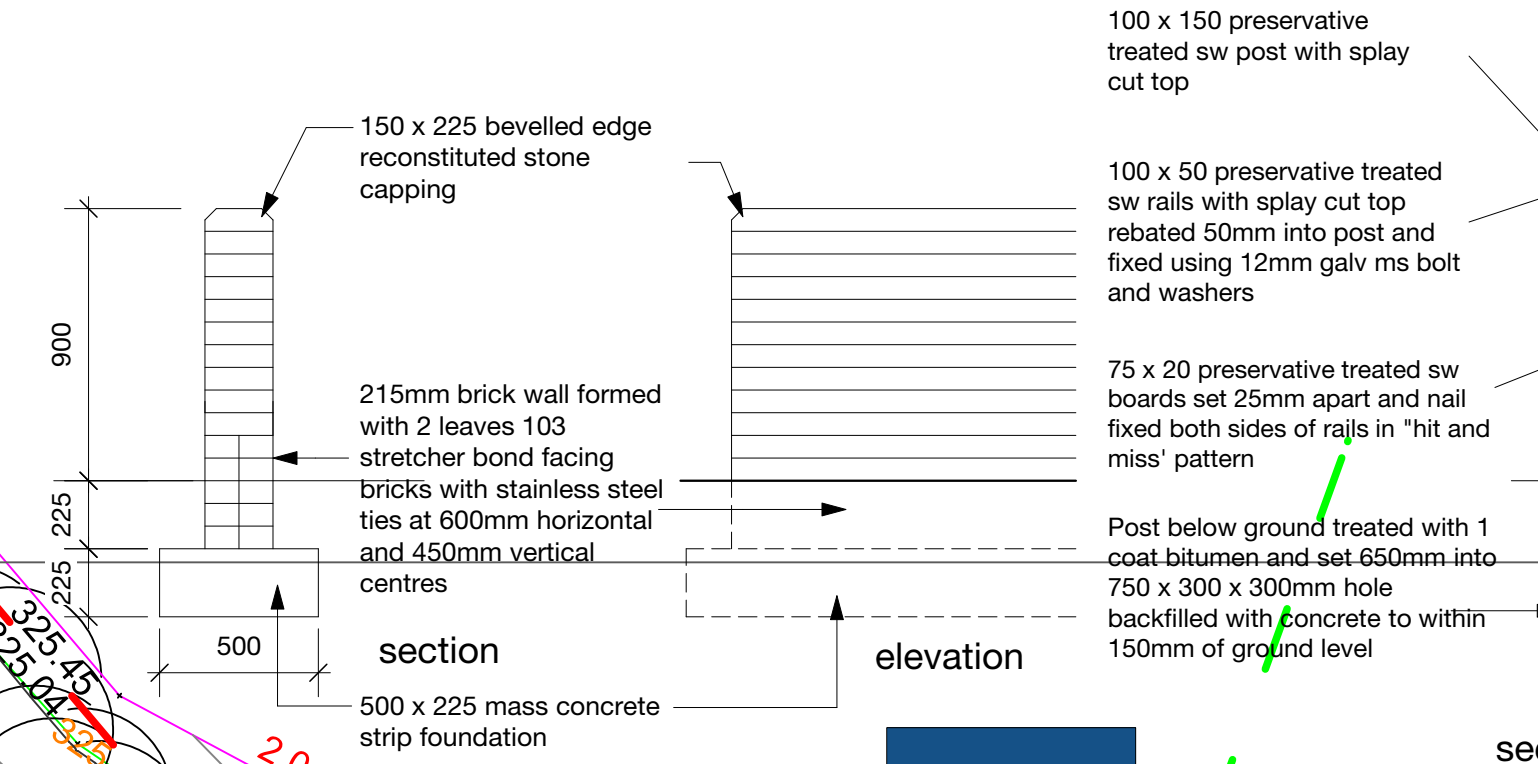

DETAILS OF FENCE G AND GATE H (1:25)

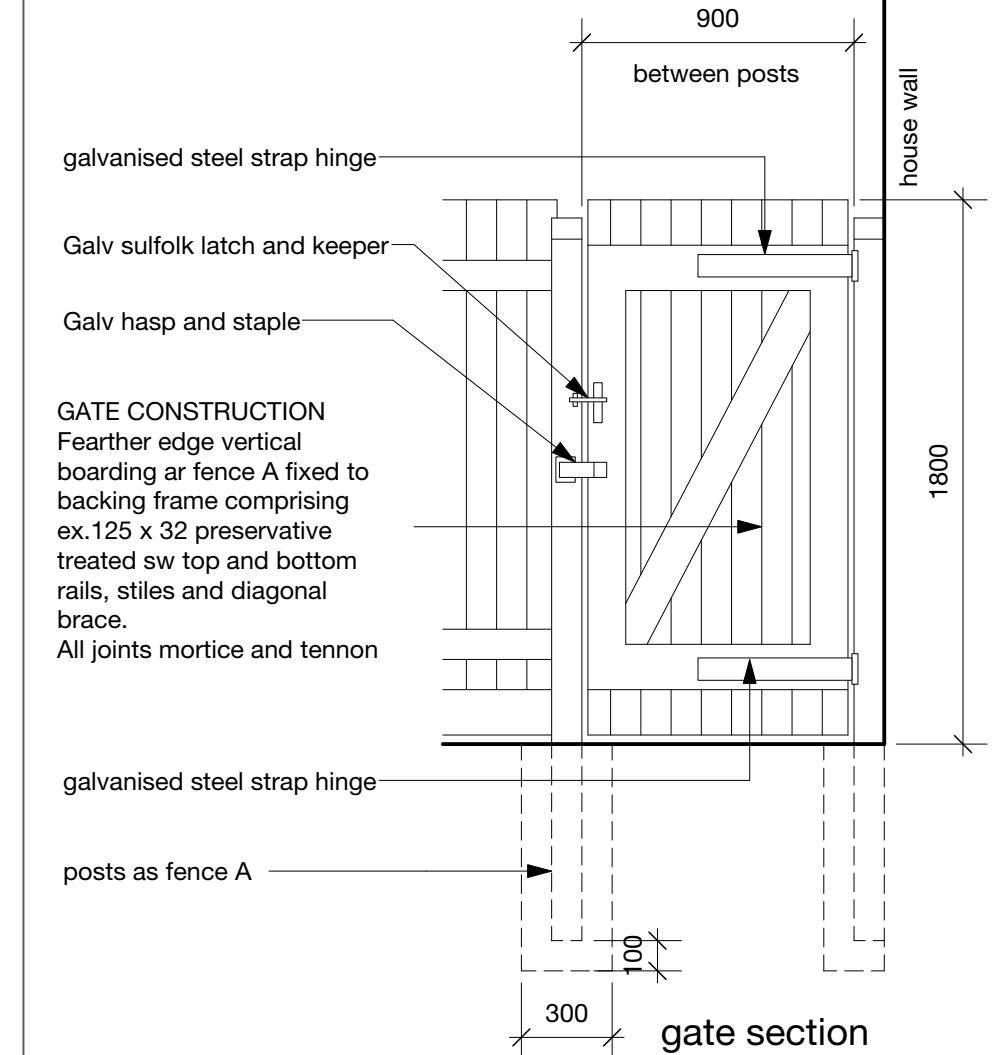

DETAILS OF FRONT GARDEN WALL(1:25)

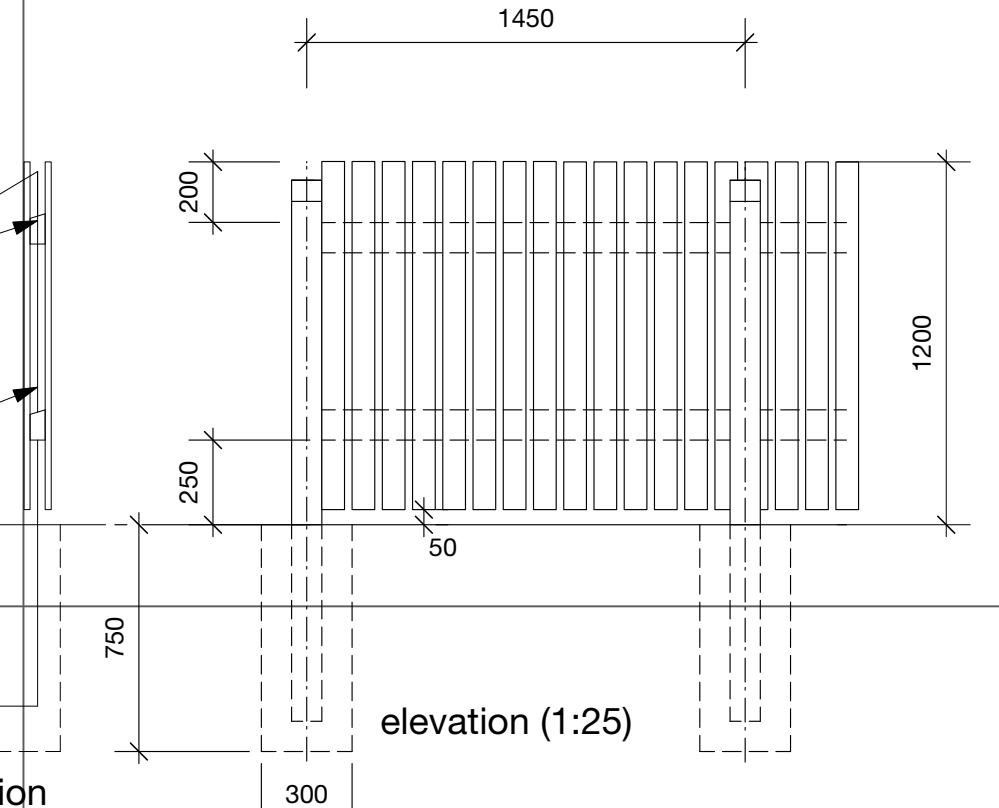

HEDGE AS SPEC
 to be Green Privet hedging plants (Ligustrum ovalifolium) planted 3-12ft (0.9-3.7m). Plant 12-15ins (30-38cm) be Green Privet hedging plants (Ligustrum ovalifolium) planted 3-12ft (0.9-3.7m). Plant 12-15ins (30-38cm)

DRAINAGE DIVERTED THROUGH A SECTION 85 AGREEMENT WITH WELSH WATER

A. Revised boundary to plots 1 and 7 - 06.10.19

George and Co.
 Proposed development
 at
 Land opposite at 5 and 7 Heol-y-Brynau, Pant

672.003A	Proposed site plan
planning	1:100@A1 July '19 SG
1st Floor	Woodfired Studios 62 High St
	Mearthyr Tydfil CF37 6DE
	07830328652
	hello@georgeandco.studio
	www.georgeandco.studio
DO NOT SCALE THIS DRAWING	©George and Co.