



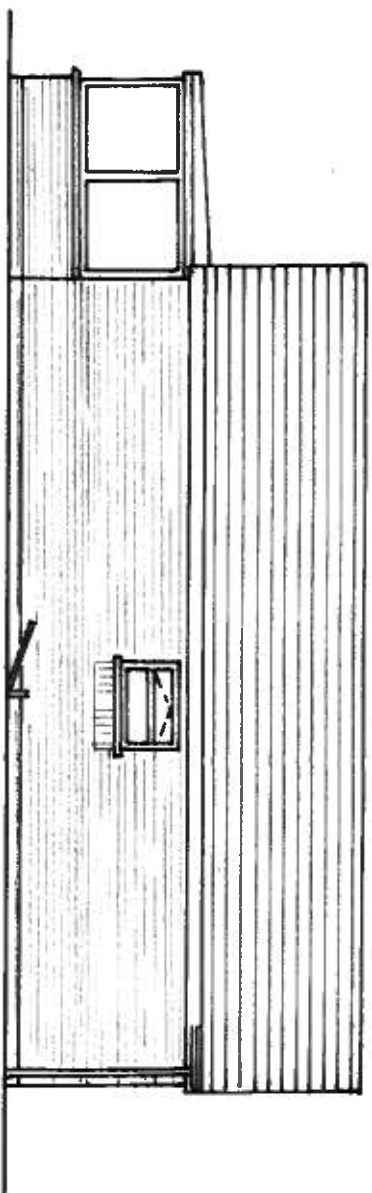


SIDE.

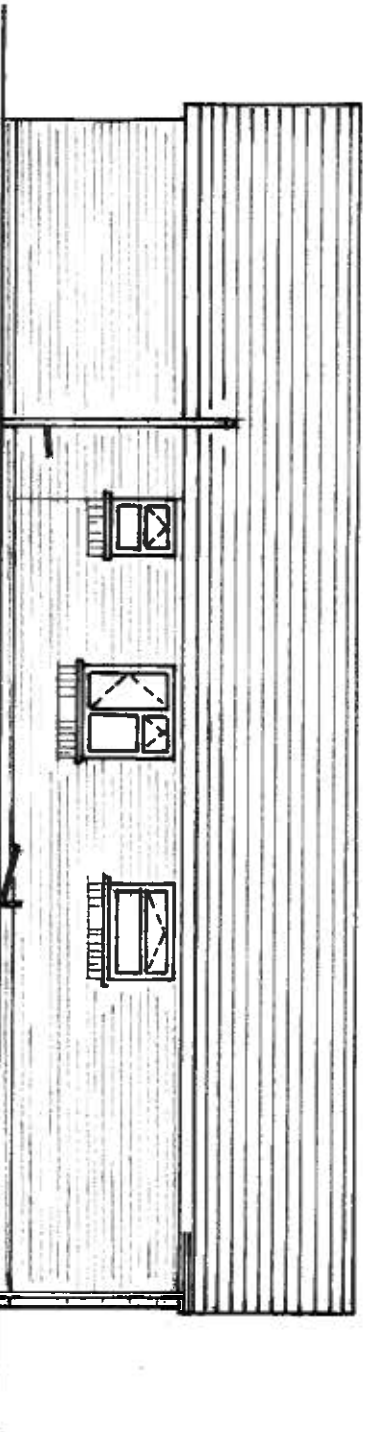


SIDE.

Bi-fold Doors and Windows :
White finish / d/glazed units /
to match existing.


Tiles to match existing.

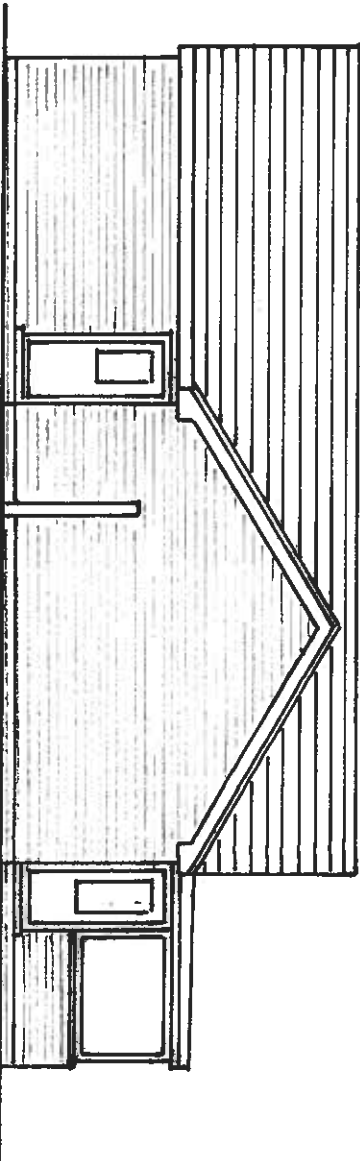


SIDE.

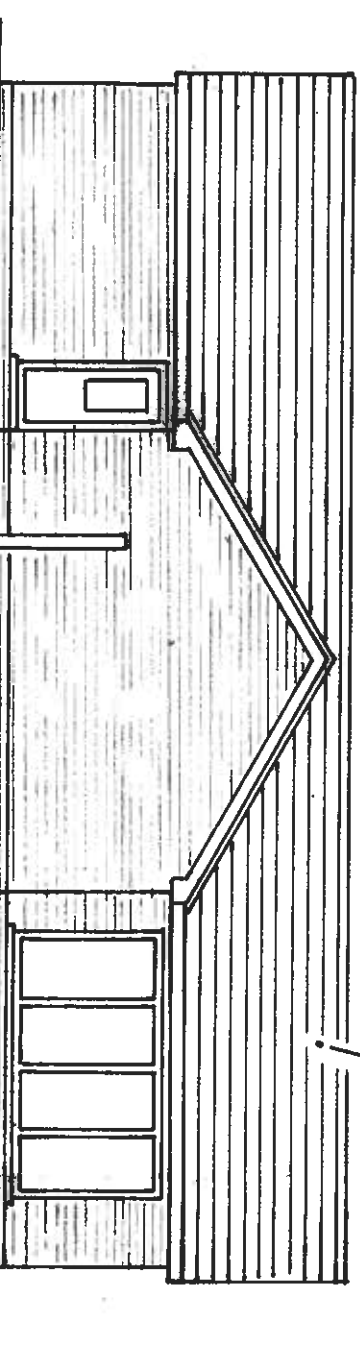

SIDE.

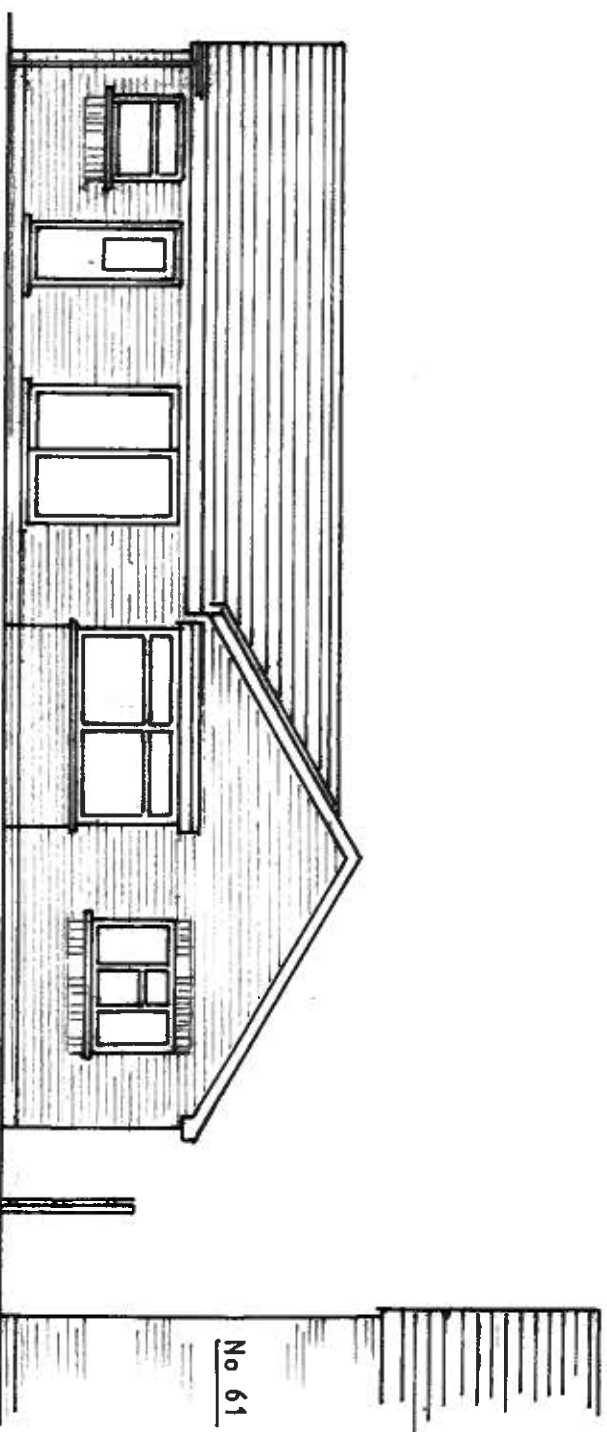

REAR.

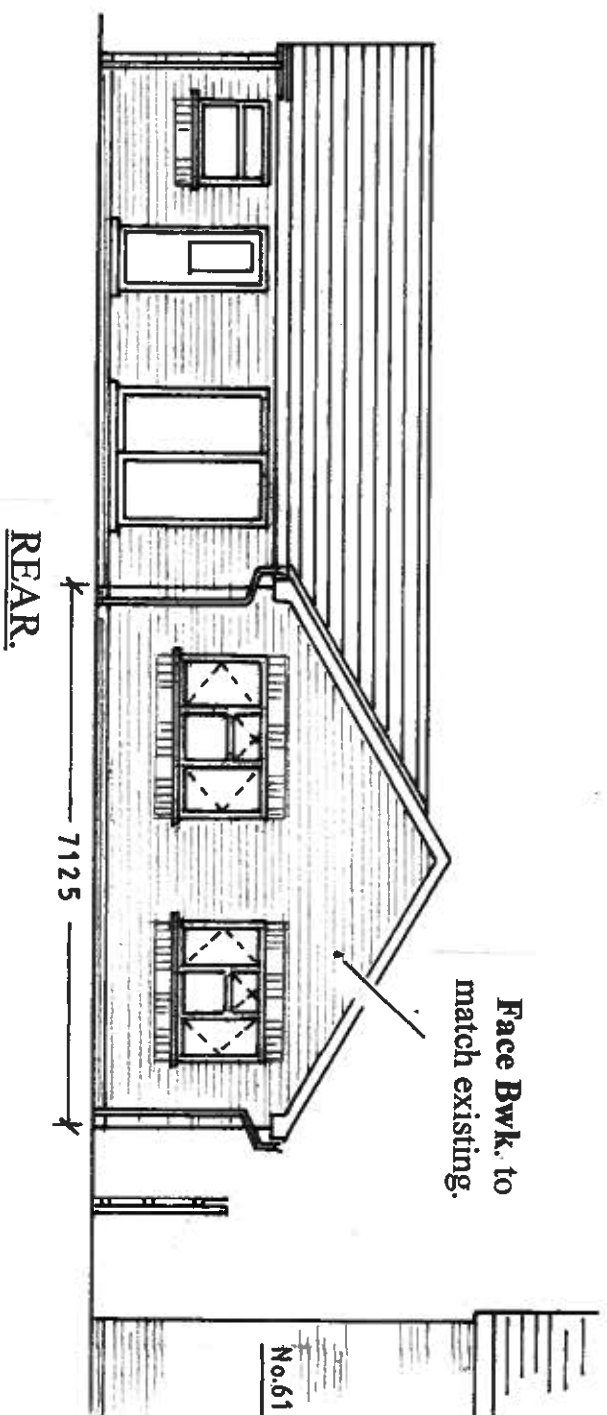

REAR.

Face Bwks. to
match existing.