

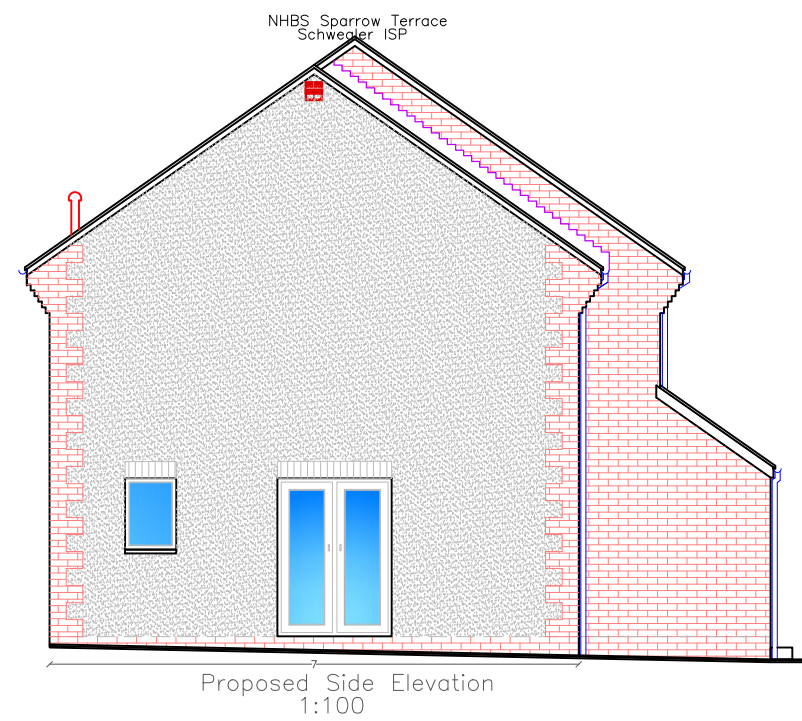
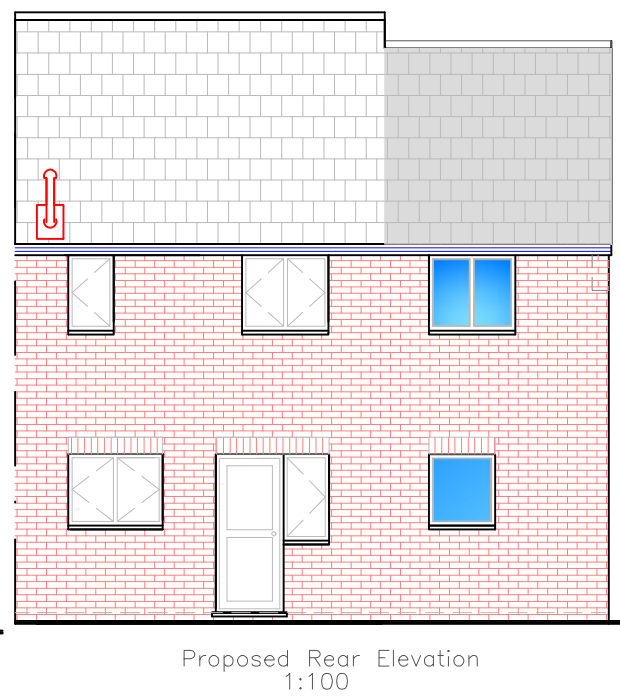
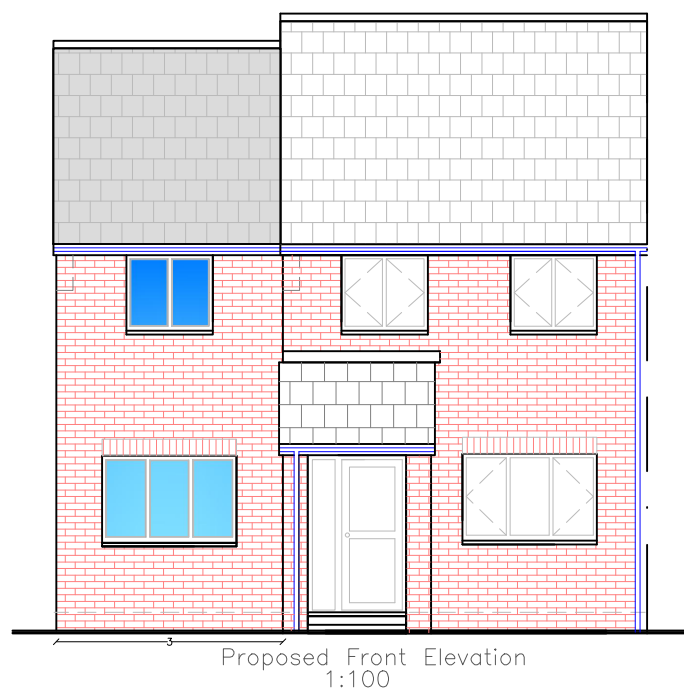
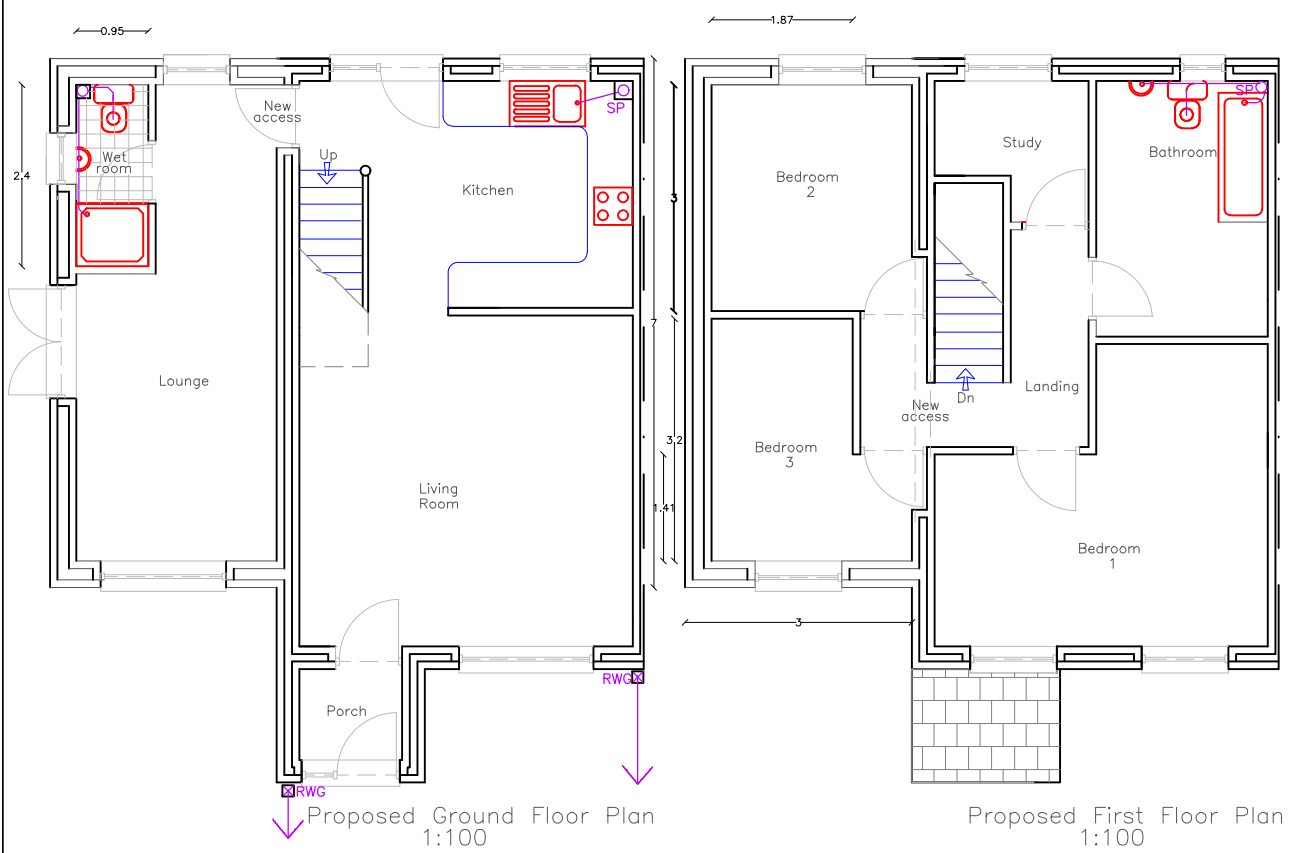
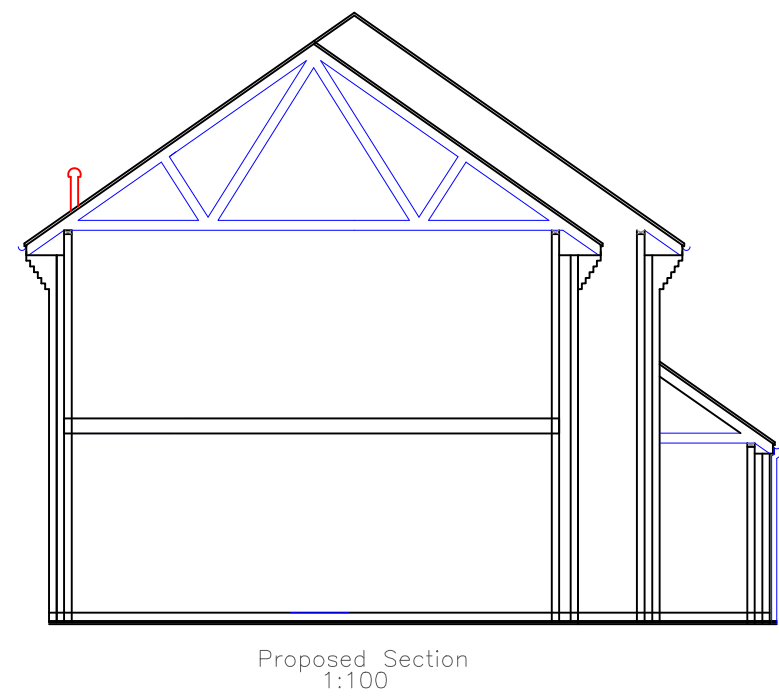
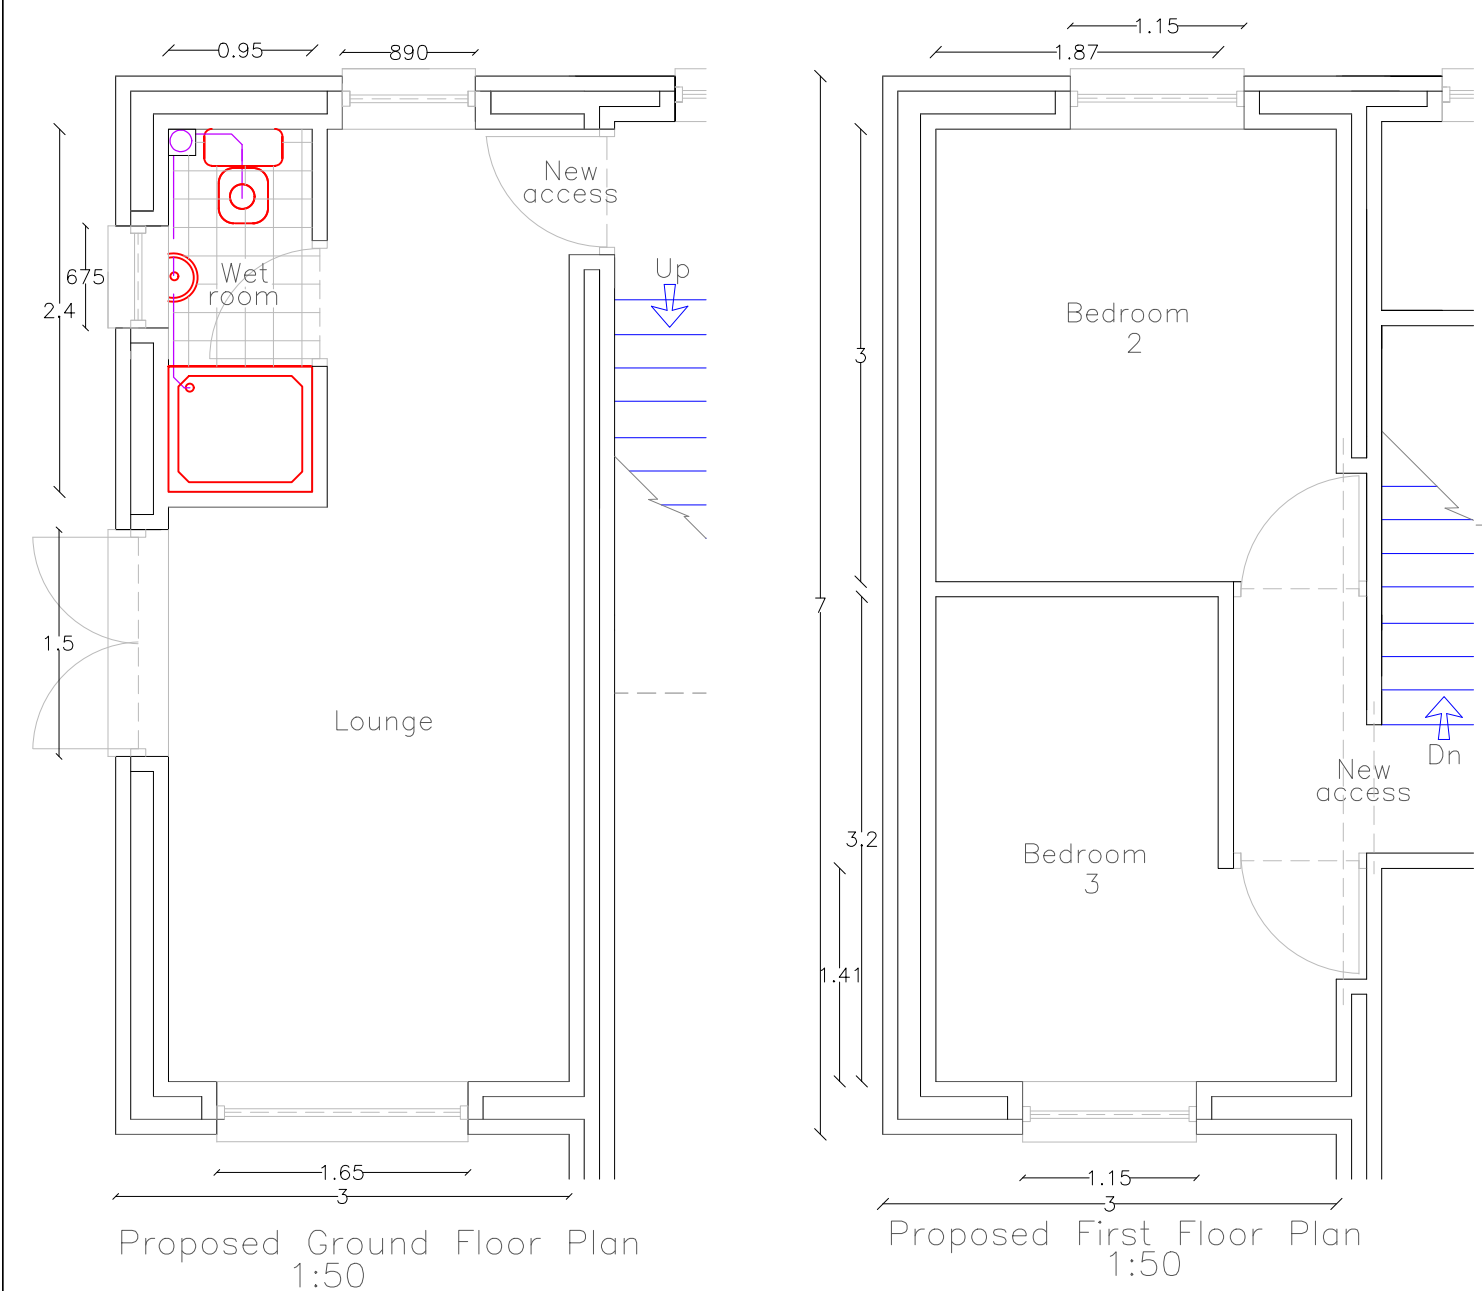
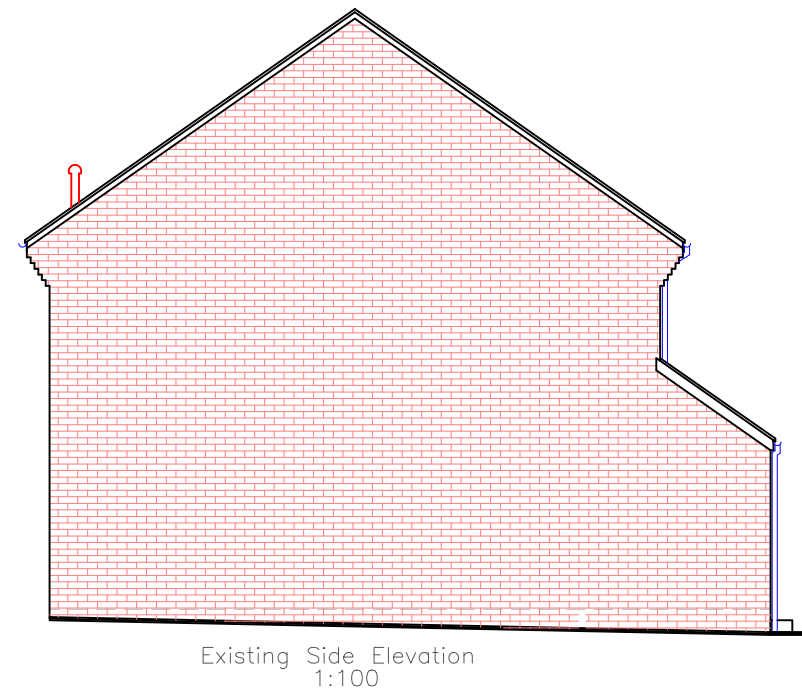
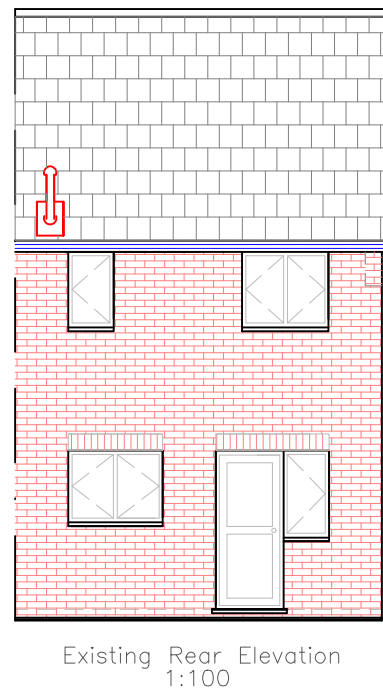


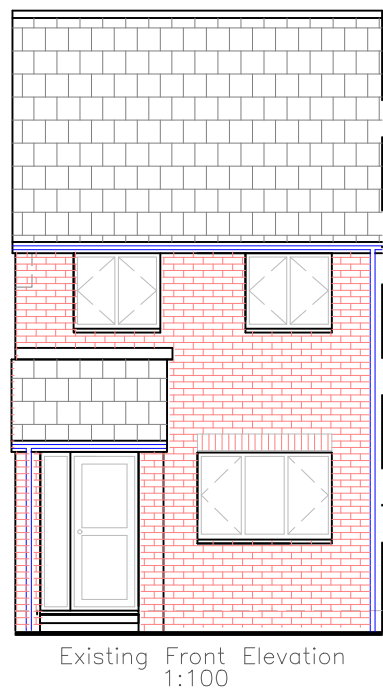

Finishes	
Roof:	Conc tile colour matching existing
External walls:	Face brick including features matching existing/Render to gable
Windows/Doors:	White uPVC matching existing
Fascia/RWG's:	White uPVC matching existing

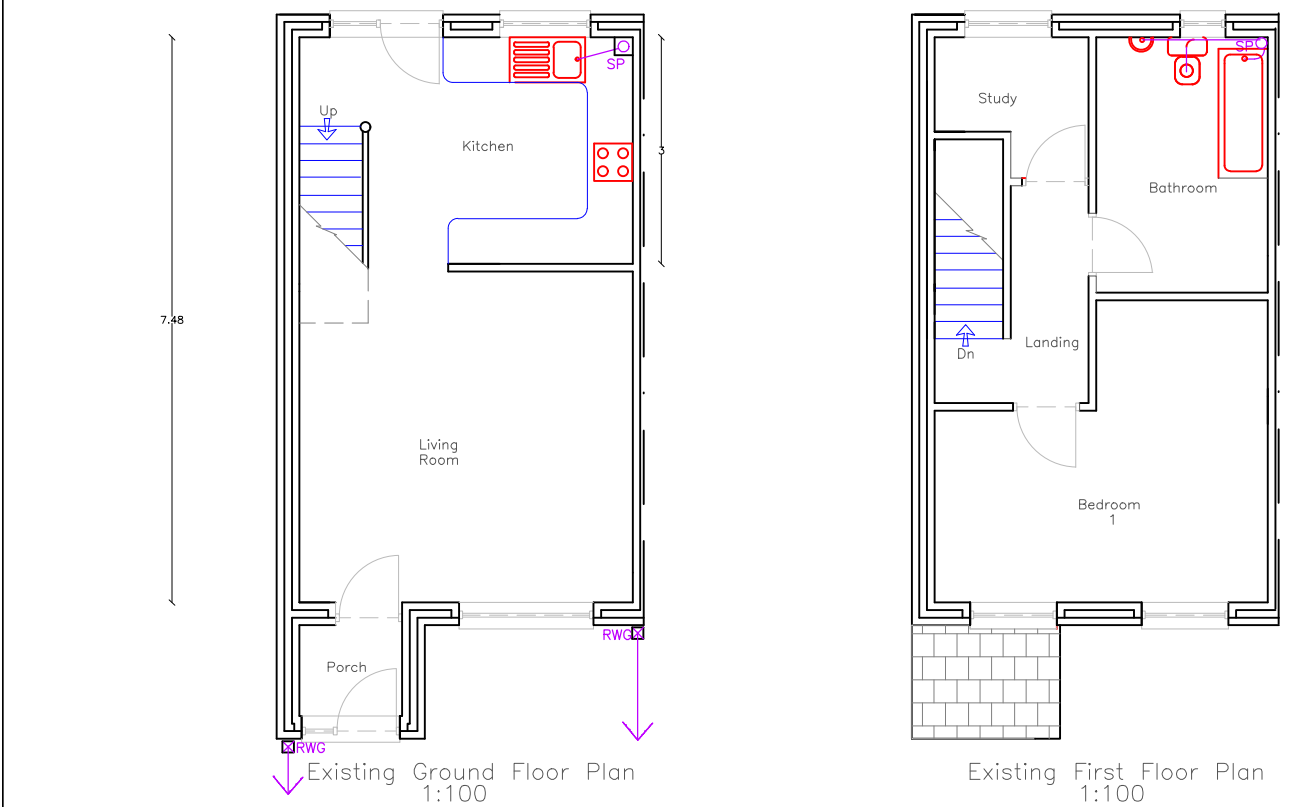

Utopia Design Architectural Services			
Utopia Design Building Planning Application Support Paul Thomas: BSc (Hons) Tel: 01685 5595230. Mob: 07908 725065			
Issued Only for Purpose Indicated			
Drawing Status: FOR PLANNING PURPOSES ONLY			
Address	36, Berry Square Dowlais Merthyr Tydfil CF48 3AL		
Project	Proposed New Two Storey Side Extension with Reposition of Parking Area & Associated GL Reprofiling		
Drawn by	Date	Scale	
PT	AUG 26	1:50, 1:100	
Title		Scale	
Existing and Proposed Plans, & Section		A2	
		Drwg No	
		BERRY 36 01A	