

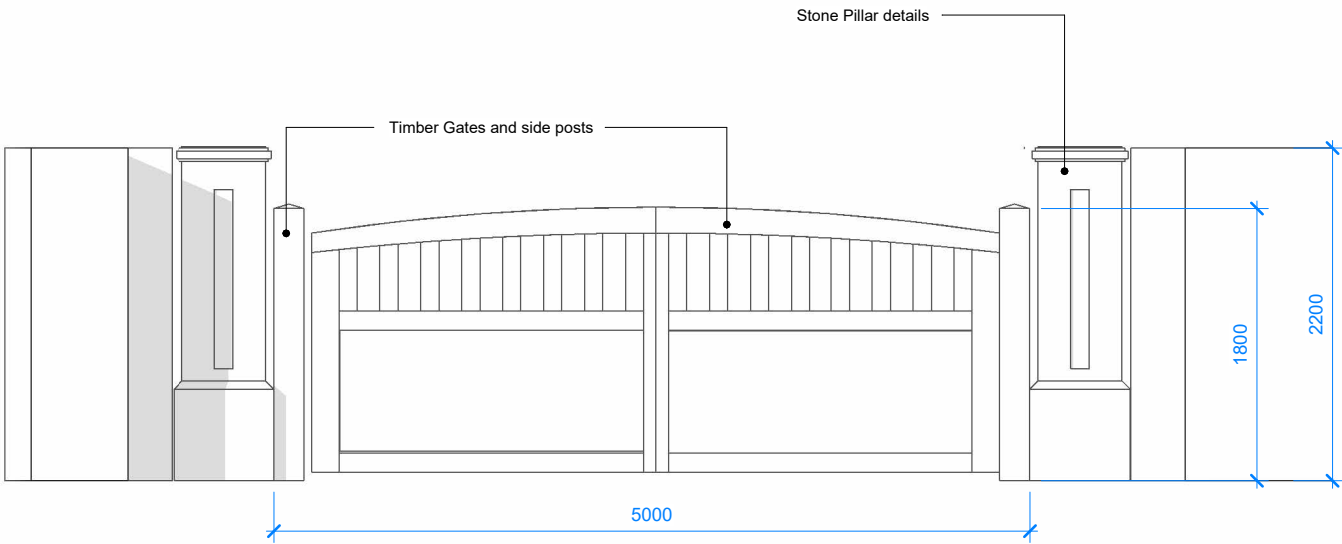


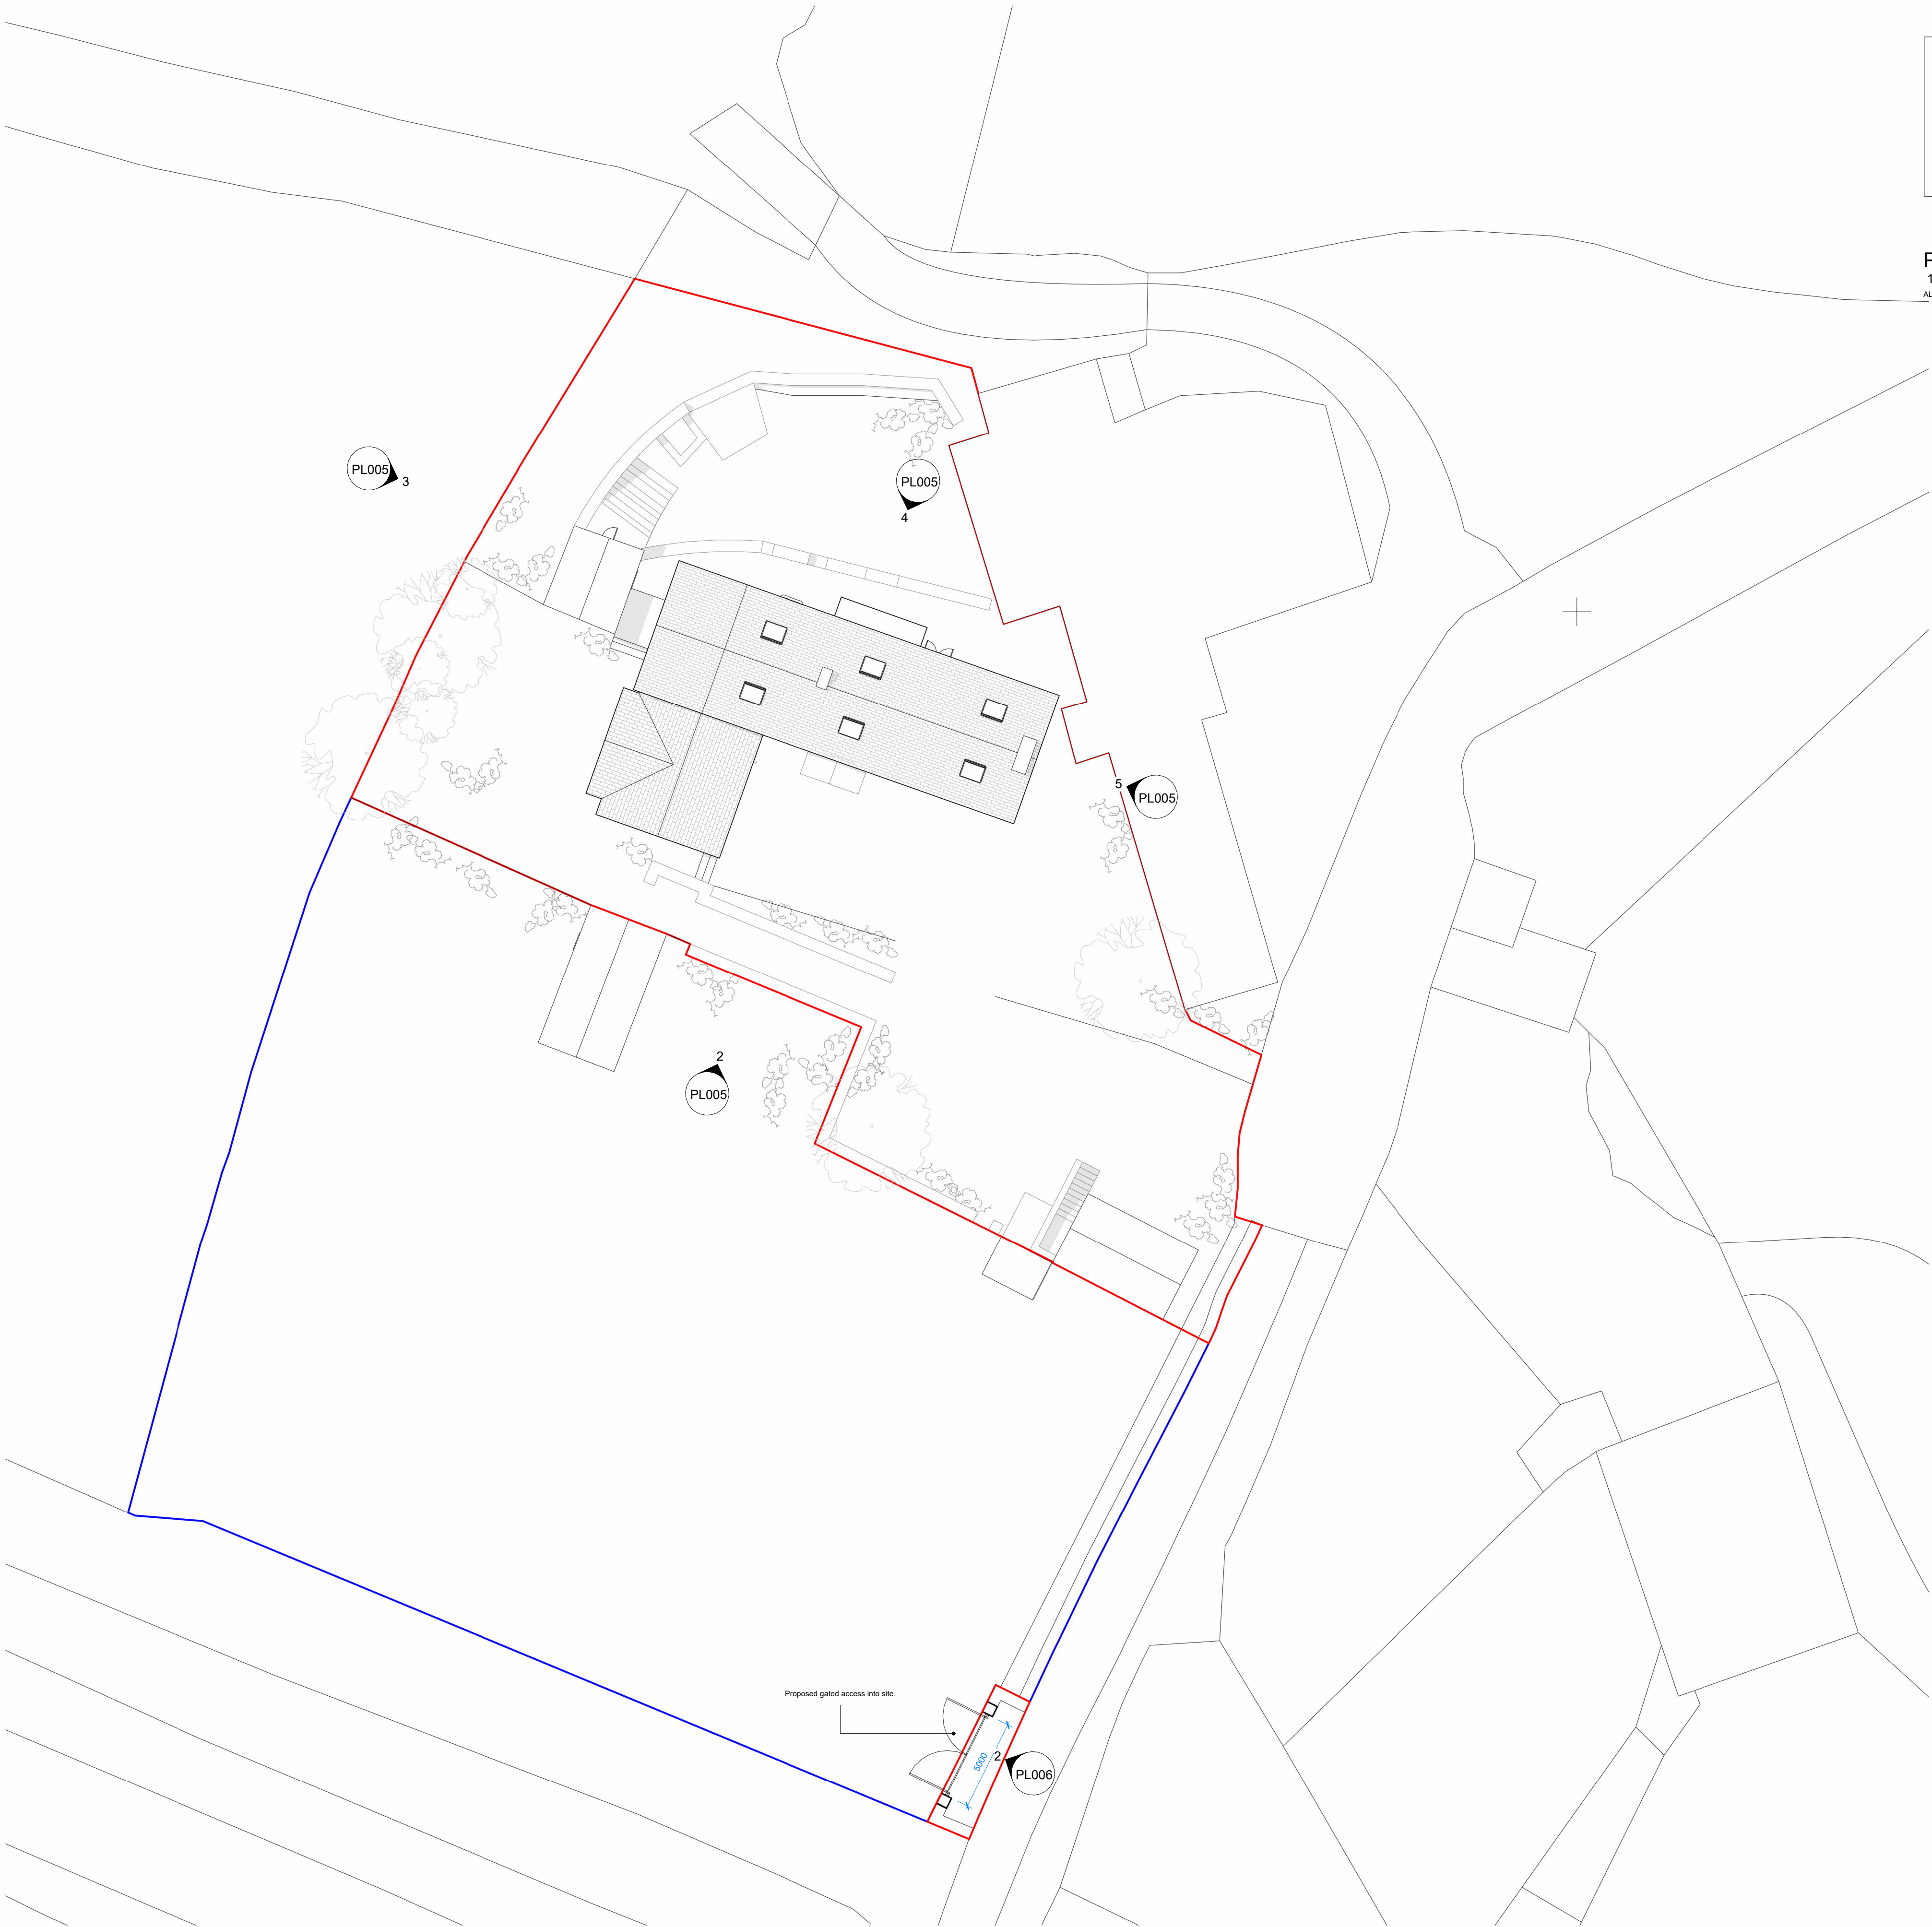

PROPOSED ENTRANCE GATE
1 : 50
ALL DIMENSIONS TO BE CHECKED ON SITE

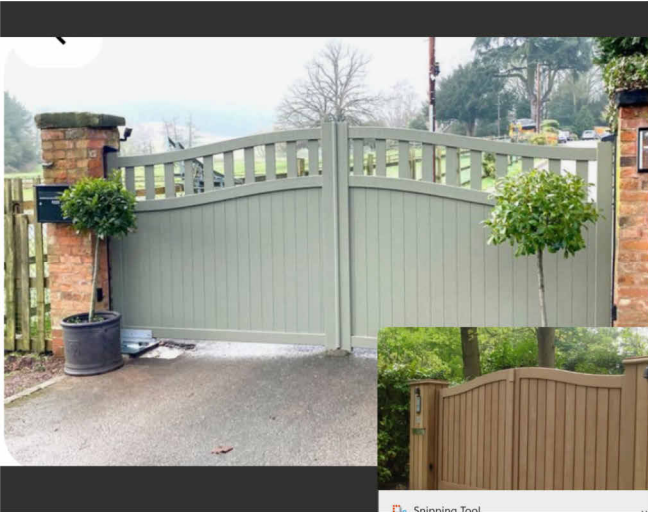


Gate Precedents

NOTE: All dimensions to be checked on site. Do not scale this drawing. All discrepancies should be reported to Blackbrick Studio. Copyright: 2025 Blackbrick Studio. This drawing and this design are copyright of Blackbrick Studio. This drawing is not to be used or copied without written consent.

REVISIONS

REVISION	DESCRIPTION	DATE
01	Updated to case officer comments	11/06/2025
02	Boundary updated	23/06/2025

STATUS: FOR PLANNING

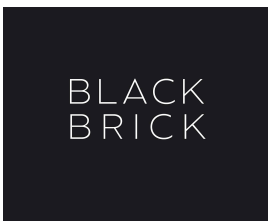

Blackbrick Studio, Platform, Bute St,
Consett, CP13 5LE
Enquiries@blackbrick-studio.com
02922520485

CLIENT:	Nicholas & Nicola		
ADDRESS:	Garth Farm, Garth Lane, Pant, Merthyr Tydfil, CF48 2YA		
TITLE:	Proposed Entrance Gate		
DRAWN:	CHECKED:	APPROVED:	REVISION:
WP	AW	RH	02
SHEET:	SCALE:	DATE:	
PL006	As indicated@A1	07/04/2025	

PROPOSED ENTRANCE GATE
1 : 200
ALL DIMENSIONS TO BE CHECKED ON SITE

