







It's abundance of thorns makes it an excellent security species and its ability to survive continual cutting back are both the reasons why, historically, it has been a core component of native hedges



In Spring it is a mass of petit creamy-white flowers and in the autumn produces the characteristic bluey-black fruit which is used to flavour gin. Excellent for wildlife.



- o Maintenance and watering operations shall be undertaken when necessary.
- o Any dead or dying plants shall be replaced in the Autumn of each year.
- o Watering operations shall be carried out in warm conditions as required, primarily in the months from April to September.
- o Weekly watering operations shall be undertaken in the summer months of the first year of planting
- o Daily watering operations shall be undertaken in the summer months of the first year of planting in hot/drought like conditions
- o Check that each plant is growing away healthily and remove all dead wood, diseased or damaged branches.
- o Re-form plants which have been loosened by wind or frost
- o Gapping up the hedge shall take place in year 5 and 10

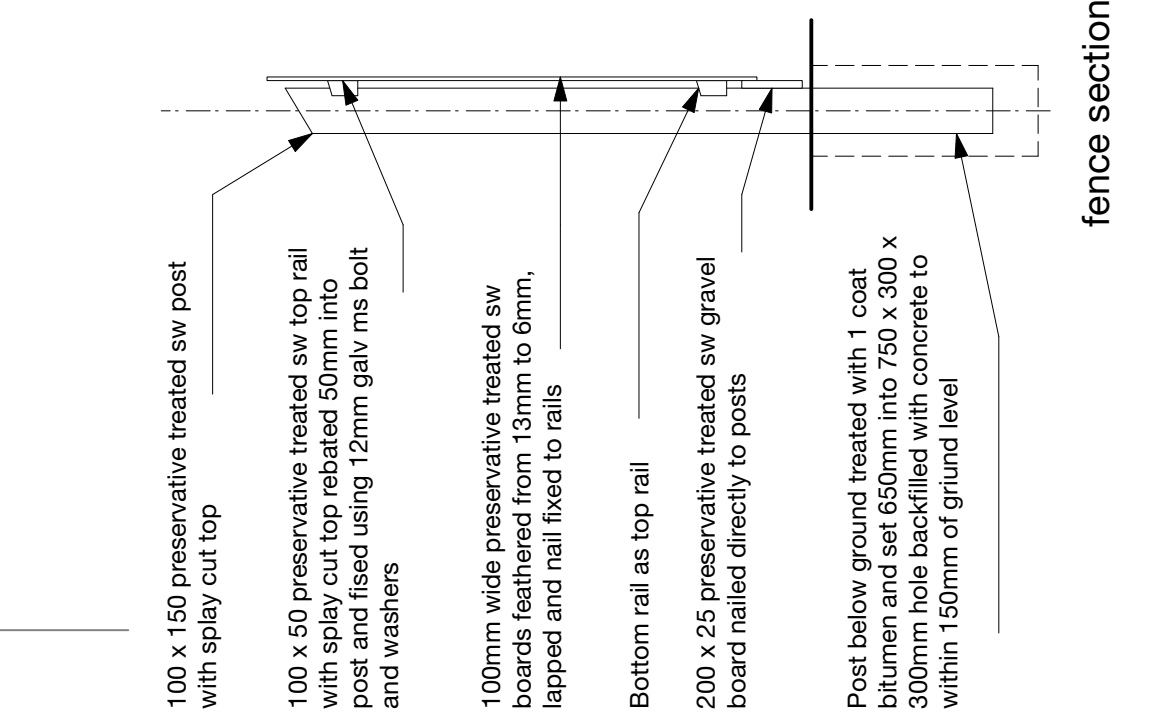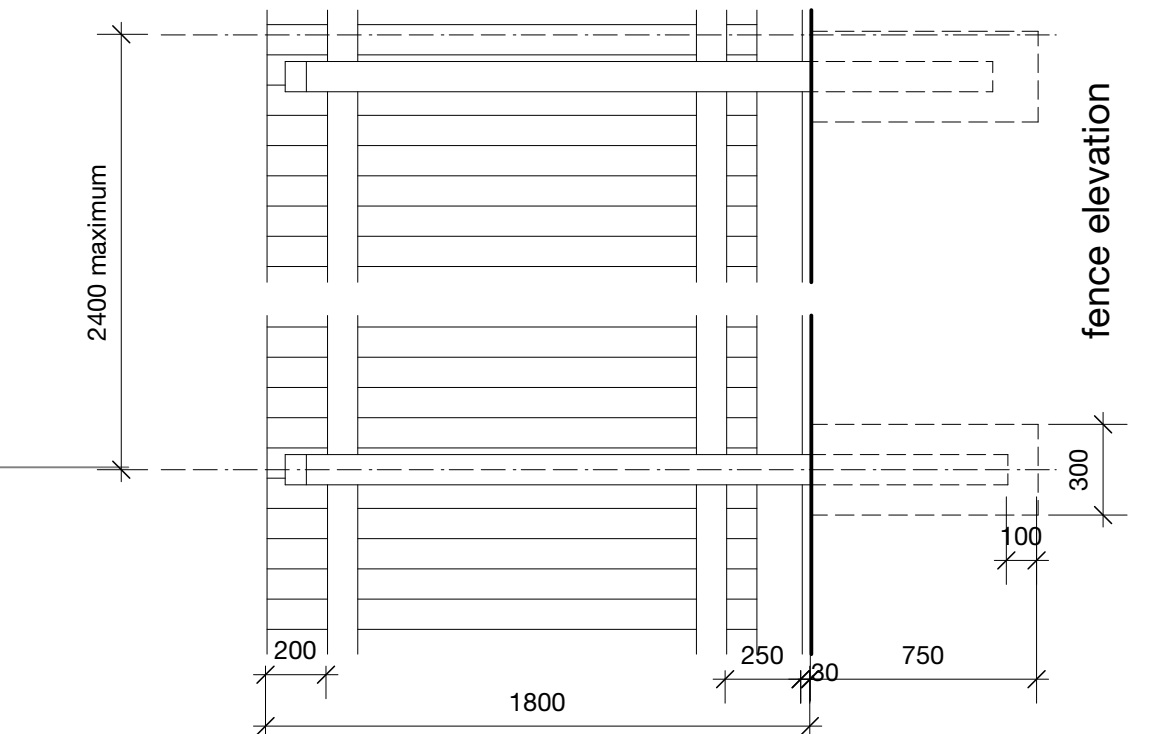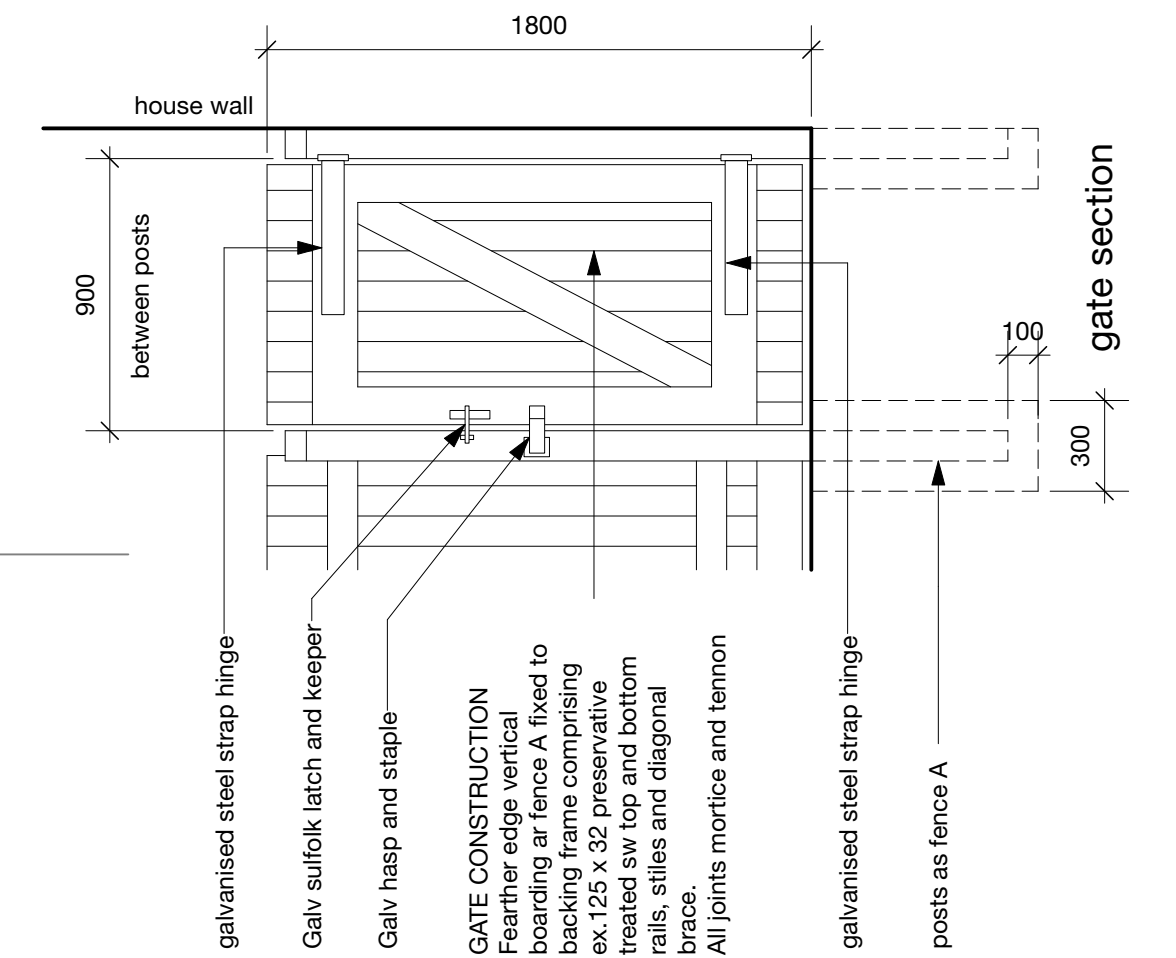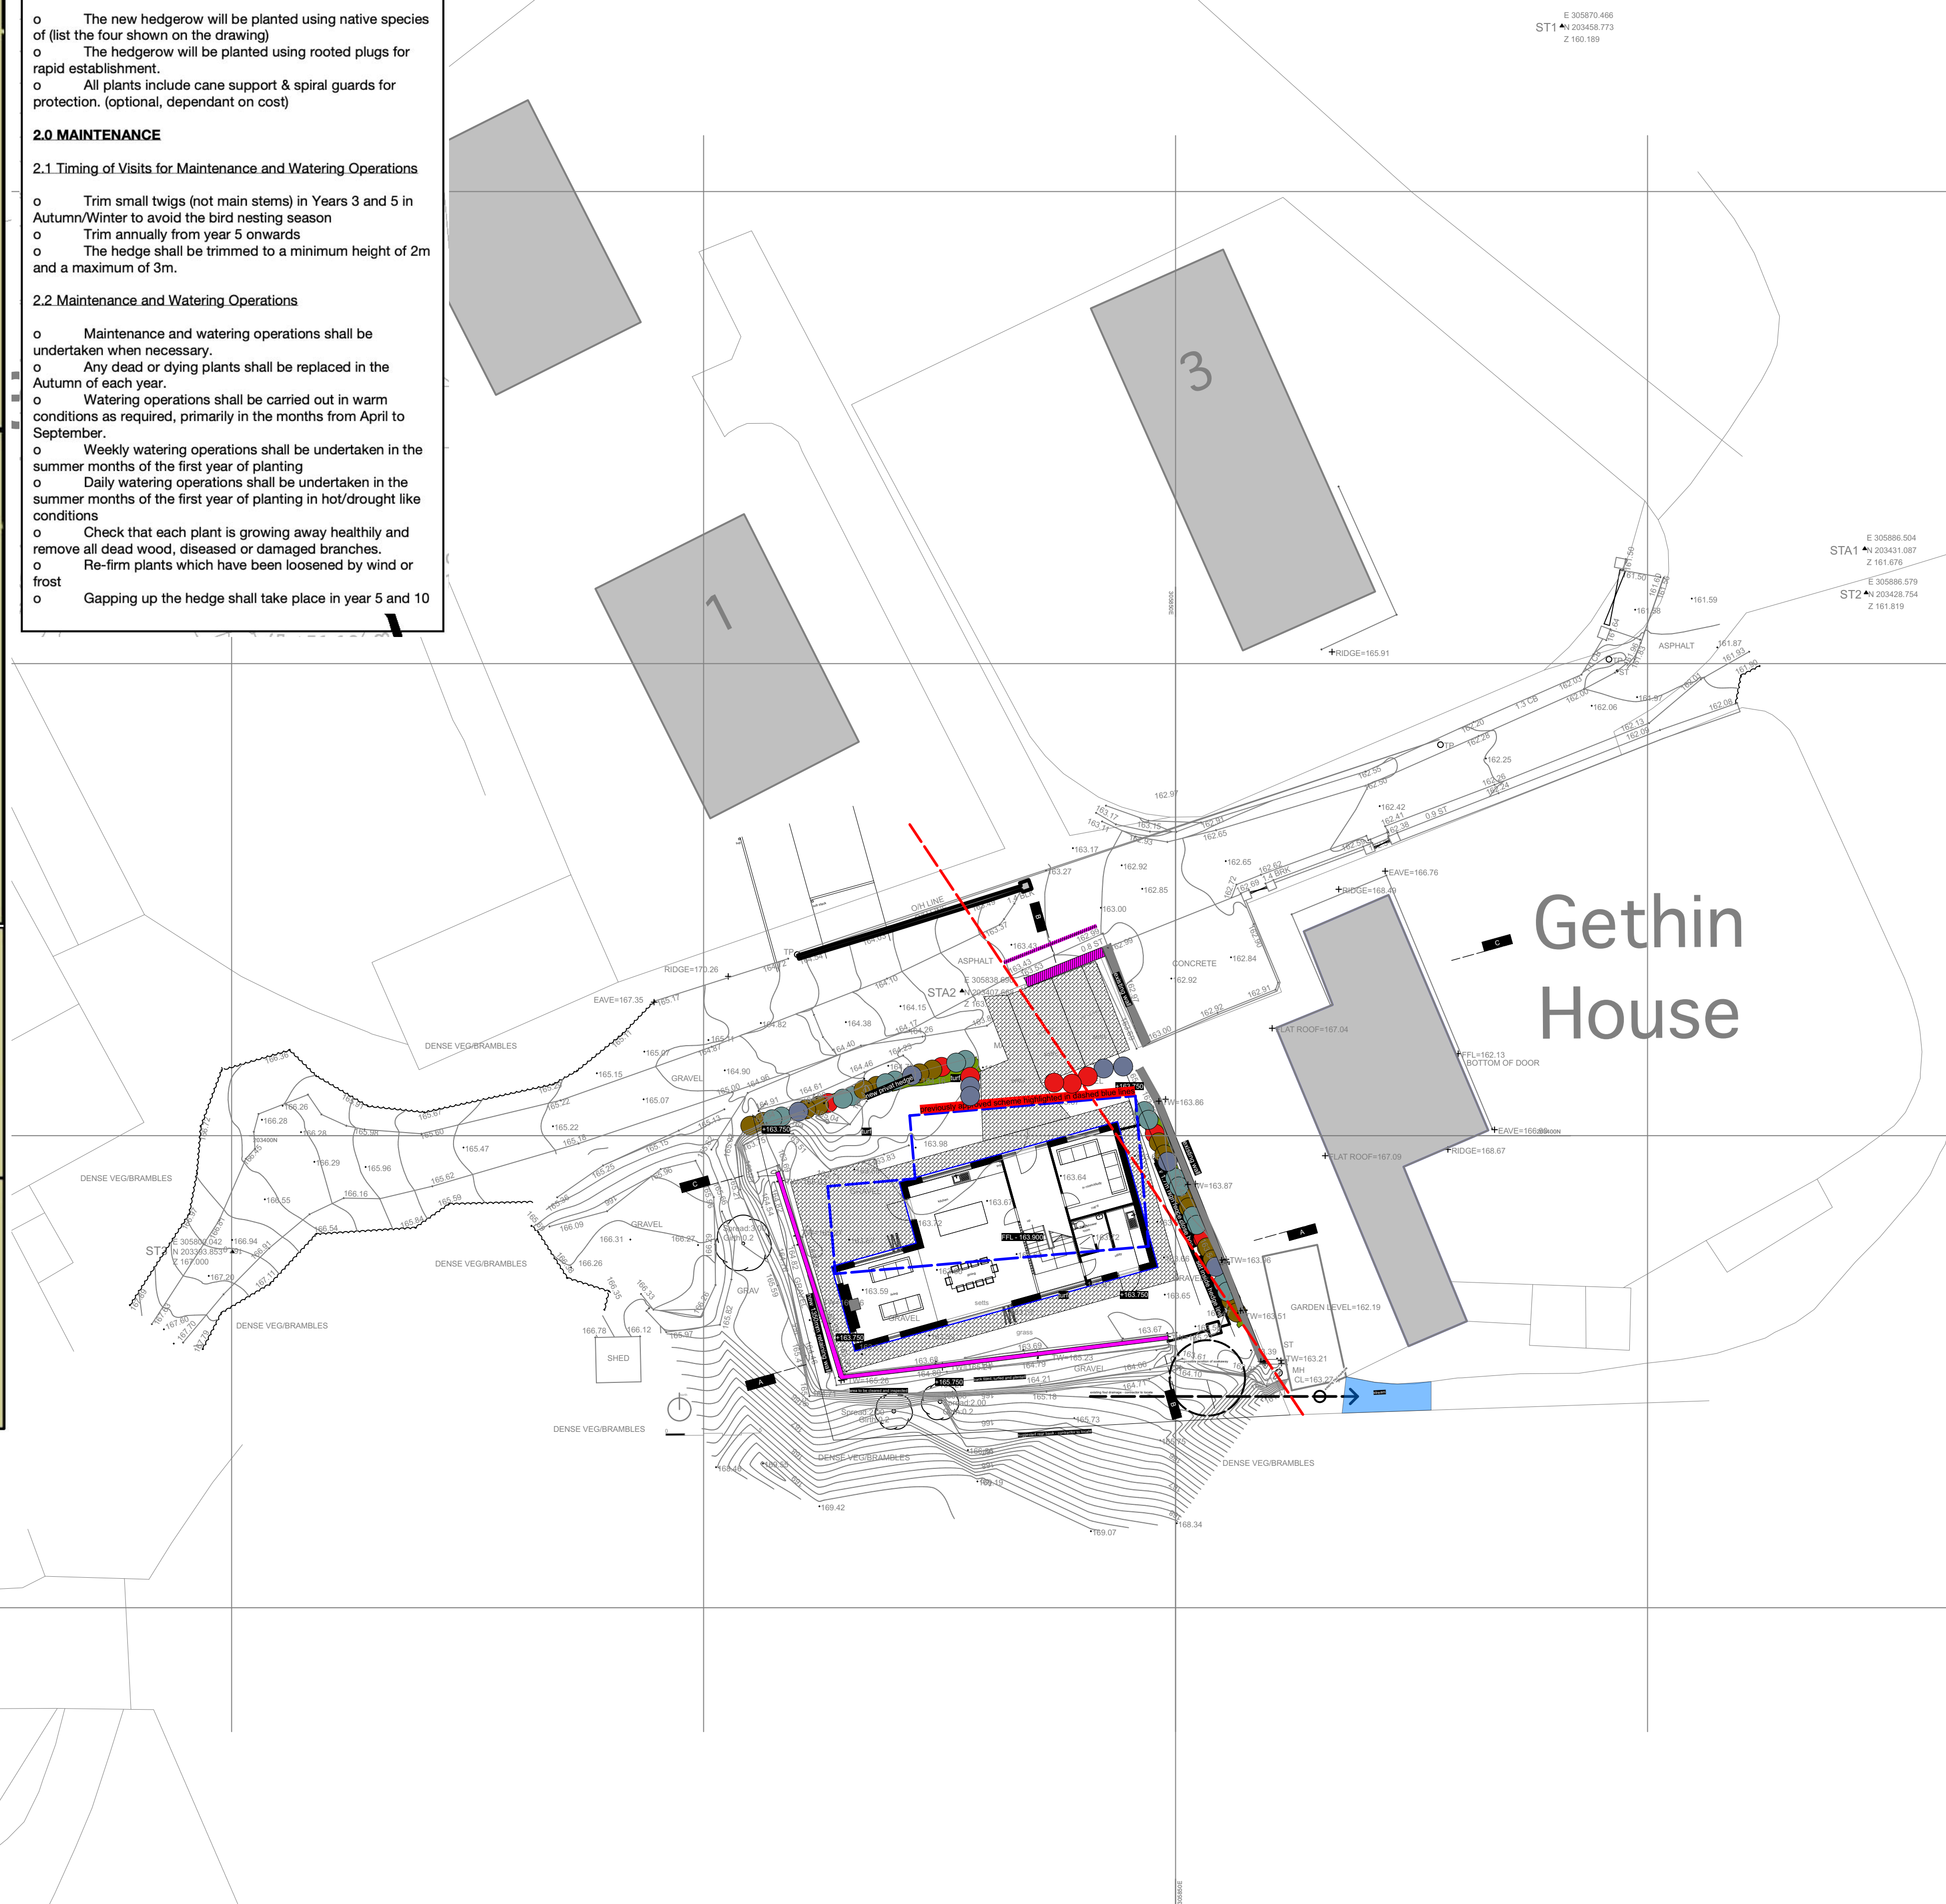

DETAILS OF FENCE G AND GATE H (1:25)

B. Slab measured - 12/01/2022



Proposed new dwelling
to

Land to the rear of Gethin House,
Abercanaid, Merthyr Tydfil

576.0033B		Proposed block plan	
BC	1:200@A1	May '19	SG
1st Floor Woodfield Studios 62 High St Merthyr Tydfil CF37 8DE 07830328652 hello@georgeandco.studio www.georgeandco.studio			
DO NOT SCALE THIS DRAWING			©George and Co.