


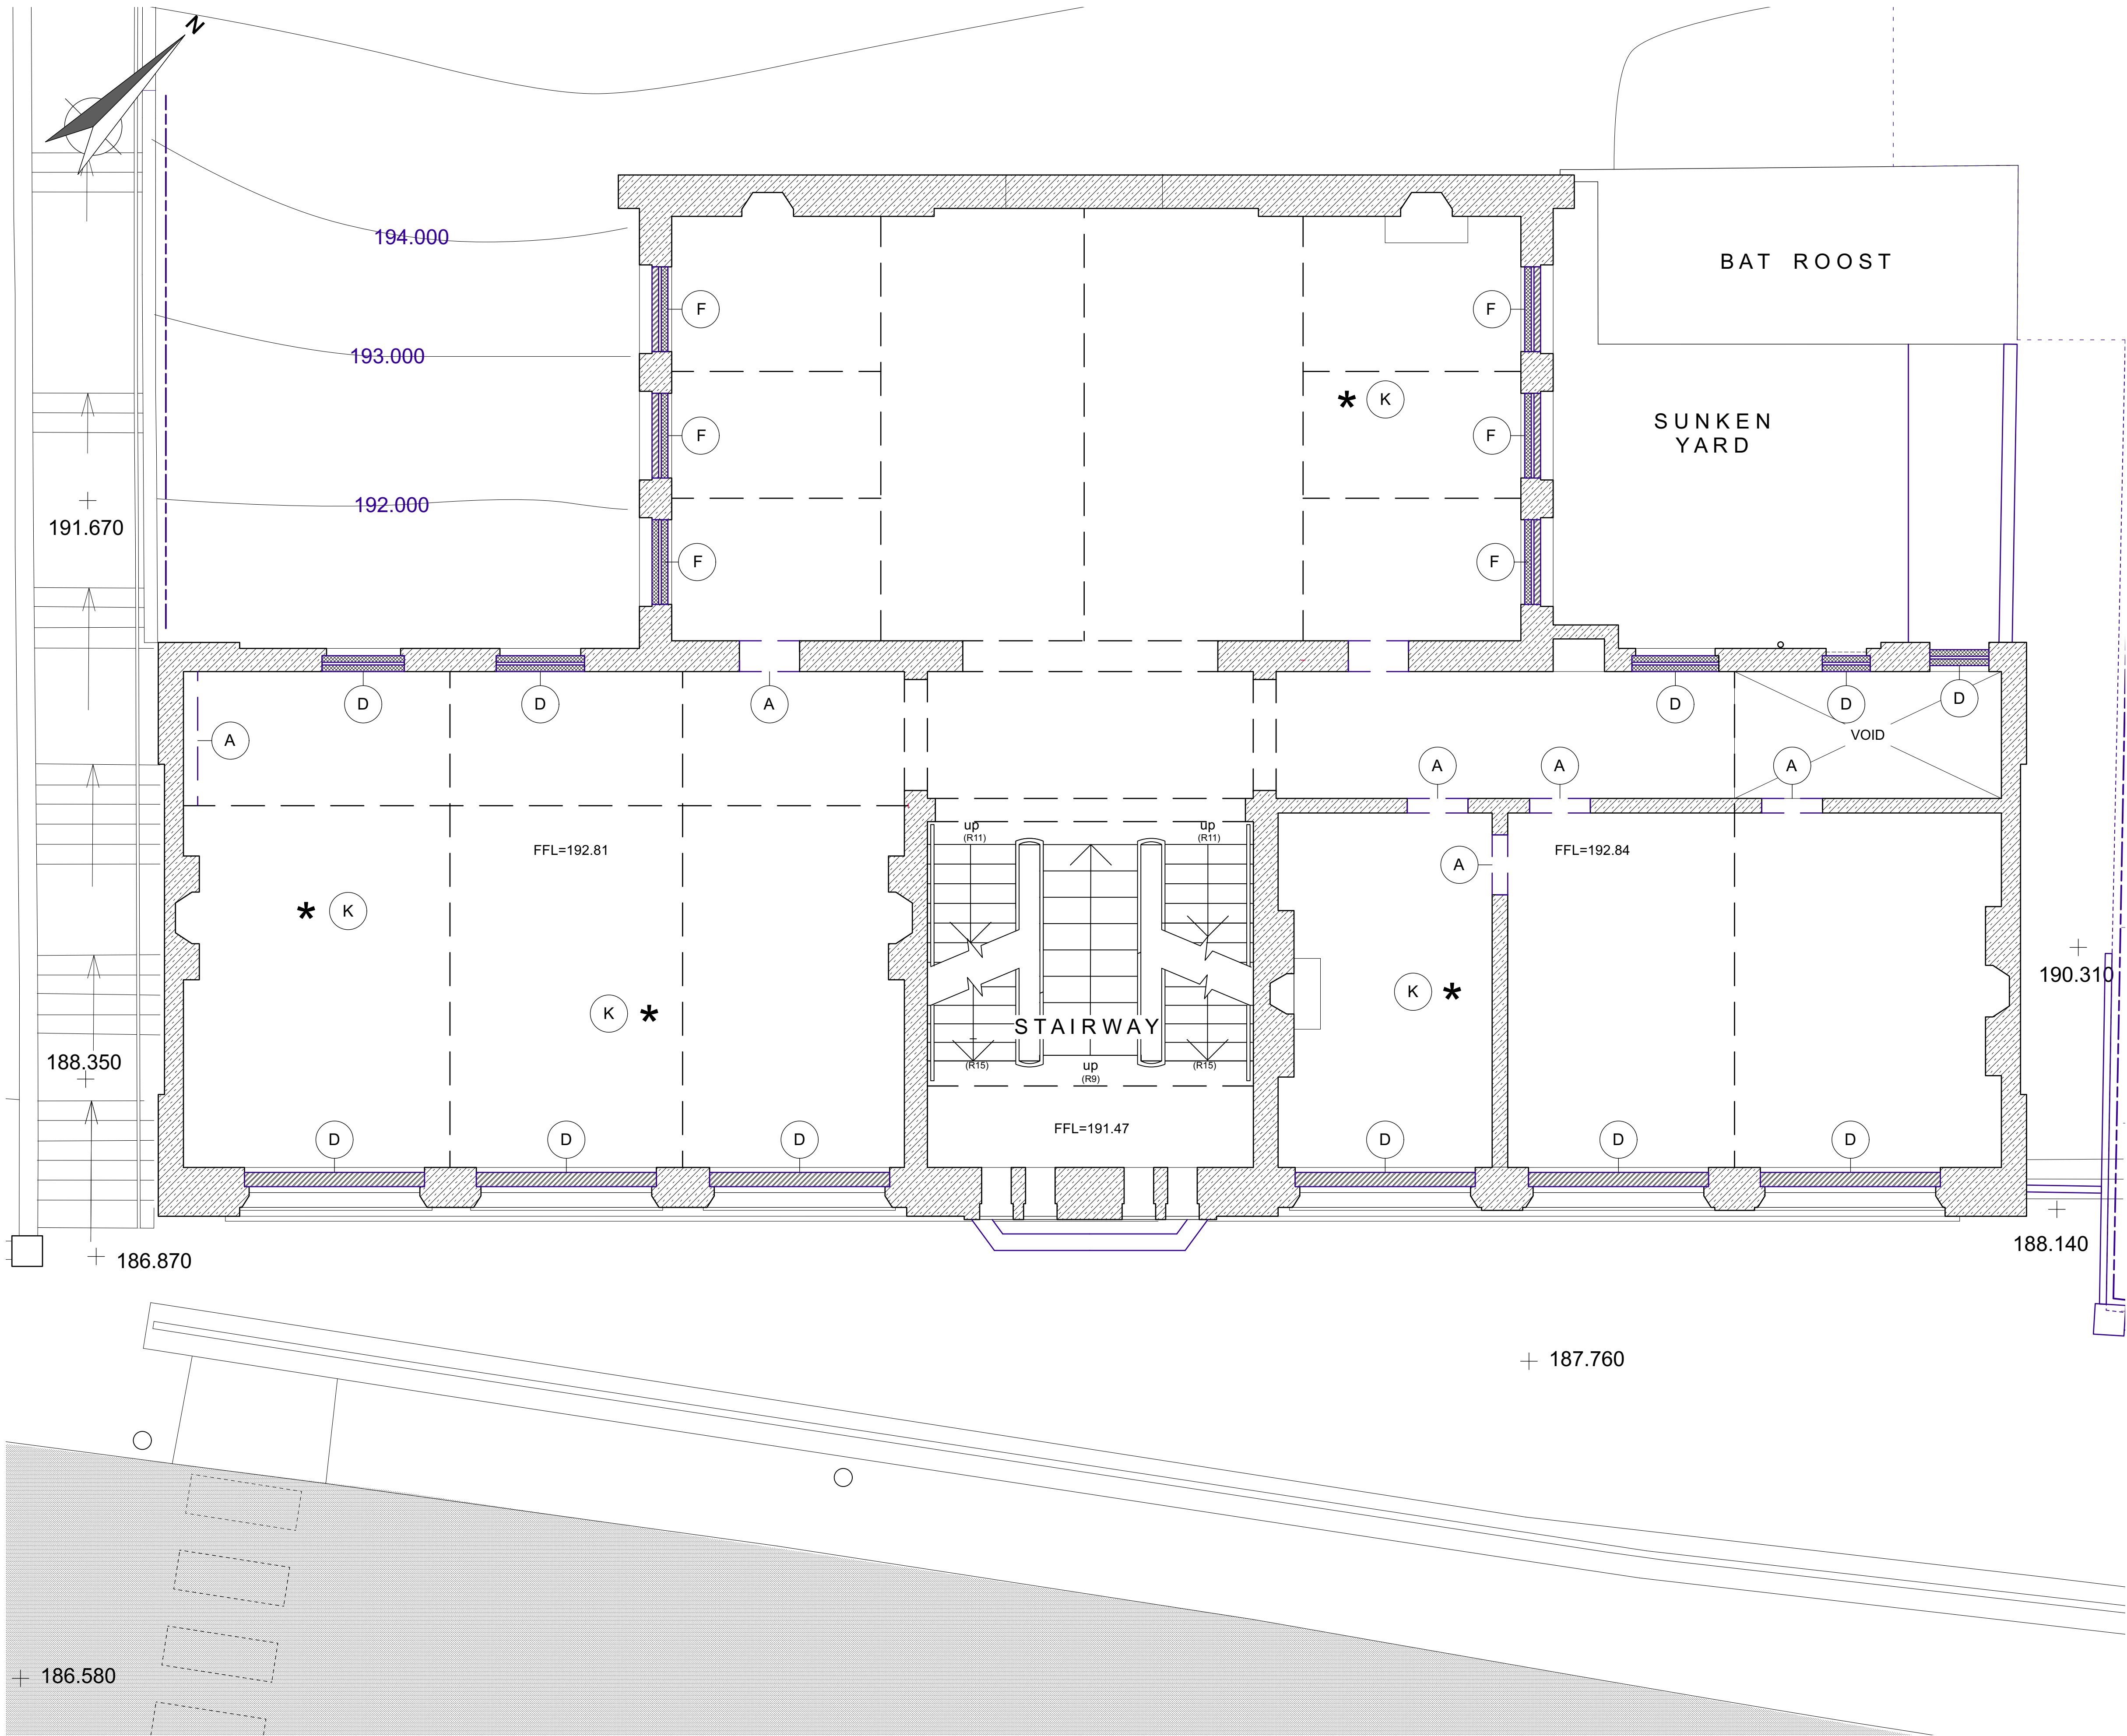

Responsibility is not accepted for errors made by others scaling from this drawing.

All construction information should be taken from figured dimensions only. Dimensions are in millimetres unless otherwise stated.

All dimensions and conditions are to be checked on site prior to preparing drawings or commencing any work.

Any variations or supplementary drawings are to be approved by The Architect.

KEY - Plans

- A New lintols over openings
- B New steel columns
- C New brickwork columns
- D Opening filled in with blockwork
- E Opening filled with Brickwork
- F Opening filled with Brickwork and Blockwork
- G Collapsed walling re-built like for like
- H New timber stud walling
- I New masonry external walls
- J New mesh panel facade
- K Patch-repair ceiling like for like
- L New timber flooring
- M New metal door