

GENERAL NOTES

- This drawing is confidential and copyright owned by WSP (Real Estate & Infrastructure) Ltd. and is for use on this site only unless contractually stated otherwise.
- Dimensions are not to be scaled from this drawing. Discrepancies and/or ambiguities within this drawing, between it and information given elsewhere, must be reported immediately to the architect for clarification before proceeding.
- Graphical representations of information on this drawing have been co-ordinated, but are approximate only. Please refer to the Specifications and/or Details for actual sizes, or specific contract construction information where only design intent is provided.
- This drawing is to be read in conjunction with all other relevant architectural drawings and specifications as well as the drawings and specifications of other design disciplines, including structural engineers and building services engineers.
- It is assumed that all works on this drawing will be carried out by a competent contractor, aware of the duties under CDM regulations 2015 and working to a construction phase plan developed by the Contractor.

HEALTH & SAFETY SYMBOL KEY



WARNING RISK
Indicates a Residual Risk as a warning



COMPULSORY RISK
Indicates a Residual Risk requiring a compulsory action



PROHIBITIVE RISK
Indicates a Residual Risk requiring a prohibitive action




INFORMATION RISK

Note:

New Public Realm paving layout to be mirrored to existing parcel of land adjacent to existing steps.

To be read in conjunction with:
 MIL-ESA-XX-XX-DR-A-940001 - Soft Landscaping Layout
 MIL-ESA-XX-XX-DR-A-940002 - Planting Specification and Guidance

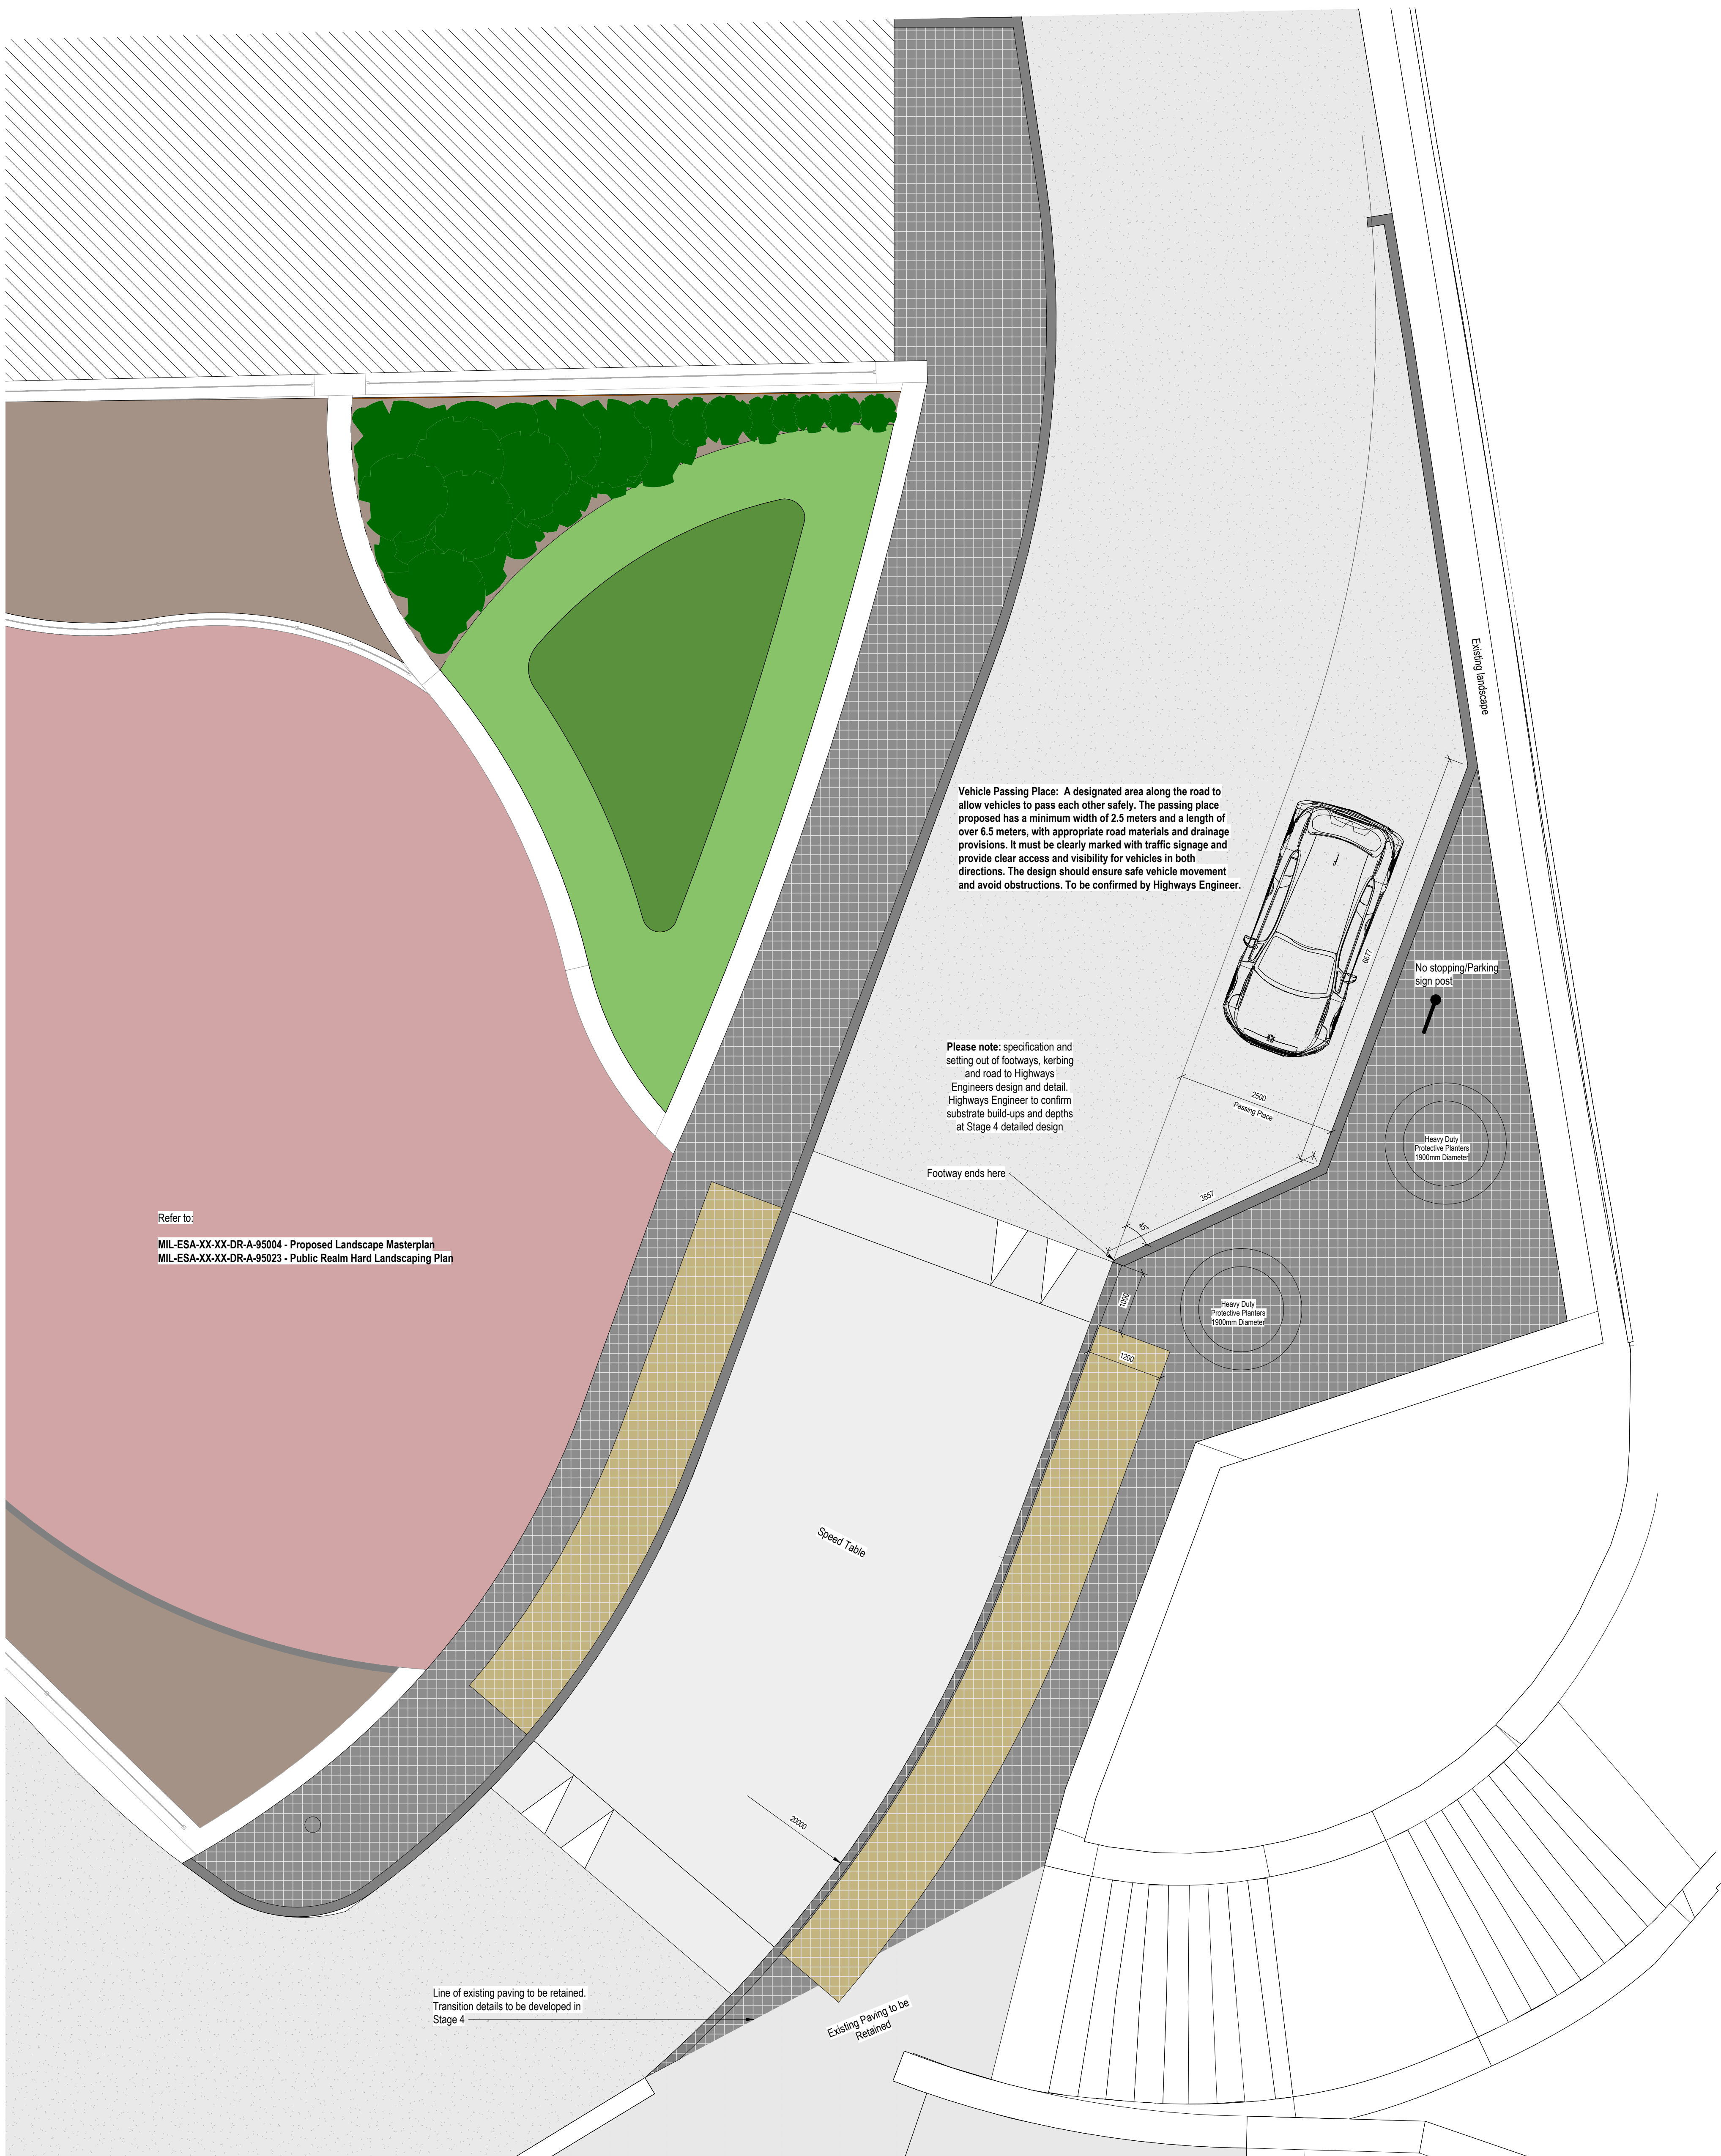

P01 Issued for comments 07/04/25

Rev	Description	(Chk'd / App'd)	Date
-----	-------------	-----------------	------

Status

S2 - For information and reference

Classification

Client

Merthyr Tydfil County Borough
Council

Project

Merthyr Interchange Link

Drawing

Proposed Passing Place

Scale @ A0	Drawn	Checked	Approved
1 : 50	CJ	EB	MT

Project No.	Date
70121420	10/04/2024

Drawing Identifier							
project	origin	zone	level	form	discip.	number	revision
MIL	-ESA	-PR	-XX	-DR	-A	-950040	P01

esa
architecture
member of WSP

Quest House, Fortran Rd, St. Mellons, Cardiff, CF3 0EY

WSP (Real Estate & Infrastructure) Limited, Reg No. 12475960