

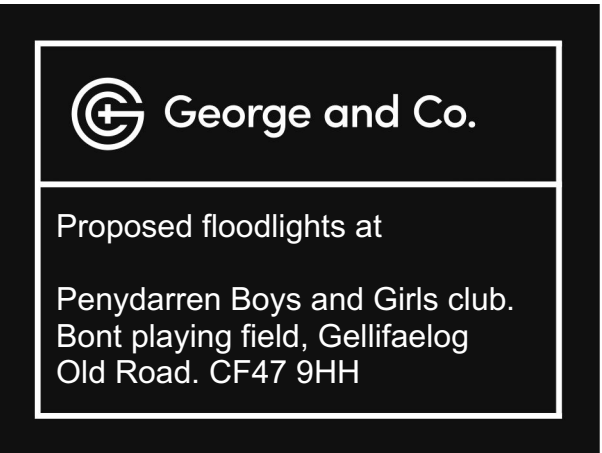


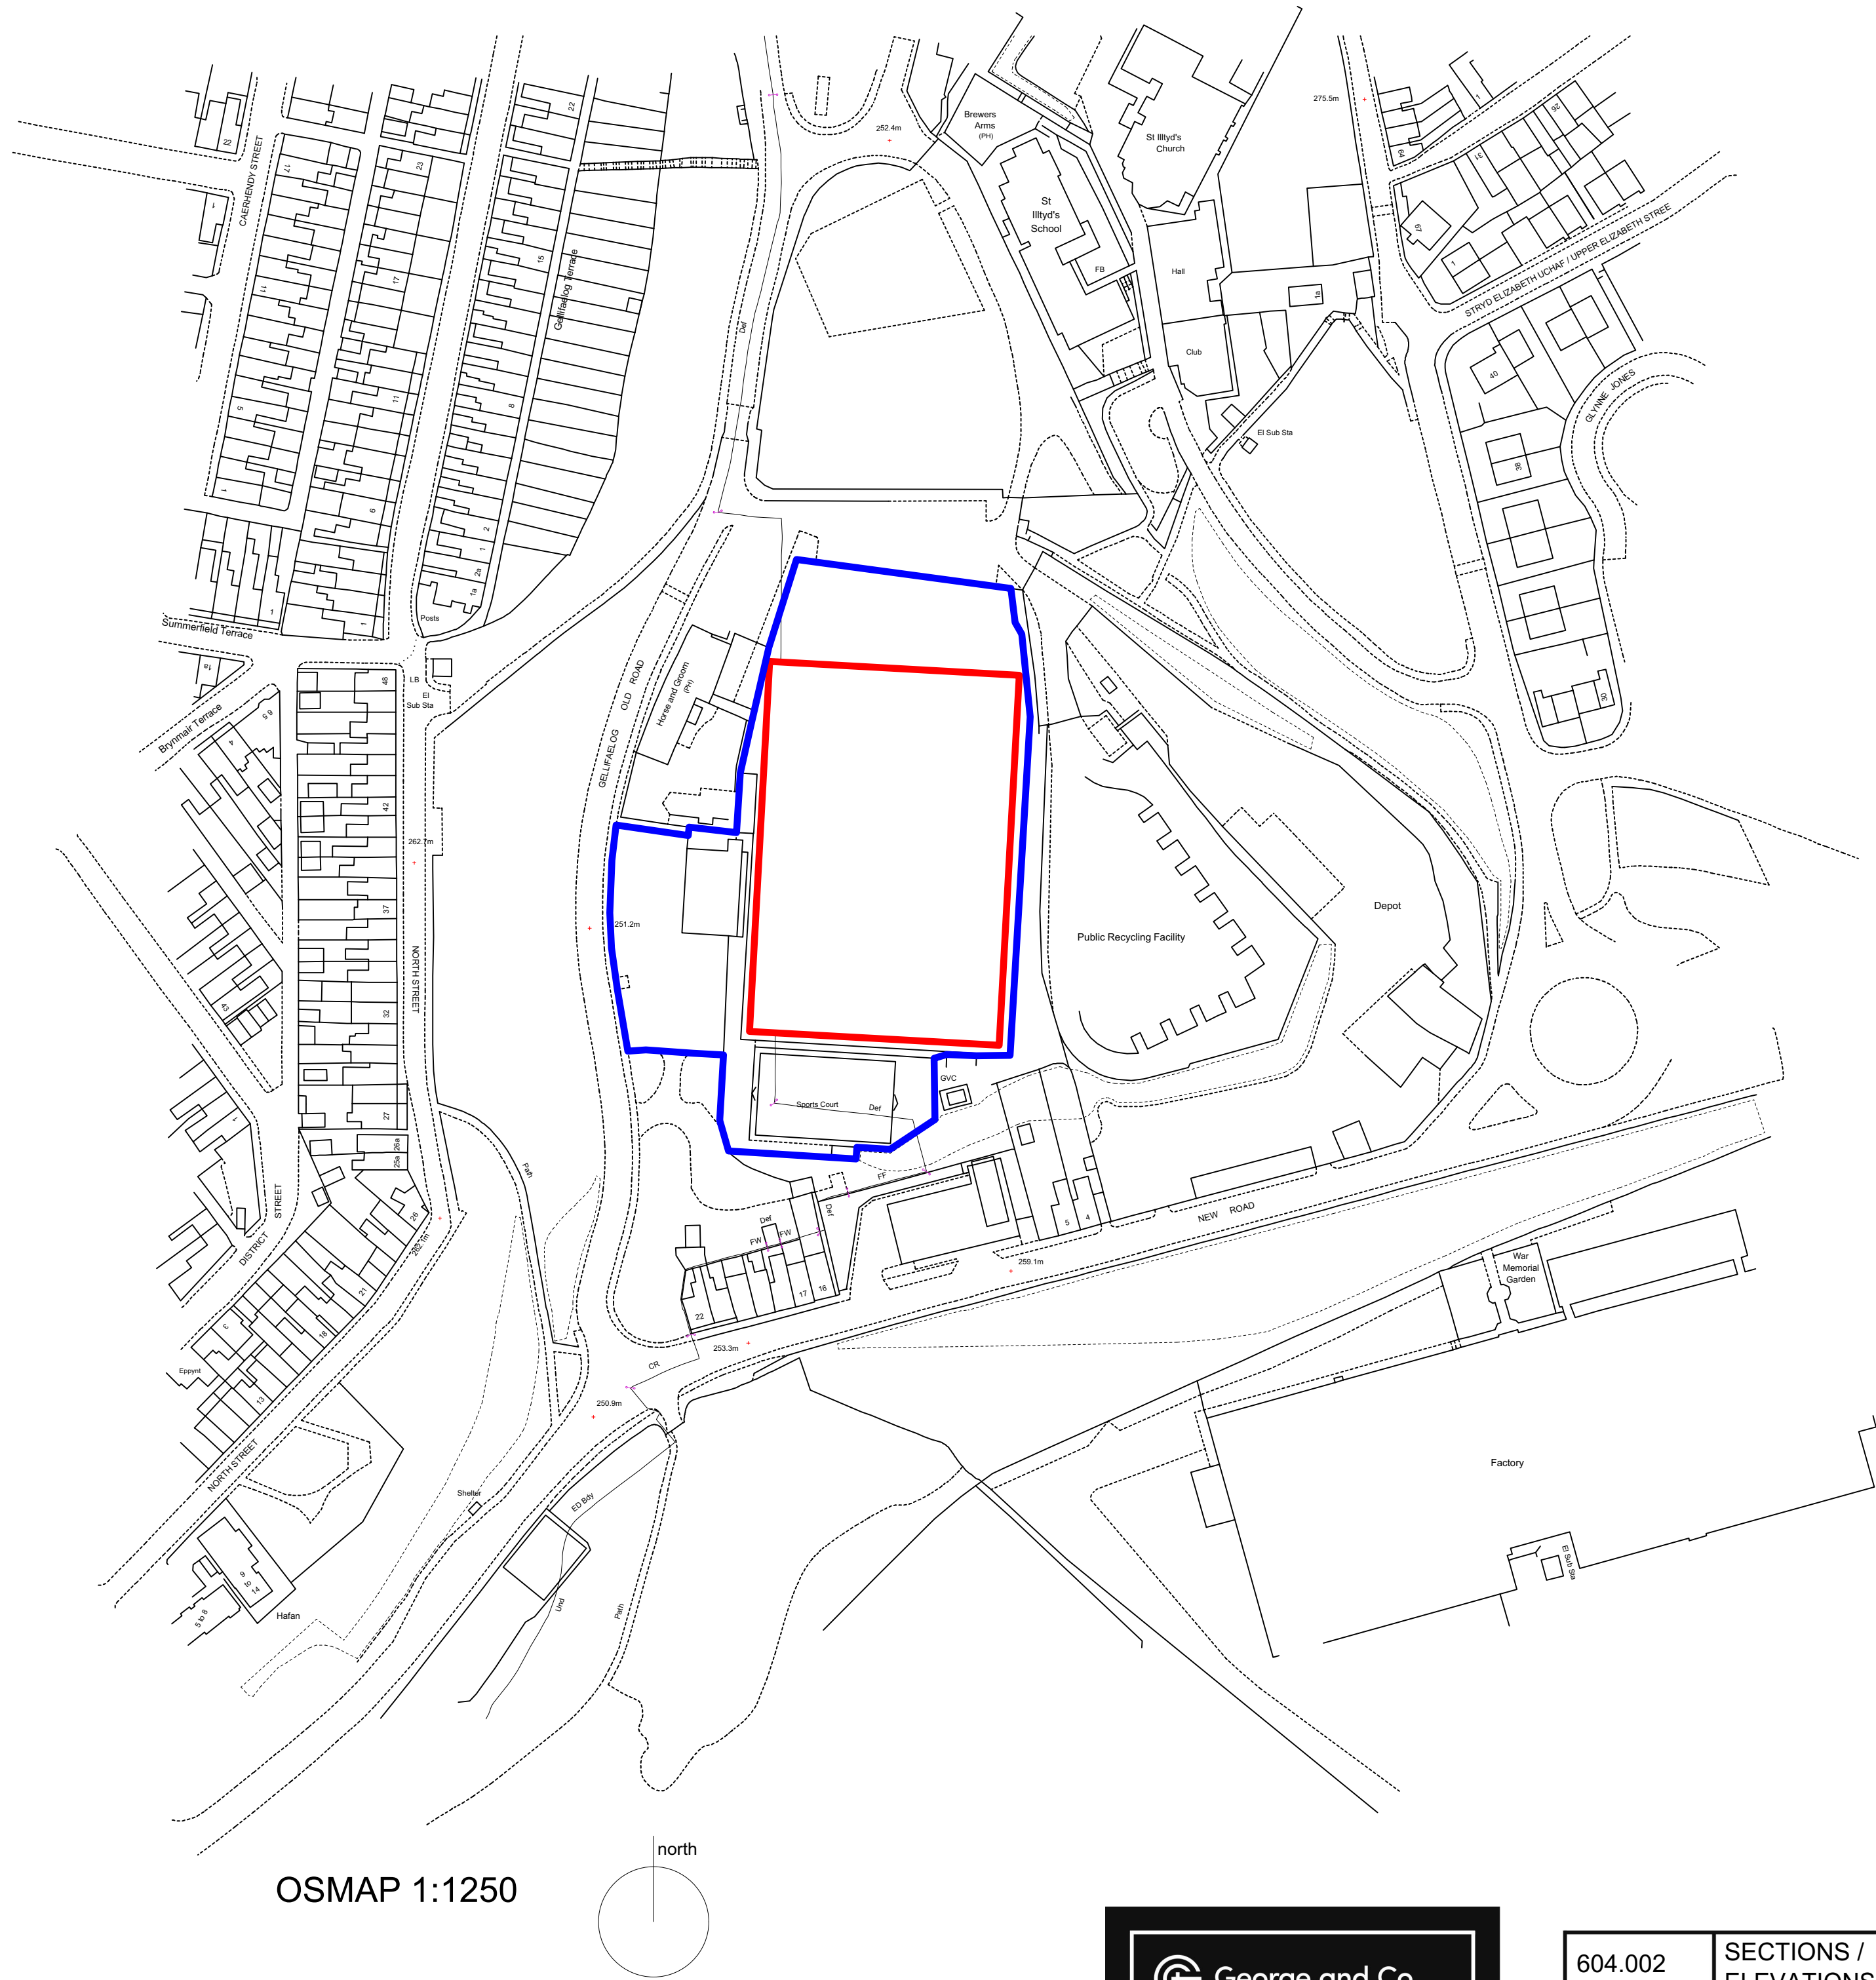

|   |          |                 |    |
|---|----------|-----------------|----|
| 604.001   |          | PLANS           |    |
| planning   | 1:200@A1 | May 21          | CG |
| 1st Floor<br>Woodfired Studios 62 High St<br>Merthyr Tydfil CF37 8DE<br>07830328652<br>hello@georgeandco.studio<br>www.georgeandco.studio |          |                 |    |
| DO NOT SCALE THIS DRAWING   |          | ©George and Co. |    |

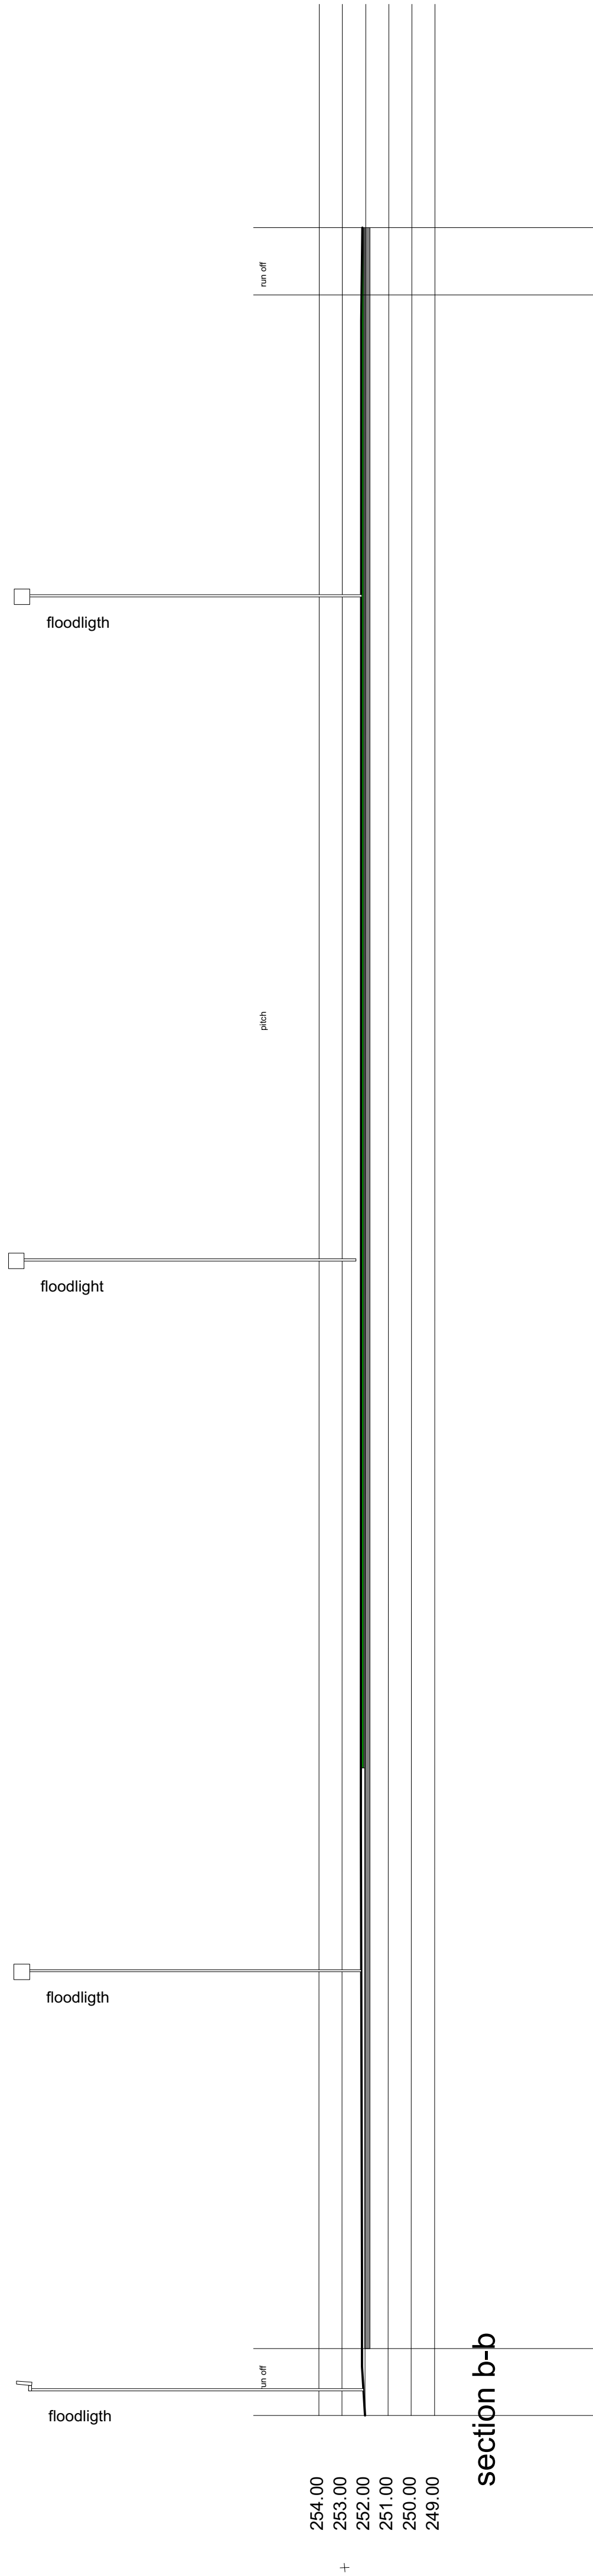

Proposed floodlights at

Penydarren Boys and Girls club.  
Bont playing field, Gellifaelog  
Old Road. CF47 9HH

|   |                       |        |                 |
|---|-----------------------|--------|-----------------|
| 604.002   | SECTIONS / ELEVATIONS |        |                 |
| planning   | 1:200@A1              | May 21 | CG              |
| 1st Floor<br>Woodfired Studios 62 High St<br>Merthyr Tydfil CF37 8DE<br>07830328652<br>hello@georgeandco.studio<br>www.georgeandco.studio |                       |        |                 |
| DO NOT SCALE THIS DRAWING   |                       |        | ©George and Co. |