






section a-a

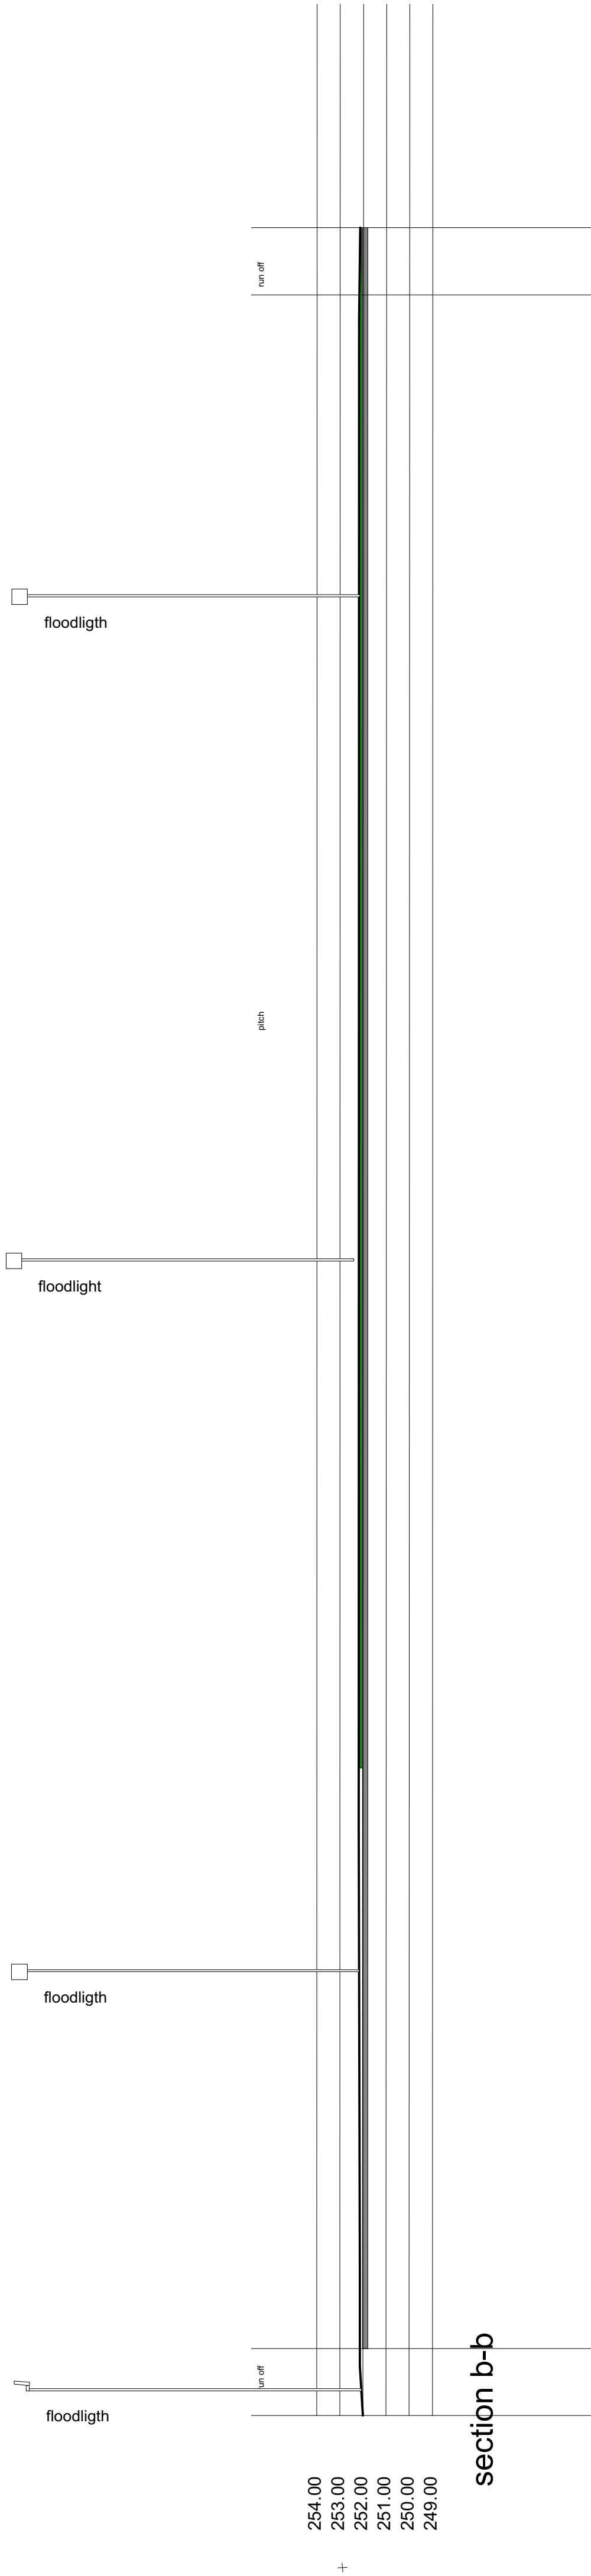

section b-b

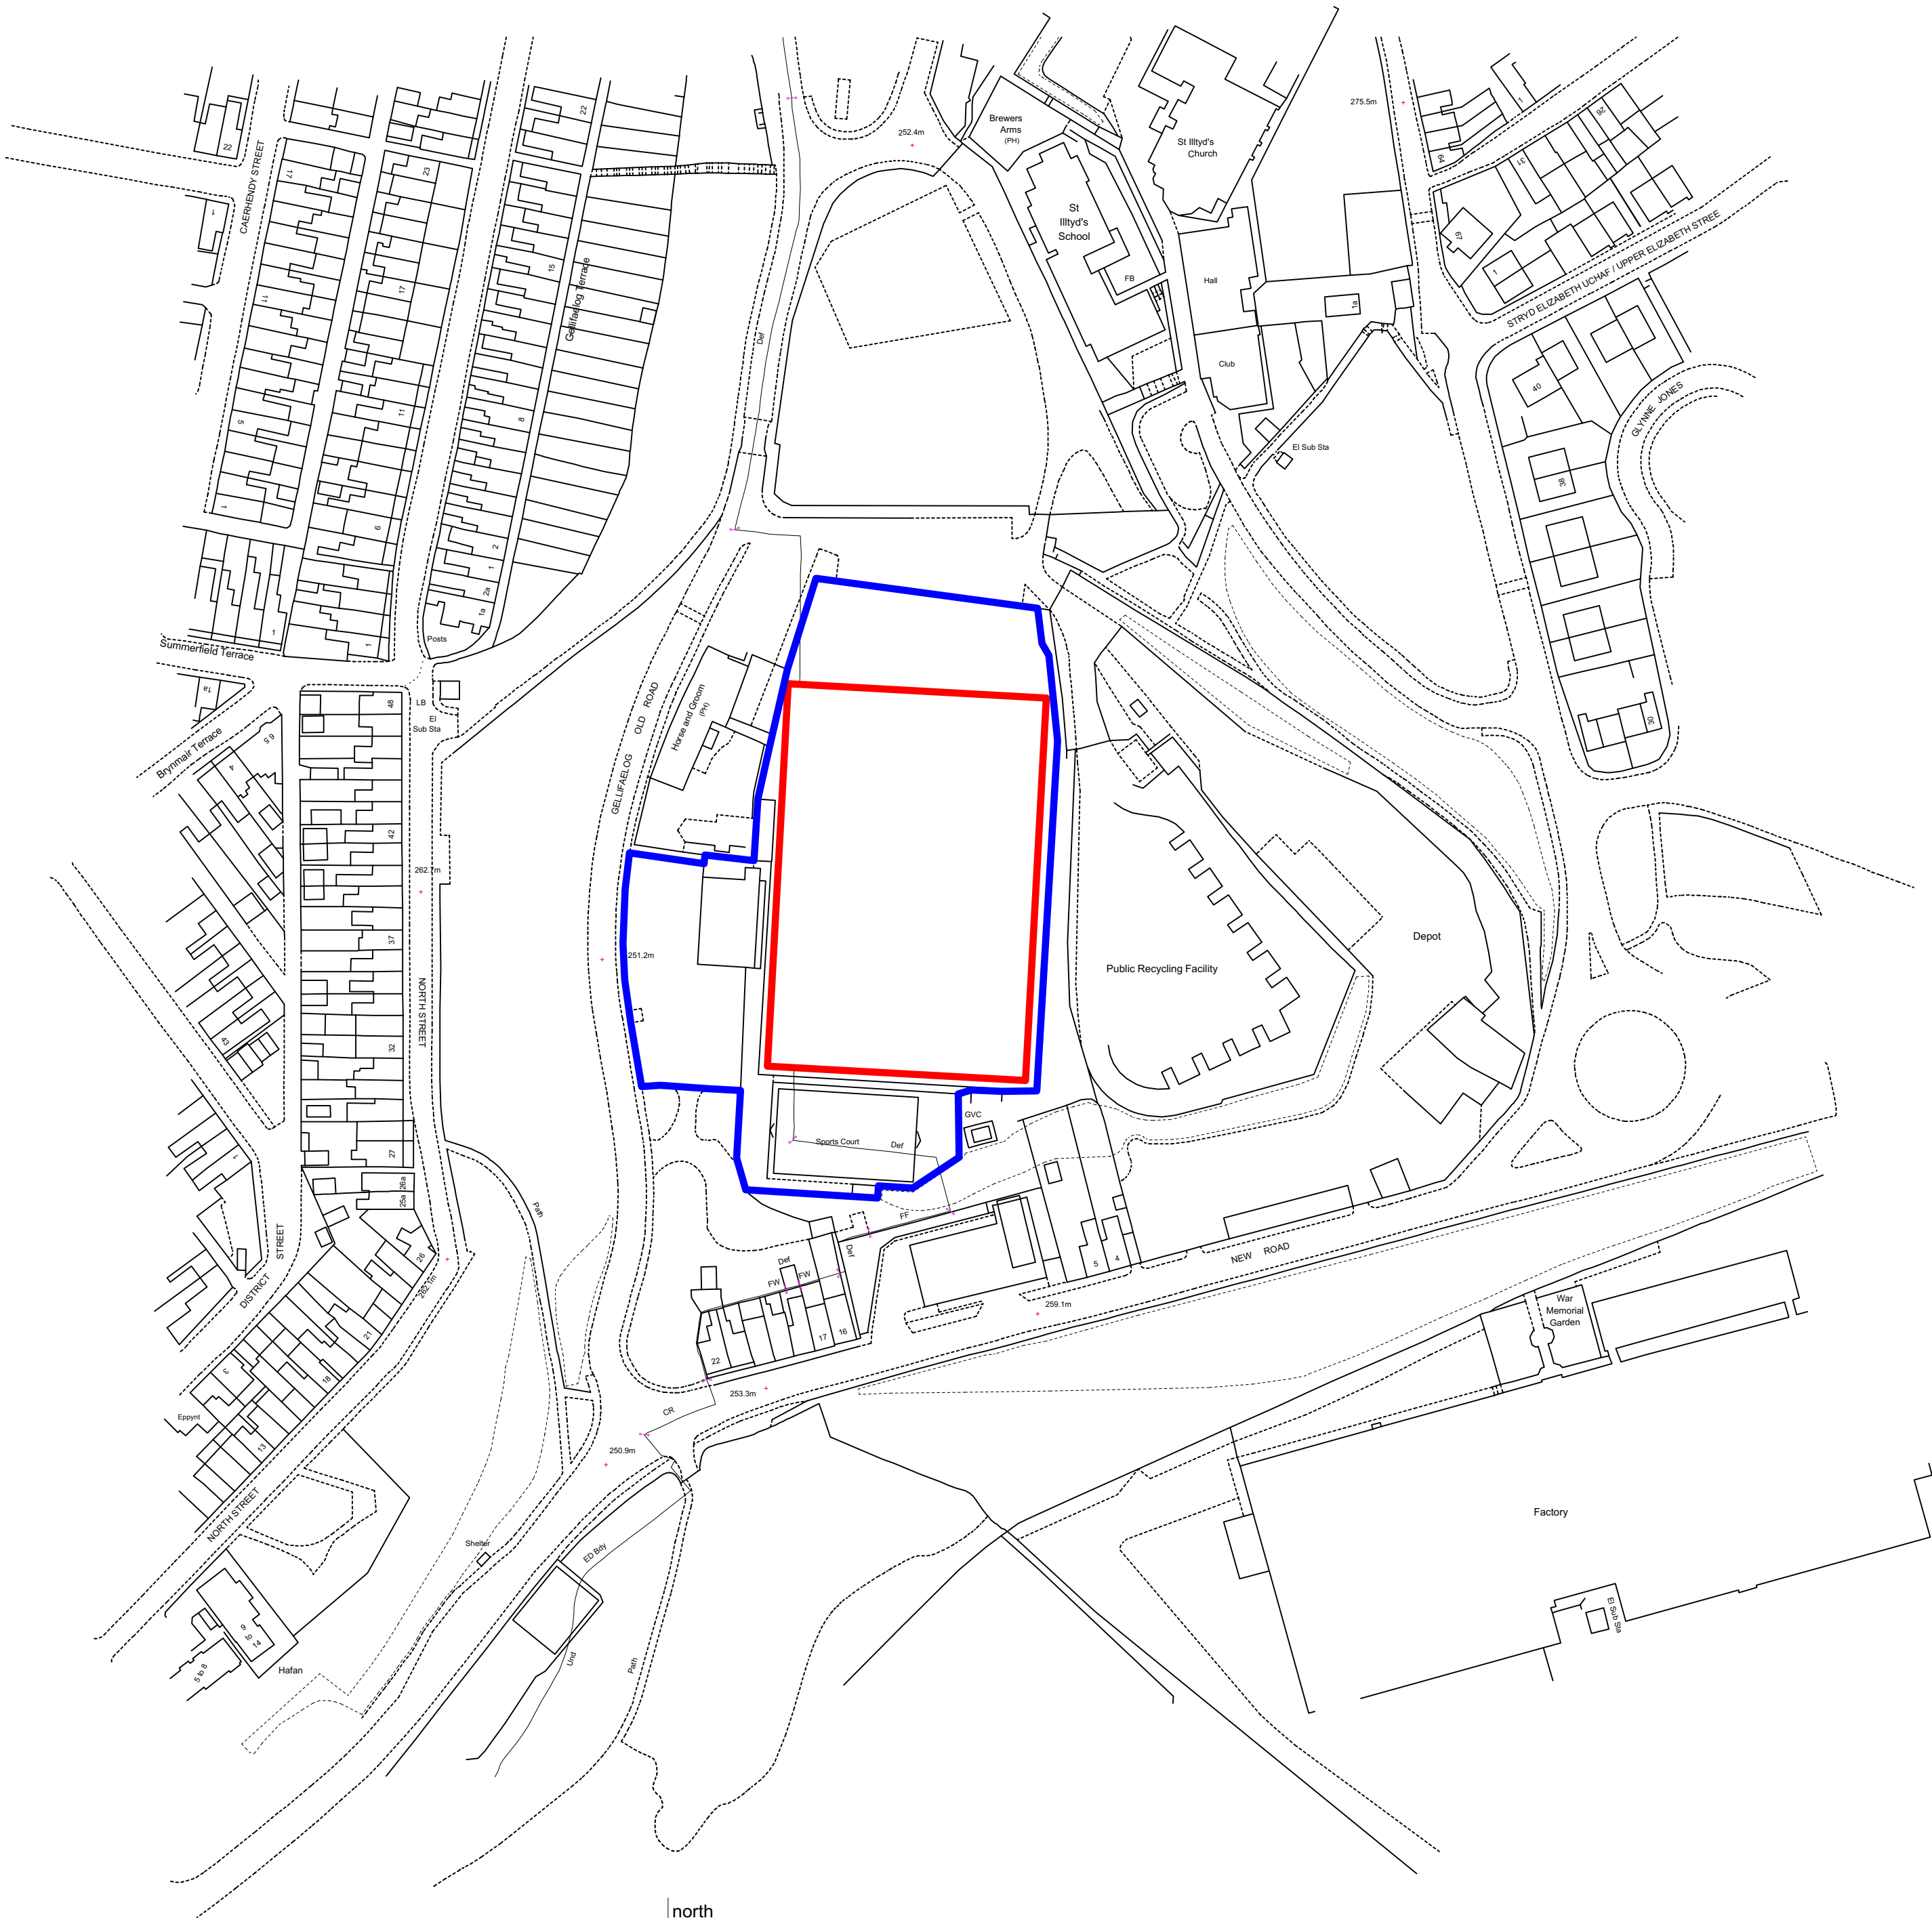

OSMAP 1:1250

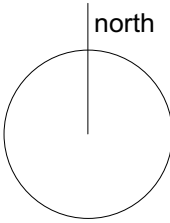



George and Co.

Proposed floodlights at

Penydarren Boys and Girls club.
Bont playing field, Gellifaelog
Old Road. CF47 9HH

604.002		SECTIONS / ELEVATIONS	
planning	1:200@A1	May 21	CG
1st Floor Woodfired Studios 62 High St Merthyr Tydfil CF37 8DE 07830328652 hello@georgeandco.studio www.georgeandco.studio			
DO NOT SCALE THIS DRAWING			©George and Co.