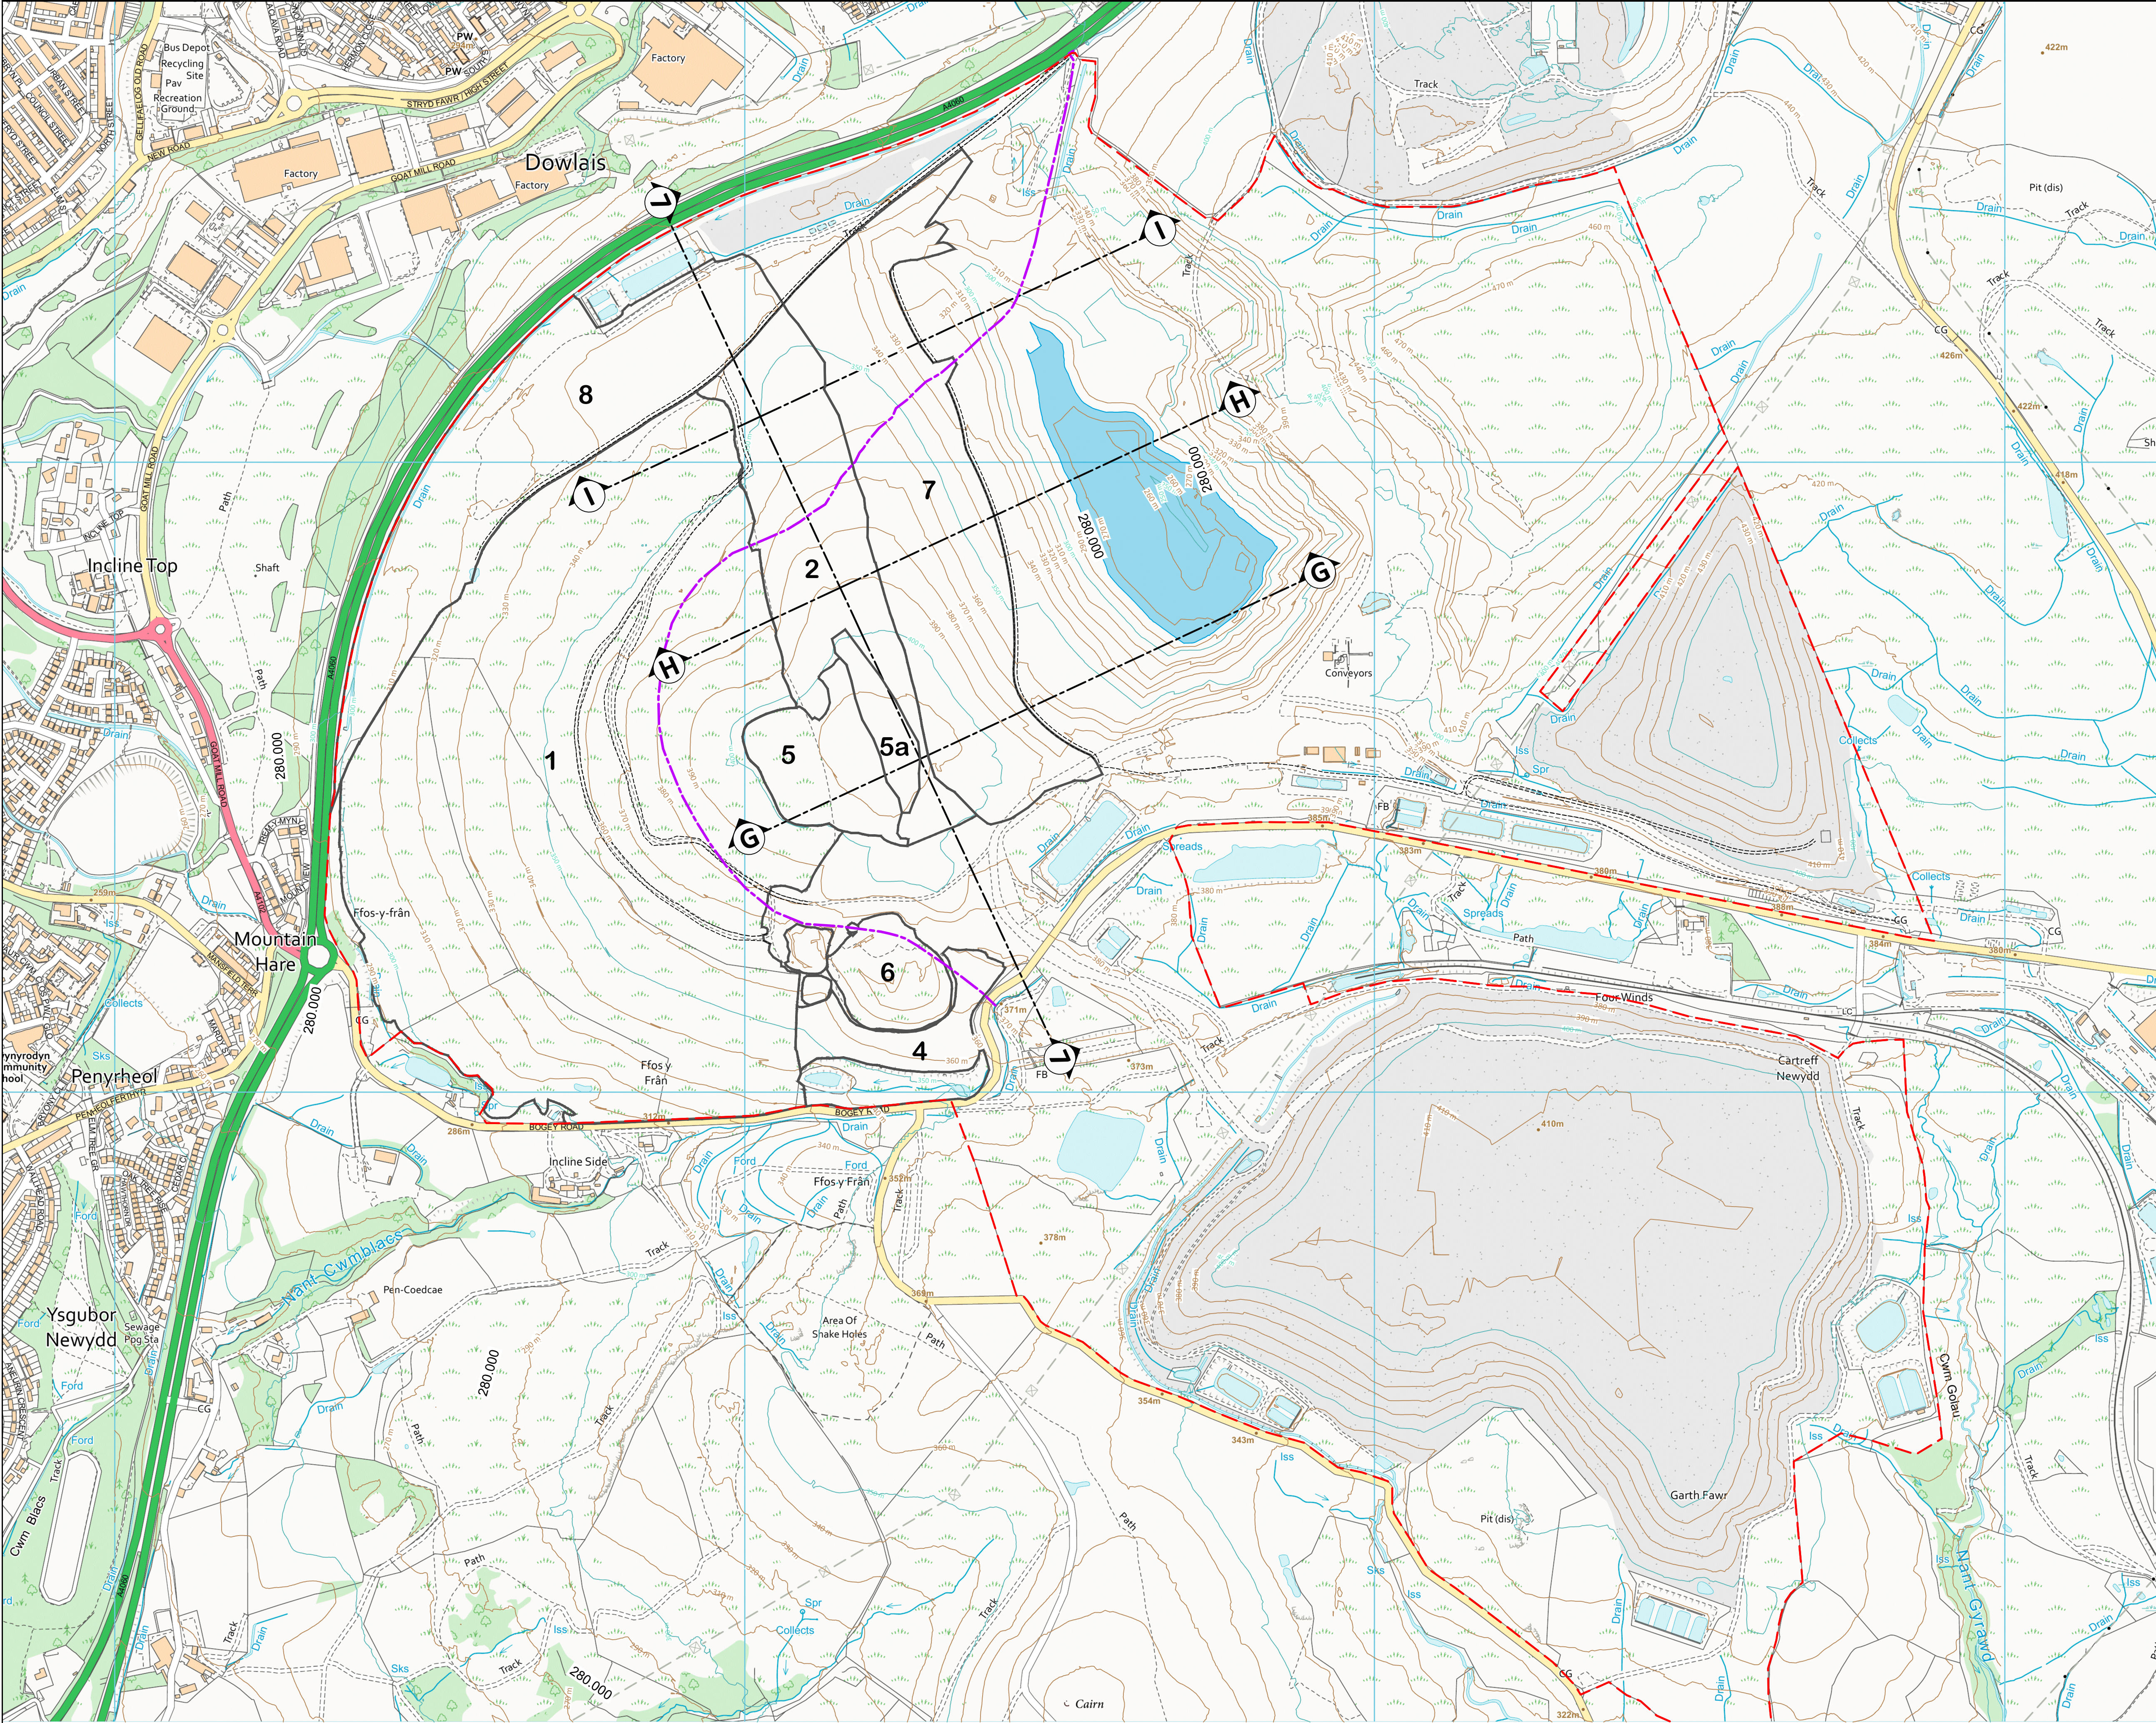


- Eglurhad / Key:
- Site boundary
 - Surface contours (interval: **major** 50 m, **minor** 10 m)
 - Alignment of BOAT (108/41)
 - Edge of track/hard standing
 - Proposed waterbody
 - Cross Section (Refer to drawing 3274-RML-DR-L-31)

- Advance restoration areas
- | | |
|----|---|
| 1 | Backfill restored to pasture |
| 2 | Early restoration of backfill |
| 4 | Seeding of graded area and remediation of settlement pond |
| 5 | Soil forming material storage area |
| 5a | Soil forming material storage area |
| 6 | Soil forming material storage area |
| 7 | Grading of backfill to finished profiles |
| 8 | A4060 corridor future employment site |

03	10/10/2024	Phase 2A work in progress	RhE	JS	JS
02	09/09/2024	Phase 2A work in progress	RhE	JS	JS
01	26/03/2024	Phase 2A Restoration and Aftercare report	RhE	JS	JS
Cywl. Rev.	Dyddiad Date	Disgrifiad Description	Gan By	Gwiriwyd Checked	Cymer. Appro.

Cleient / Client:

MERTHYR
(SOUTH WALES) LTD

Enw project / Project name:

FFOS-Y-FRAN
FINAL RESTORATION STRATEGY

Titl lluniad / Drawing title:

Figure 1.4 - Advance
Restoration Works

Darparwyd gan / Prepared by:



1 Llys Clwyd, Cwrt Y Dderwen, Ffordd Celyn, Ruthin, Denbighshire, LL15 1NU
Rhif Ffôn/Fax: +44 (0)1824 705366, Ffôn/Fax: +44 (0)1824 705350
e-bost/e-mail: rml@rmlconsult.com, Gwefan/Website: www.rmlconsult.com

Graddfa / Scale (A1):	Dyddiad / Date:	Darlunwyd gan: Drawn by:	RhE
1:5,000 @ A1	March 2024	Gwiriwyd gan: Checked by:	JS
Rhif lluniad / Drawing number:		Cywiliad: Revision:	03

3274-RML-DR-L-32