


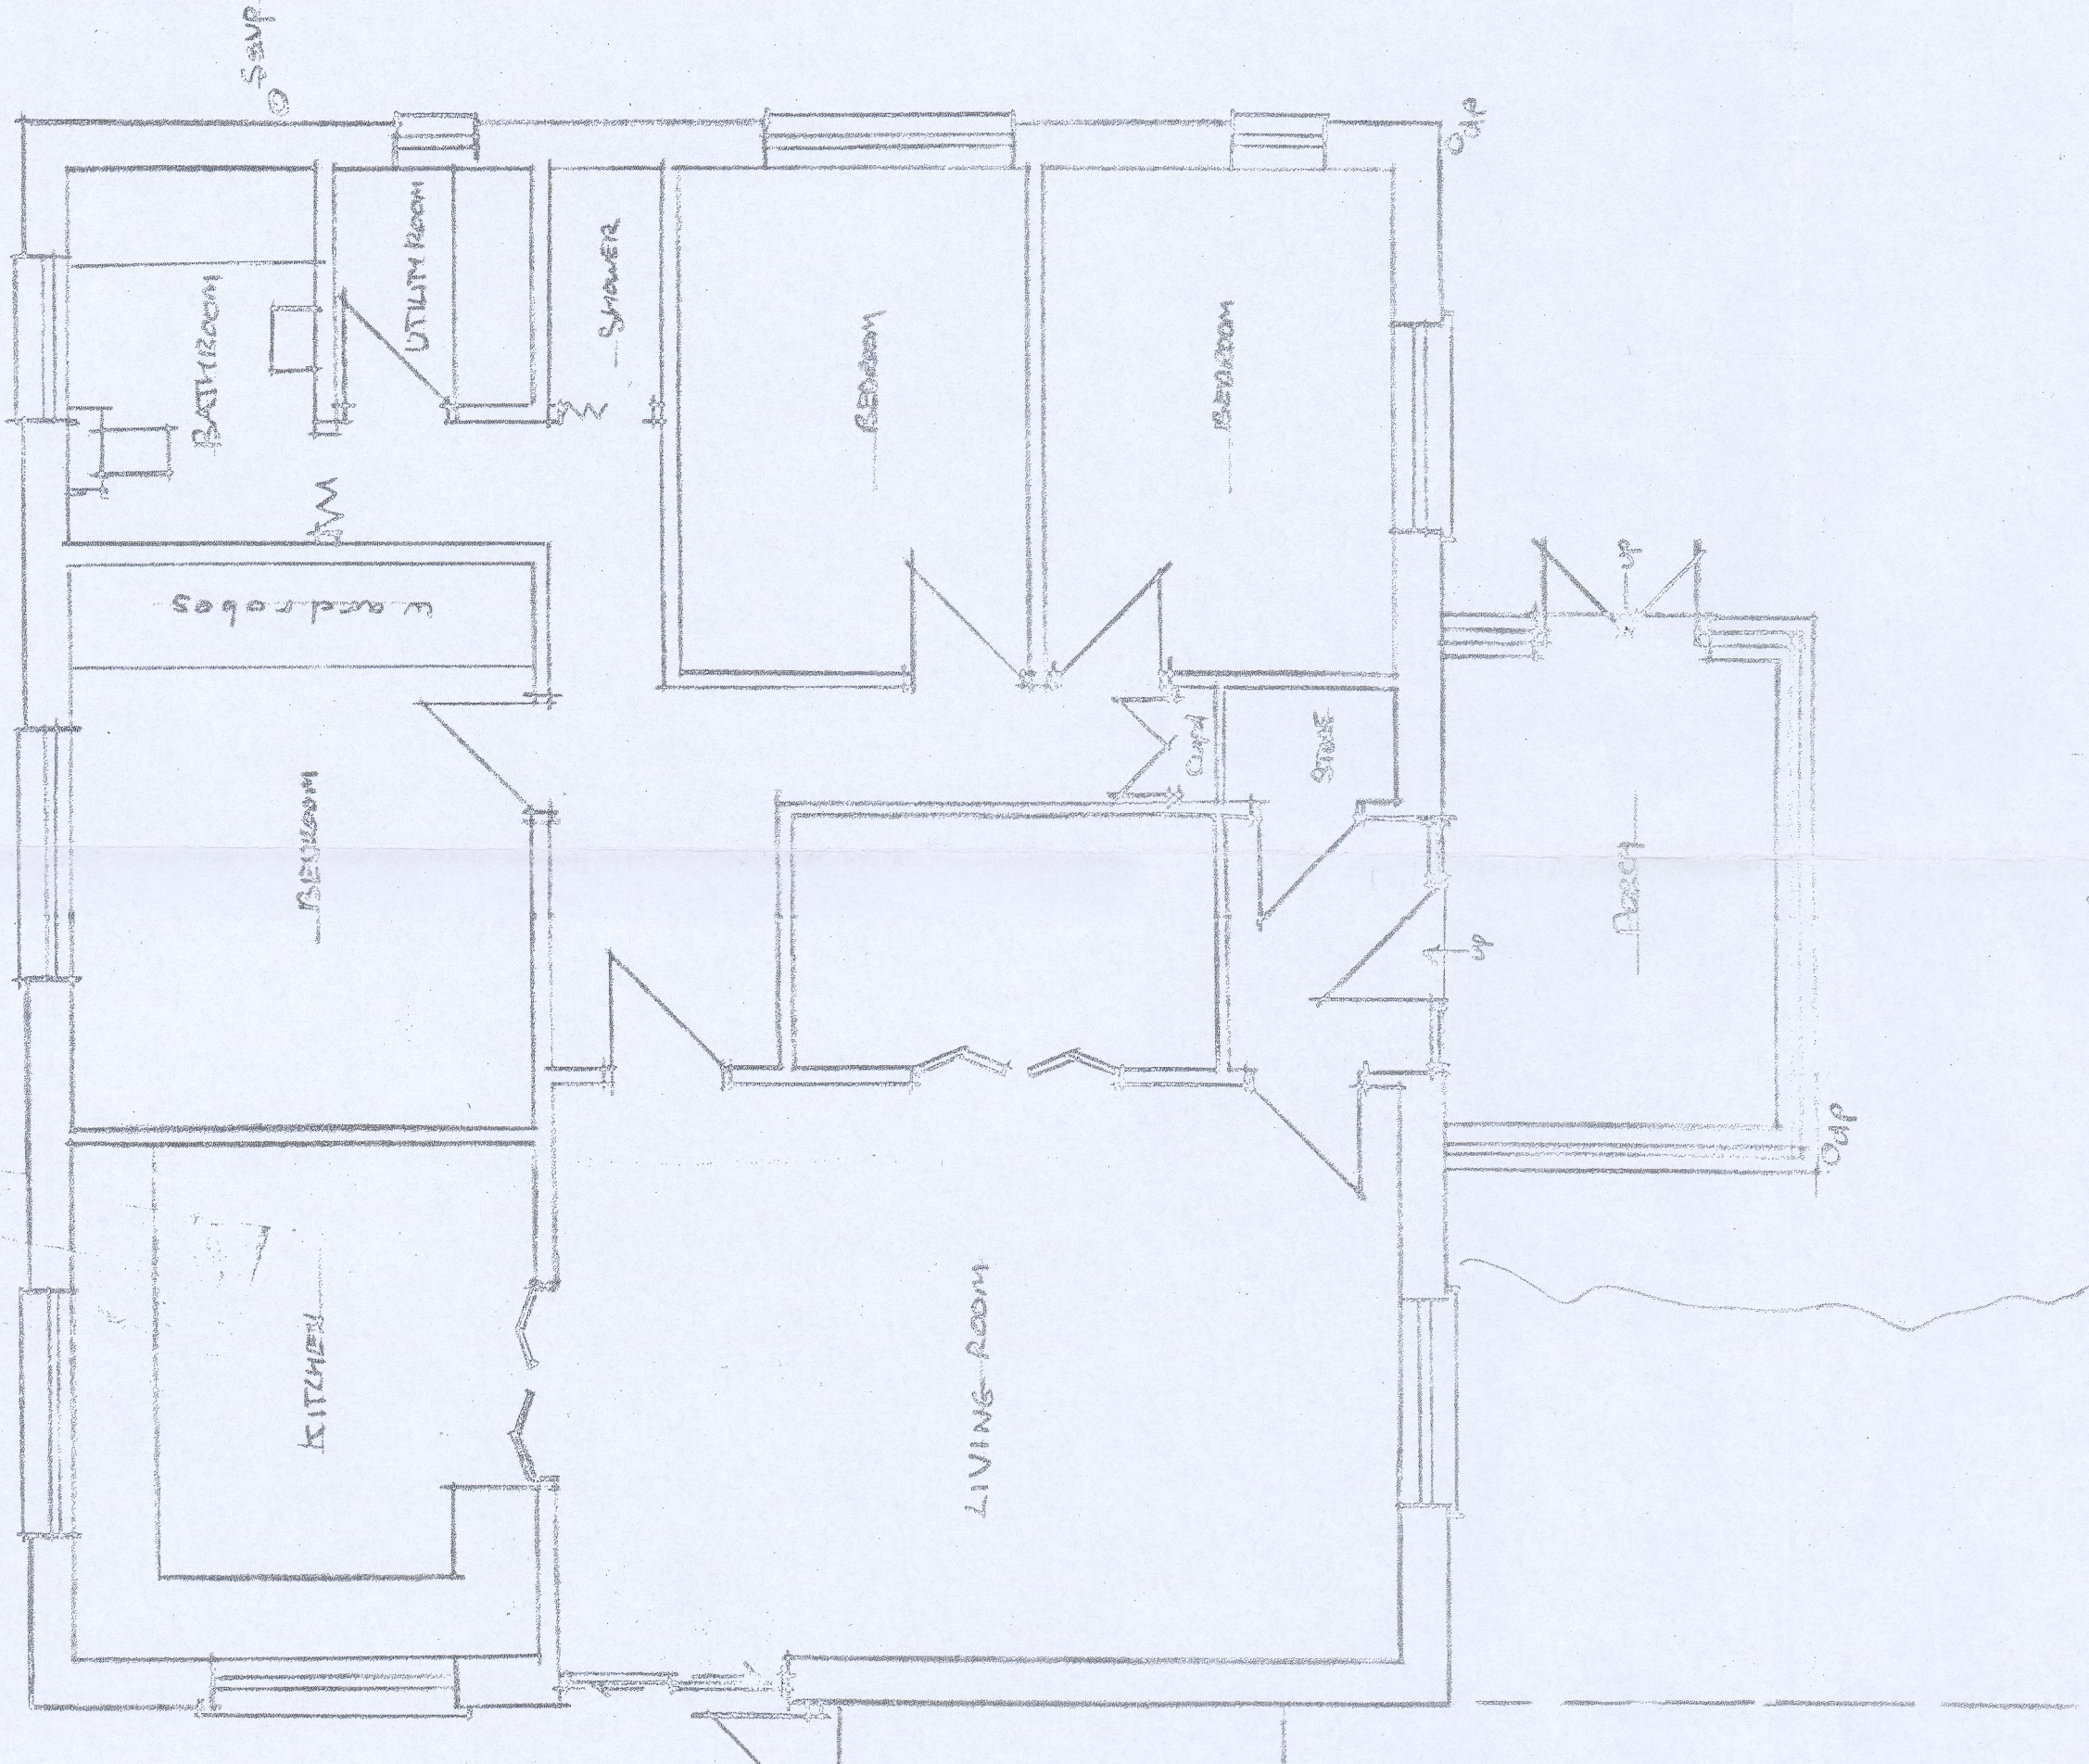


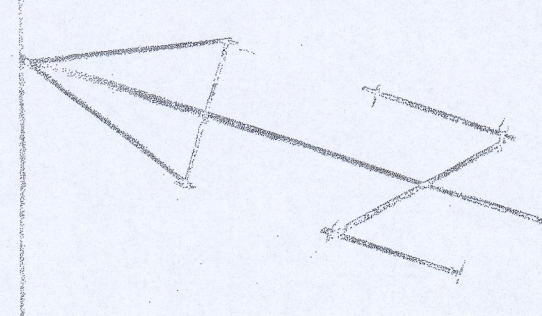


EXISTING GROUND FLOOR 1:50

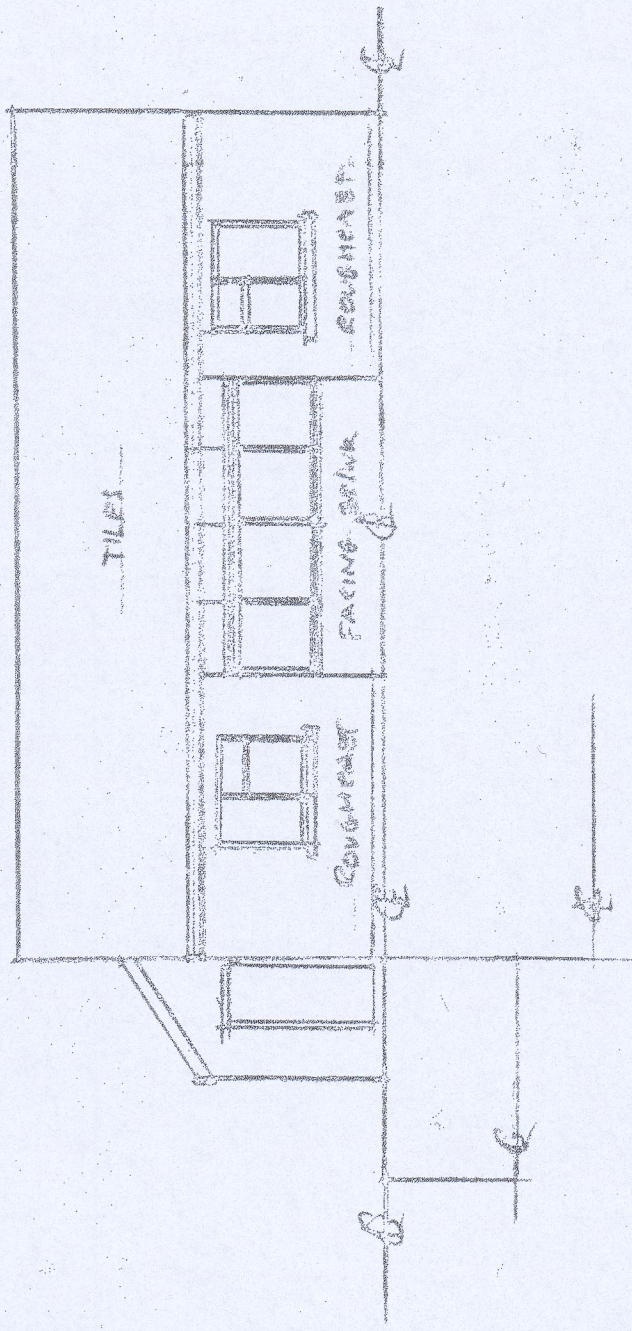


EXISTING SOUTH EAST ELEVATION

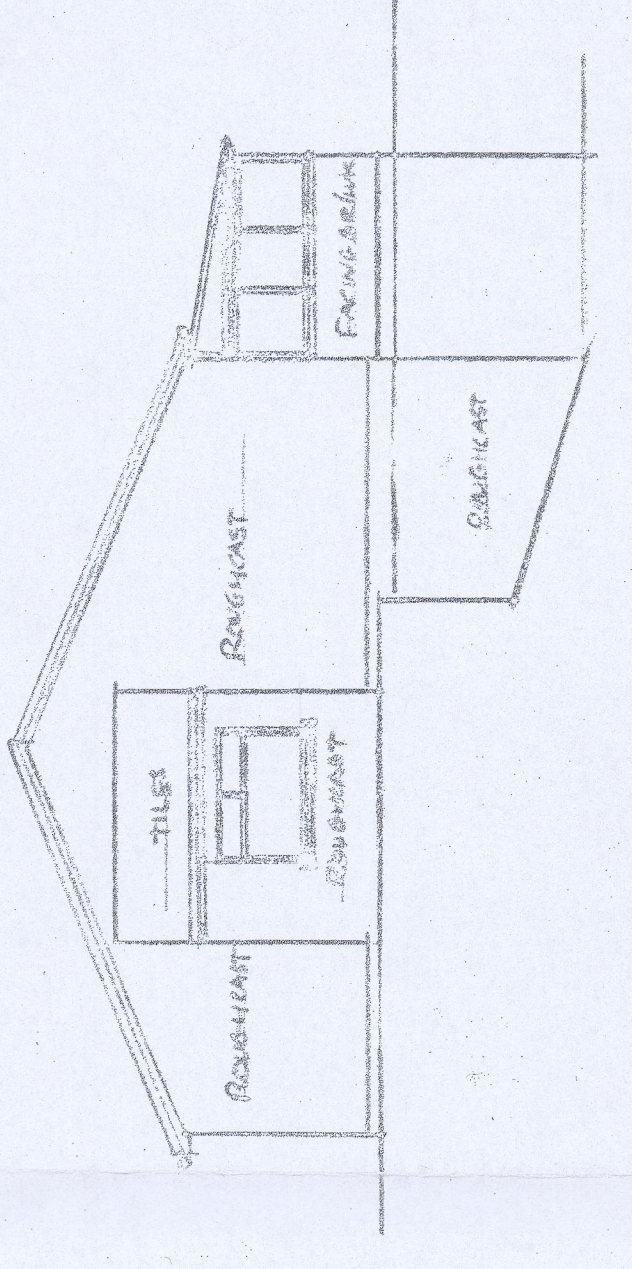


EXISTING WEST ELEVATION

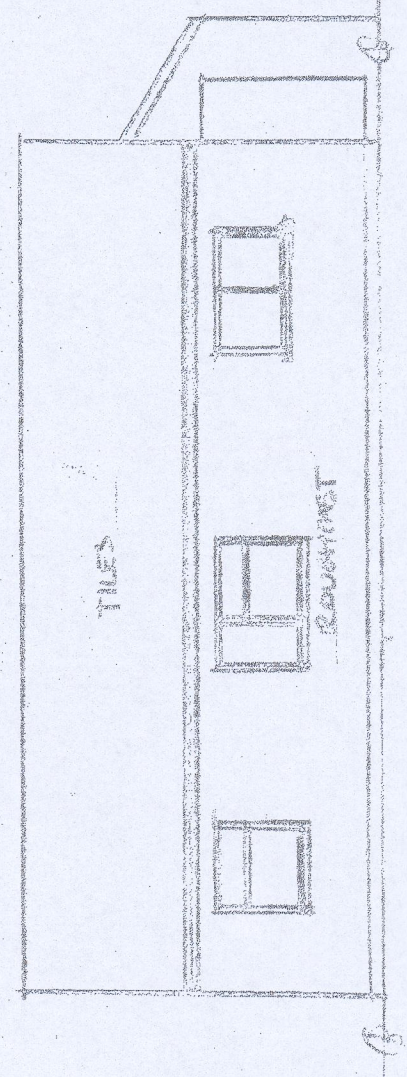


EXISTING NORTH WEST ELEVATION

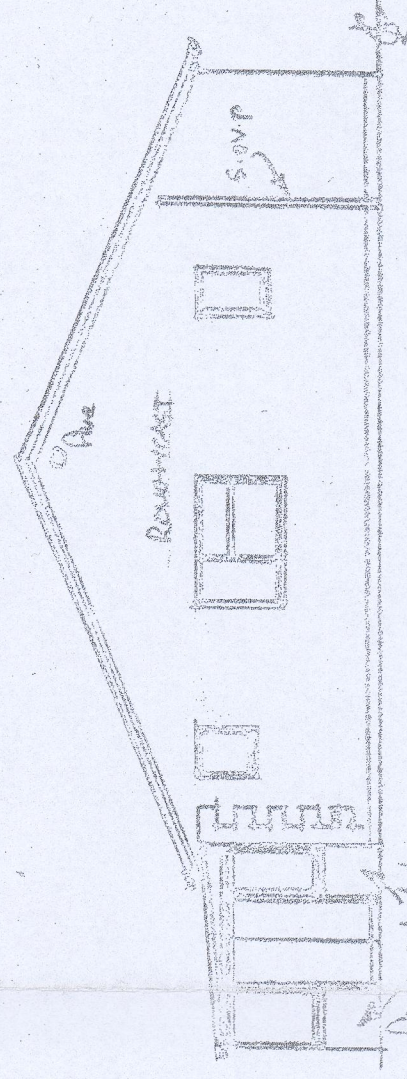


EXISTING EAST ELEVATION

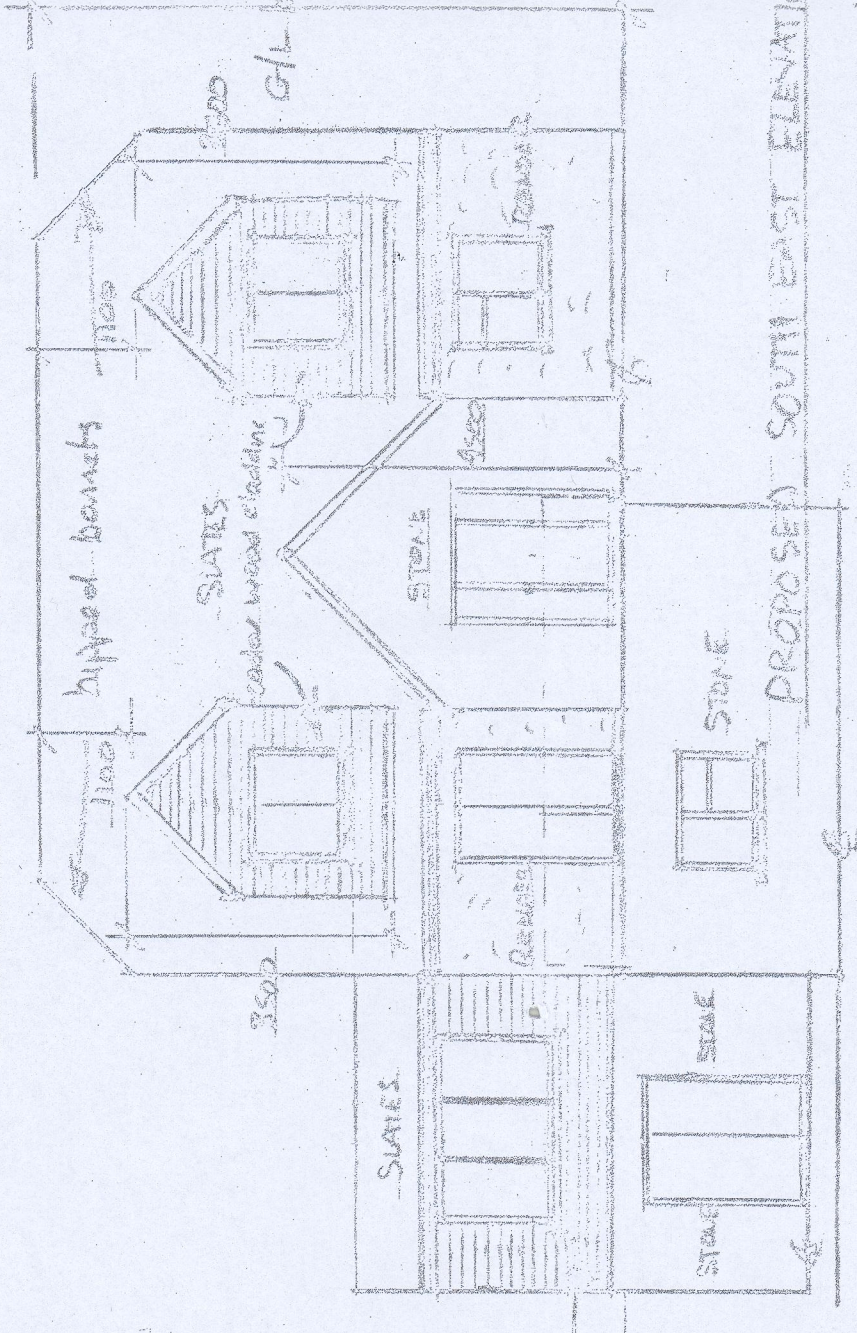


PROPOSED SOUTH EAST ELEVATION

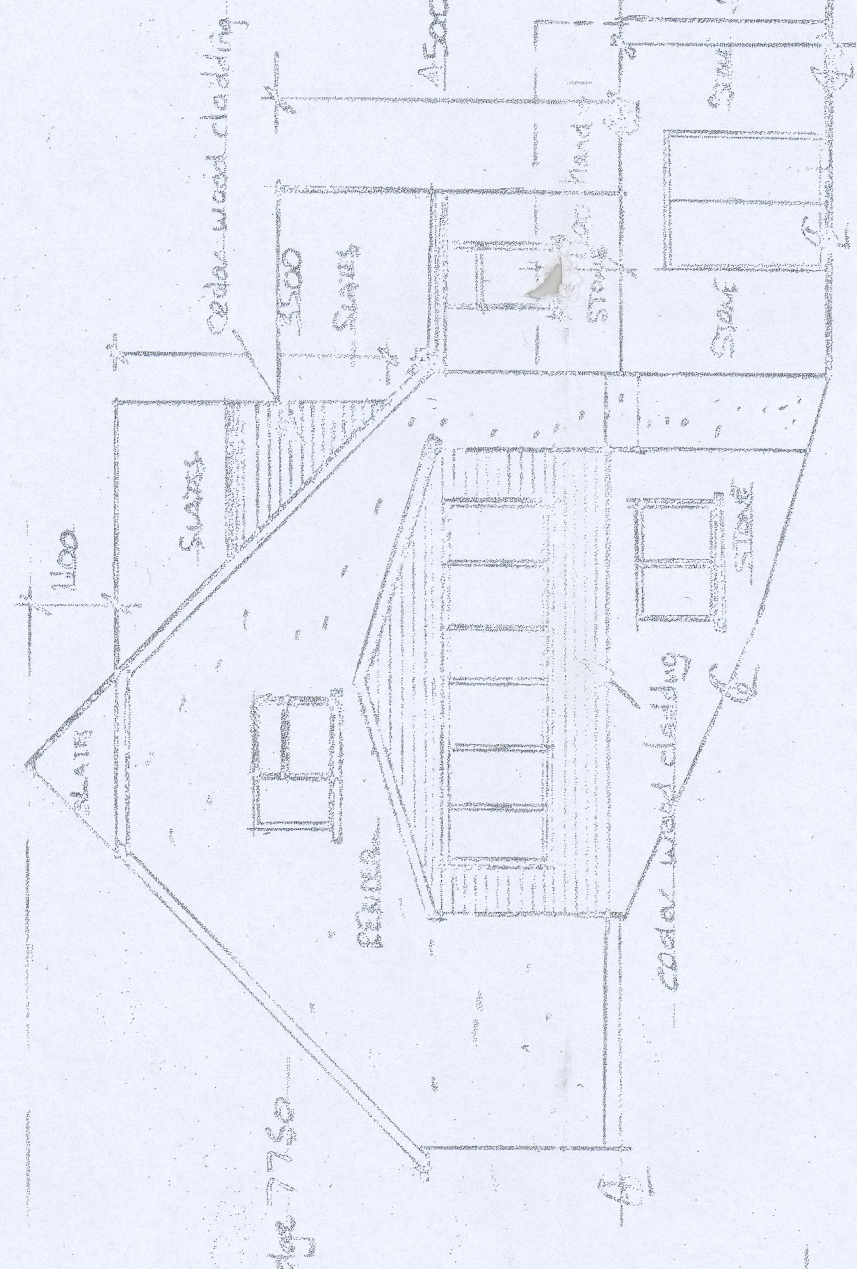

PROPOSED WEST ELEVATION

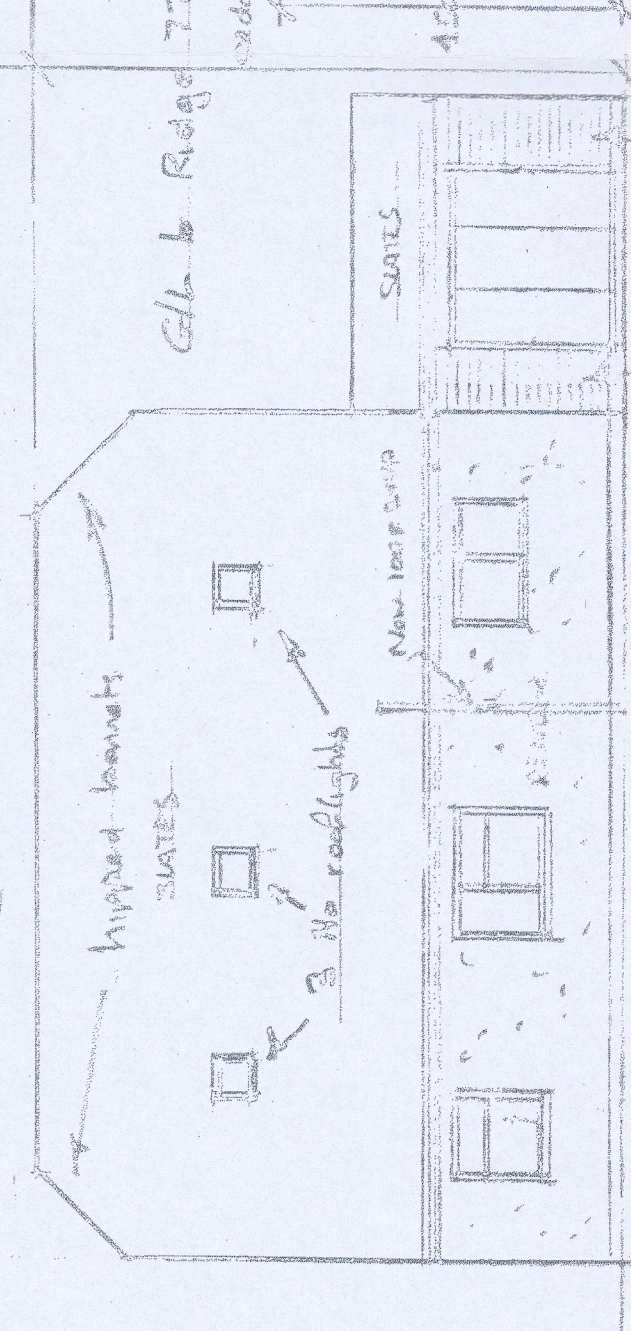

PROPOSED NORTH WEST ELEVATION

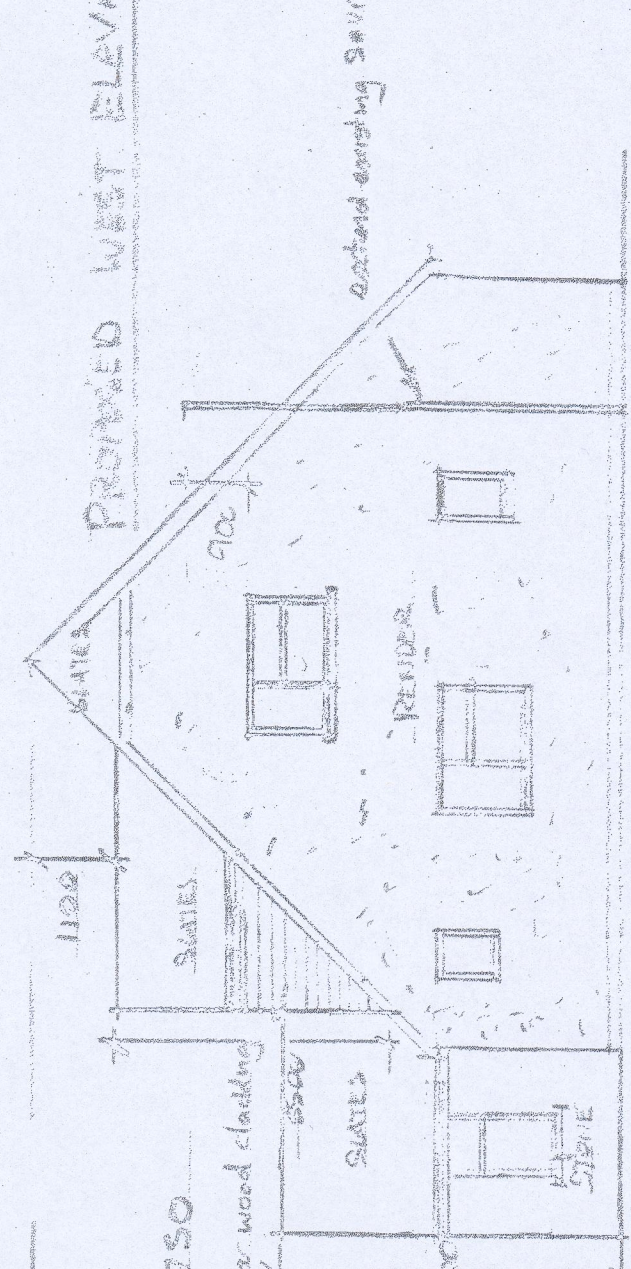


PROPOSED EAST ELEVATION

210205

MITOBC
AMENDED PLANS
15 NOV 2021
RECEIVED

Received
15/11

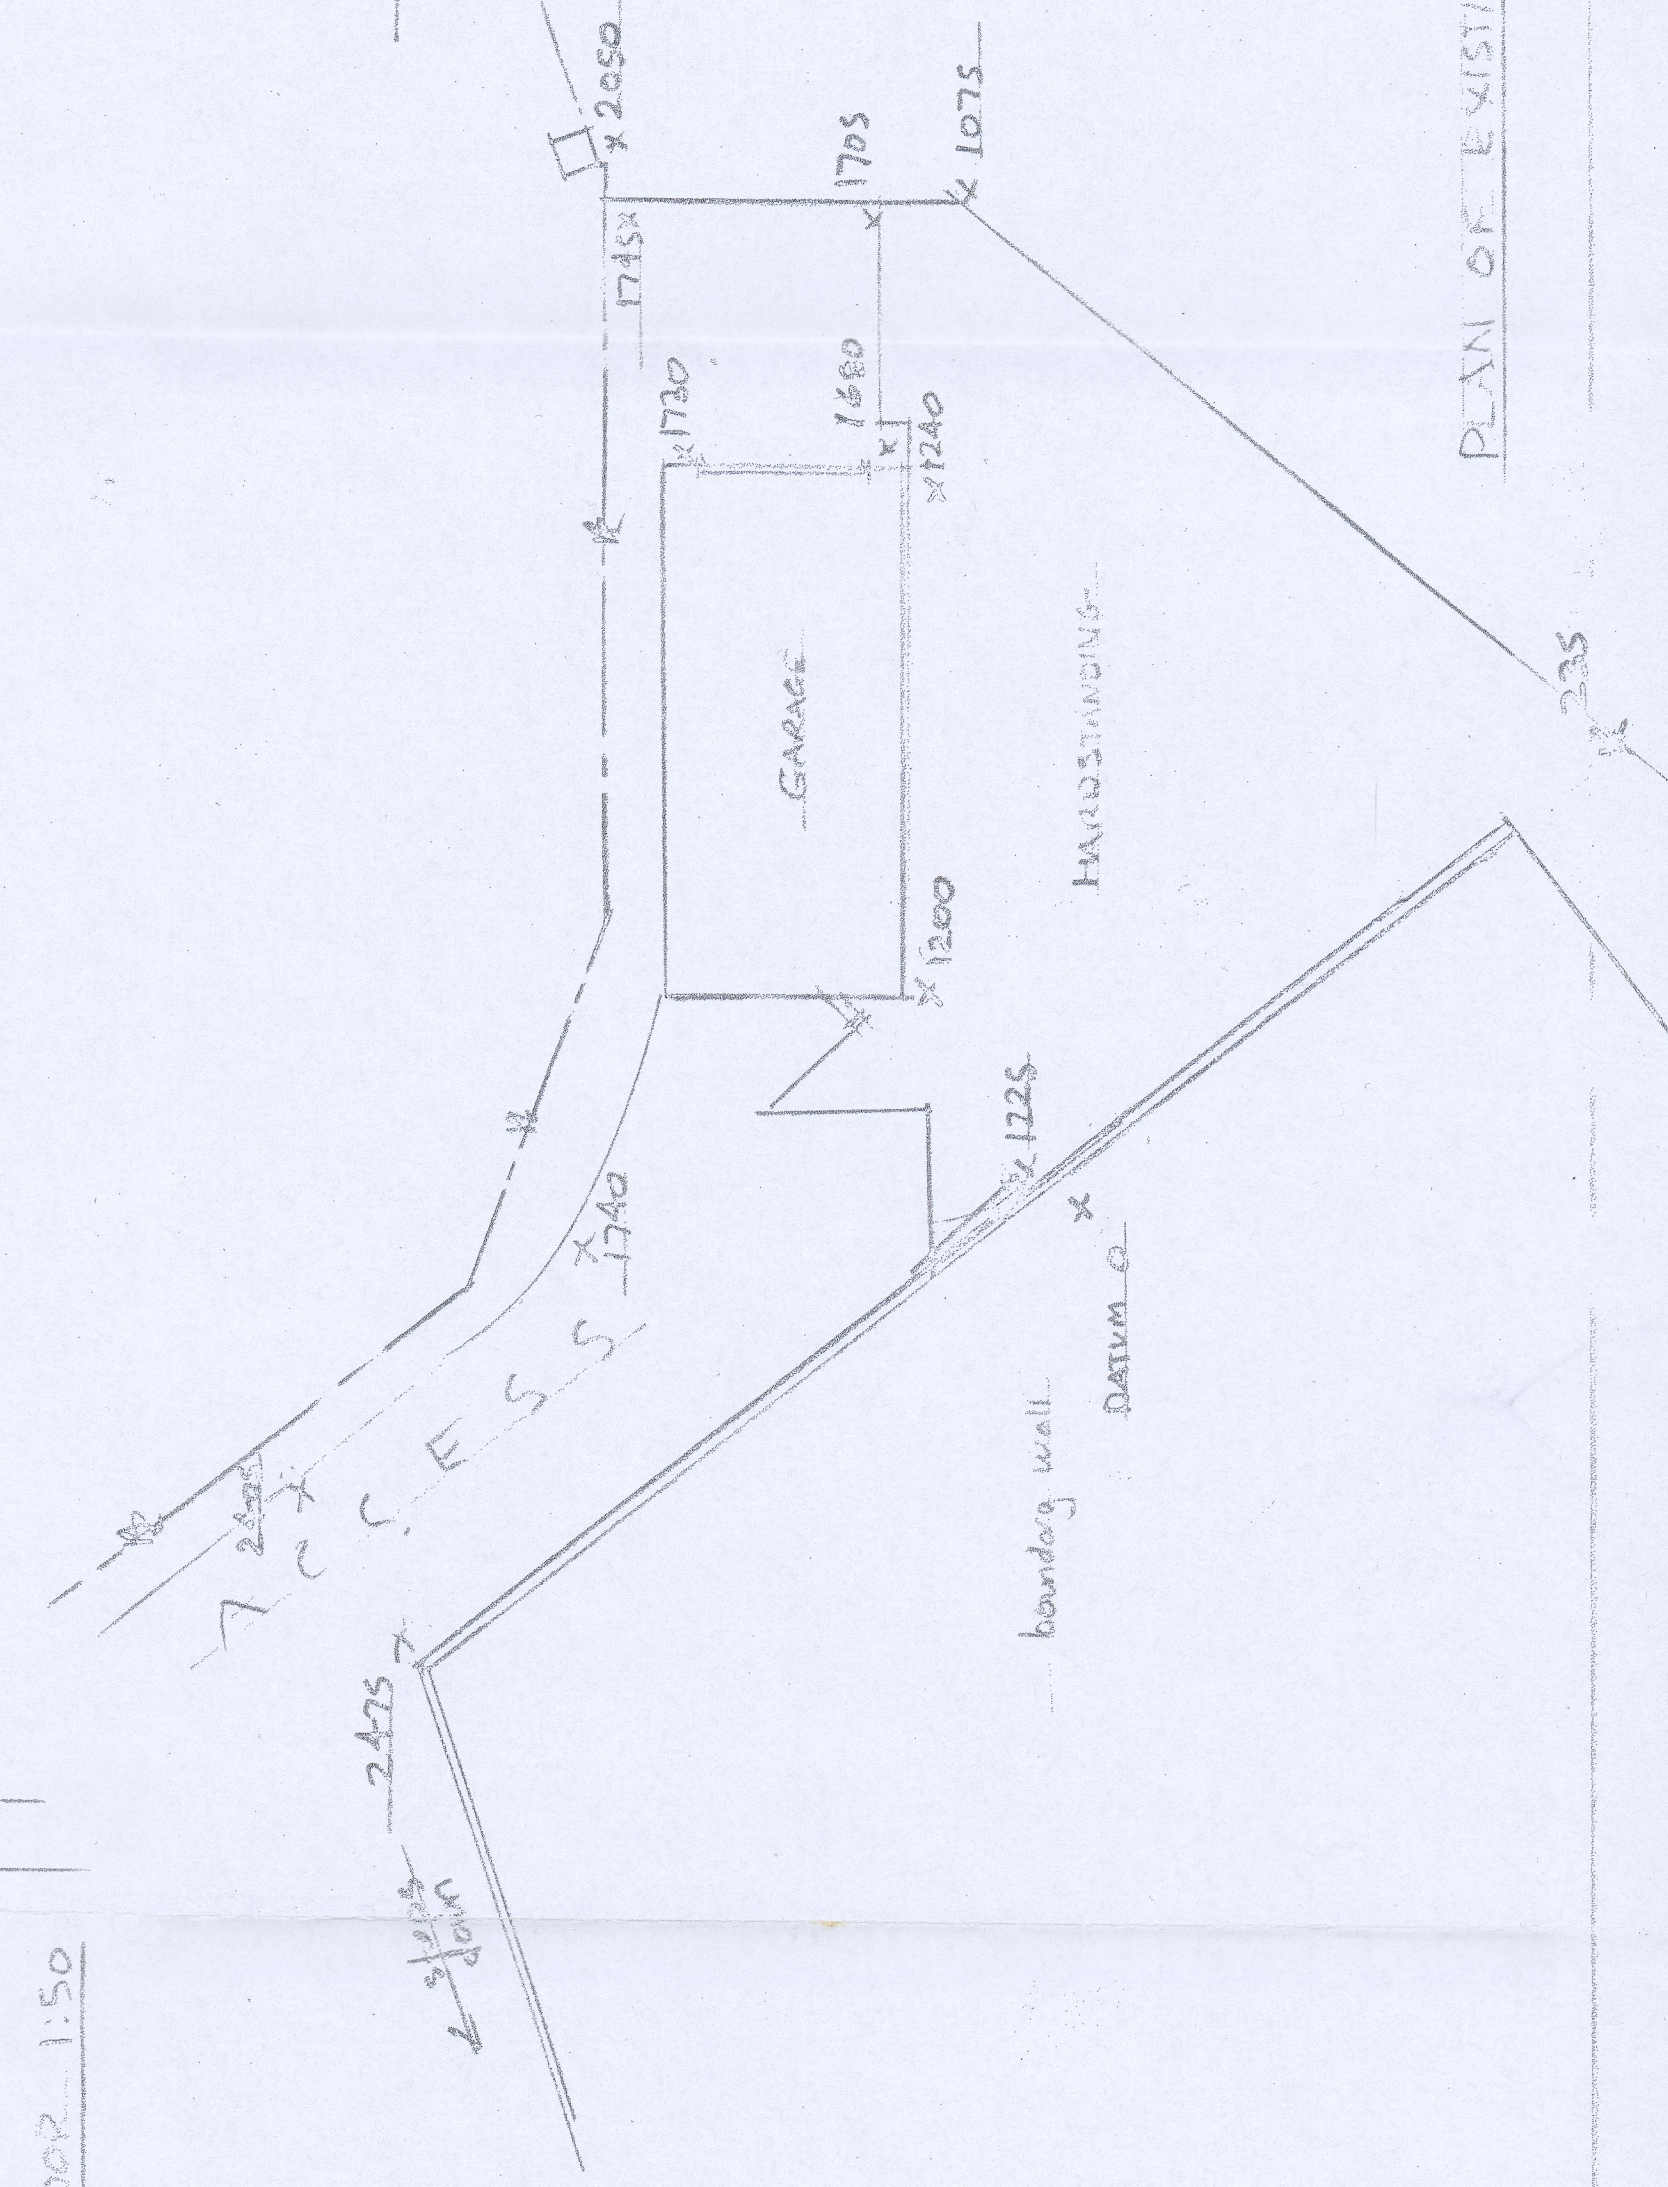

PLAN OF EXISTING ACCESS AREA 1:100

AMENDMENTS		1. Ridge height of proposed main roof, dormers and porch altered to match A110-100-21	
		2. Section of 310 rear rooflights omitted & filled	
		3. 200	
		PROPOSED ATTIC CONVERSION WITH NEW DORMERS	
		2 No dormers, Extension to side porch & detached stone	
		ADDRESS	
		DLLEKIN, HEOL Y ALYN-100,	
		CERYDOL MIERHWR TYGIL CYS 210	
DATE	15/11/21	SCALE	1:50
DATE	15/11/21	SCALE	1:100
DATE	15/11/21	SCALE	1:200
DATE	15/11/21	SCALE	1:500
DATE	15/11/21	SCALE	1:1000