


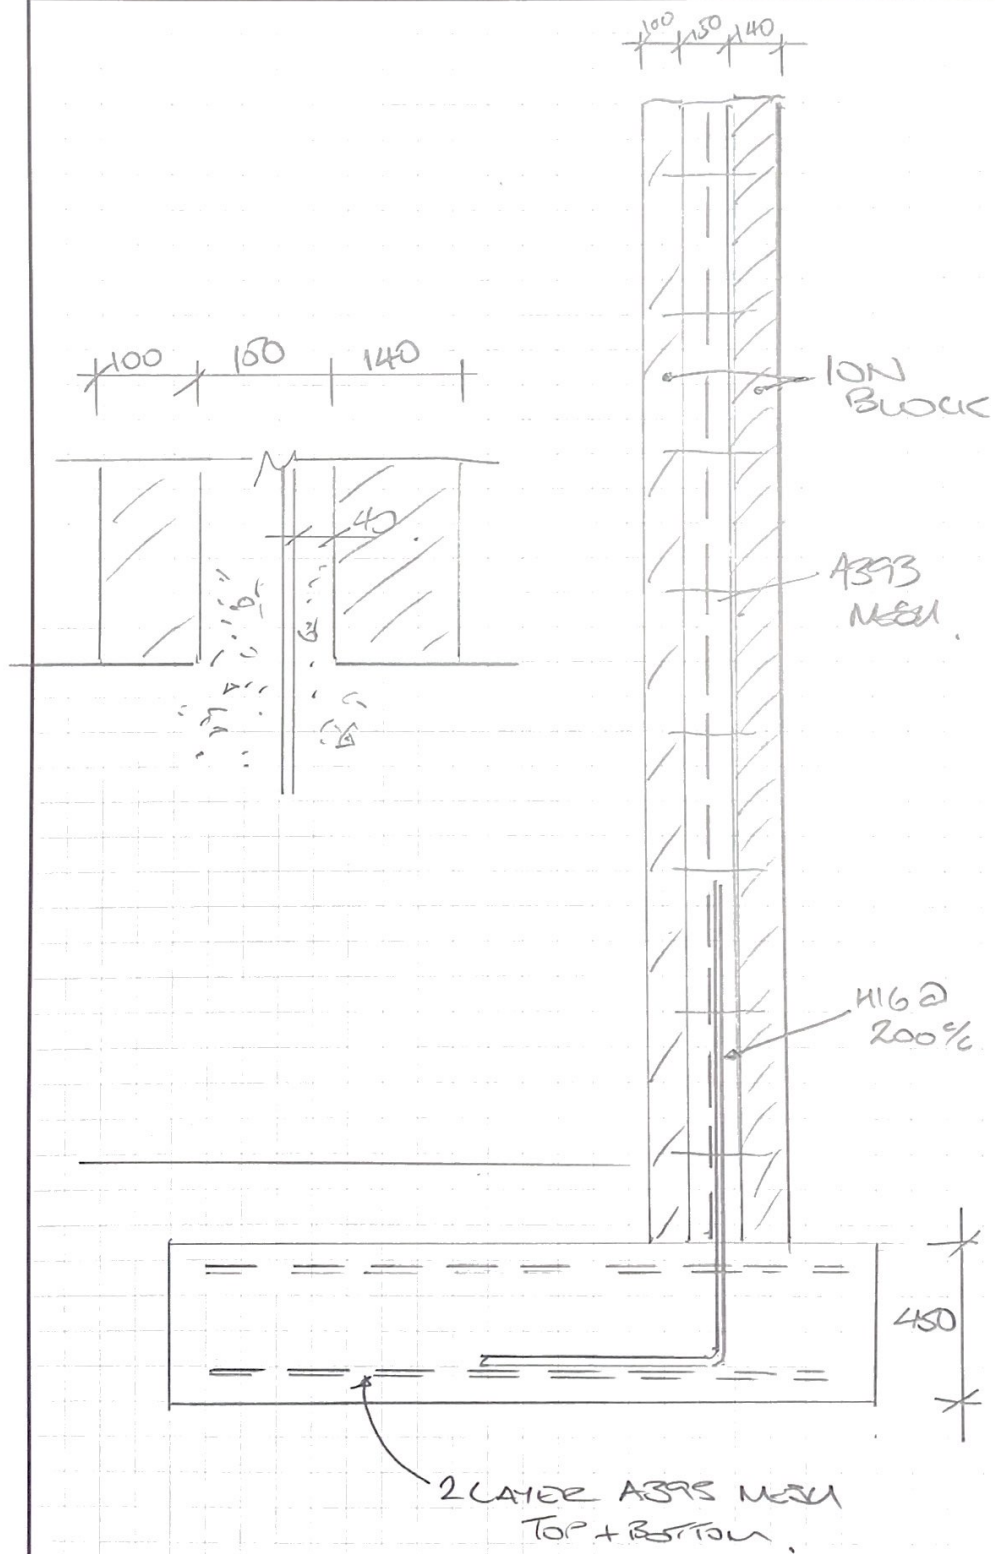

TYPICAL SECTION THROUGH RETAINING WALLS TO HOUSES