


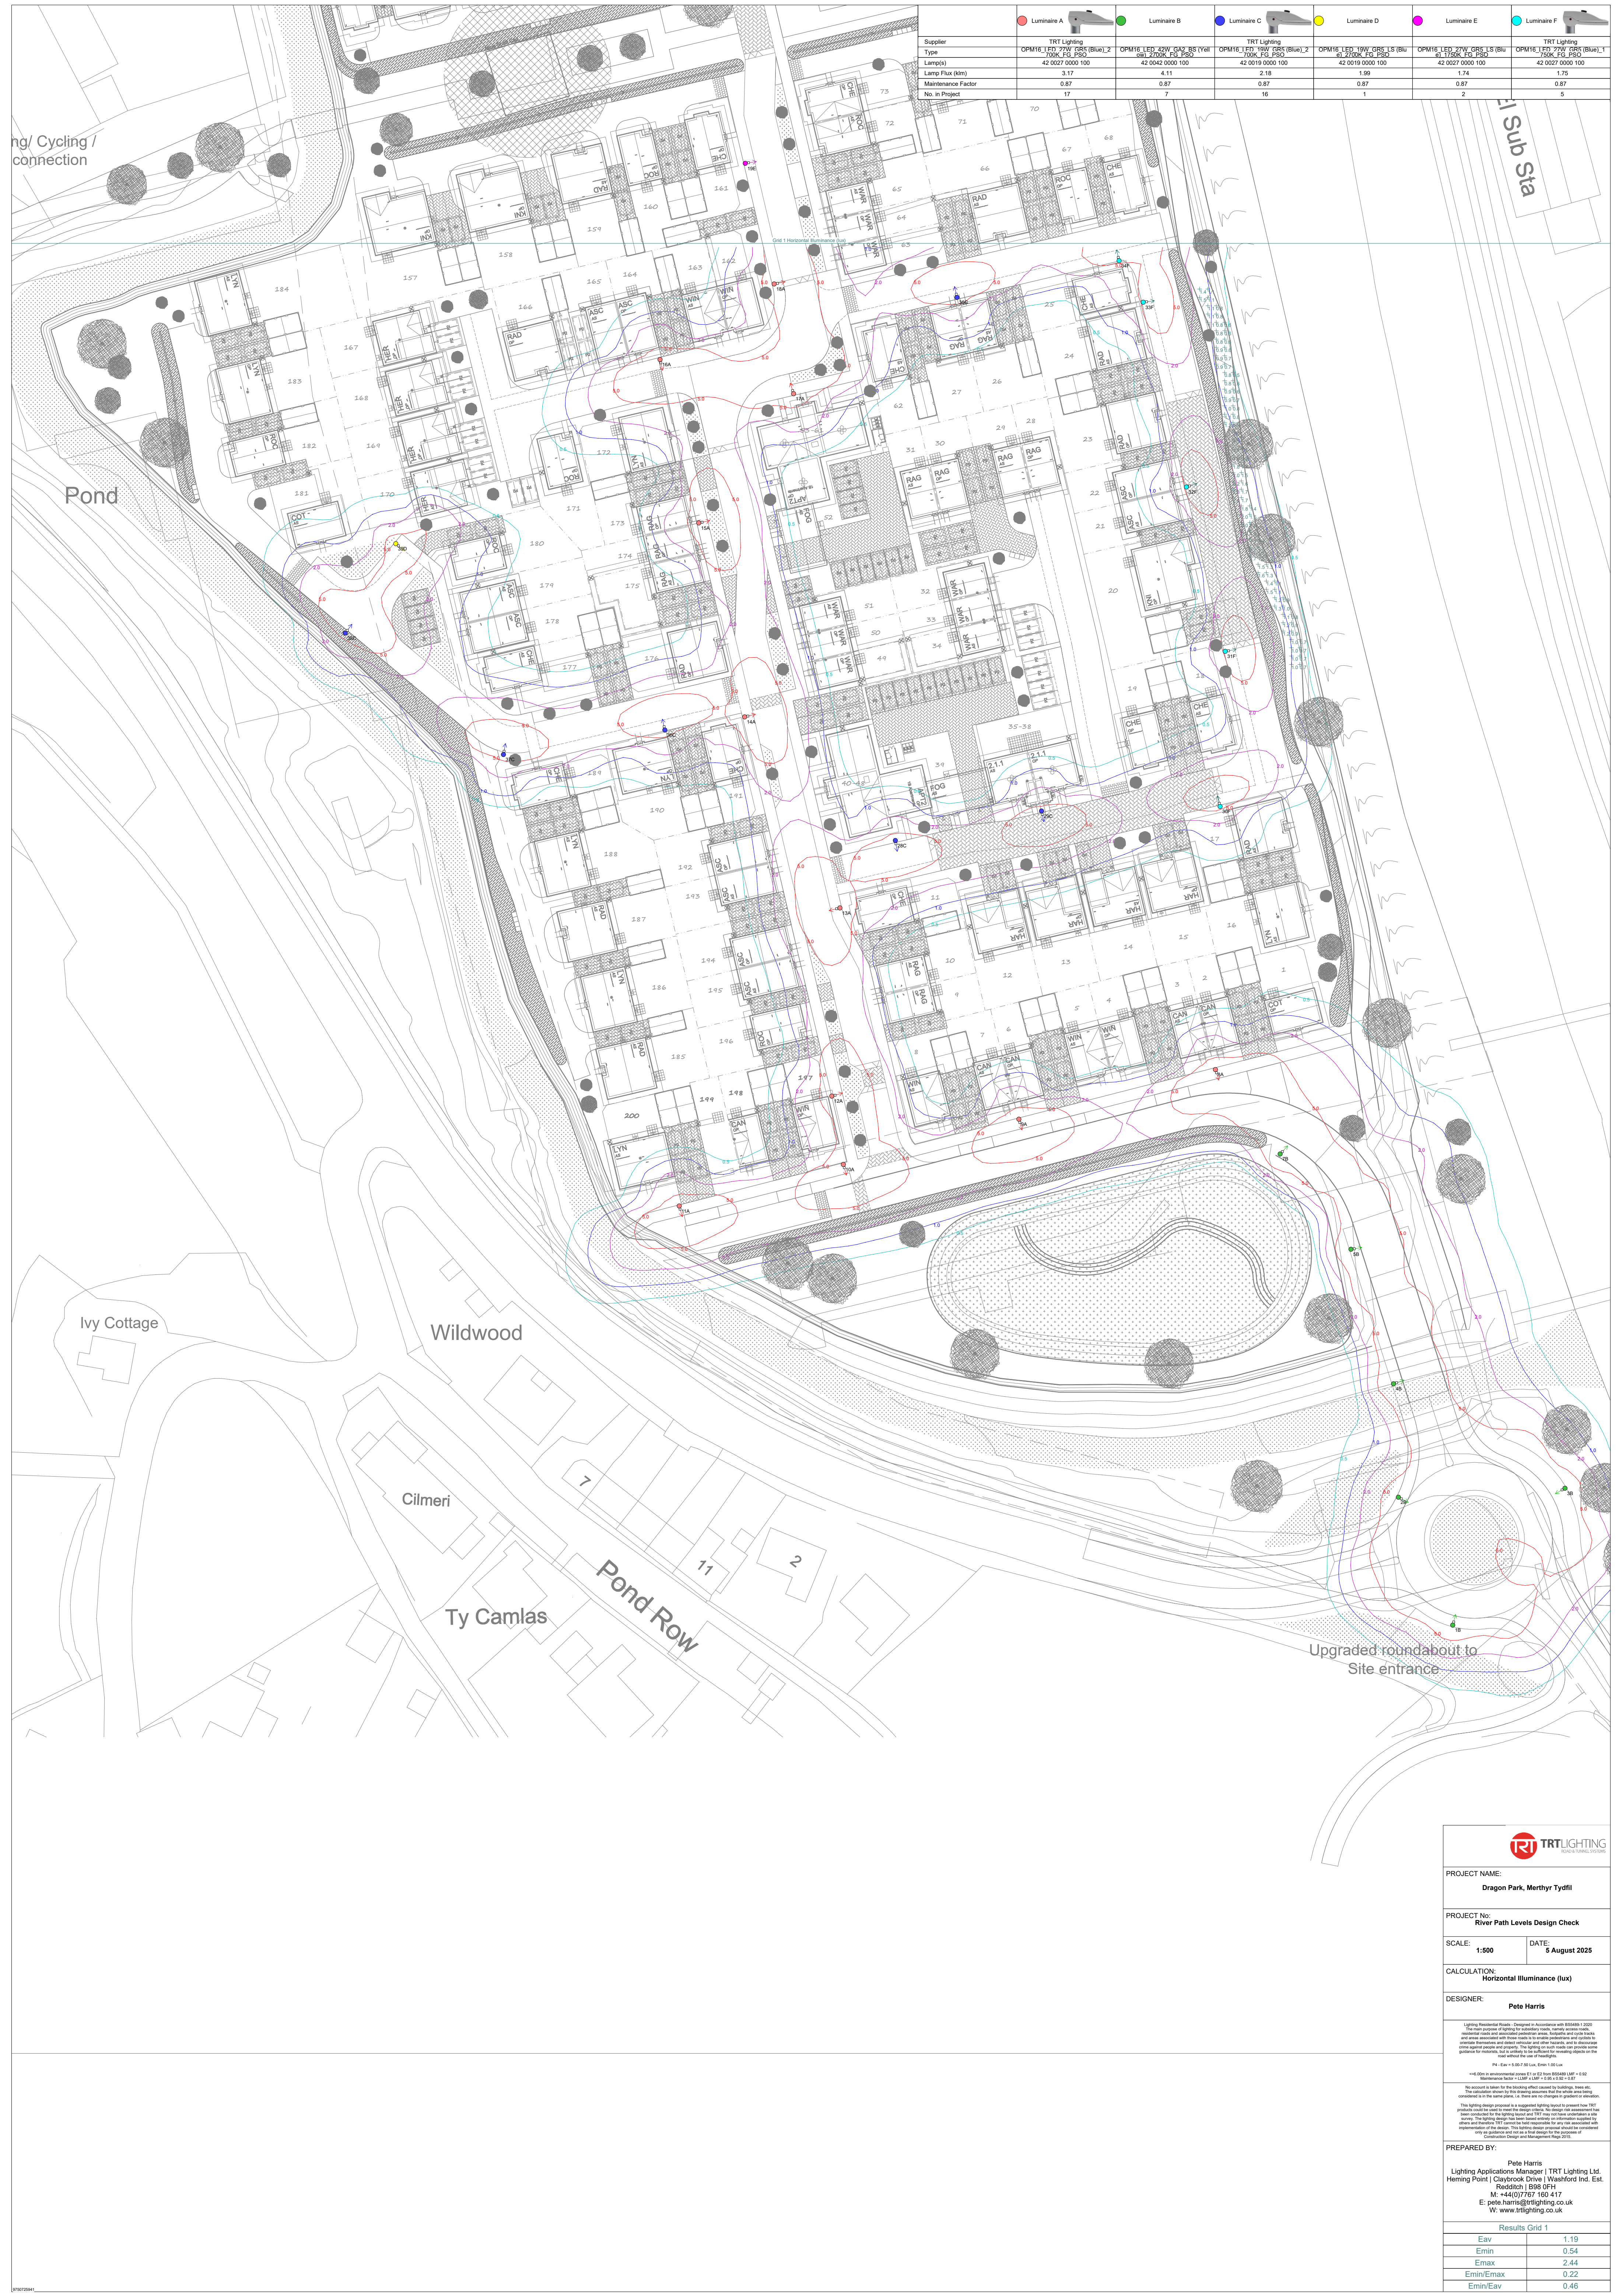

	Luminaire A	Luminaire B	Luminaire C	Luminaire D	Luminaire E	Luminaire F
Supplier	TRT Lighting	TRT Lighting	TRT Lighting	TRT Lighting	TRT Lighting	TRT Lighting
Lamp Flux (lm)	3.17	4.11	2.18	1.90	1.74	1.75
Maintenance Factor	0.87	0.87	0.87	0.87	0.87	0.87
No. in Project	17	7	16	1	2	5



TRT LIGHTING

PROJECT NAME:

Dragon Park, Merthyr Tydfil

PROJECT No:

River Path Levels Design Check

SCALE:

1:500

DATE:

5 August 2025

CALCULATION:

Horizontal Illuminance (lux)

DESIGNER:

Pete Harris




PREPARED BY:

Pete Harris

Lighting Applications Manager | TRT Lighting Ltd

Herring Point | Claybrook Drive | Walsford Ind. Est.

Redditch | B98 0PH

M: +44(0)7767 160 417

E: pete.harris@trtlighting.co.uk

W: www.trtlighting.co.uk

Results Grid 1

Eav	1.19
Emin	0.54
Emax	2.44
Emin/Emax	0.22
Emin/Eav	0.46

070725941