


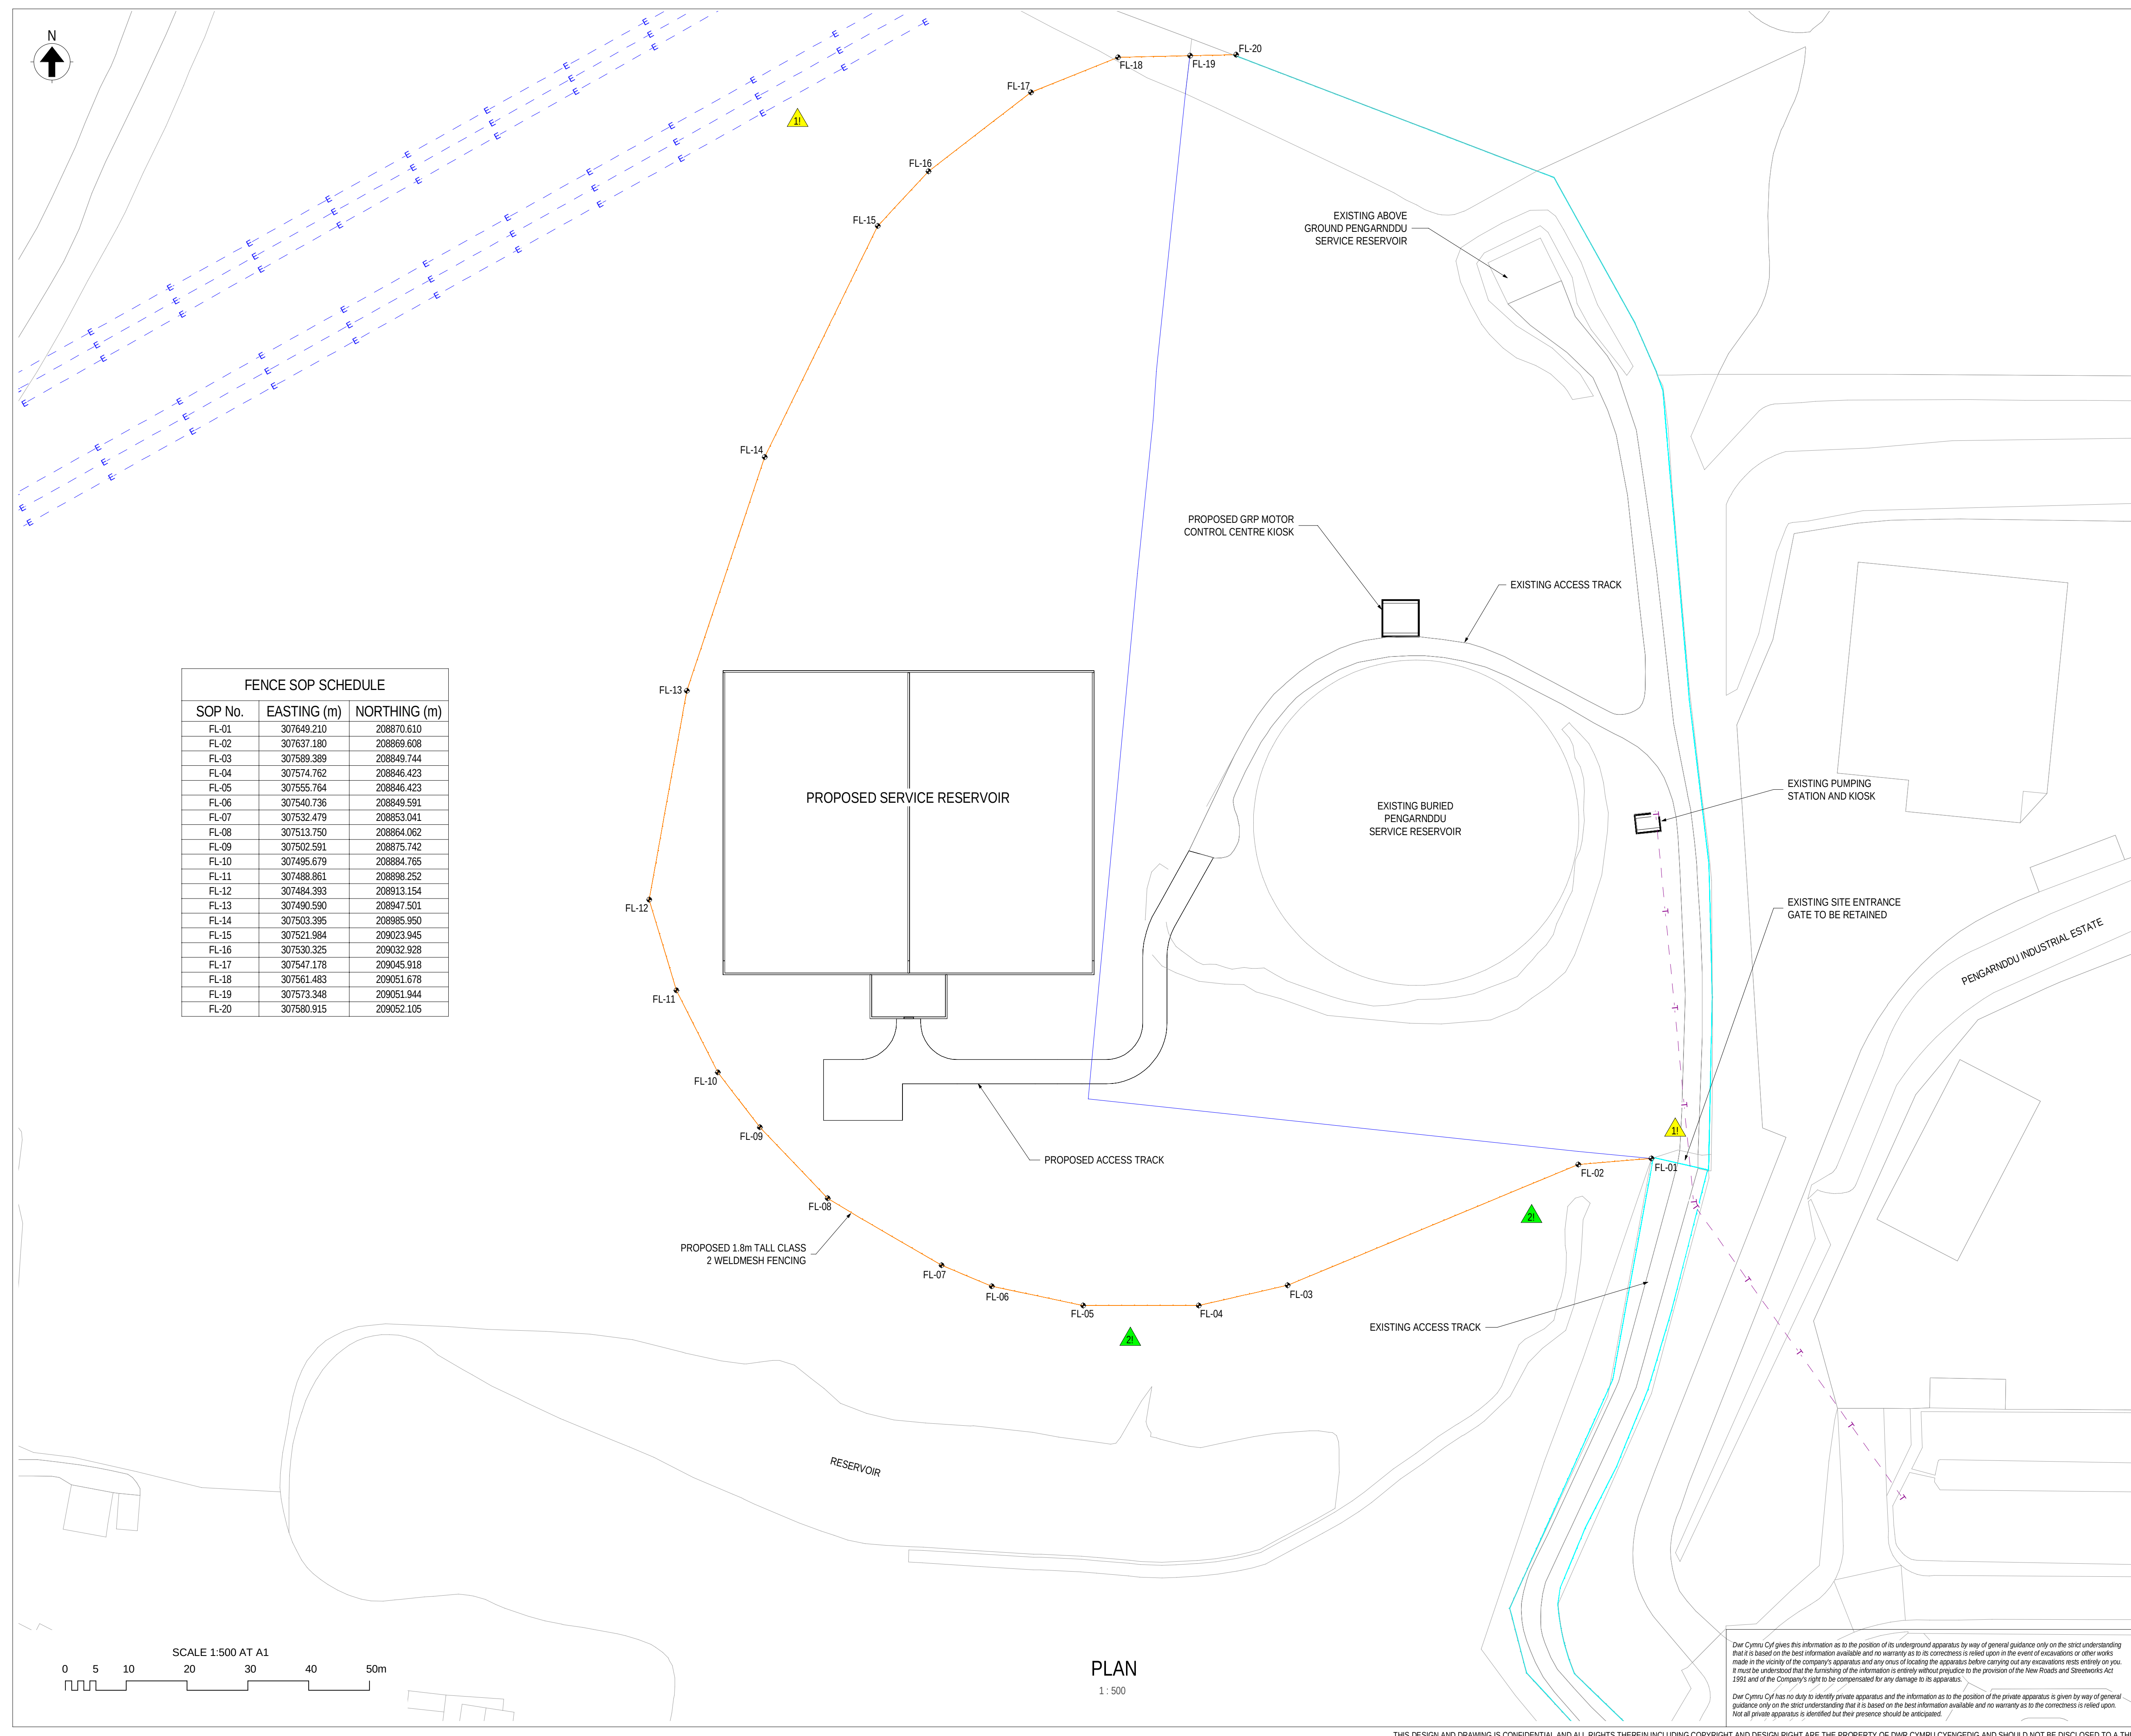

NOTES:

1. ALL DIMENSIONS ARE IN mm UNLESS STATED OTHERWISE.

2. ALL LEVELS ARE IN mAOD UNLESS STATED OTHERWISE.

3. DO NOT SCALE FROM THIS DRAWING.

4. ALL CIVIL WORK IS TO BE CARRIED OUT IN ACCORDANCE WITH CESWI (7th EDITION) SUPPLEMENTED BY THE DCWW CIVIL ENGINEERING SPECIFICATION VERSION 2.

5. SITE ADDRESS:
UNNAMED ROAD
PENGARNDDU INDUSTRIAL ESTATE
MERTHYR TYDFIL
CF48 2TA

REFERENCE DRAWINGS:

B10237-123532-XX-XX-DR-LA-DI9003

- LANDSCAPING & PLANTING GENERAL ARRANGEMENT

LEGEND:

- E -

EXISTING OVERHEAD ELECTRICITY CABLE

- T -

EXISTING OVERHEAD TELECOMS

PROPOSED STRUCTURES

EXISTING STRUCTURES

EXISTING SECURITY FENCE TO BE REMOVED (277m LENGTH)

EXISTING SECURITY FENCE TO BE RETAINED (453m LENGTH)

PROPOSED 1.8m TALL CLASS 2 WELDMESH FENCING (390m LENGTH)

SAFETY, HEALTH AND ENVIRONMENTAL INFORMATION

IN ADDITION TO THE HAZARDS / RISKS NORMALLY ASSOCIATED WITH THE TYPES OF WORK DETAILED ON THIS DRAWING, NOTE THE FOLLOWING:

CONSTRUCTION & COMMISSIONING:

OVERHEAD SERVICES

HIGH VALUE HABITAT FOR GRASSLAND FUNGI

MAINTENANCE / OPERATION:

NONE OF NOTE TO A COMPETENT CONTRACTOR

DECOMMISSIONING / DEMOLITION:

NONE OF NOTE TO A COMPETENT CONTRACTOR

REFER TO THE DHEMR & IMS SUMMARY FOR FURTHER DETAILS. IT IS ASSUMED THAT ALL THE WORKS ON THIS DRAWING WILL BE CARRIED OUT BY A COMPETENT CONTRACTOR WHO HAS CARRIED OUT A COMPREHENSIVE RISK ASSESSMENT.

C01

07.12.20

BSW

FOR CONSTRUCTION

AA

MT

18.12.20

Rev.

Date.

BIM.

Description.

Chk.

App.

Iss Date.

Capital Delivery Alliance

Cynghrair Cyflawni Cyfaloaf

Project Name:

PENGARNDDU SERVICE RESERVOIR

Drawing Title:

FENCING GENERAL ARRANGEMENT

Suitability:

FOR CONSTRUCTION

Suitability Code:

A

Originator:

BSW

Designer:

SC

Date:

07.12.20

Internal Project Number:

IS44

Scale:

1 : 500 @ A1

Rev.

C01

Drawing Number:

B10237-123532-XX-XX-DR-ZA-GB0137

MMB

MOY MACDONALD

MERTHYR

THIS DESIGN AND DRAWING IS CONFIDENTIAL AND ALL RIGHTS THEREIN INCLUDING COPYRIGHT AND DESIGN RIGHT ARE THE PROPERTY OF DWR CYMRU CYFNEDIG AND SHOULD NOT BE DISCLOSED TO A THIRD PARTY OR REPRODUCED WITHOUT PRIOR CONSENT OF DWR CYMRU CYFNEDIG. ©