
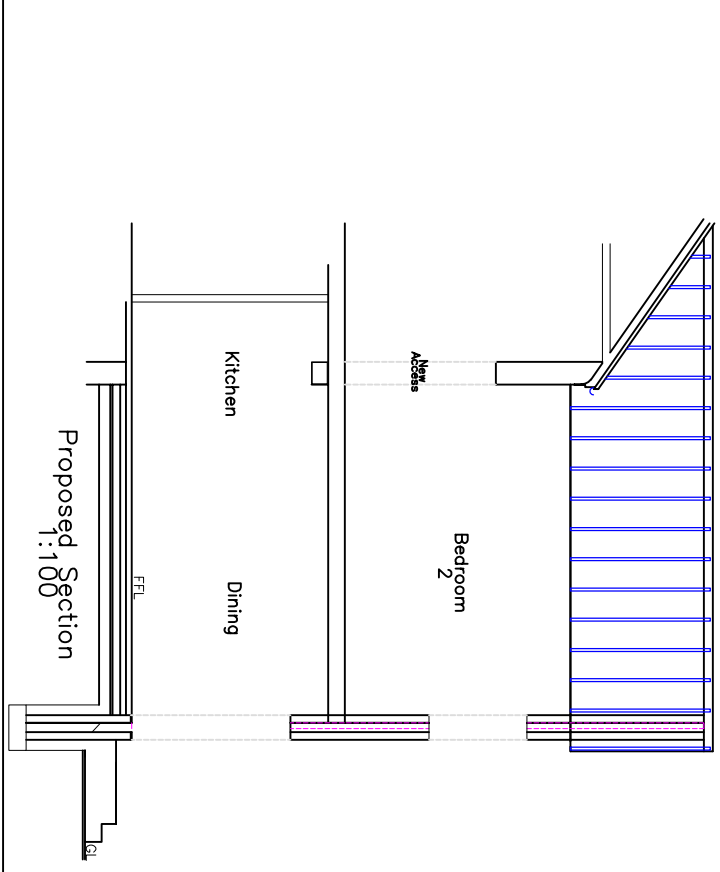
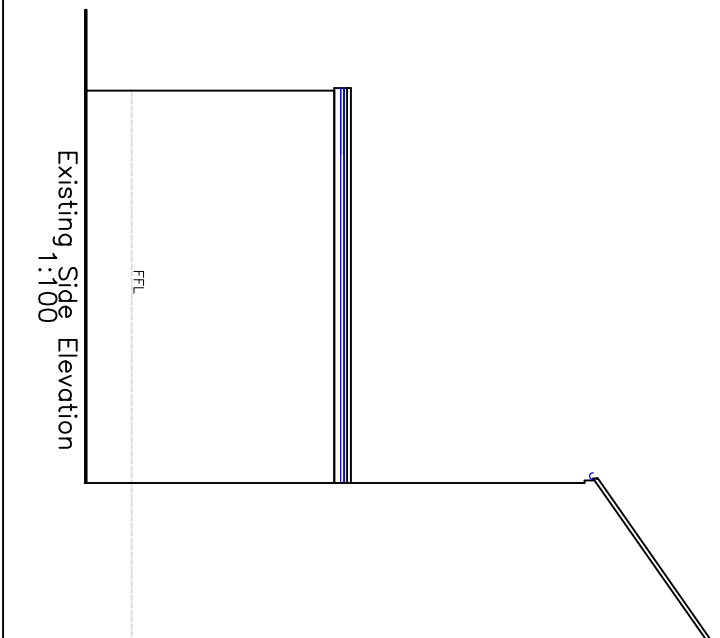
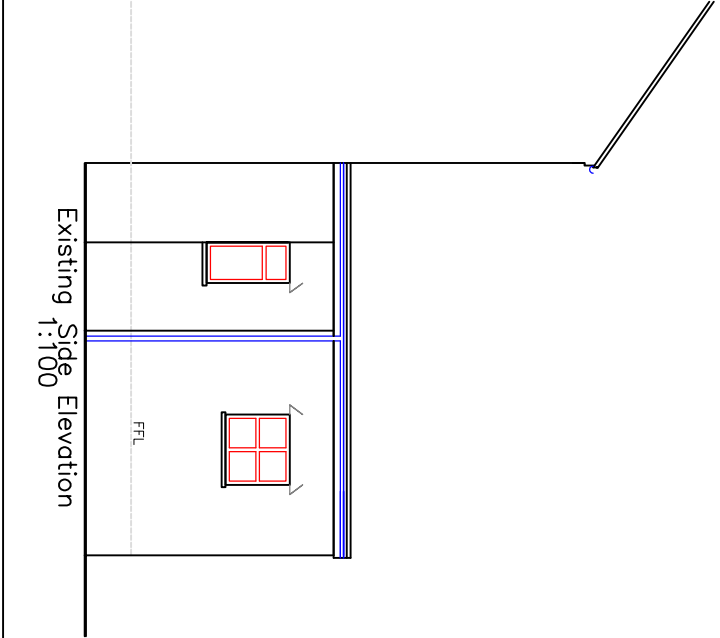
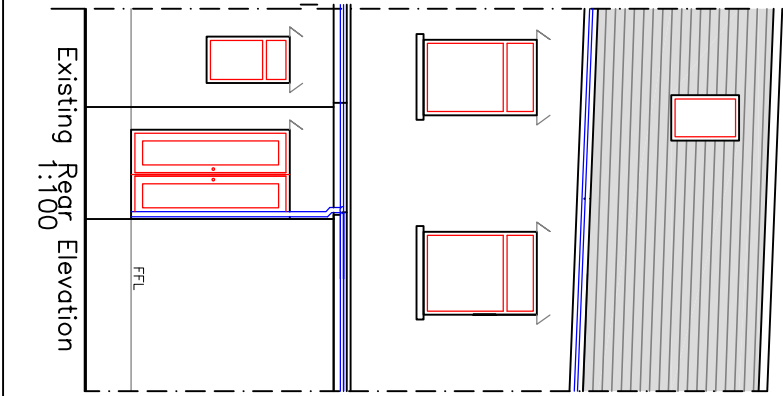
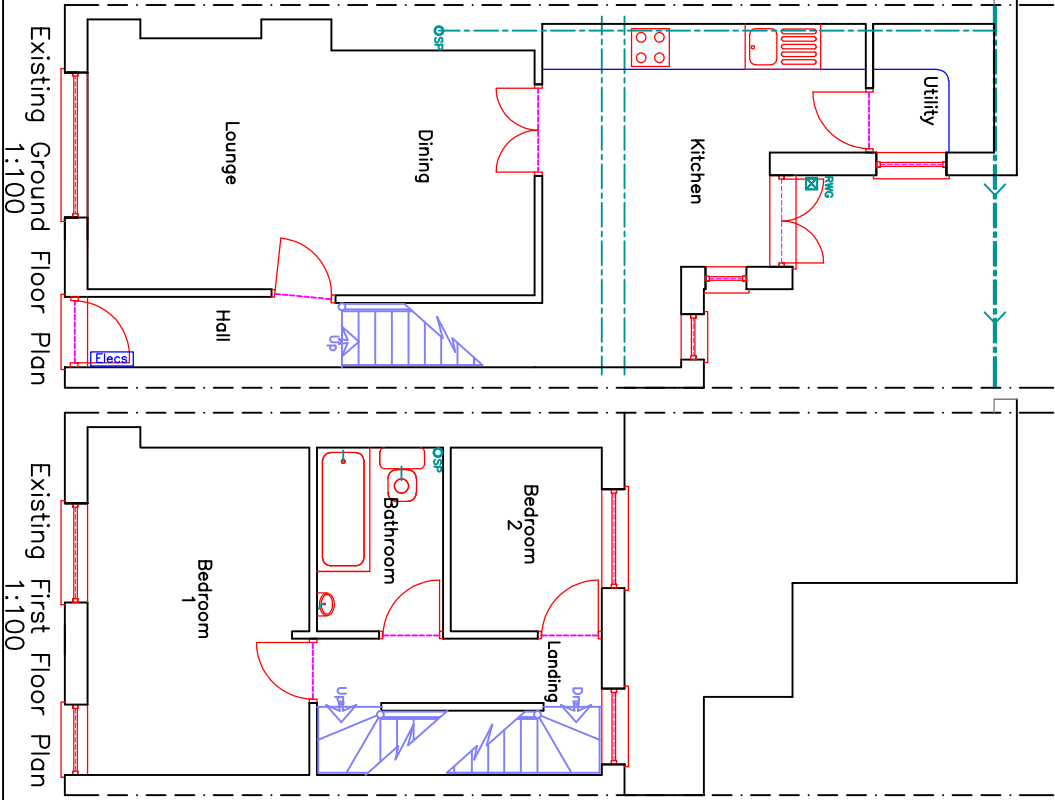
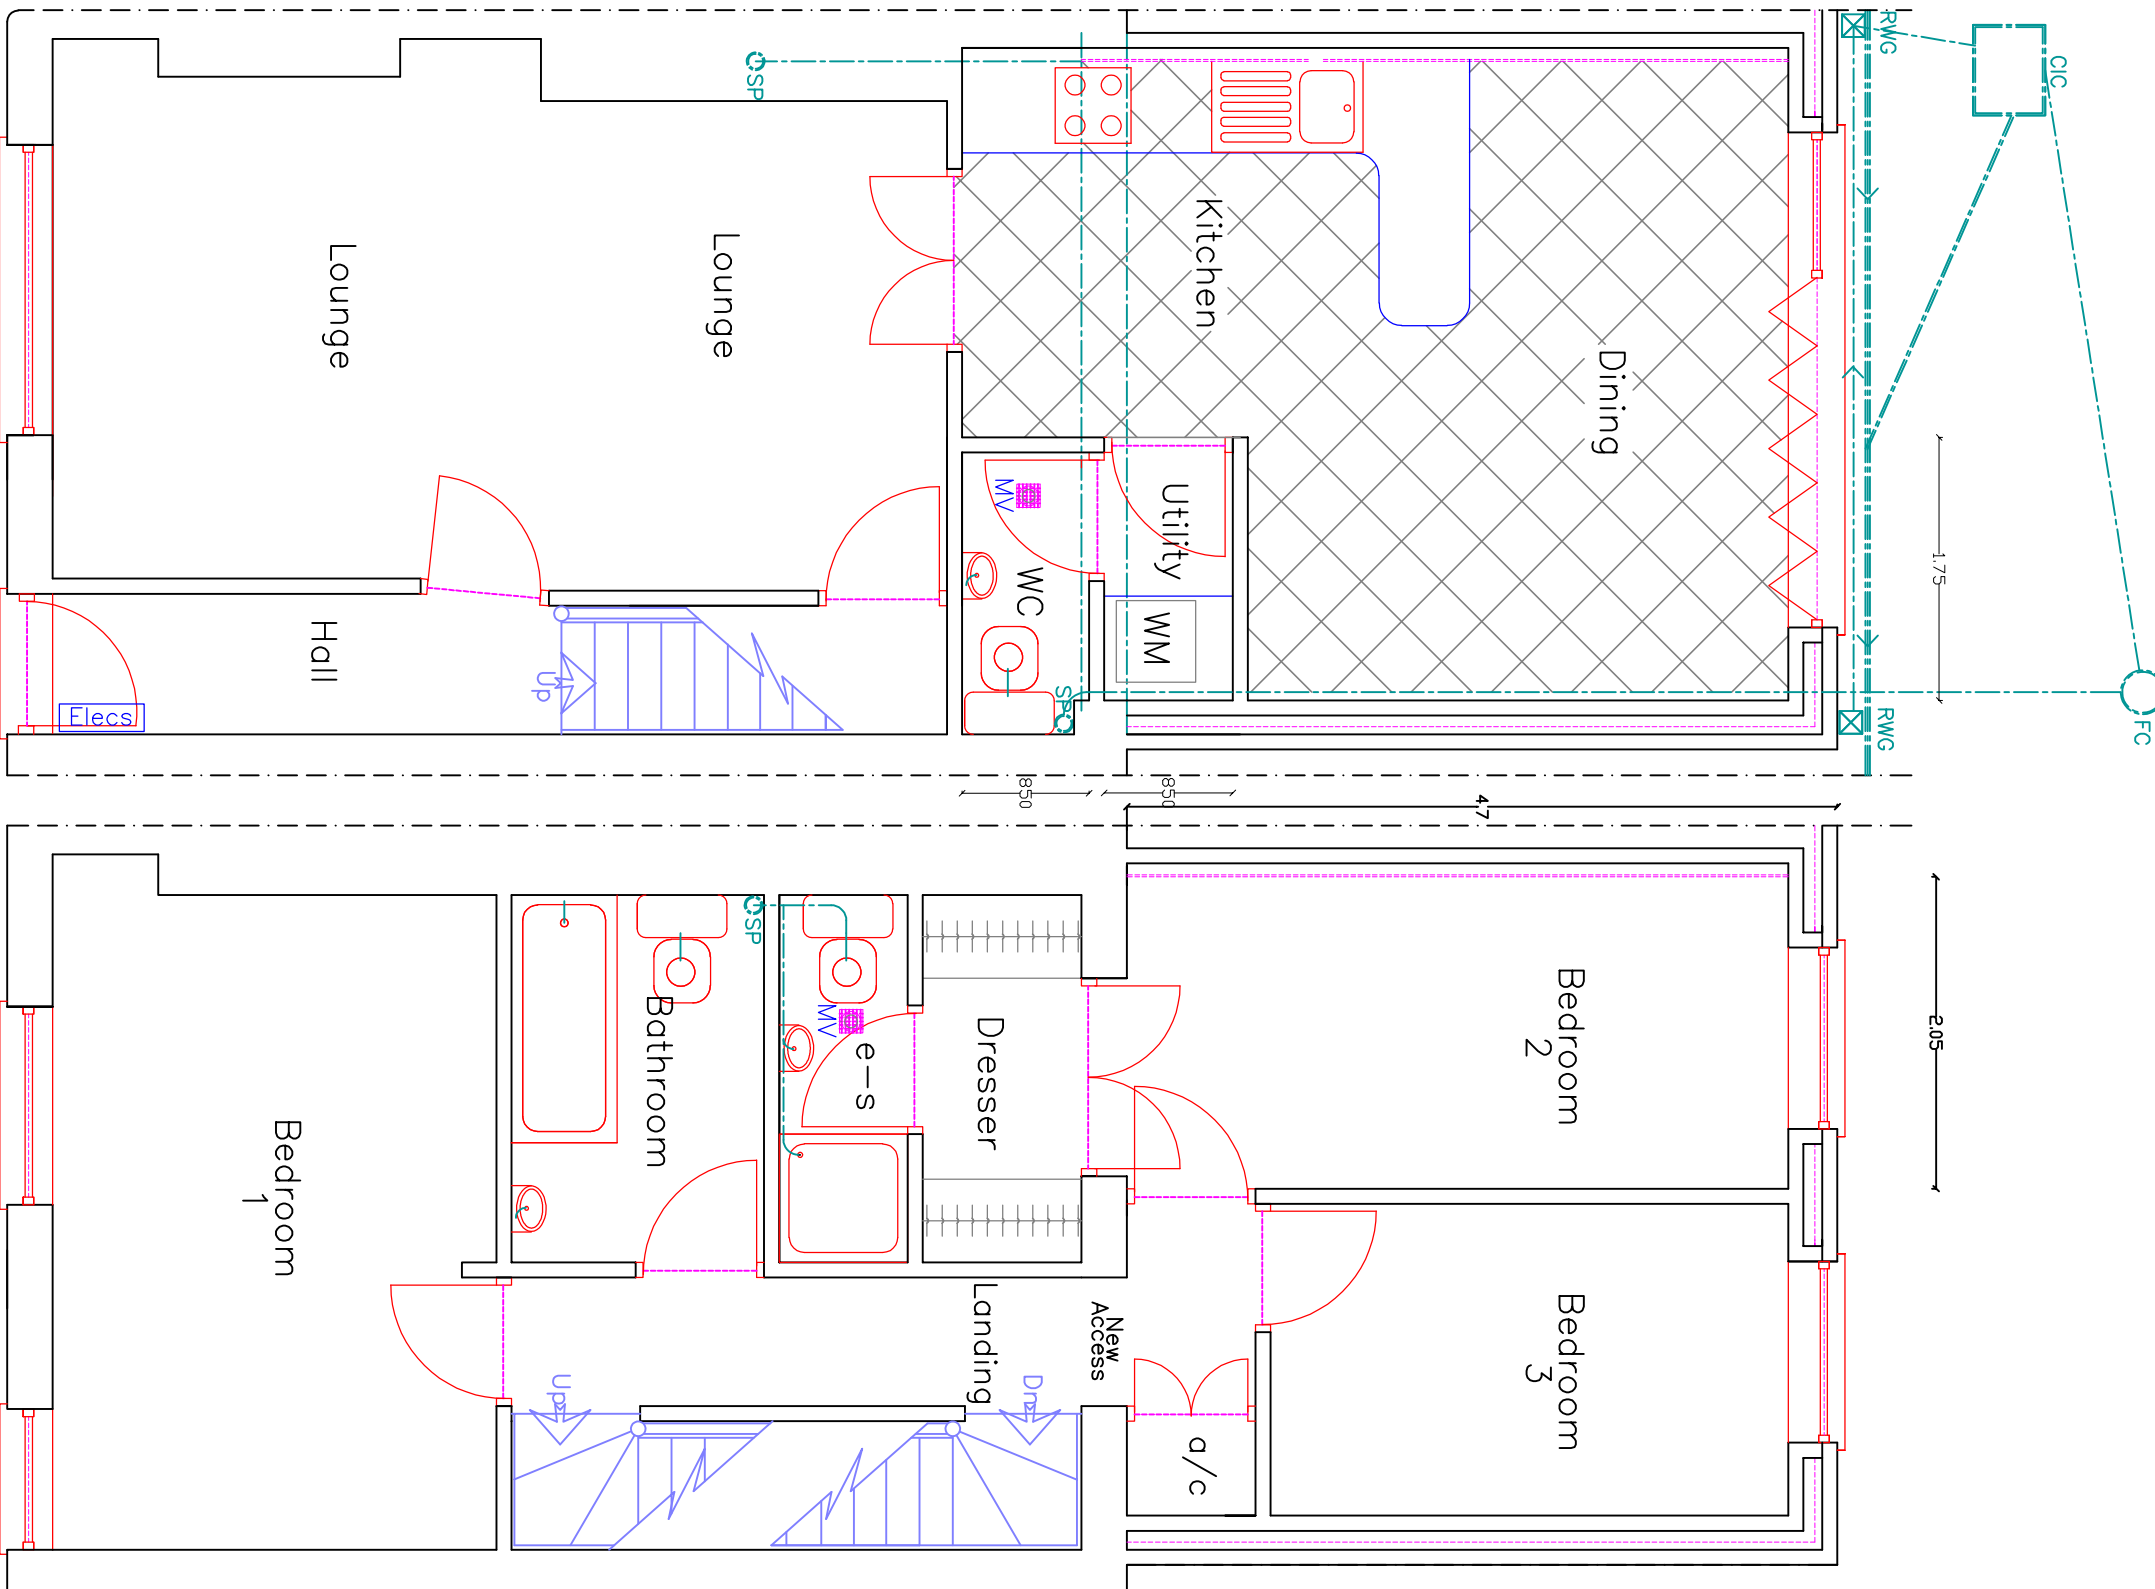
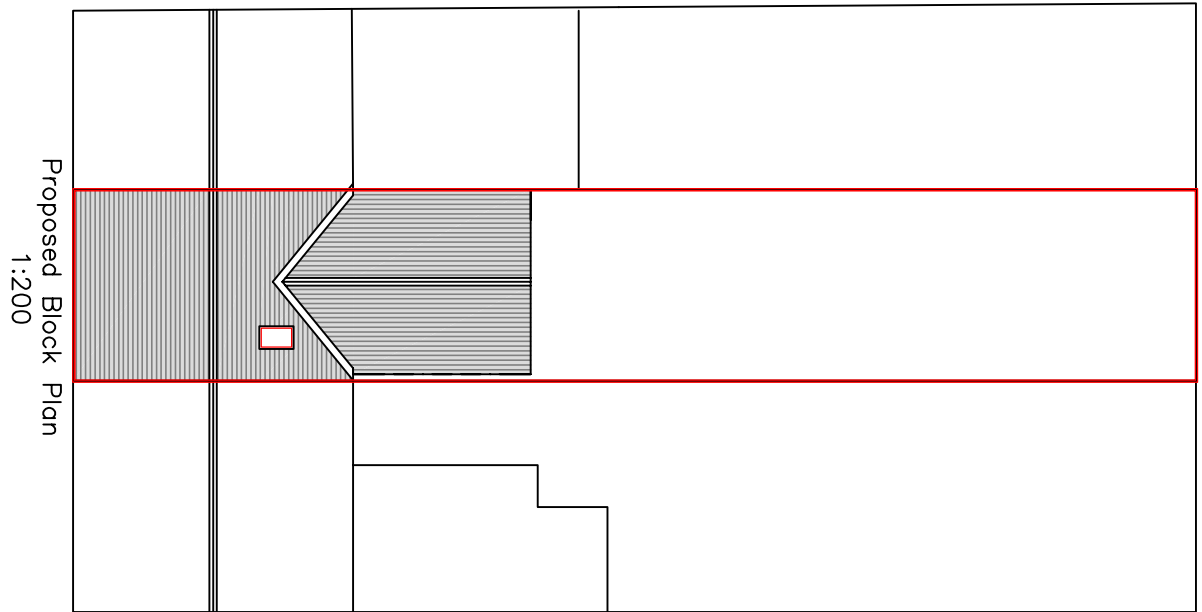
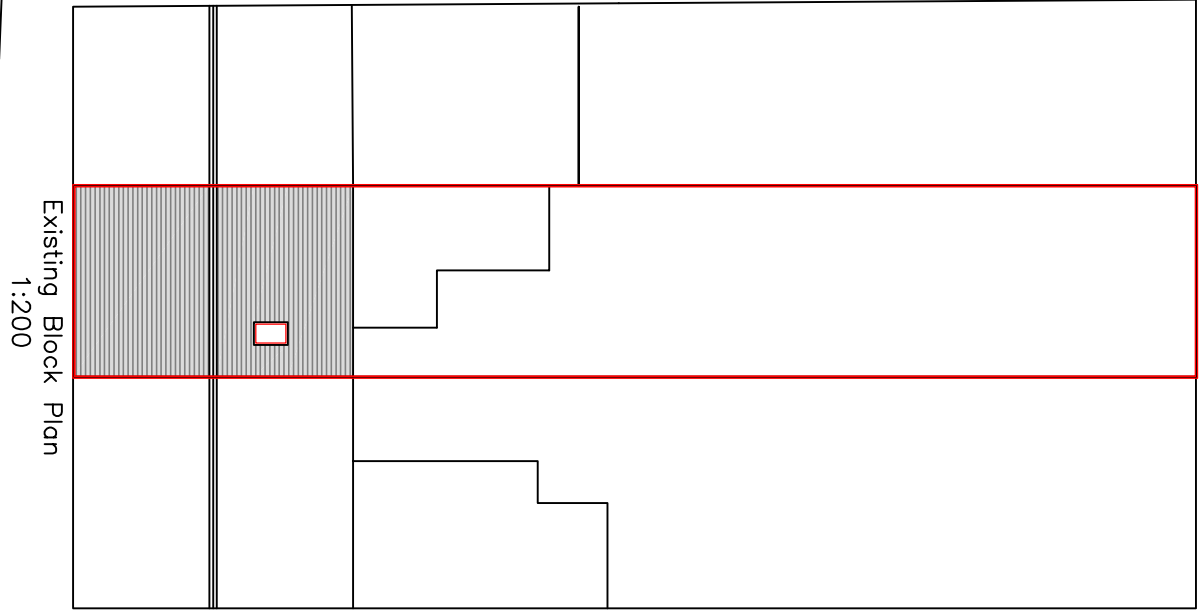
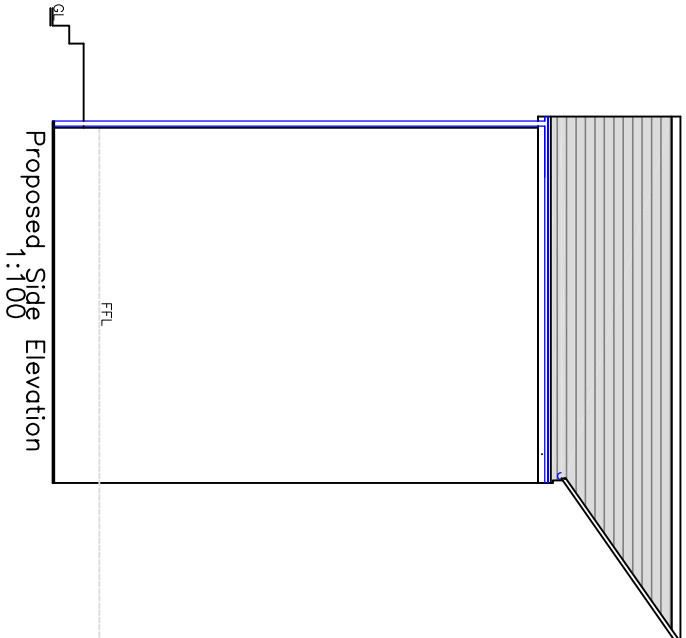
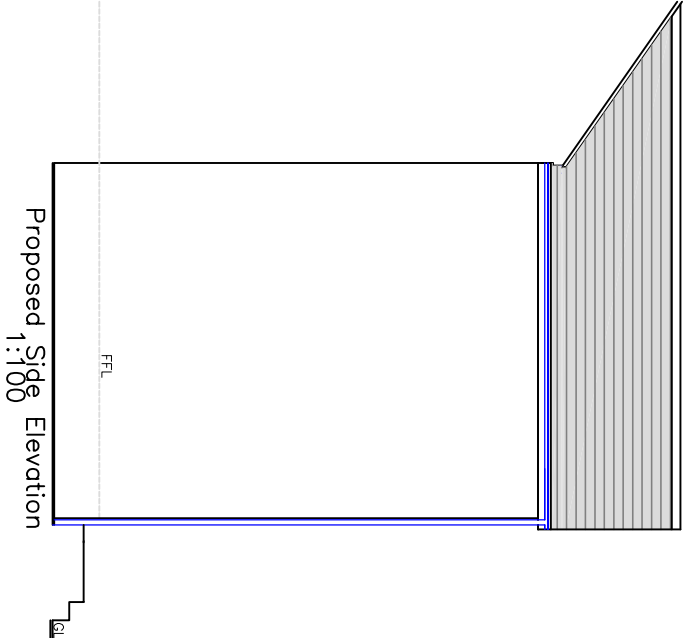
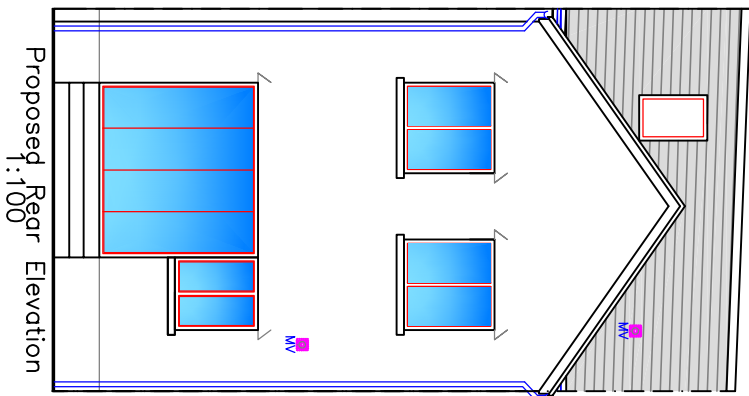


Roof:	Concrete tile matching existing
External walls:	Render matching existing
Windows/Doors:	White uPVC matching existing
Floors/RWGs:	White uPVC matching existing

N.B. Applicant needs to be aware regarding 'The Party Wall Act' in particular the oversailing of rainwater goods on neighbours property and foundations within 3m of neighbour

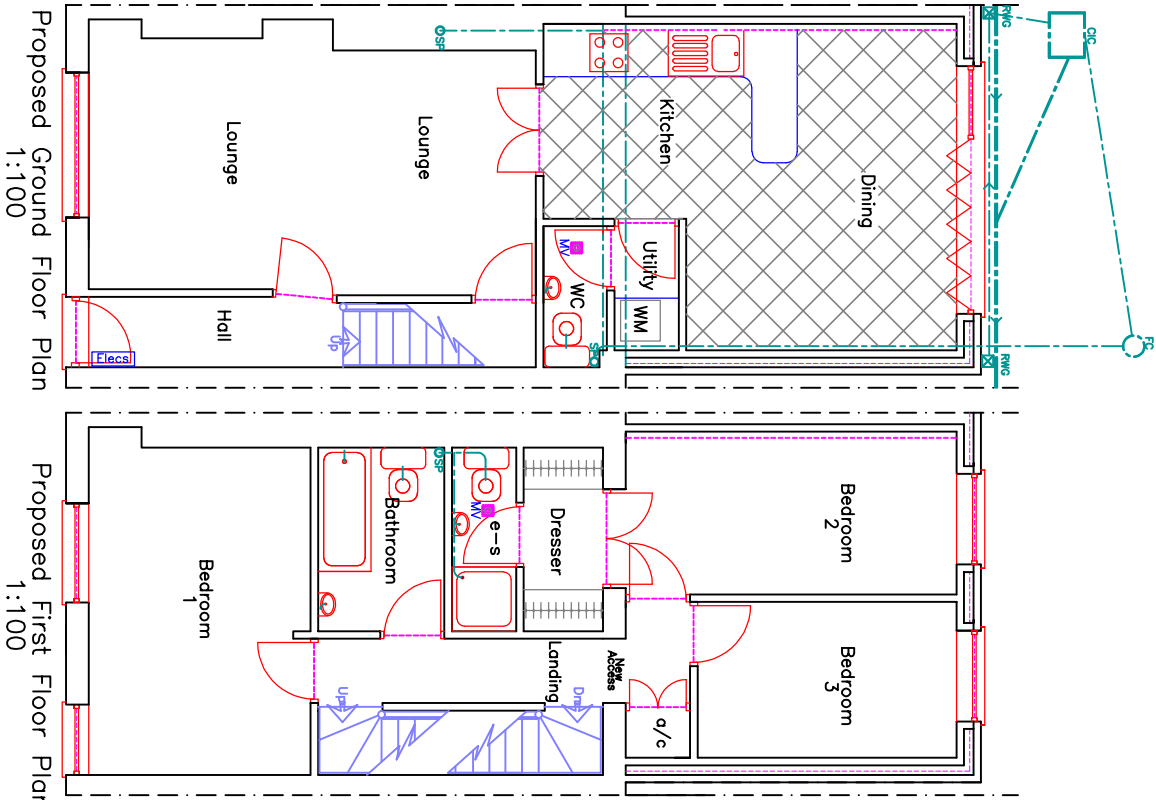

Utopia Design
Architectural Services

Building Planning Application Support
Paul Thomas: BSc (Hons)
Tel: 01865 556230, Mob: 07906 725065

Issued Only for Purchase Indicated
Drawing Status: FOR PLANNING/BUILD CONTROL PURPOSES ONLY

Address: 14, Angus Street
Troedryrhiw
Merthyr Tydfil
CF48 4EU

Project: Proposed Two Storey Rear Extension with Alterations

Drawn By	Page	Date	Scale
PT	A2	15.02.2021	1:50 1:100 1:200

Existing & Proposed Plans, Elevations and Section Details

ANGUS 14 01A