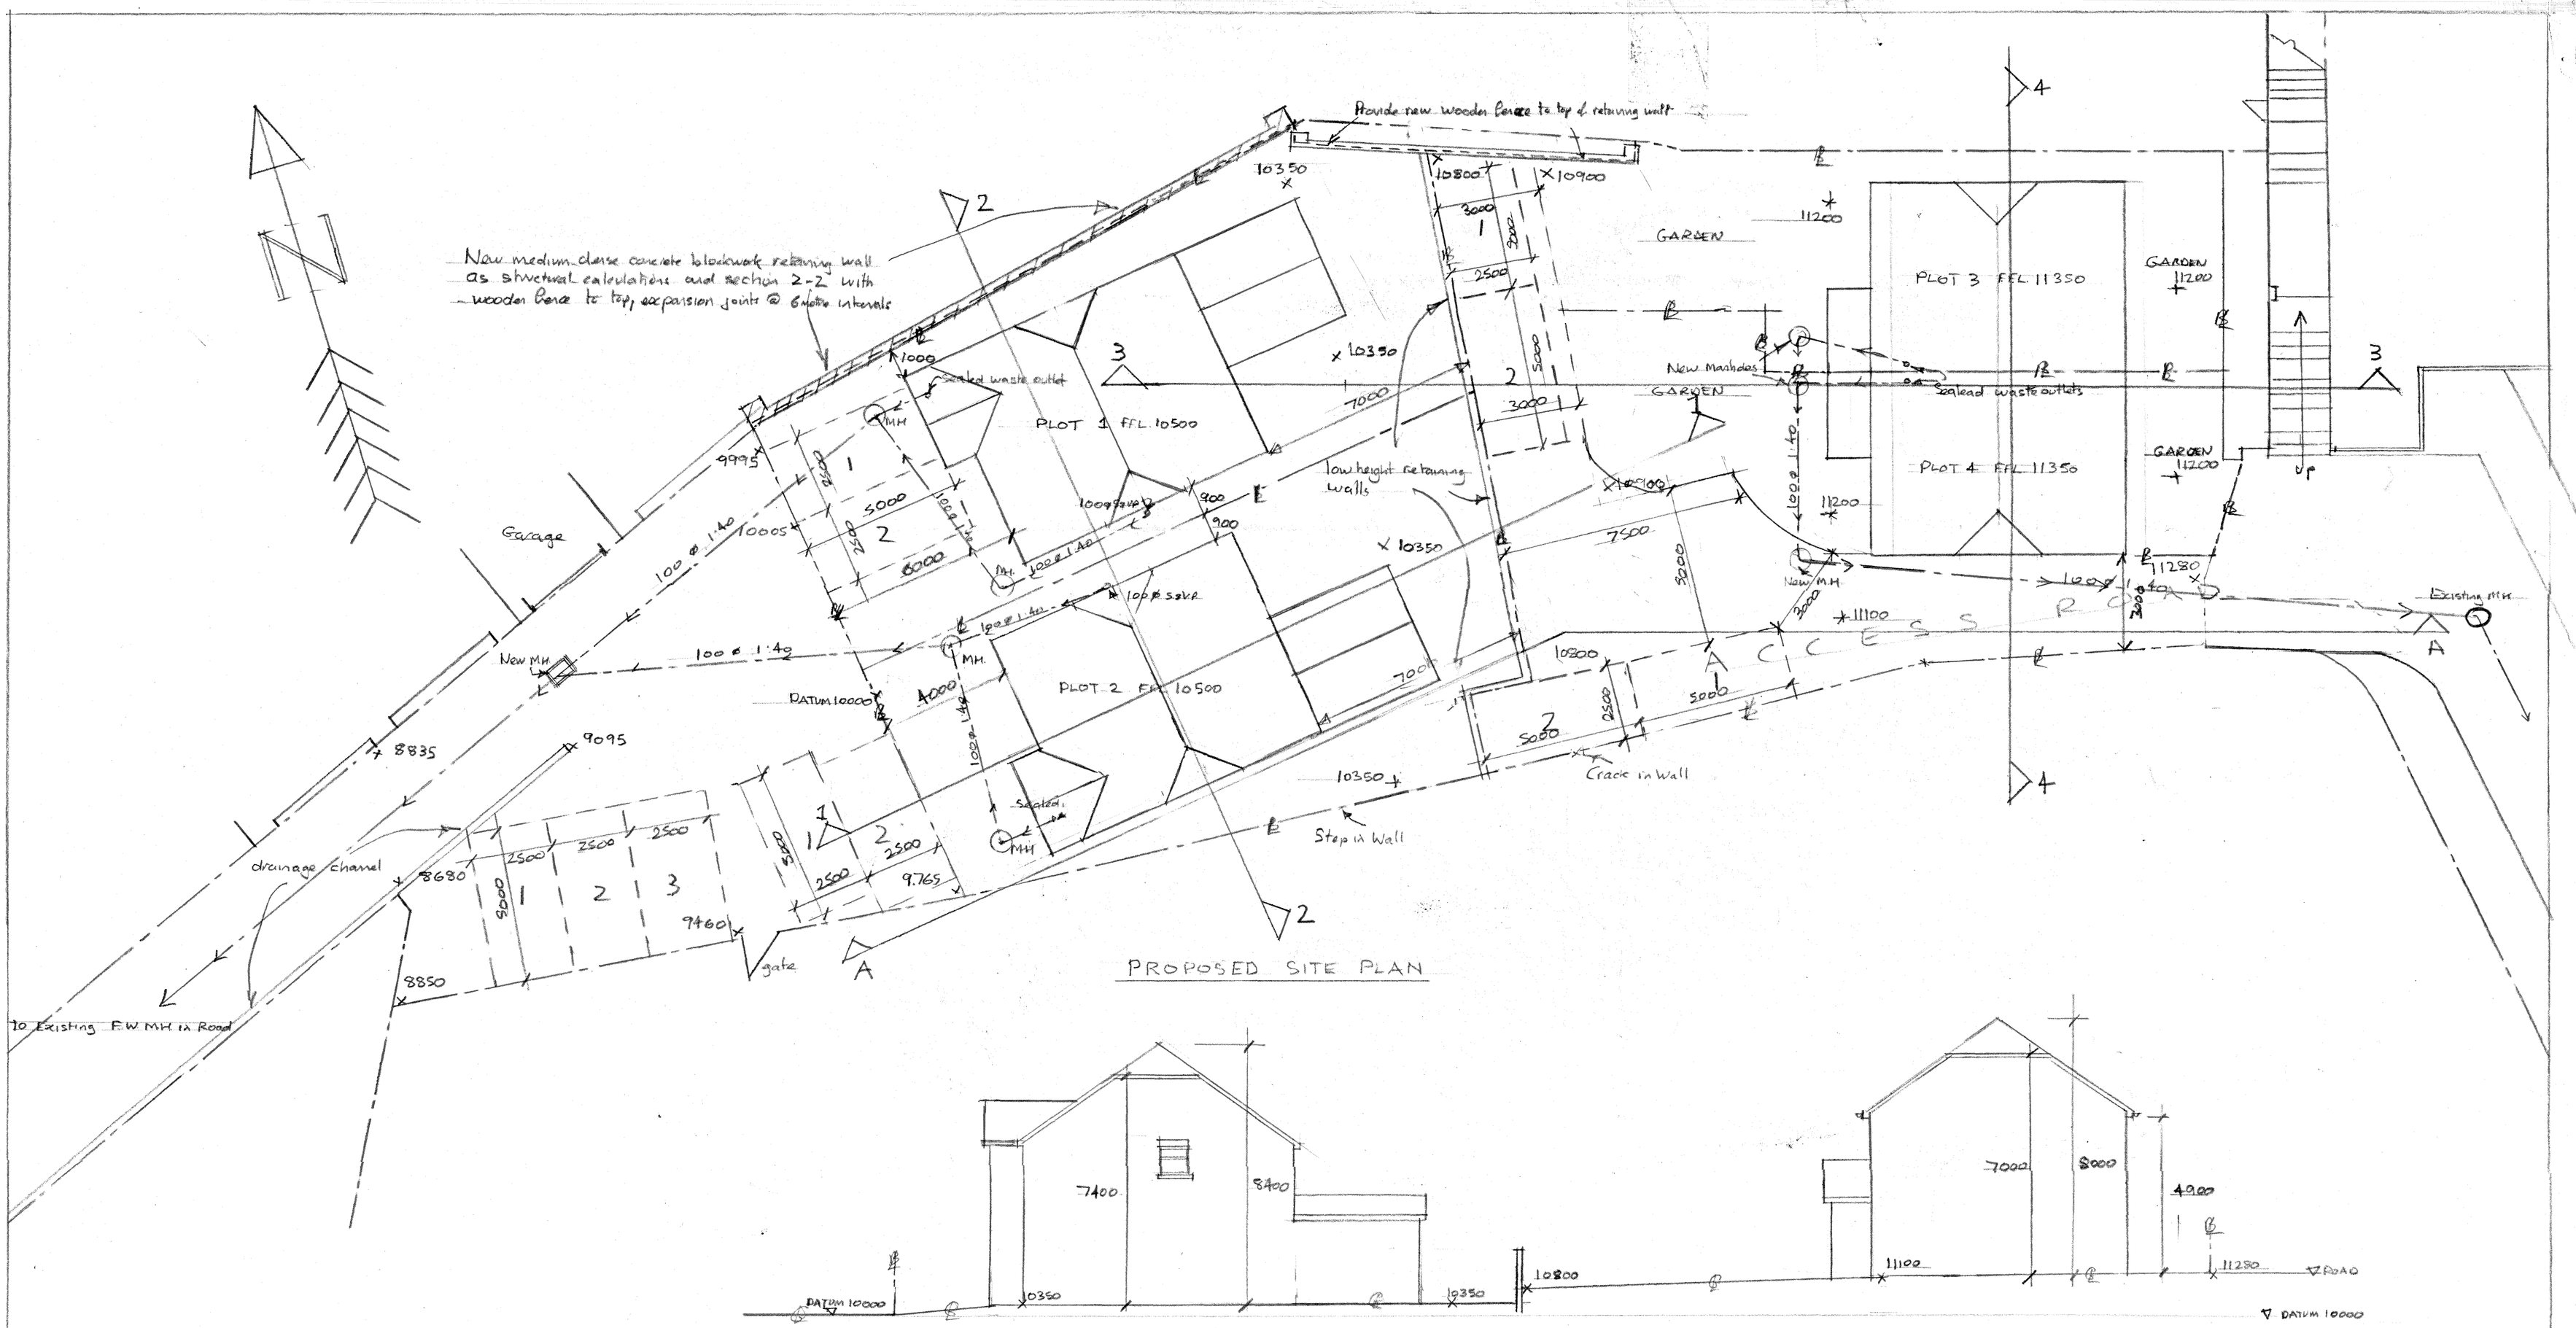


Amendments
A Single storey rear extn added to Plot 2 & ridge & eaves heights shown on elevations - A.Collins
B Parking and access road amended near to pair of semi-detached, dimensions added, proposed retaining wall shown with new wooden fencing to top of existing and new retaining walls - A.Collins

JOB
PROPOSED FOUR DWELLINGS
PROPOSED SITE PLAN & SECTIONS
(AMENDED)

ADDRESS
ELWYN DRIVE, TWYNYRODYN,
MERTHYR TYDFIL, CF47 0NJ

DRWG No	SCALE	DATE	DRAWN
2B of 4	1:100	FEB 2022 MARCH 2022 MARCH 2023	A.COLLINS

SCAN + 3 COPIES