


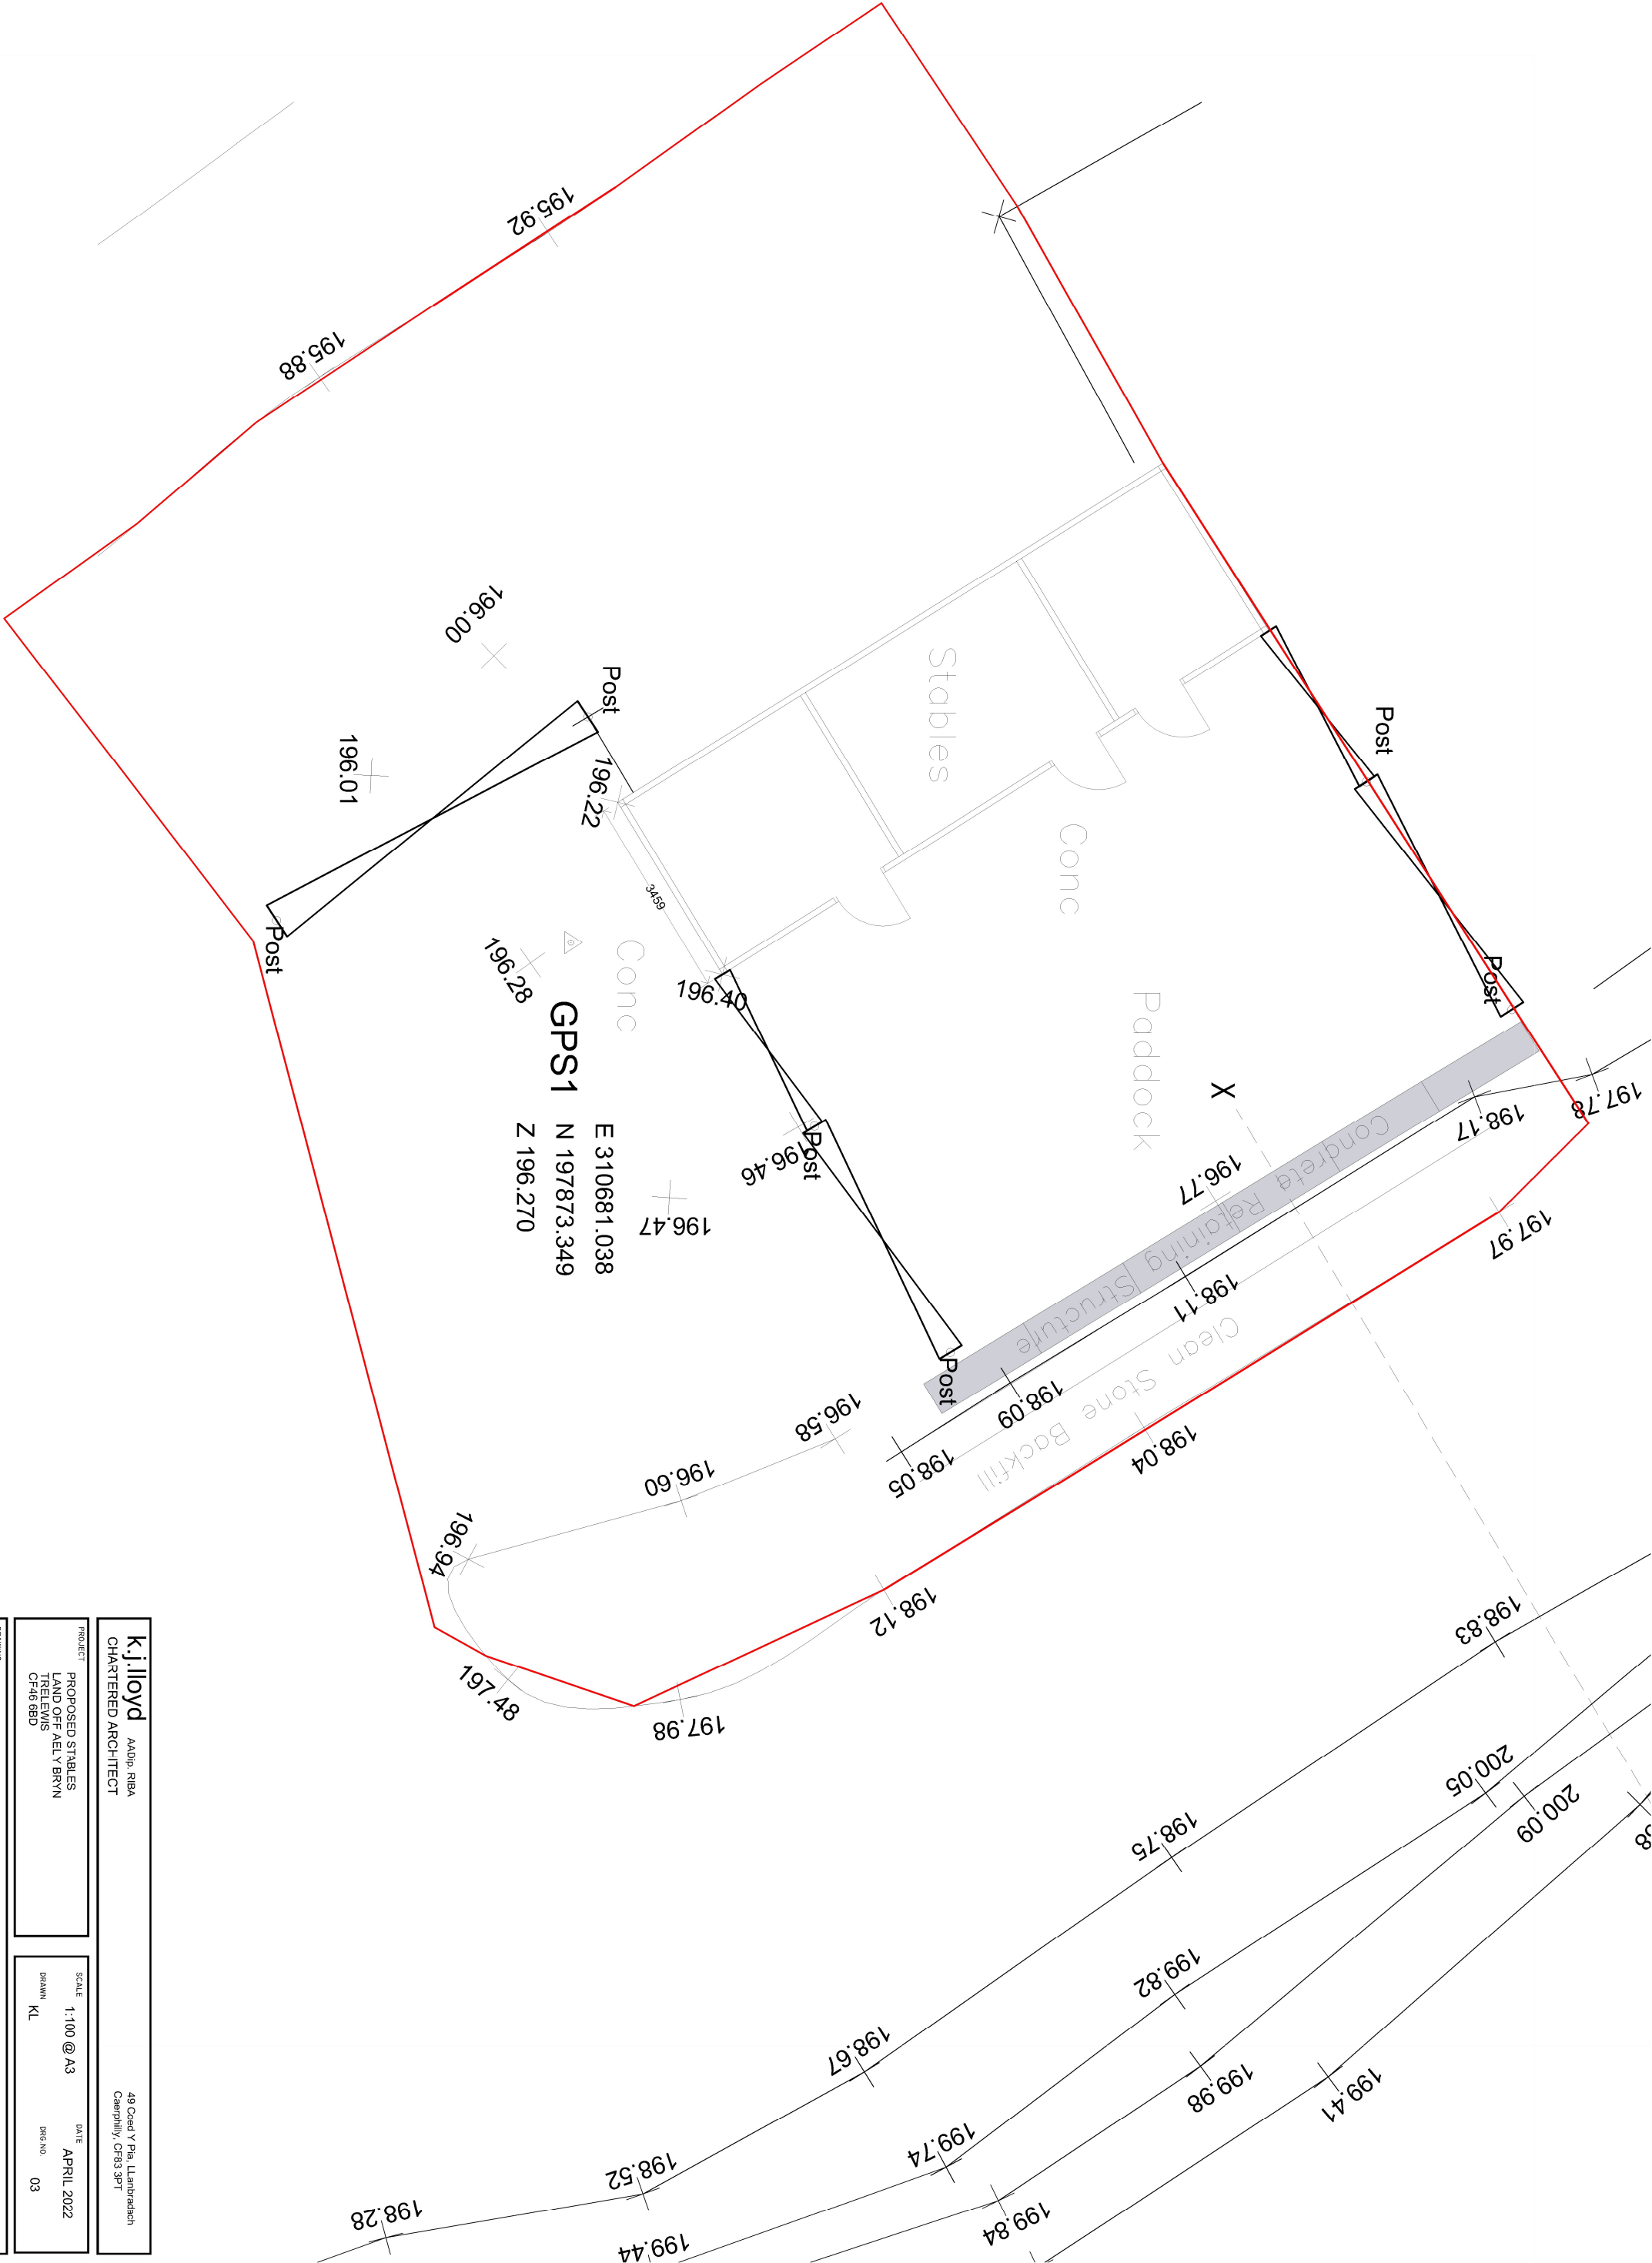

k.j.lloyd AADIP, RIBA
CHARTERED ARCHITECT

49 Caeel Y Pŵl, Llanbrydarch
Caernphilly, CF83 3PT

PROJECT PROPOSED STABLES
LAND OFF AELLY BRYN
CF46 6BD

SCALE 1:100 @ A3
DRAWN KL
DATE APRIL 2022
Dwg NO. 03

DRAWING EXISTING PLAN

THIS DRAWING IS COPYRIGHT