


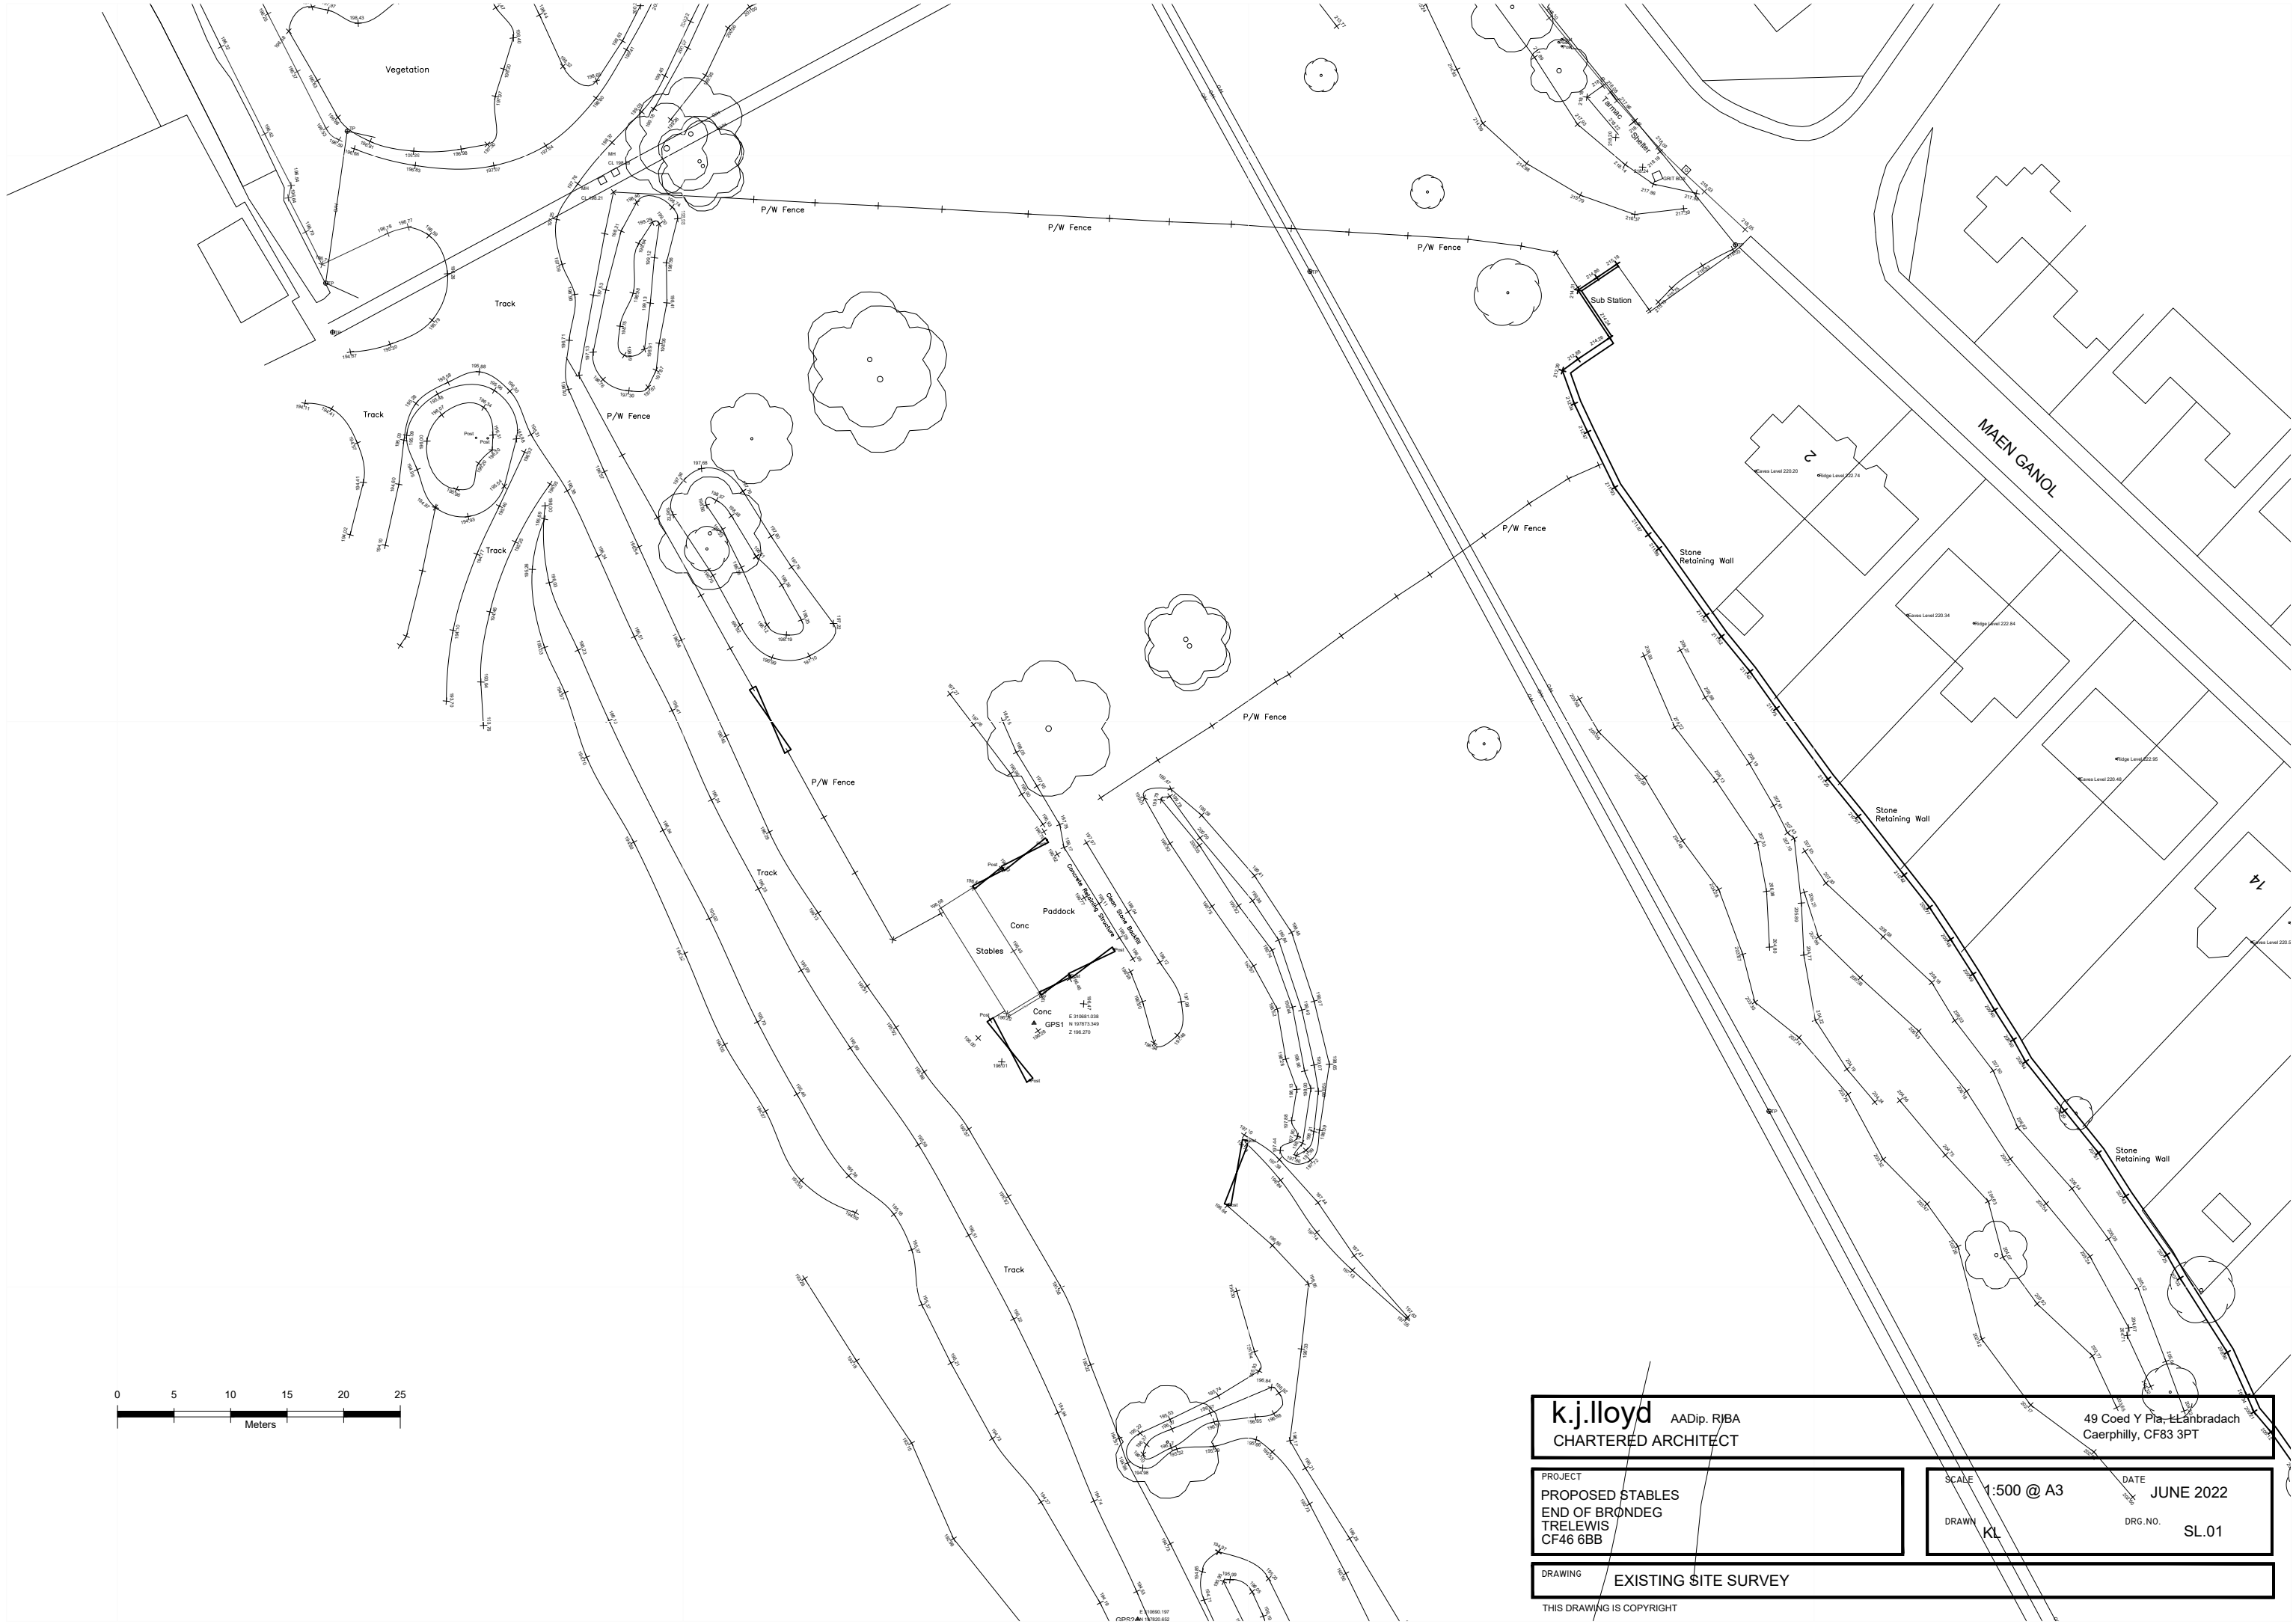

k.j.lloyd AADip. RJBA CHARTERED ARCHITECT		49 Coed Y Pla, LLanbradach Caerphilly, CF83 3PT	
PROJECT PROPOSED STABLES END OF BRONDEG TRELEWIS CF46 6BB		SCALE 1:500 @ A3	DATE JUNE 2022
DRAWING EXISTING SITE SURVEY		DRAWN KL	DRG. NO. SL.01
THIS DRAWING IS COPYRIGHT			