


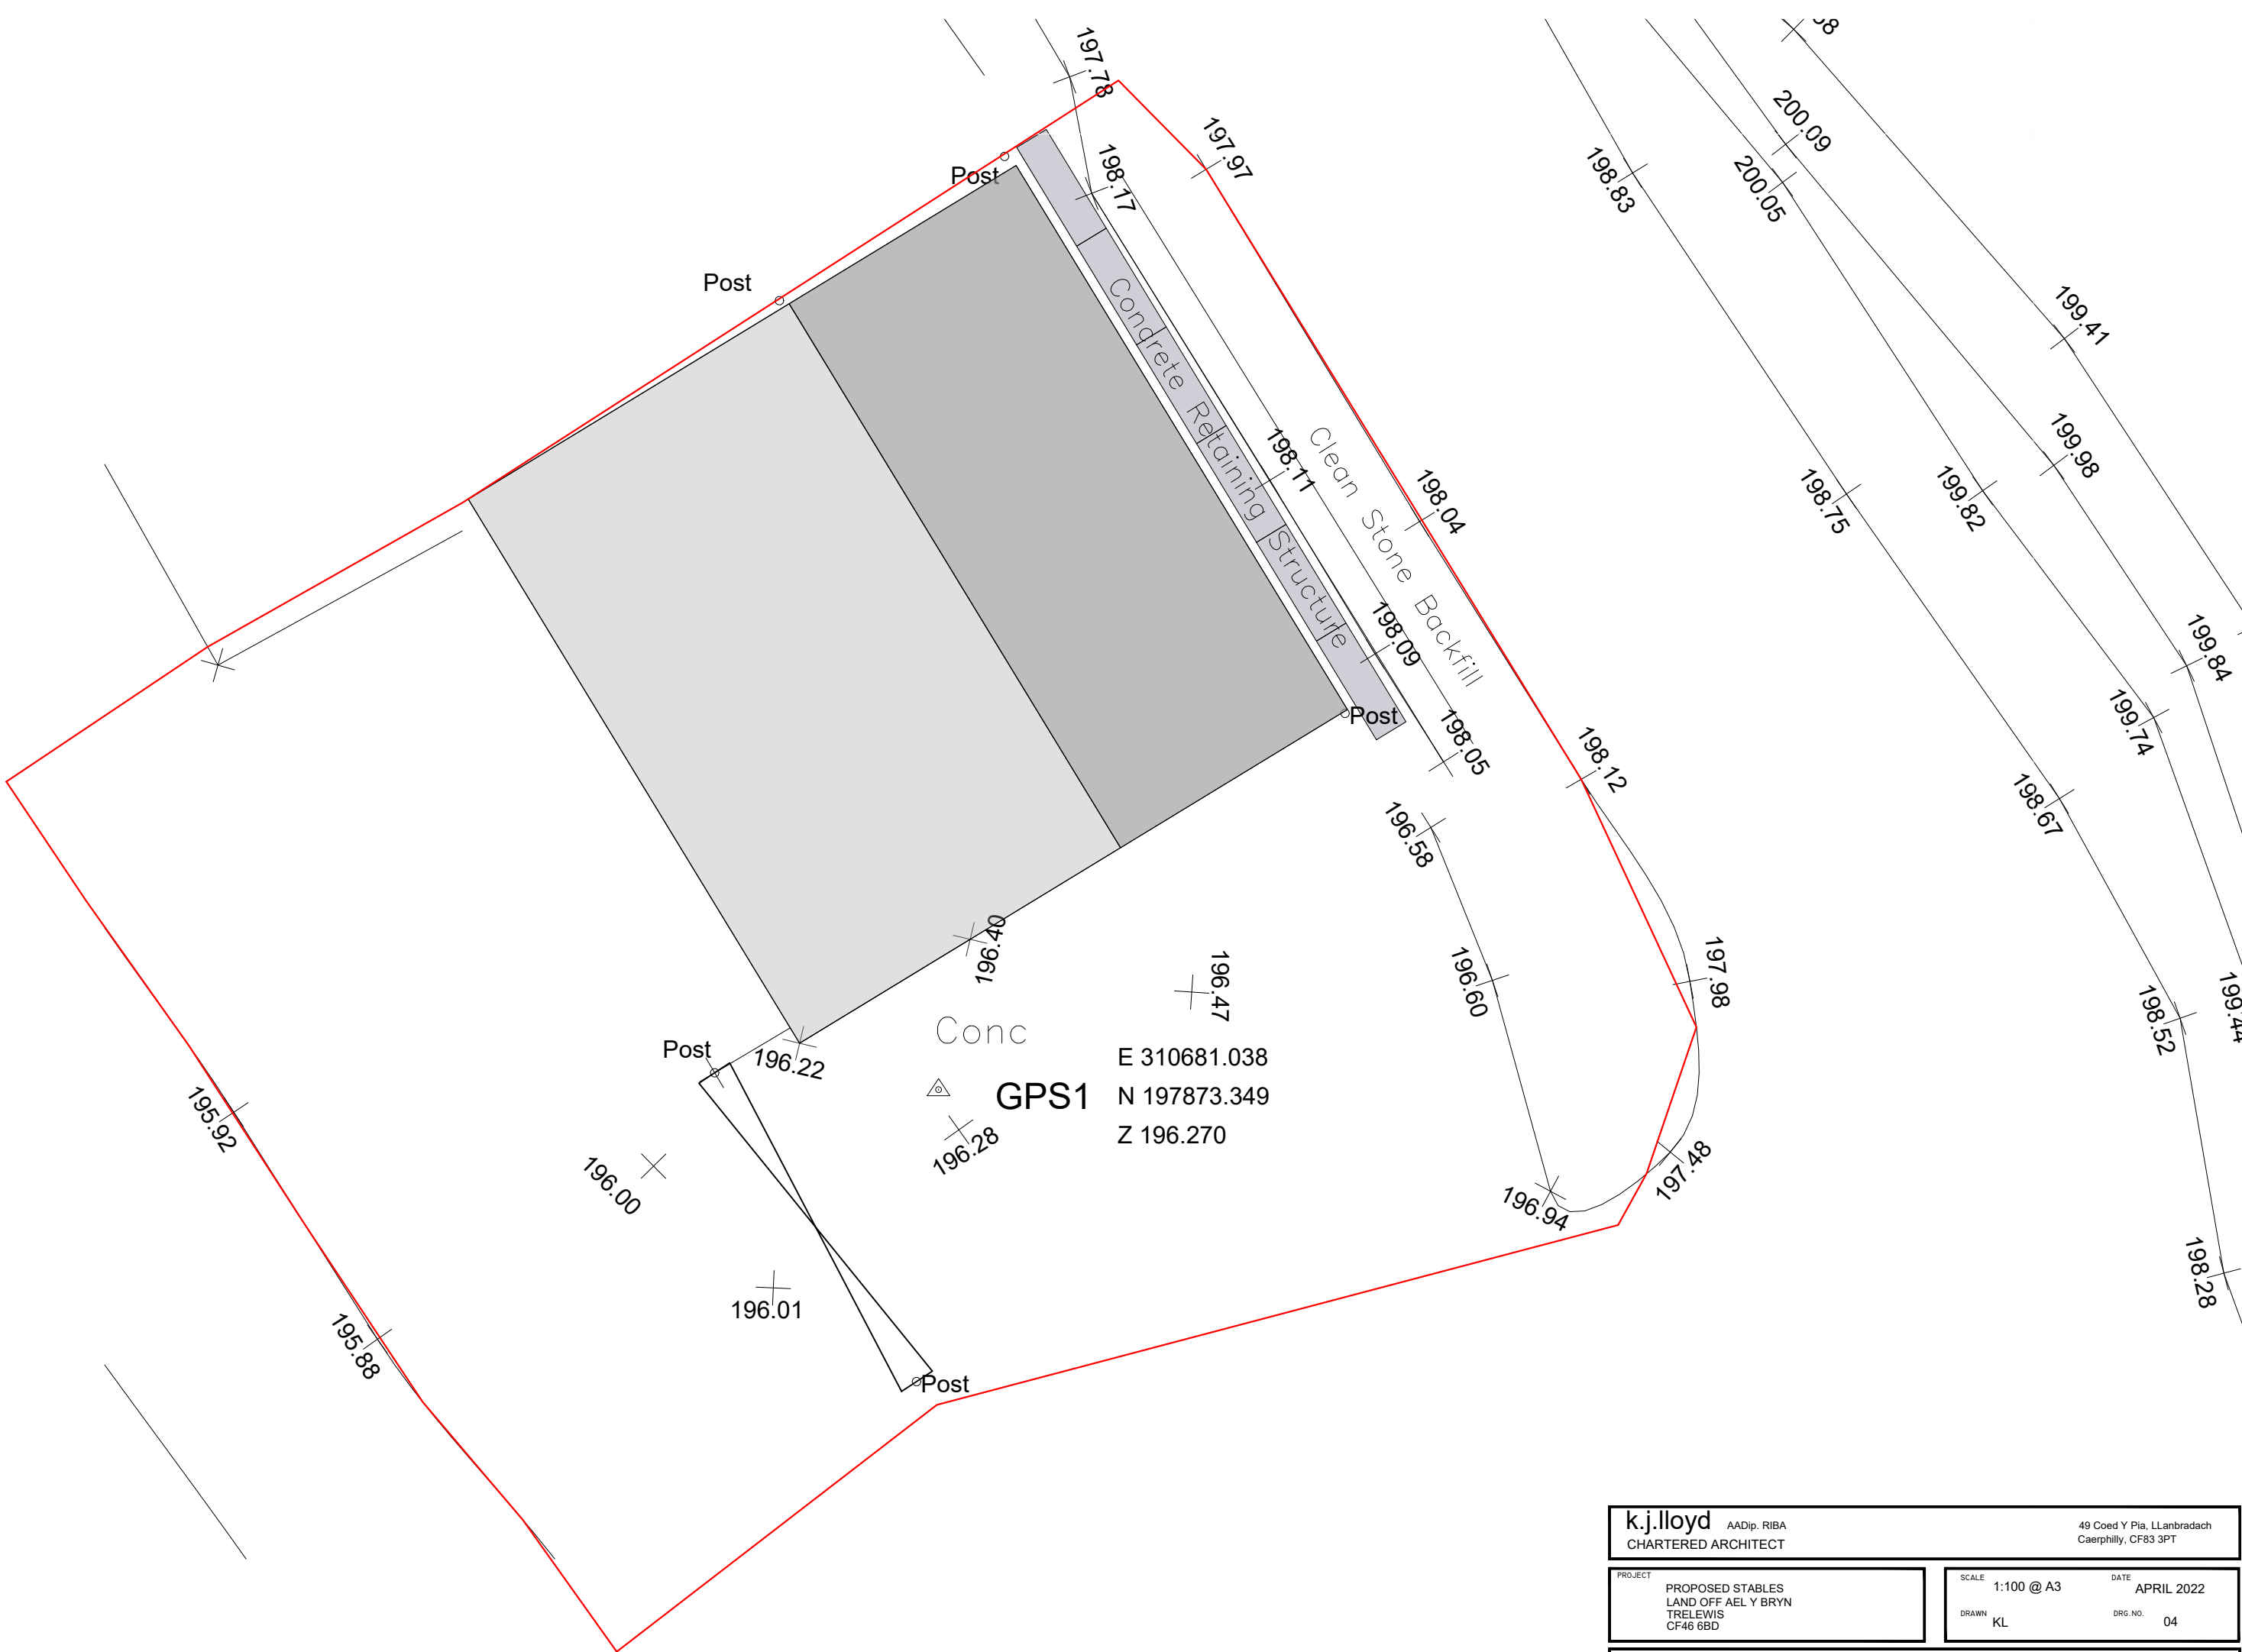

k.j.loyd AADip. RIBA CHARTERED ARCHITECT		49 Coed Y Pia, LLanbradach Caerphilly, CF83 3PT	
PROJECT PROPOSED STABLES LAND OFF AEL Y BRYN TRELEWIS CF46 6BD		SCALE 1:100 @ A3	DATE APRIL 2022
DRAWING PROPOSED PLAN		DRAWN KL	DRG. NO. 04

THIS DRAWING IS COPYRIGHT