




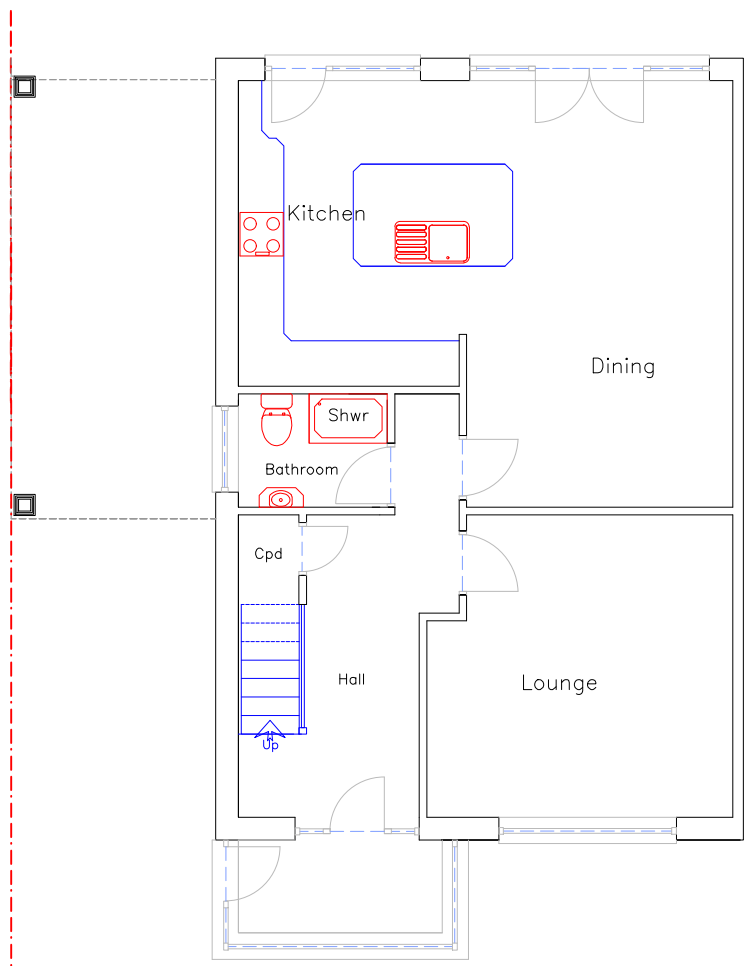

Proposed Ground Floor
1:100

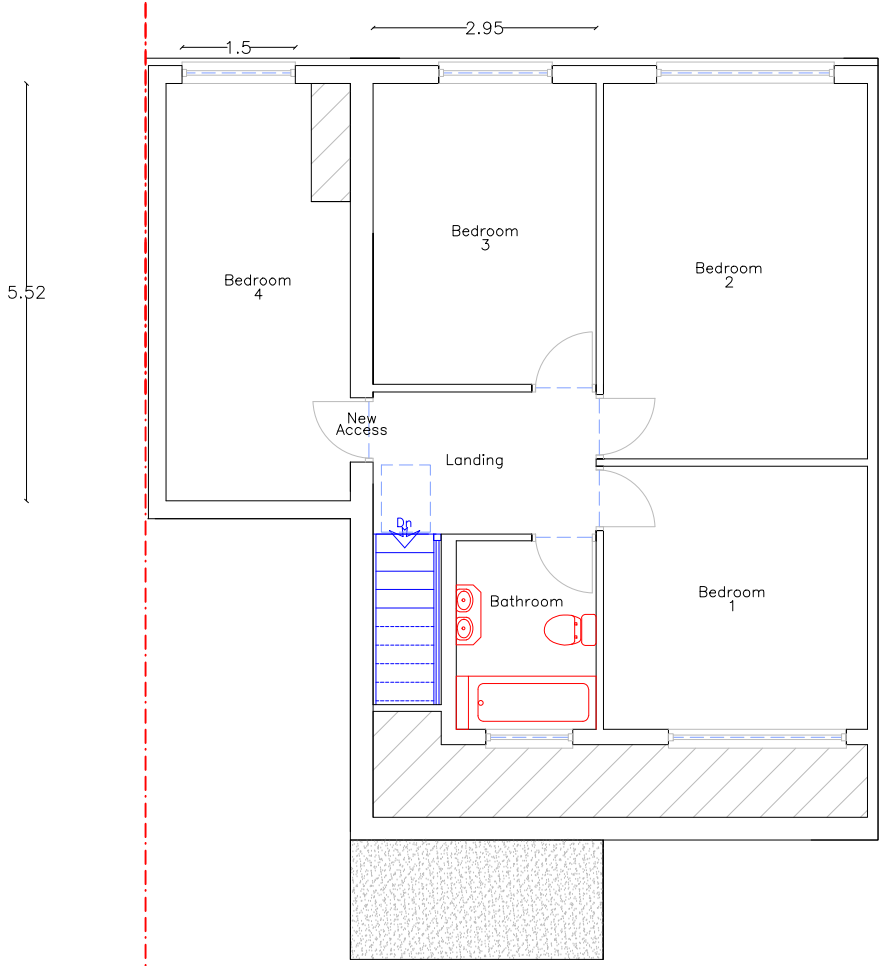



Proposed First Floor
1:100

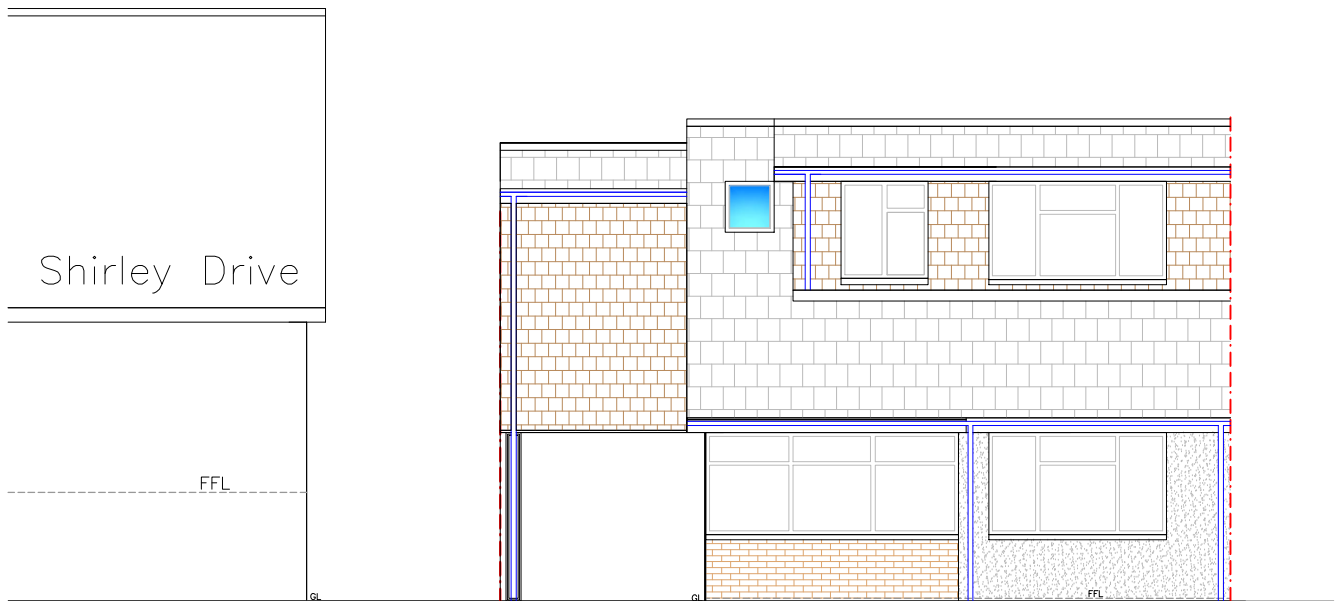


Proposed Front Elev
1:100




Proposed Rear Elev
1:100

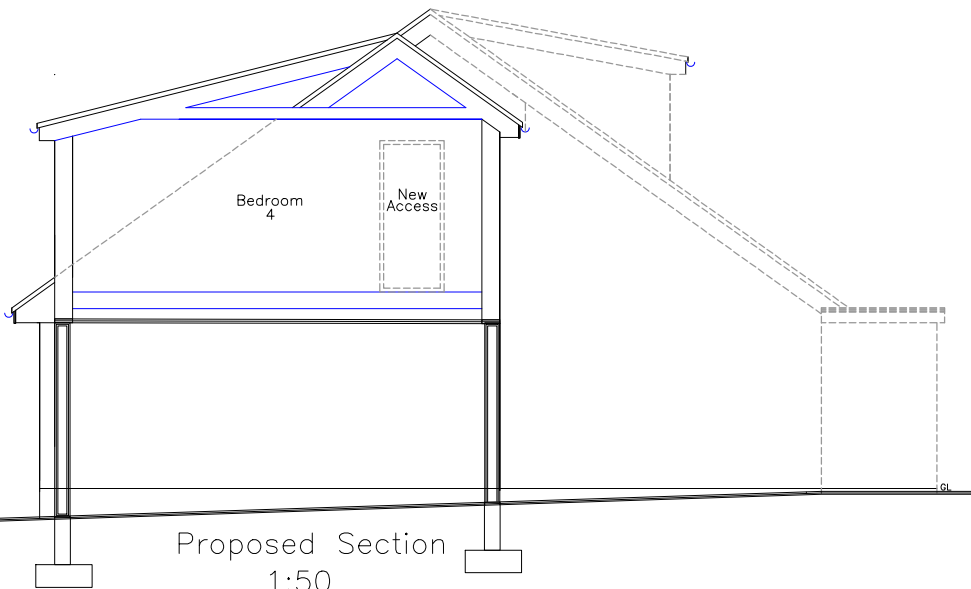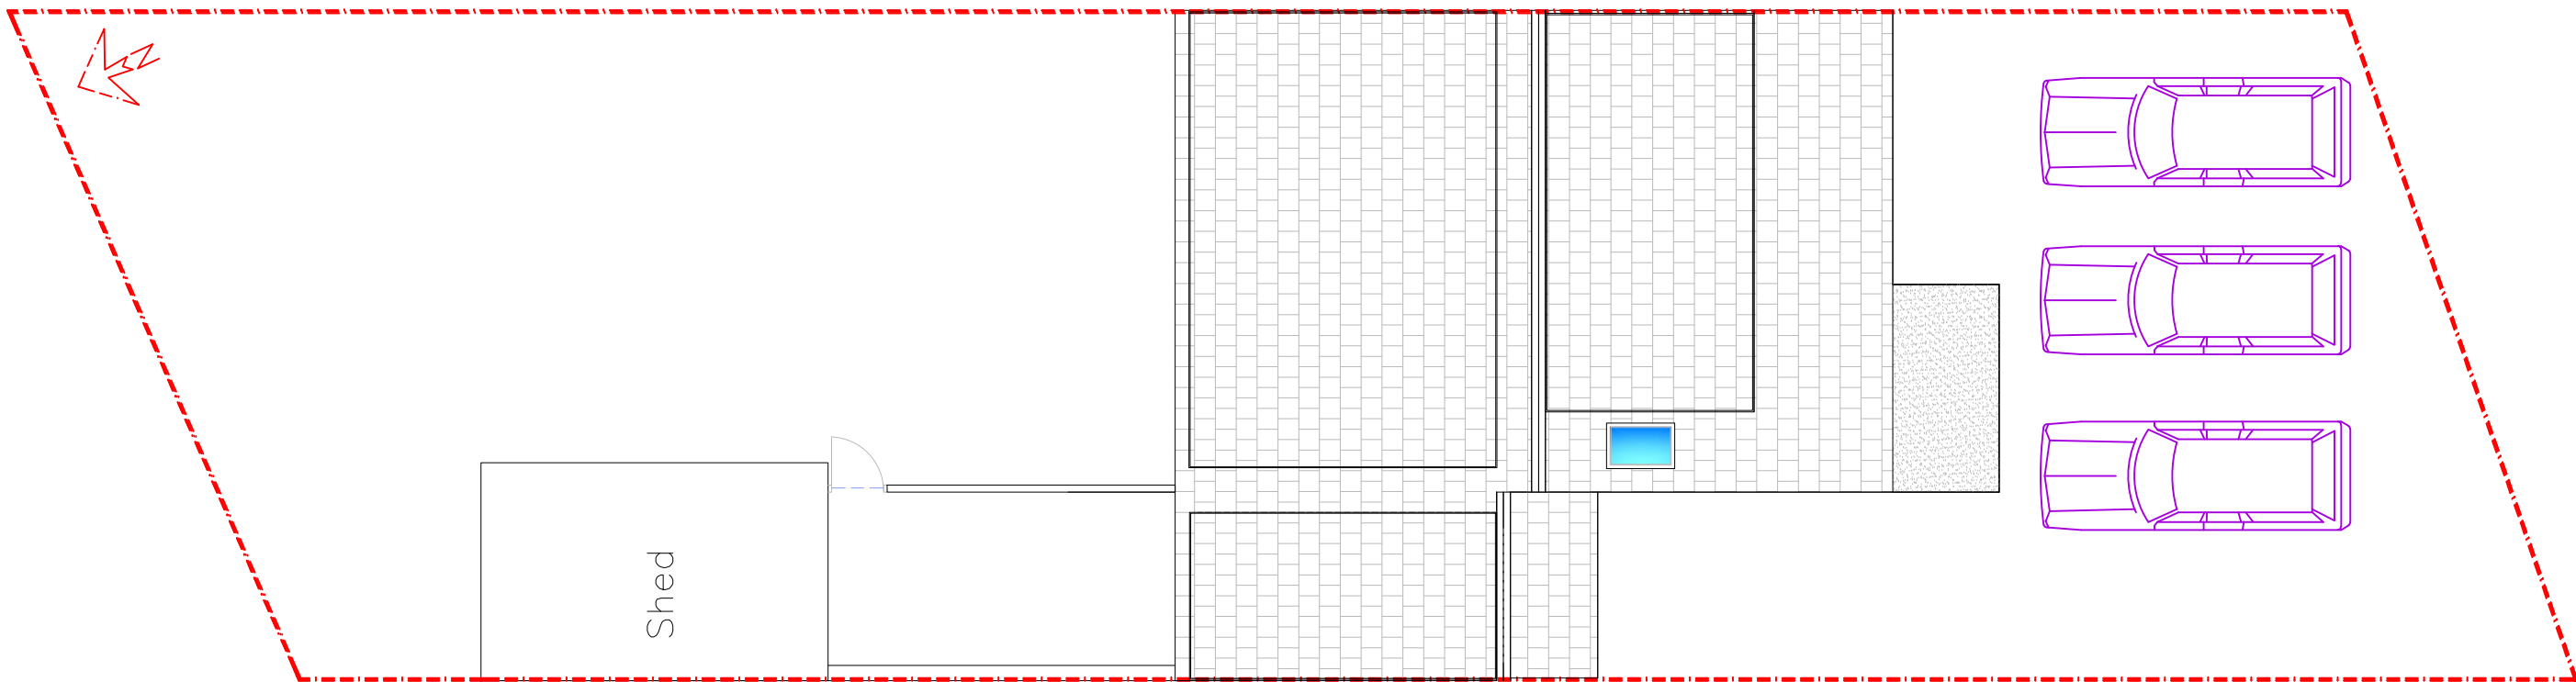


Proposed Section
1:50

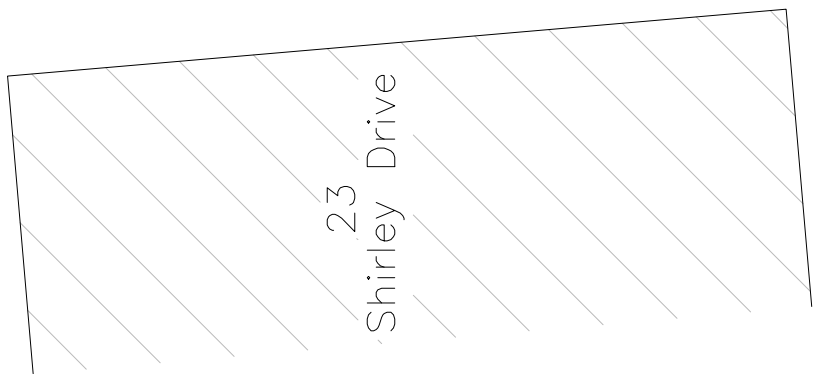

Proposed Block Plan
1:100

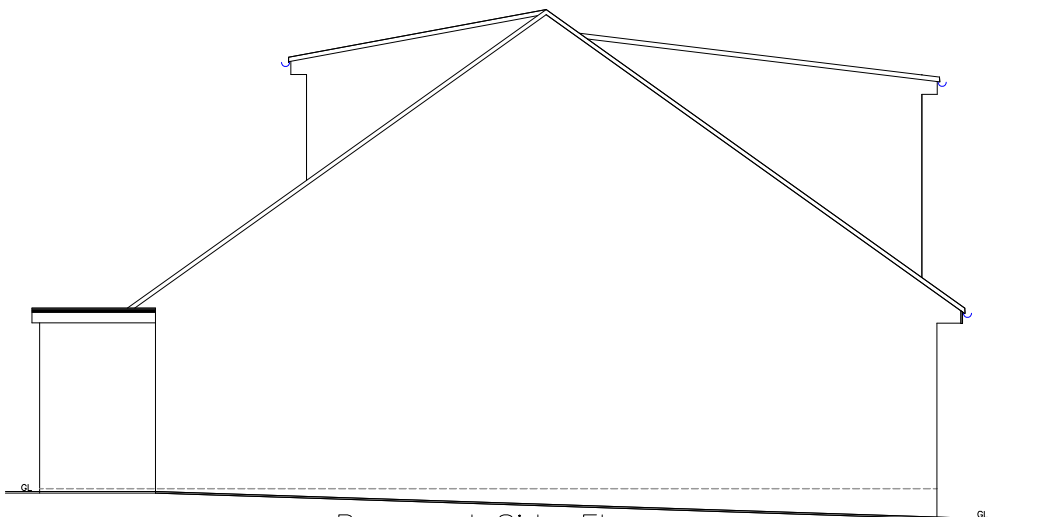

Proposed Side Elev
1:100

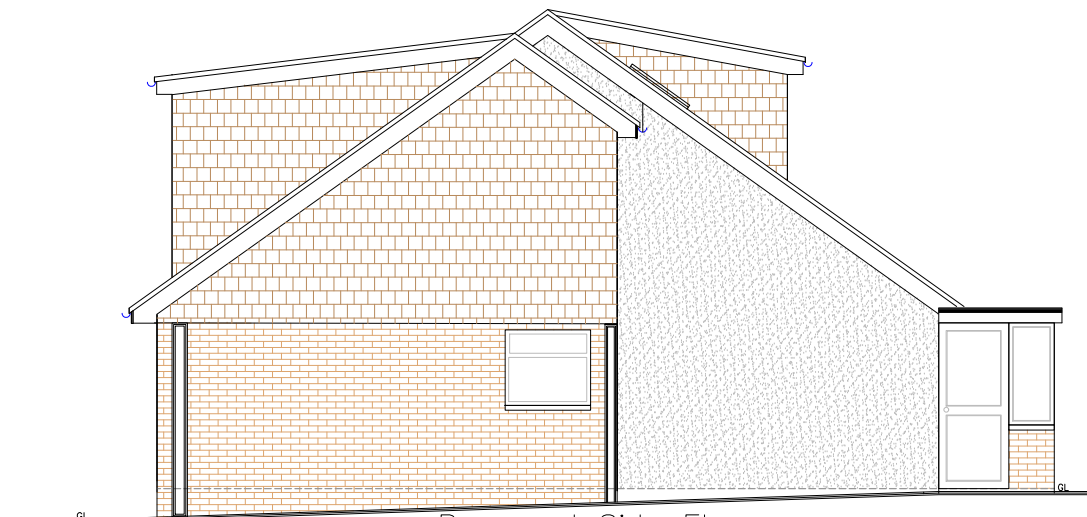

Proposed Side Elev
1:100

Finishes	
Roof:	Concrete tile matching extg
External walls:	Clay Tile matching extg
Windows/Doors:	Brown uPVC matching extg
Fascia/RWG's:	Brown uPVC matching extg

All dimensions are between structural components
All dimensions, levels & sewer runs to be checked on site by contractor



Address

21, Shirley Drive
Shirley Gardens
Heolgerrig
Merthyr Tydfil
CF48 1SE

Project Title

Proposed First Floor
Side Extension with
Rear Dormers

Paper Date

A2 MAR 26

Scale Drwg Num

1:100 SHIRLEY 21 FP 020