


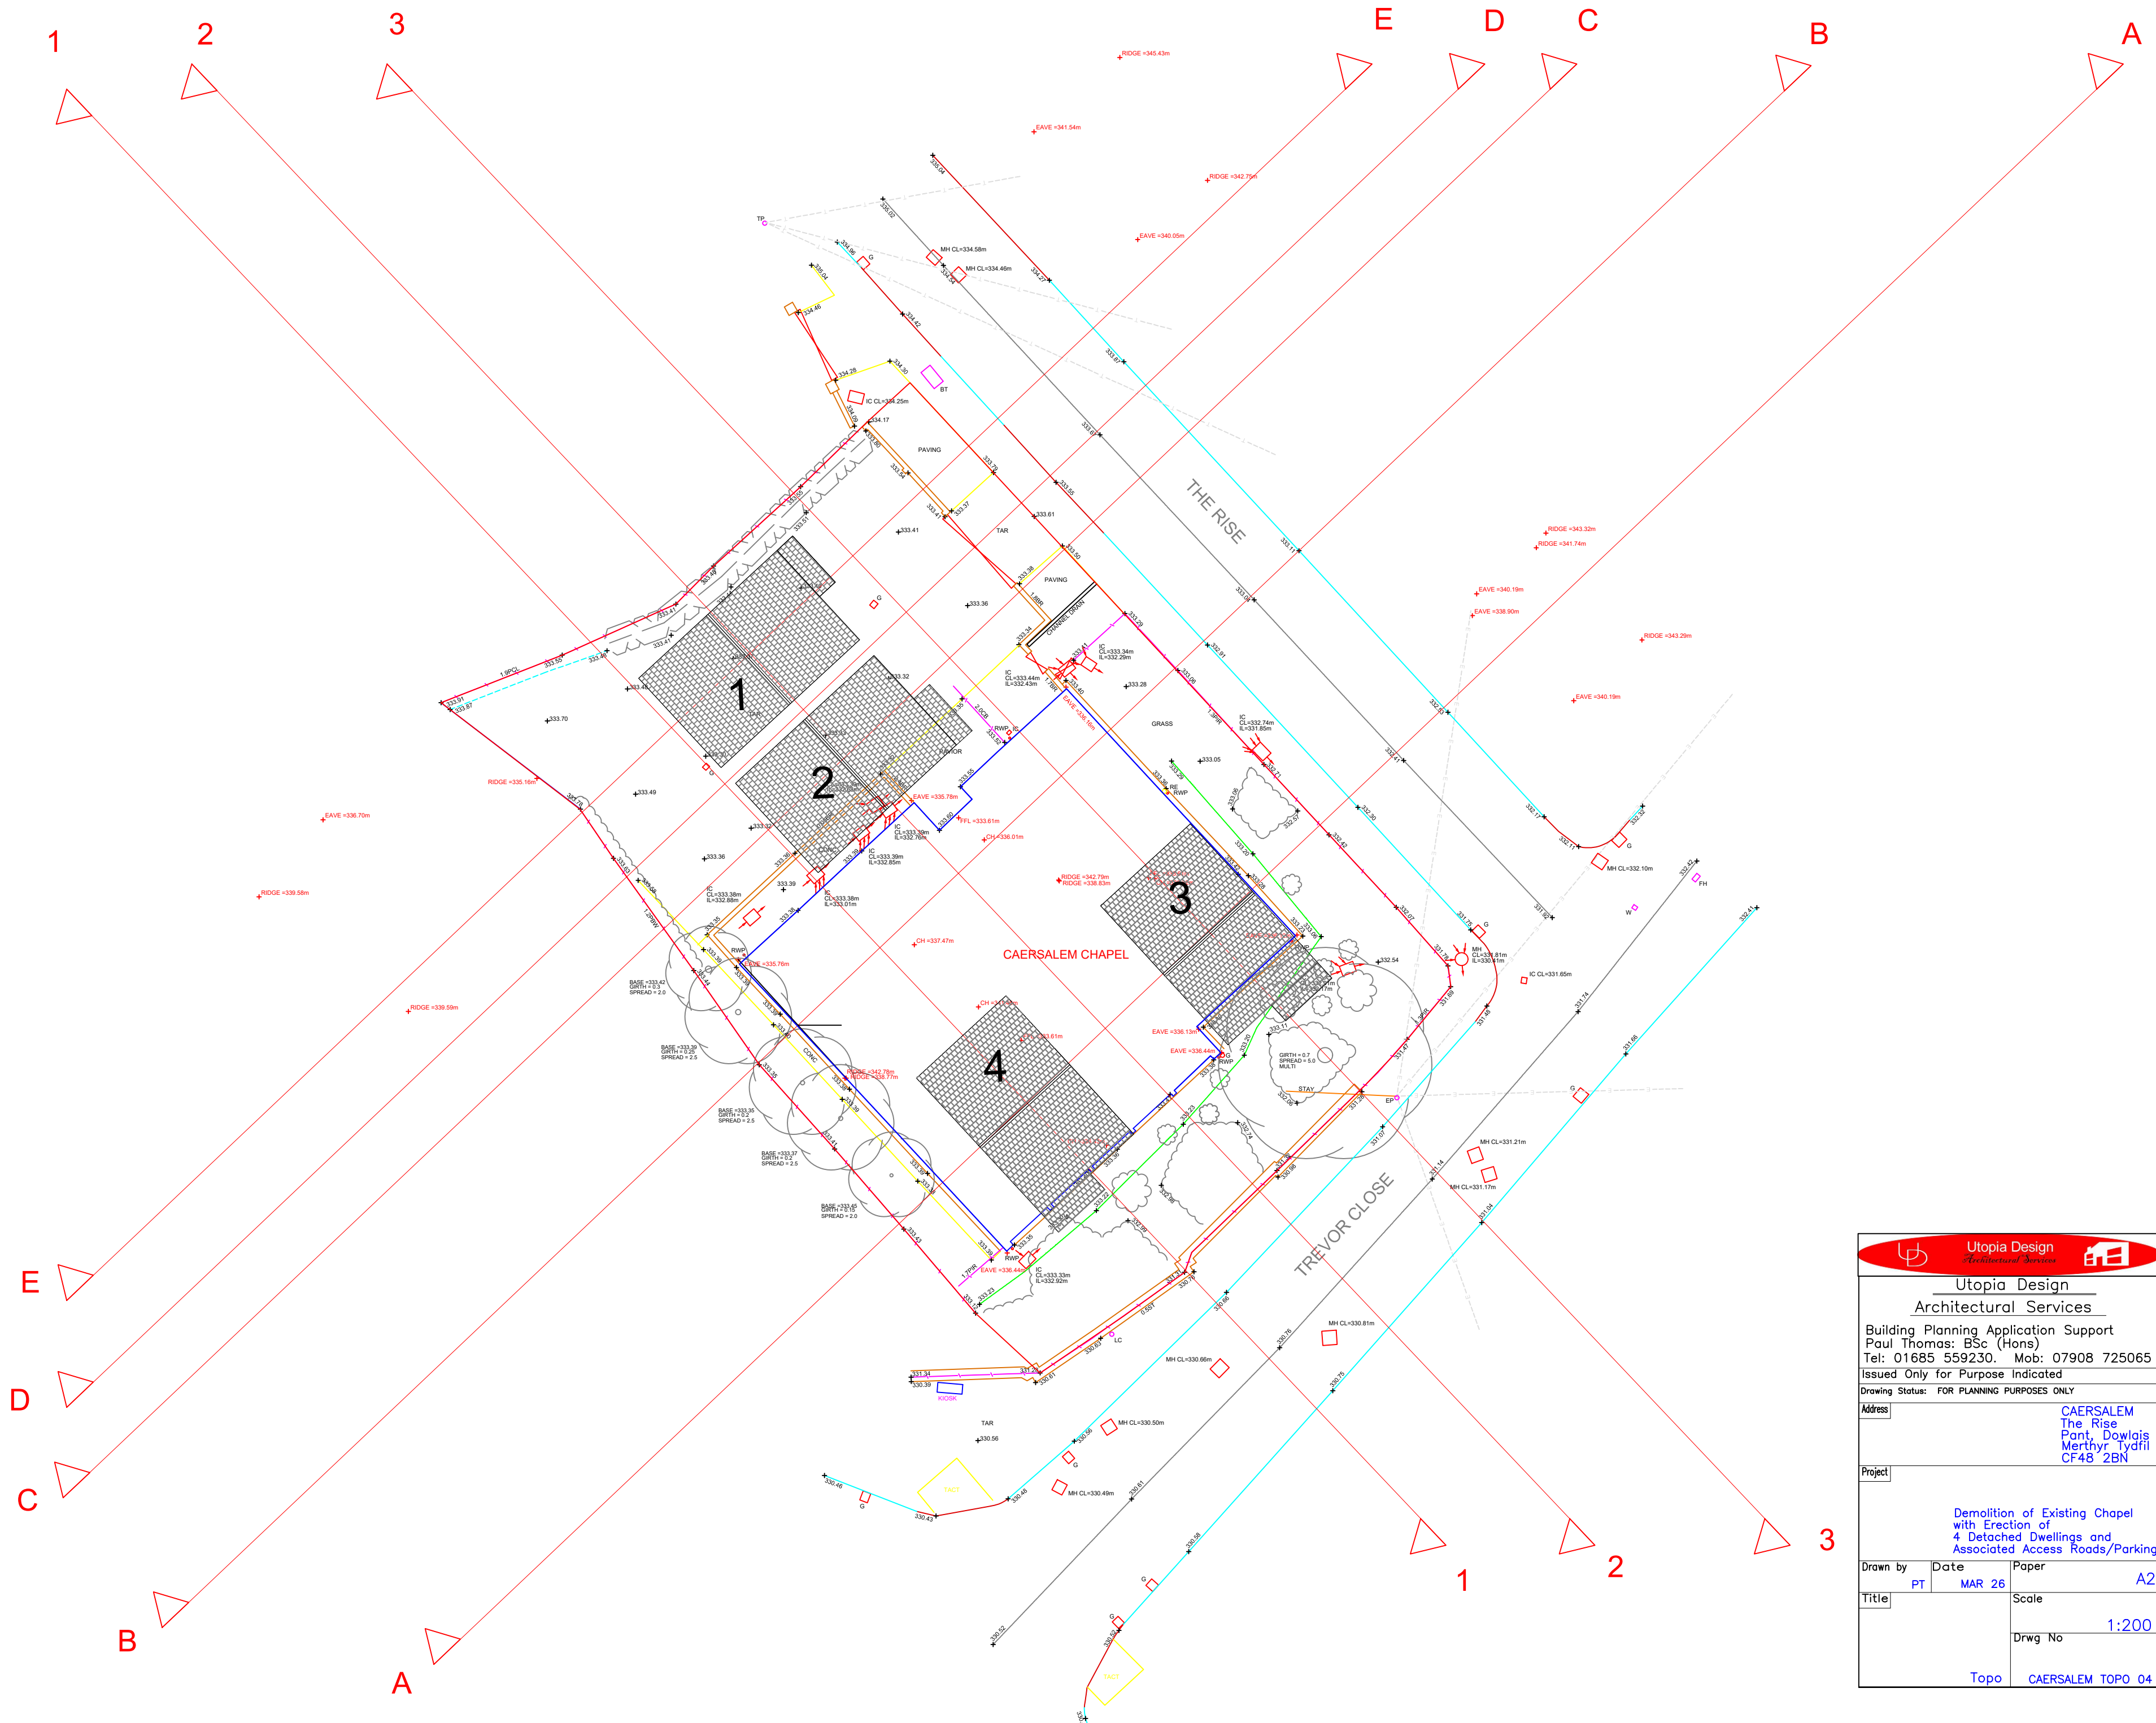

Utopia Design Architectural Services		
Utopia Design Architectural Services		
Building Planning Application Support Paul Thomas: BSc (Hons) Tel: 01685 559230. Mob: 07908 725065		
Issued Only for Purpose Indicated		
Drawing Status: FOR PLANNING PURPOSES ONLY		
Address		CAERSALEM The Rise Pant, Dowlgis Merthyr Tydfil CF48 2BN
Project		Demolition of Existing Chapel with Erection of 4 Detached Dwellings and Associated Access Roads/Parking
Drawn by	Date	Paper
PT	MAR 26	A2
Title		Scale
		1:200
		Drwg No
Topo		CAERSALEM TOPO 04